

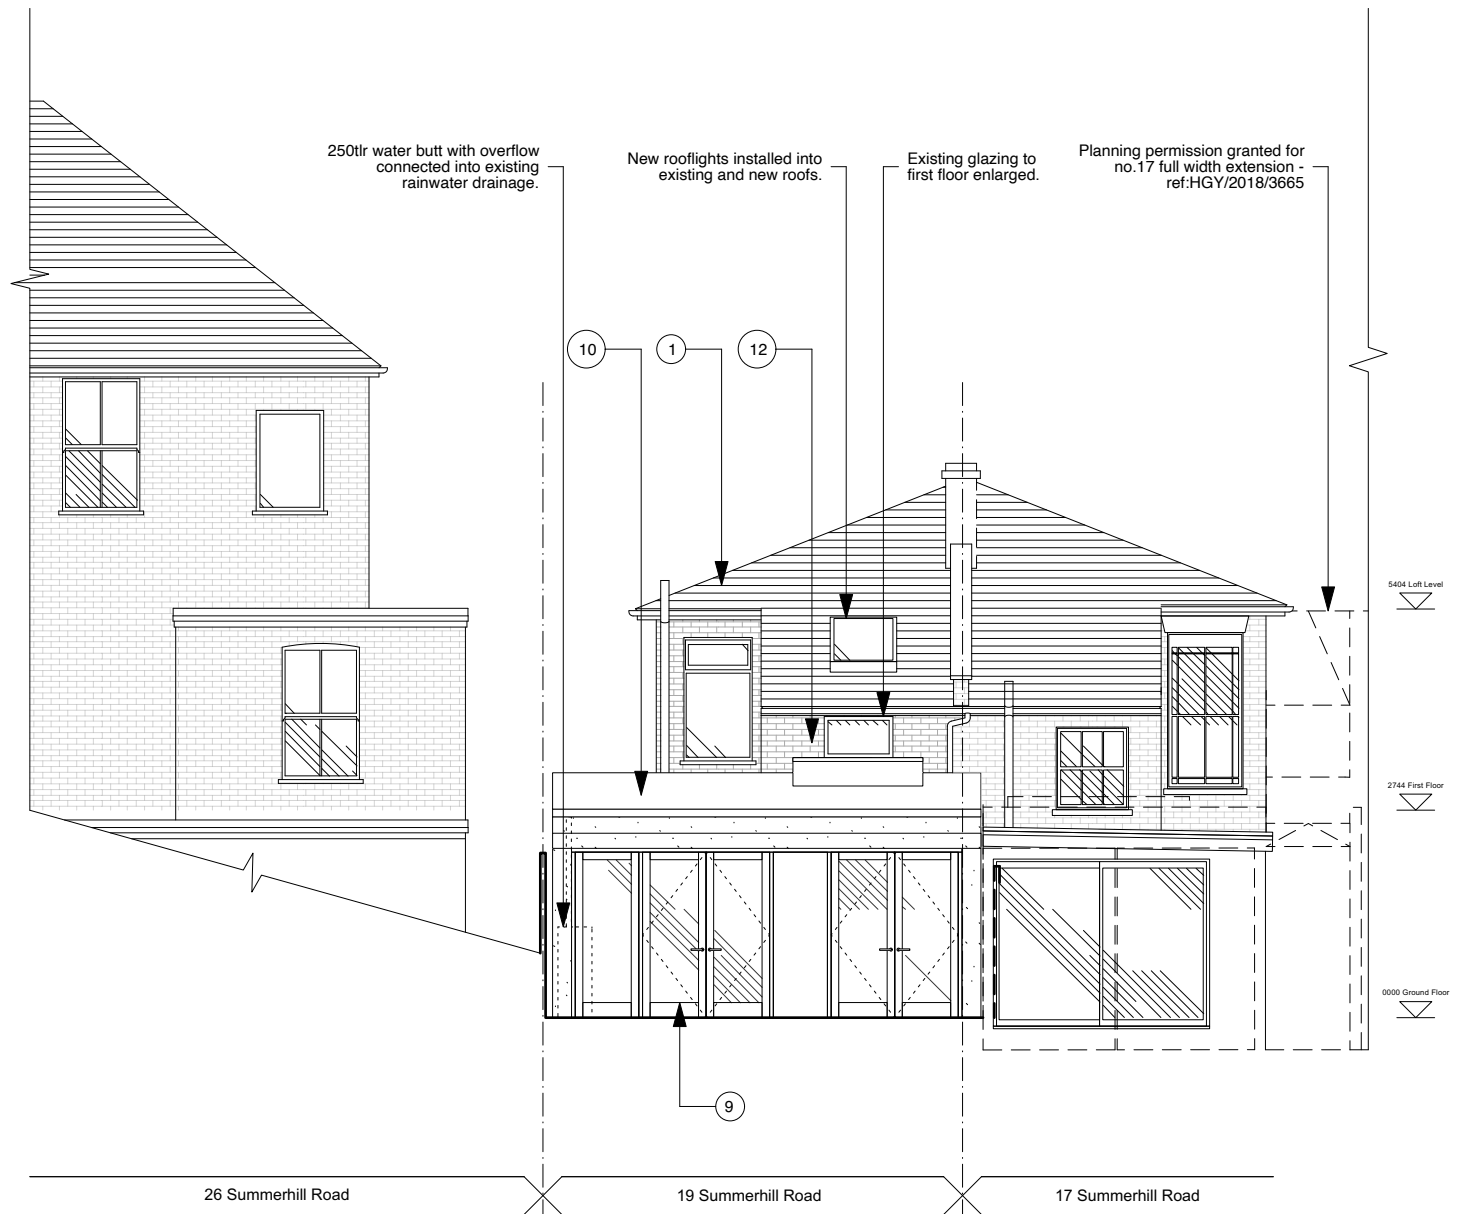


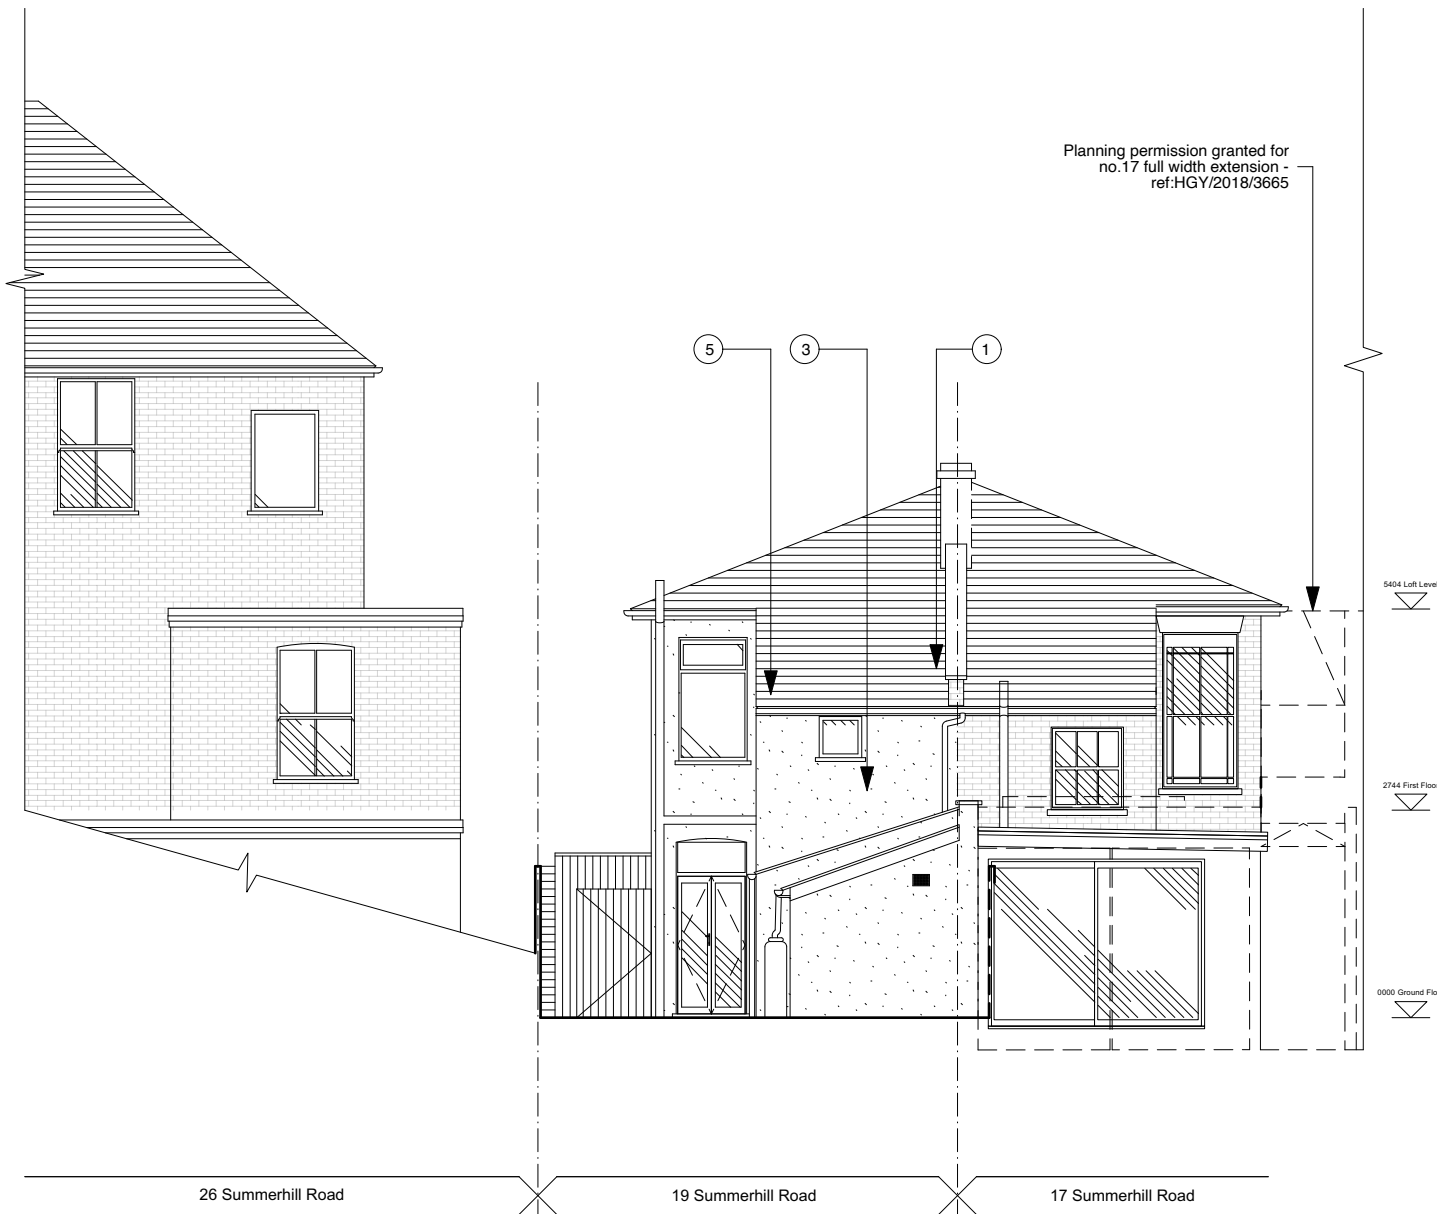

1 Existing Rear Elevation
Scale: 1:100

2 Proposed Rear Elevation
Scale: 1:100

 

KEY PLAN	NOTES		KEY	Existing: 1. Existing slate roof tiles 2. Existing brickwork 3. Existing painted render 4. Existing timber windows 5. Existing PVC windows 6. Existing corrugate roofing Proposed: 7. Painted render 8. Painted timber windows 9. Painted timber doors 10. GRP or EPDM roofing 12. Render removed and brickwork reported	Operational & Maintenance Residual Risk Management (COM 2015)		OEB Architects Ltd Unit 51A Regent Studios 8 Andrews Road, E8 4QN office@oebarchitects.co.uk		TITLE Existing & Proposed Rear Elevation		
	Do not scale from these drawings. Figured dimensions only are to be used. This drawing is based in dimensional survey information provided by others. The architect cannot accept responsibility for the accuracy of this survey information. All critical dimensions are to be checked on site before work proceeds. If in doubt ask.				PROJECT 19 Summerhill Road		JOB NUMBER 043	DRAWING NUMBER 0008	STAGE / REVISION 2		
	All dimensions are shown in metric.				STATUS PLANNING		SCALE @A1 1:100				
	All drawings are to be read in conjunction with all other relevant consultants and / or specialists drawings or documents. Inconsistencies, errors and omissions found within or between OEB Architects Ltd. documents (and also in relation to other consultants/specialists documents) are to be notified immediately to OEB Architects Ltd.				CLIENT Kristina & Cosmo Collini		ISSUE DATE 02/02/22	DRAWN BY GG	CHECKED BY DE		
	Existing and new structure shown indicatively unless specified. Please see Structural Engineers' Drawings for accurate sizing and location.				REV	REVISION NOTE	DATE				
	Existing and new building services shown indicatively unless specified. Please see MEP Engineers' Drawings for accurate sizing and location.										