




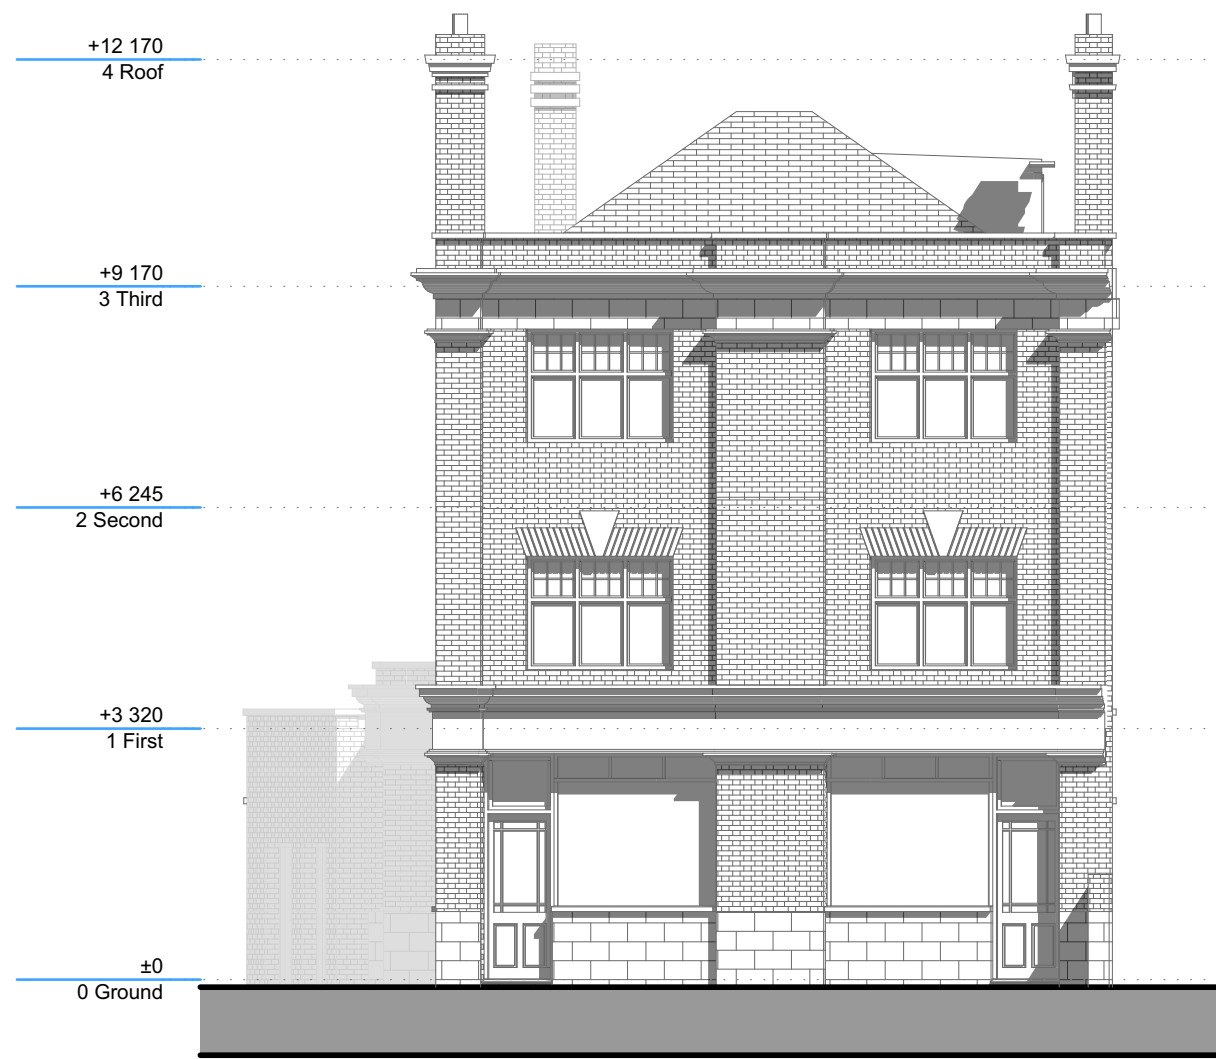

Pre-existing Front Elevation
Scale 1:100

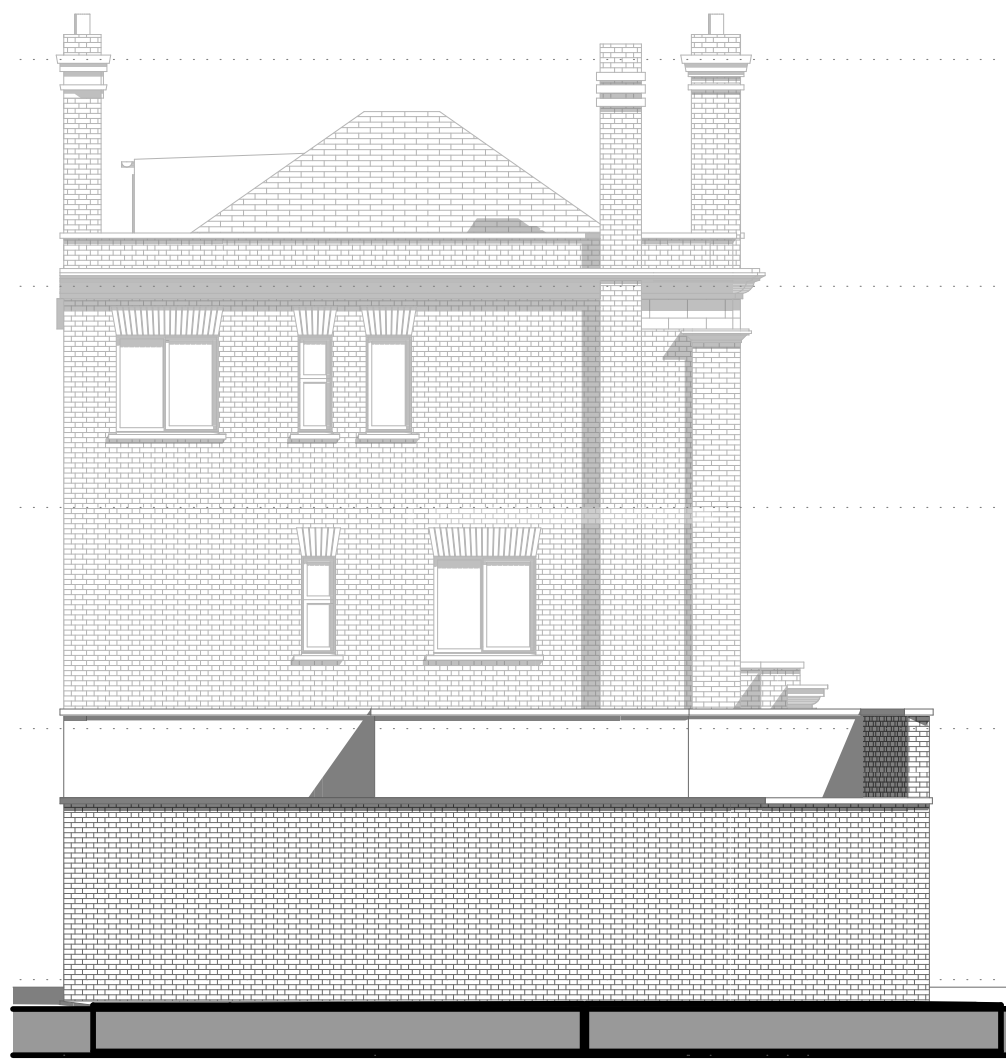


Pre-existing Rear Elevation
Scale 1:100

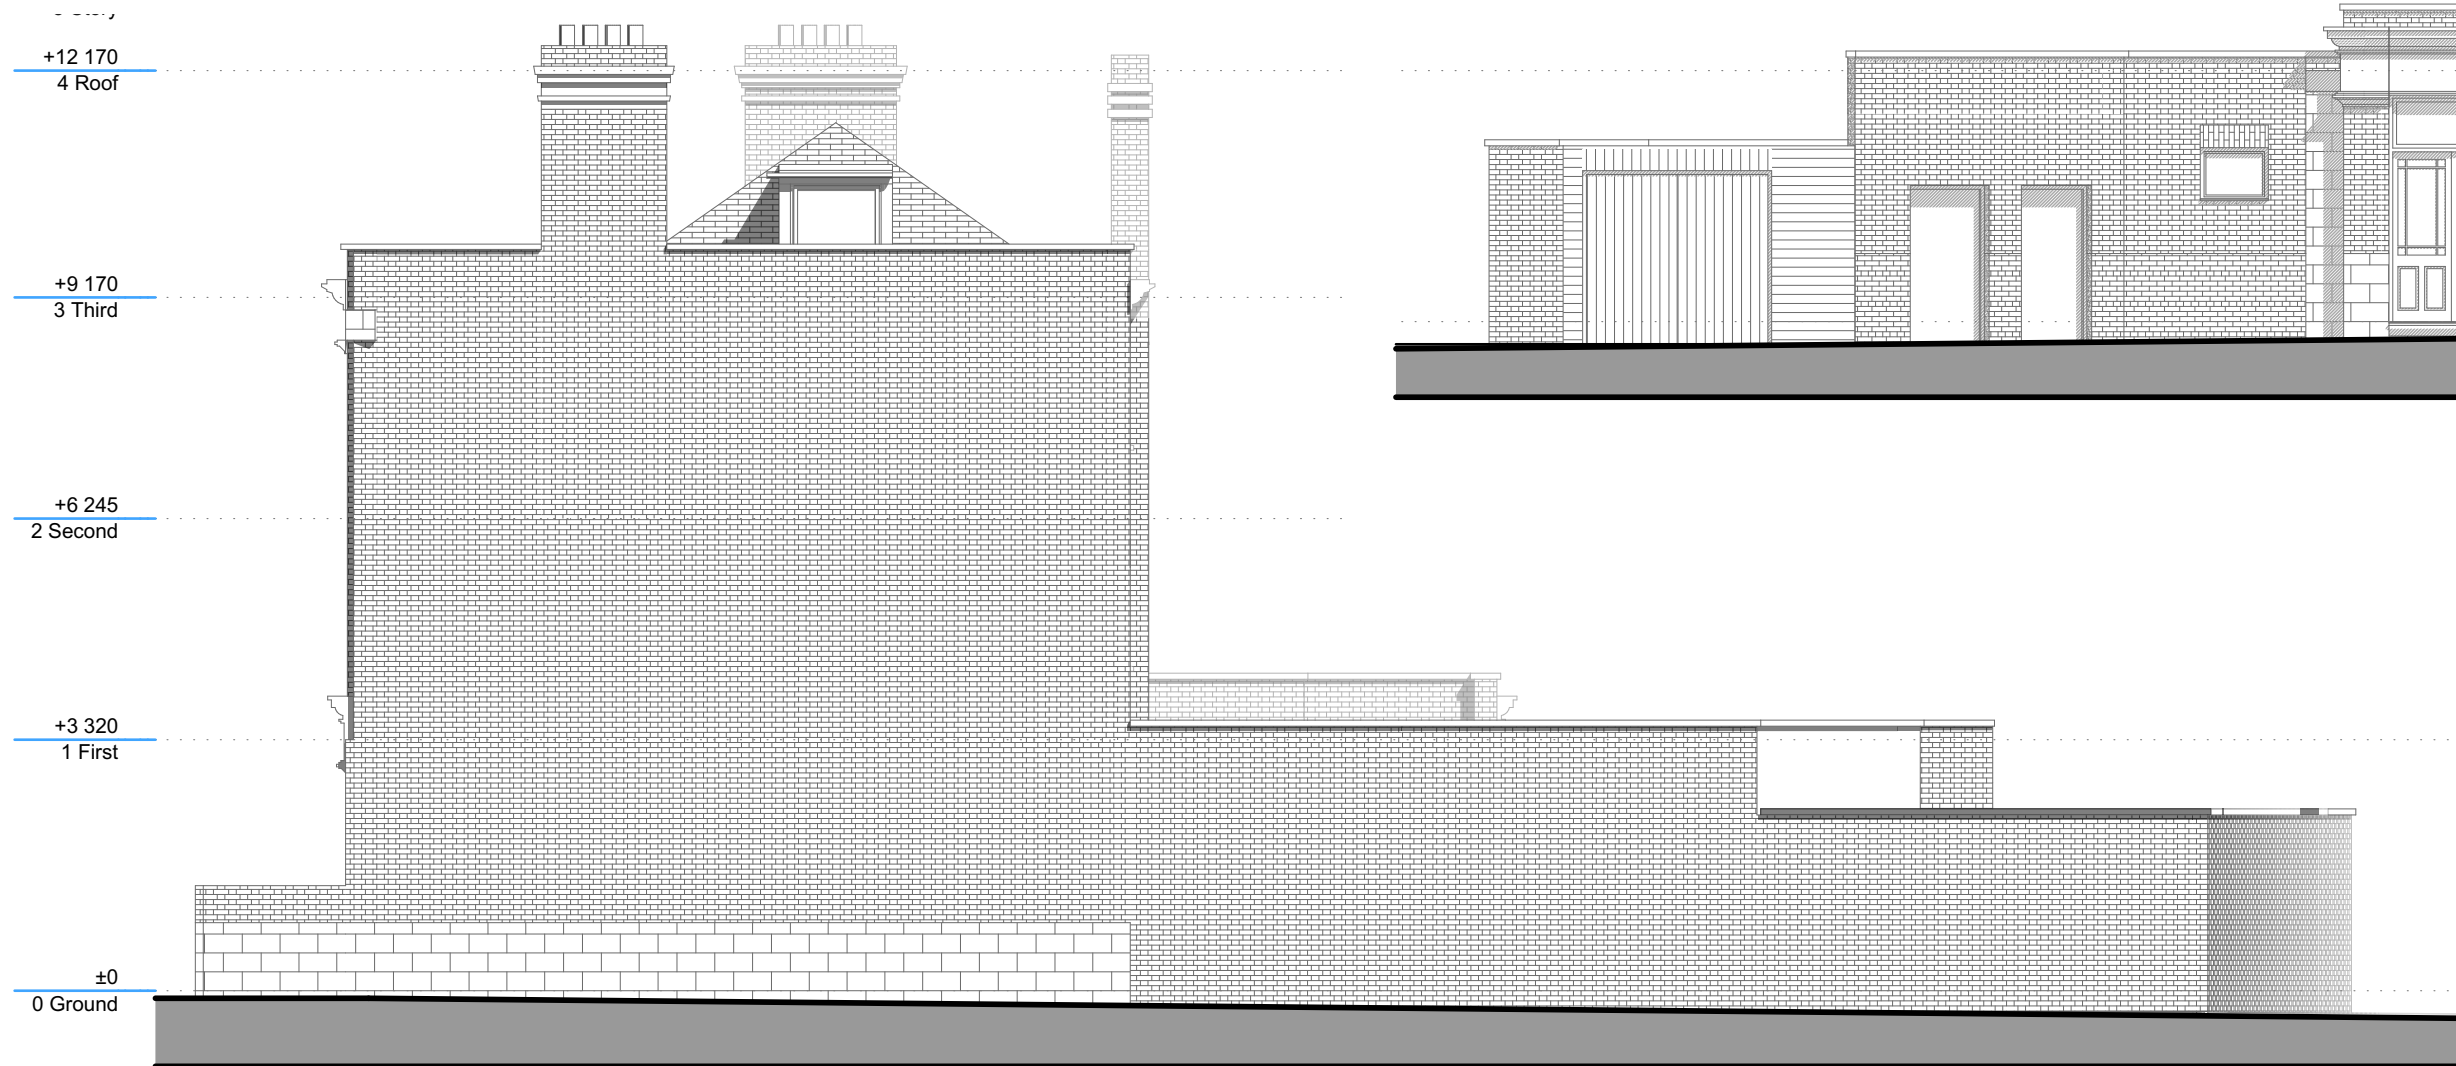


Pre-existing Side Elevation (West)
Scale 1:100


Pre-existing Side Elevation (East)
Scale 1:100

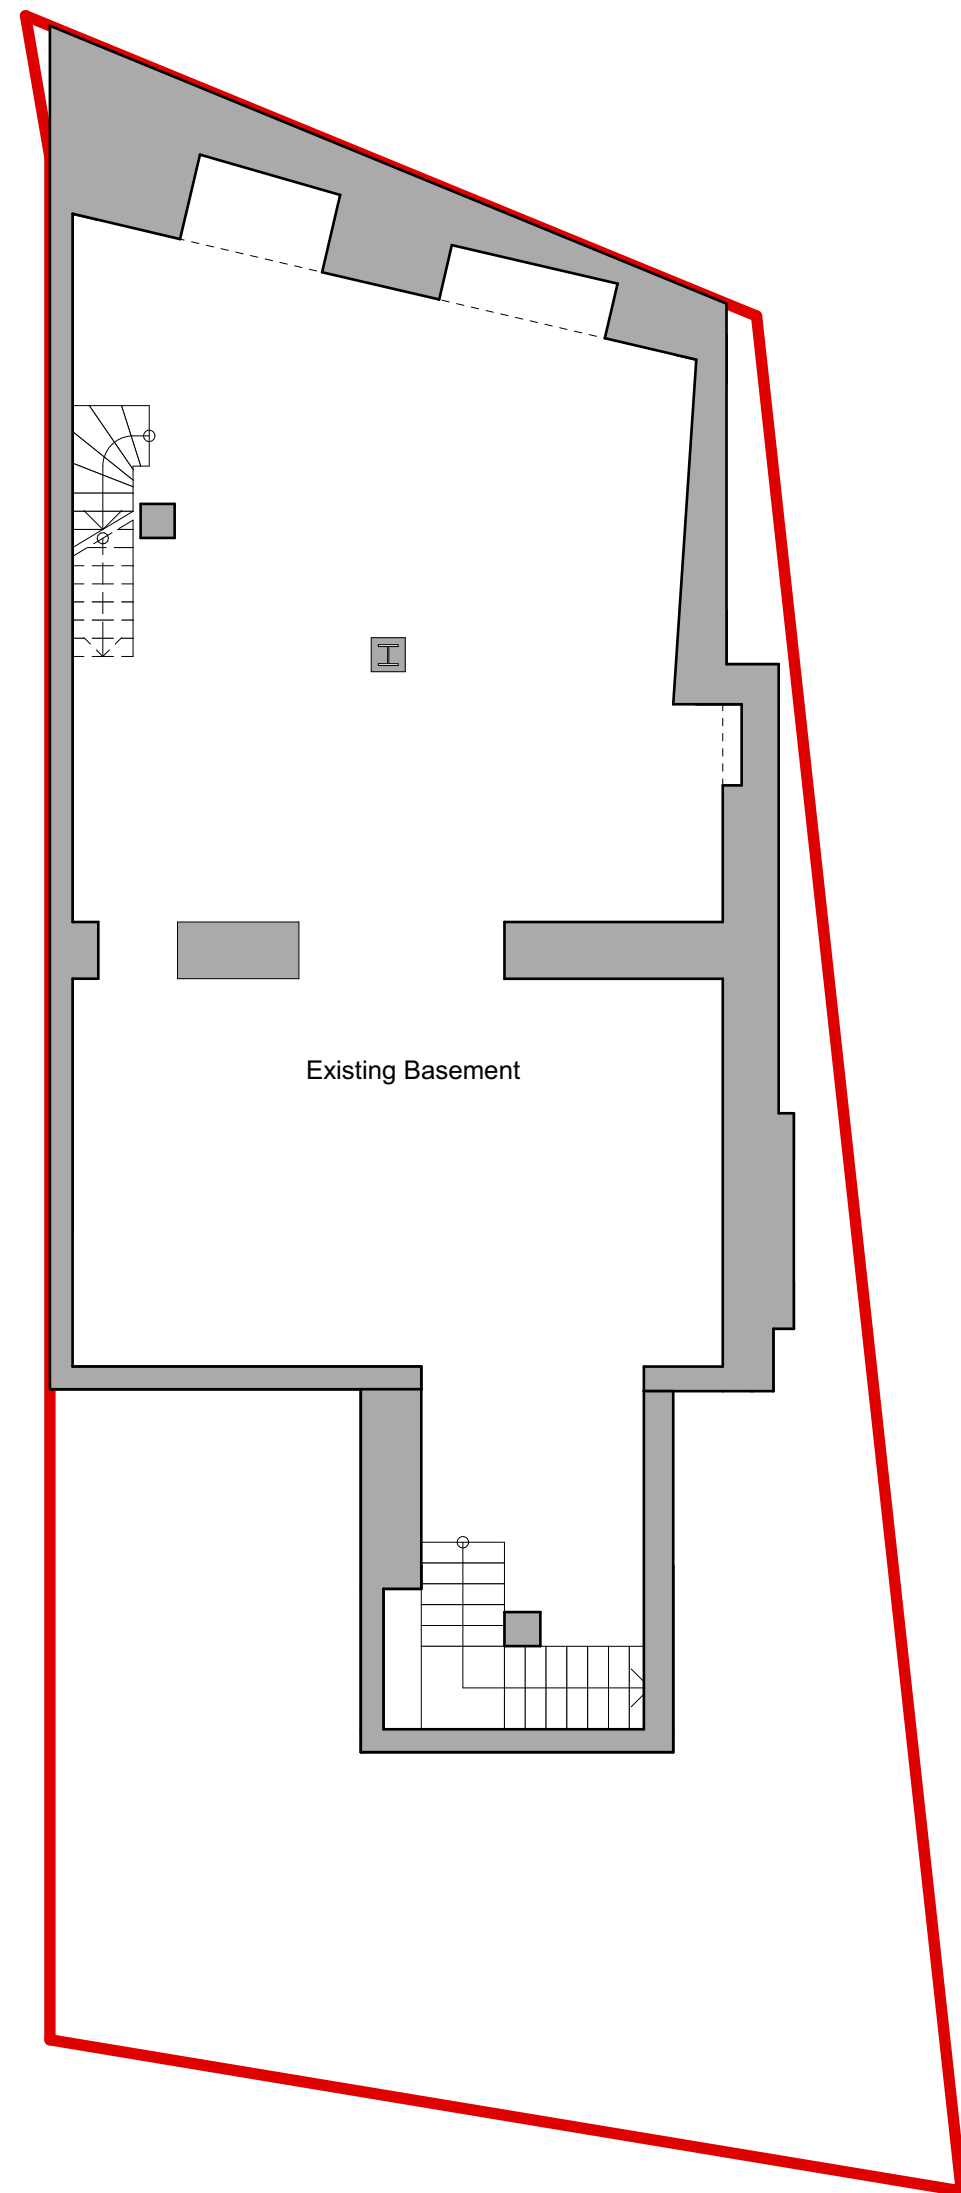


Pre-existing Basement
Scale 1:100

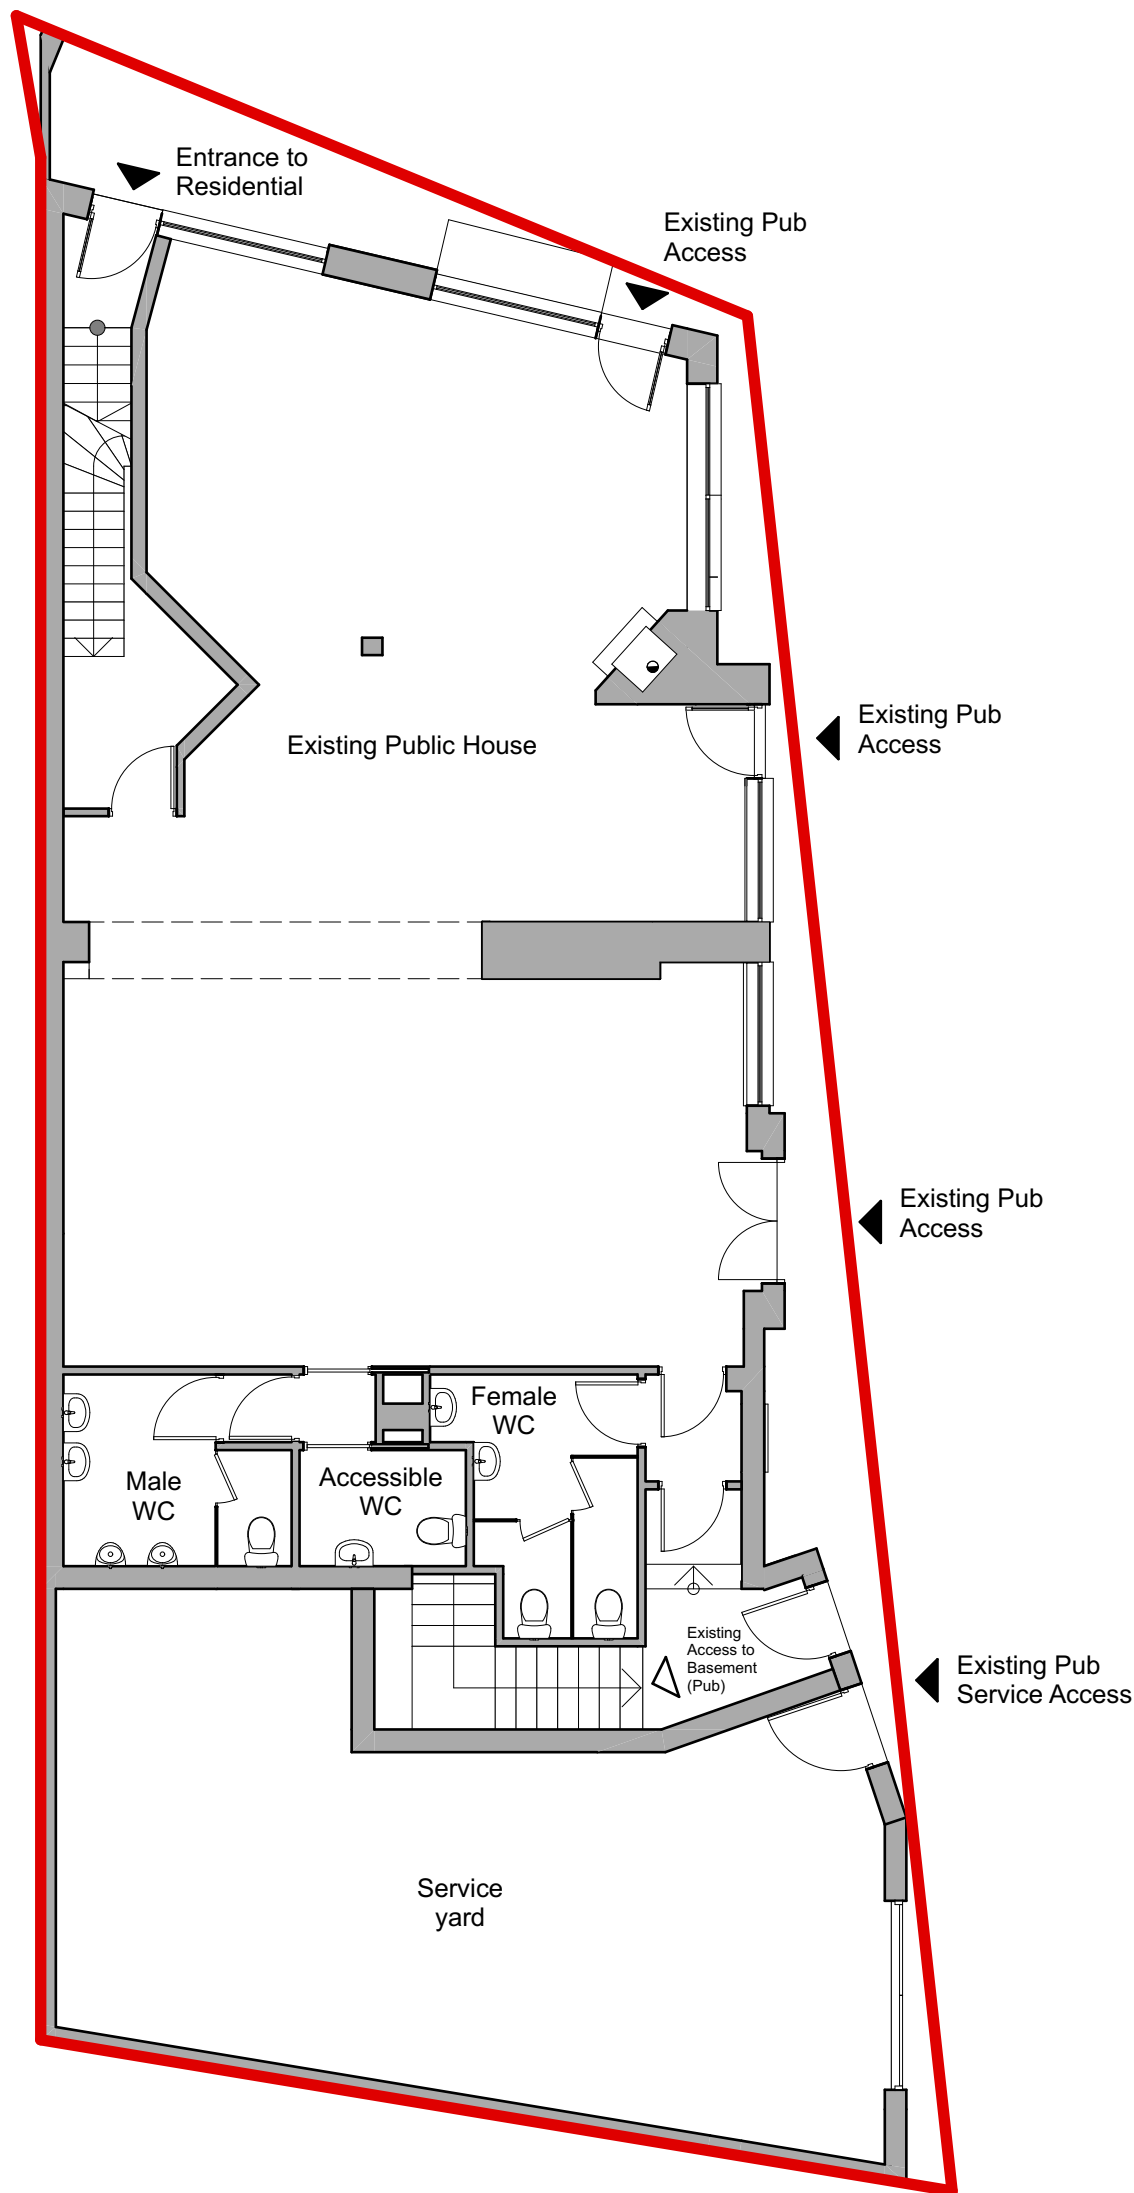


Pre-existing Ground Floor
Scale 1:100

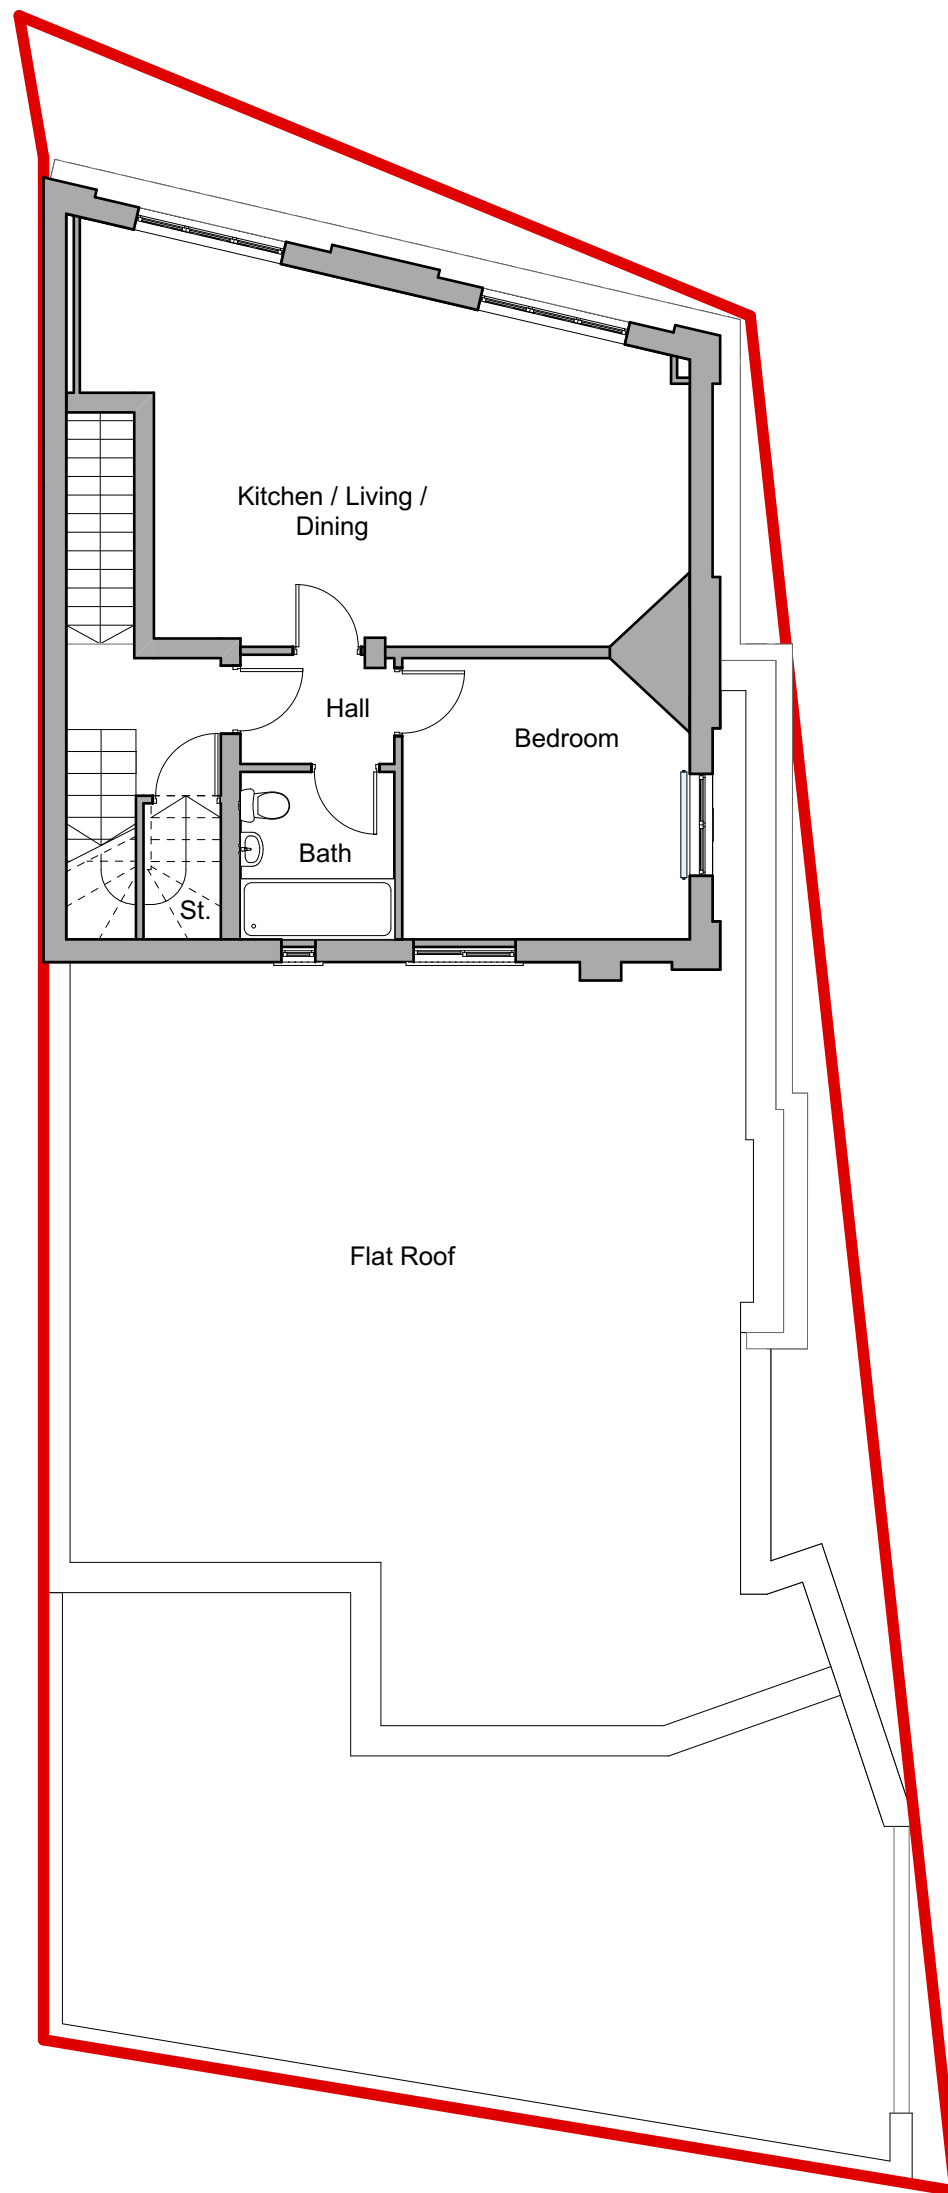


Pre-existing First Floor
Scale 1:100

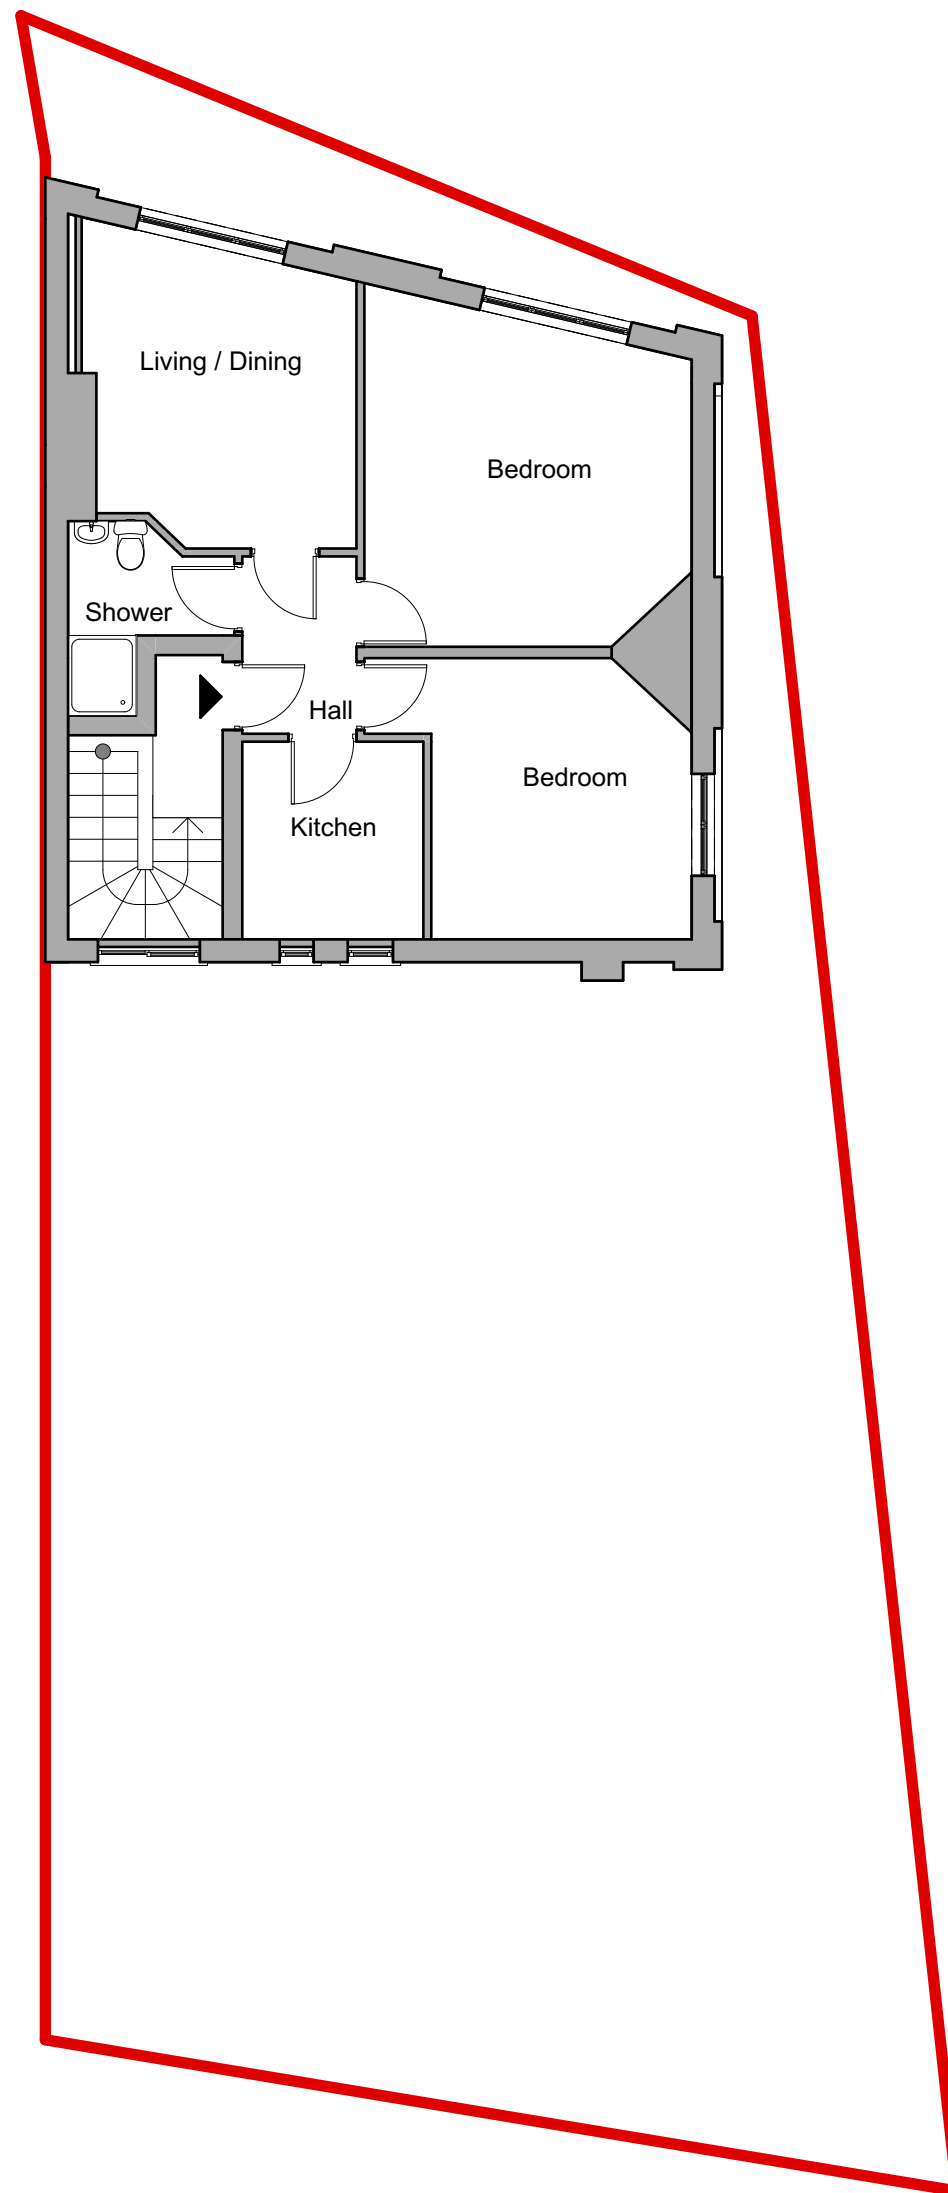

Pre-existing Second Floor
Scale 1:100

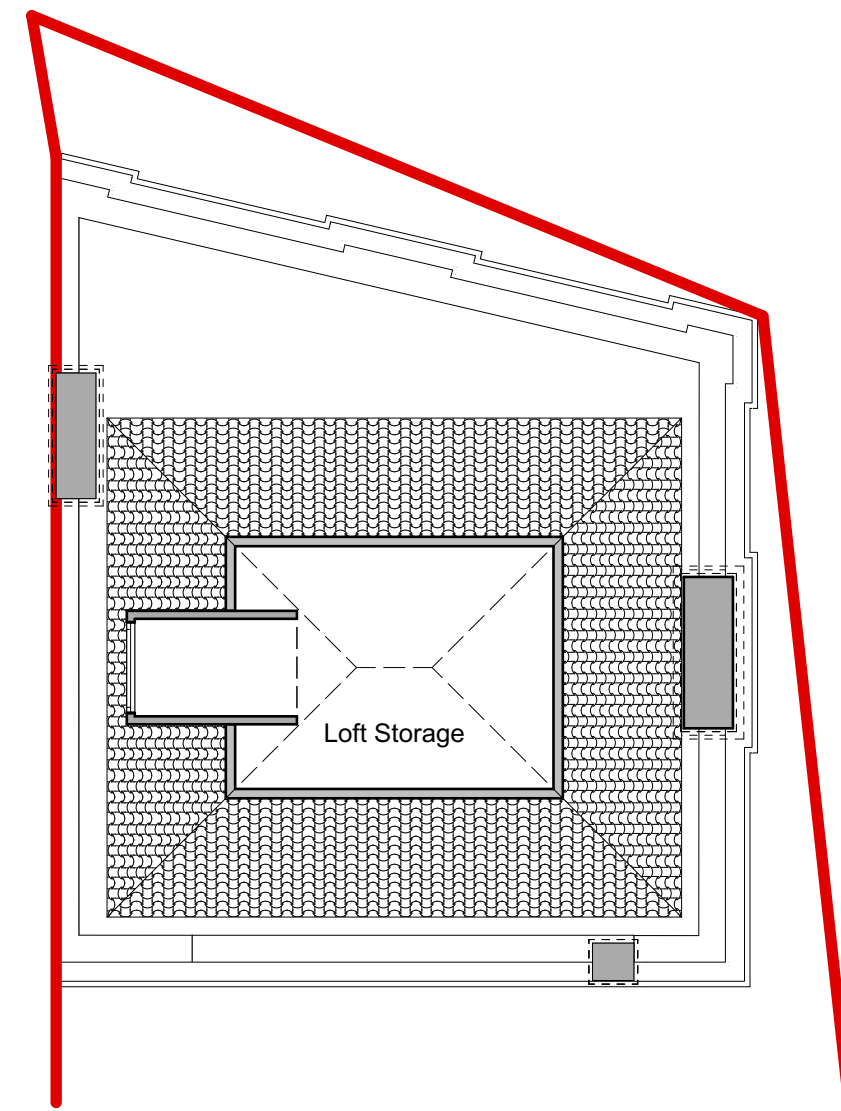

Pre-existing Roof Plan
Scale 1:100

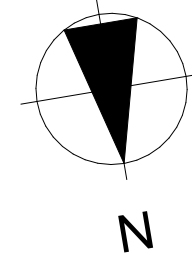

HANLEY TAITE
DESIGN PARTNERSHIP

Irish Office:
Virginia Shopping Centre, Virginia, Co.Cavan
+353 49 8548436
mail@hanleytaite.com

UK Office:
Proctor Way, Luton, LU2 9PE
+353 87 2264116
mail@hanleytaite.com

www.hanleytaite.com search for hanleytaite
e: mail@hanleytaite.com

CLIENT: JKL PROPERTIES LTD

PROJECT: EXTENSION TO BUILDING

LOCATION: 492 WEST GREEN ROAD, HARINGEY, N15 3DA

DRAWING TITLE: PRE - EXISTING PLANS AND ELEVATIONS

DATE: MAY 2022 SCALE: 1:100 @ A1

DESIGNED: KM DRAWN: KM DWG. NO.: 2078-501 REVISION: -

PLANNING DRAWING ONLY

Architects & Design Consultants
Members of The Royal Institute of the Architects of Ireland