




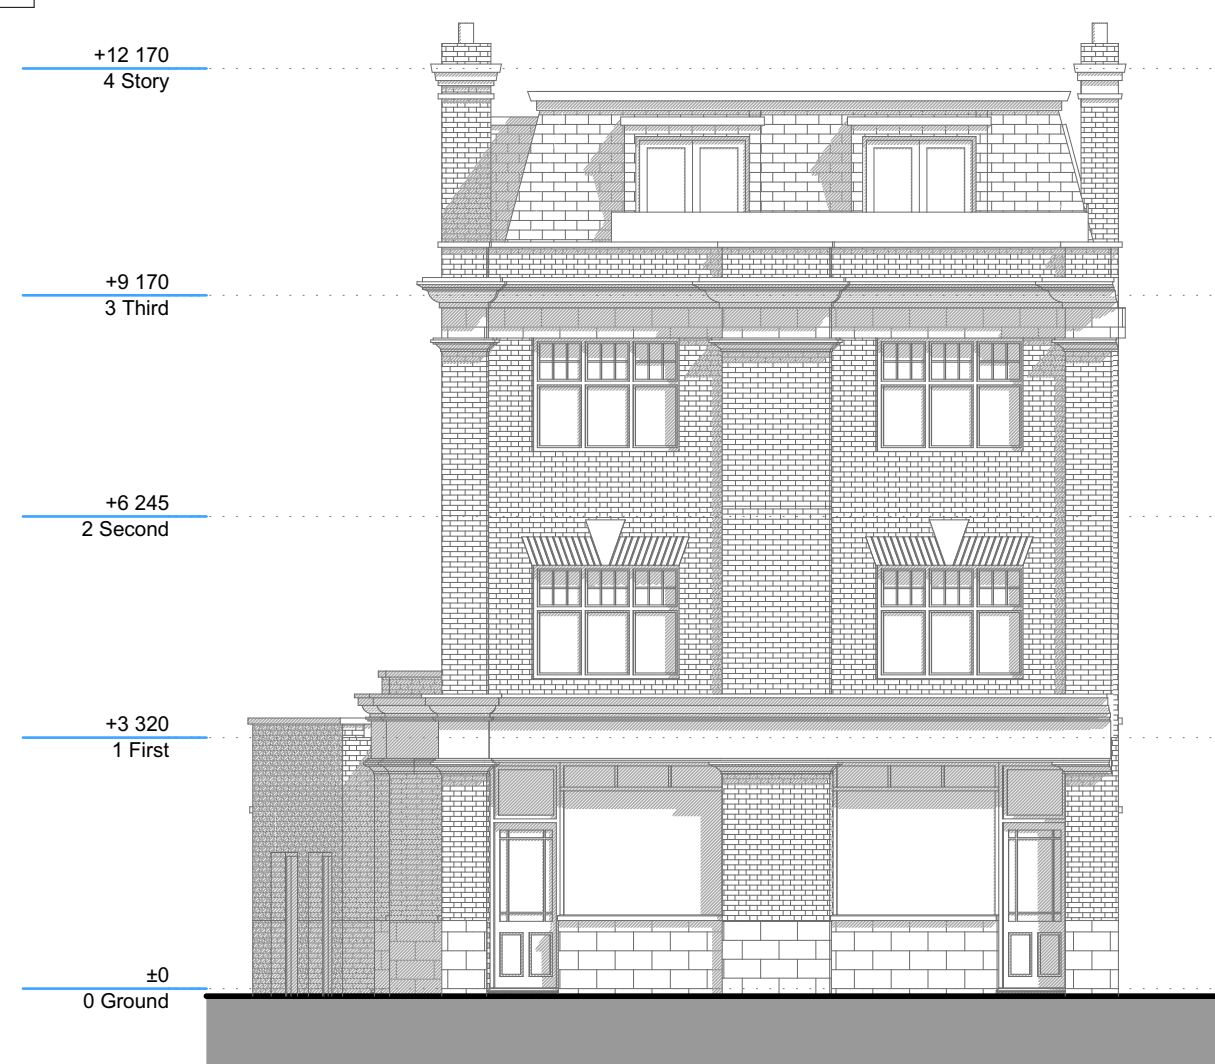

Existing Front Elevation
Scale 1:100

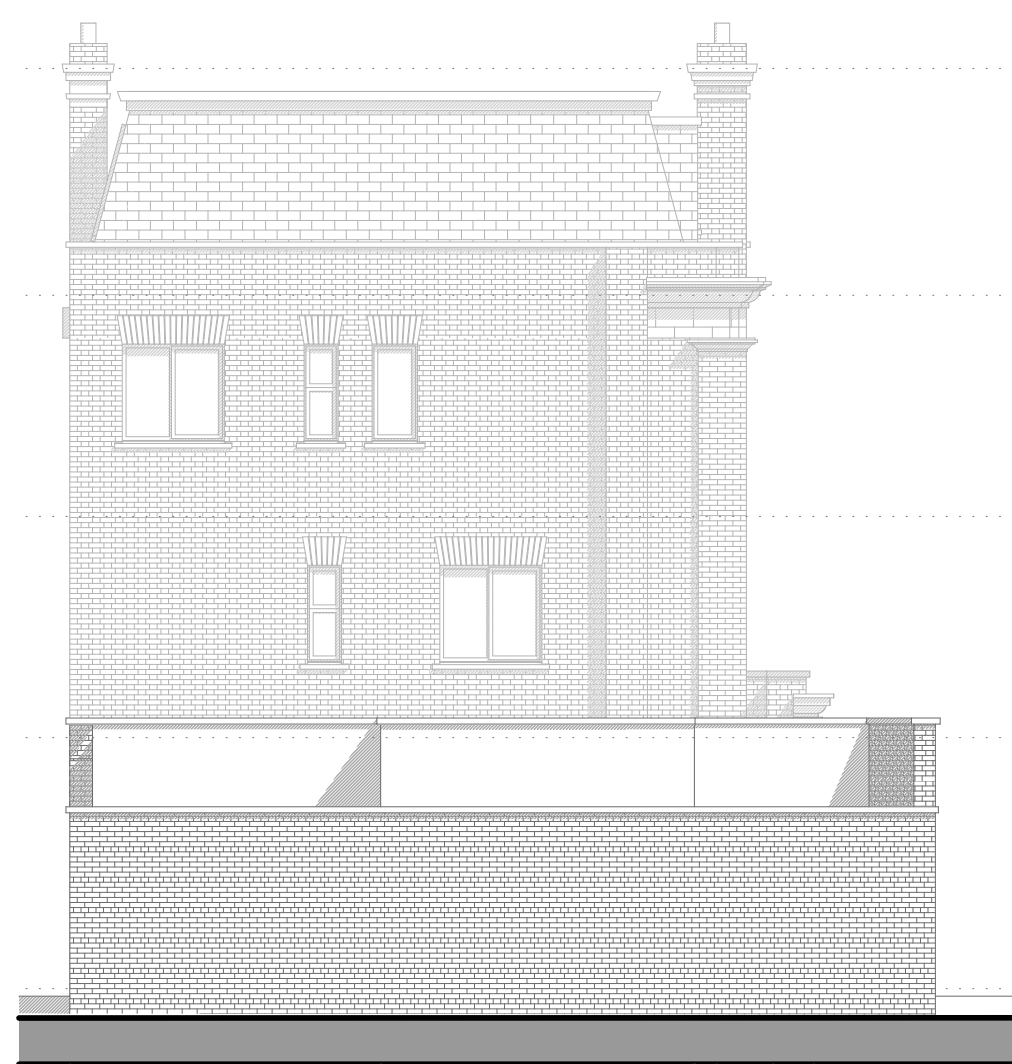


Existing Rear Elevation
Scale 1:100

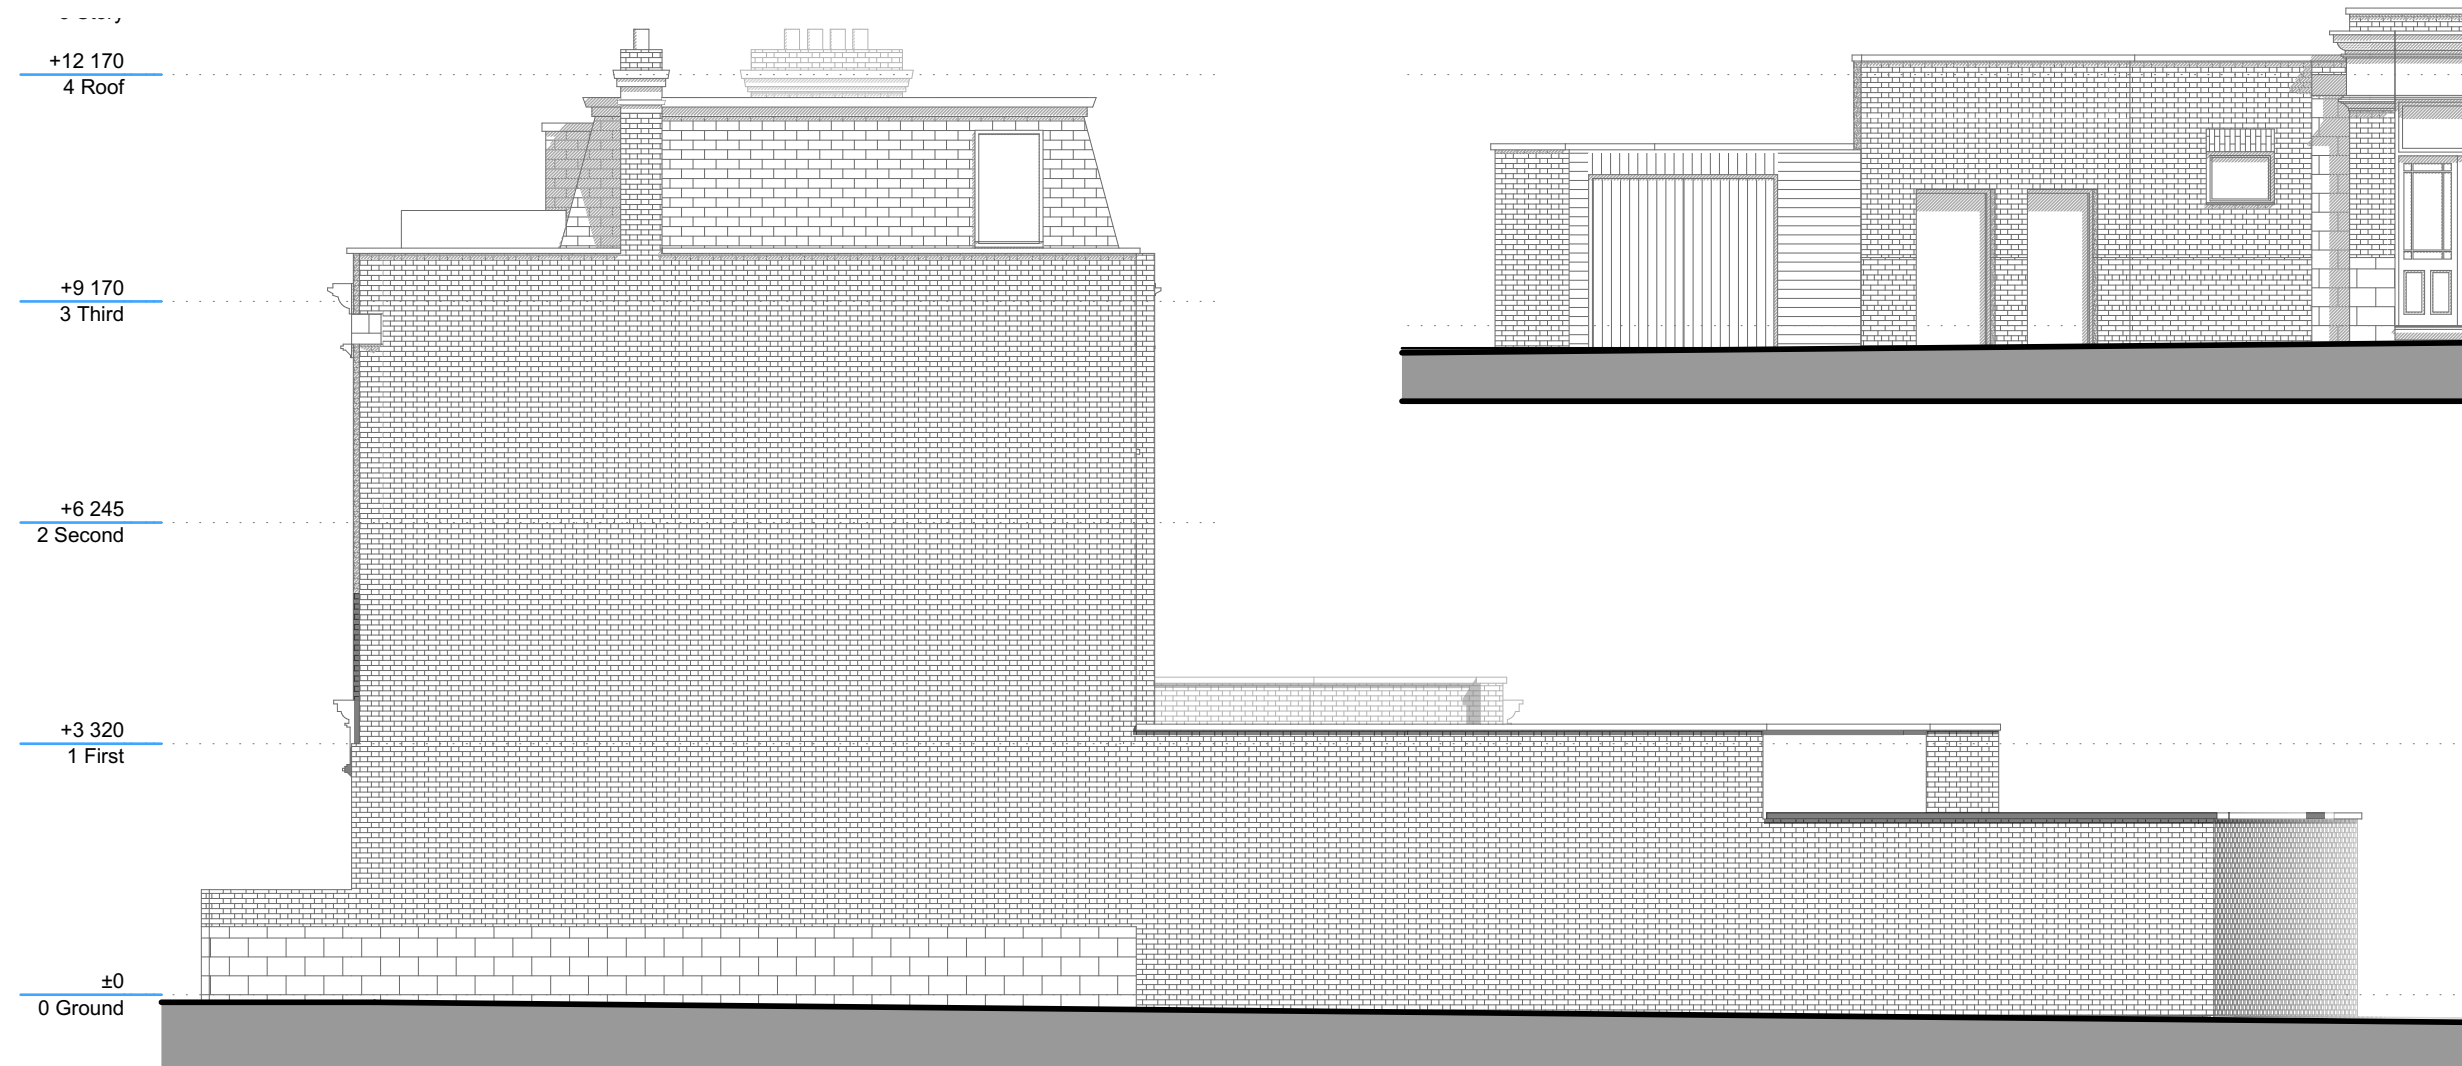


Existing Side Elevation (West)
Scale 1:100




Existing Side Elevation (East)
Scale 1:100

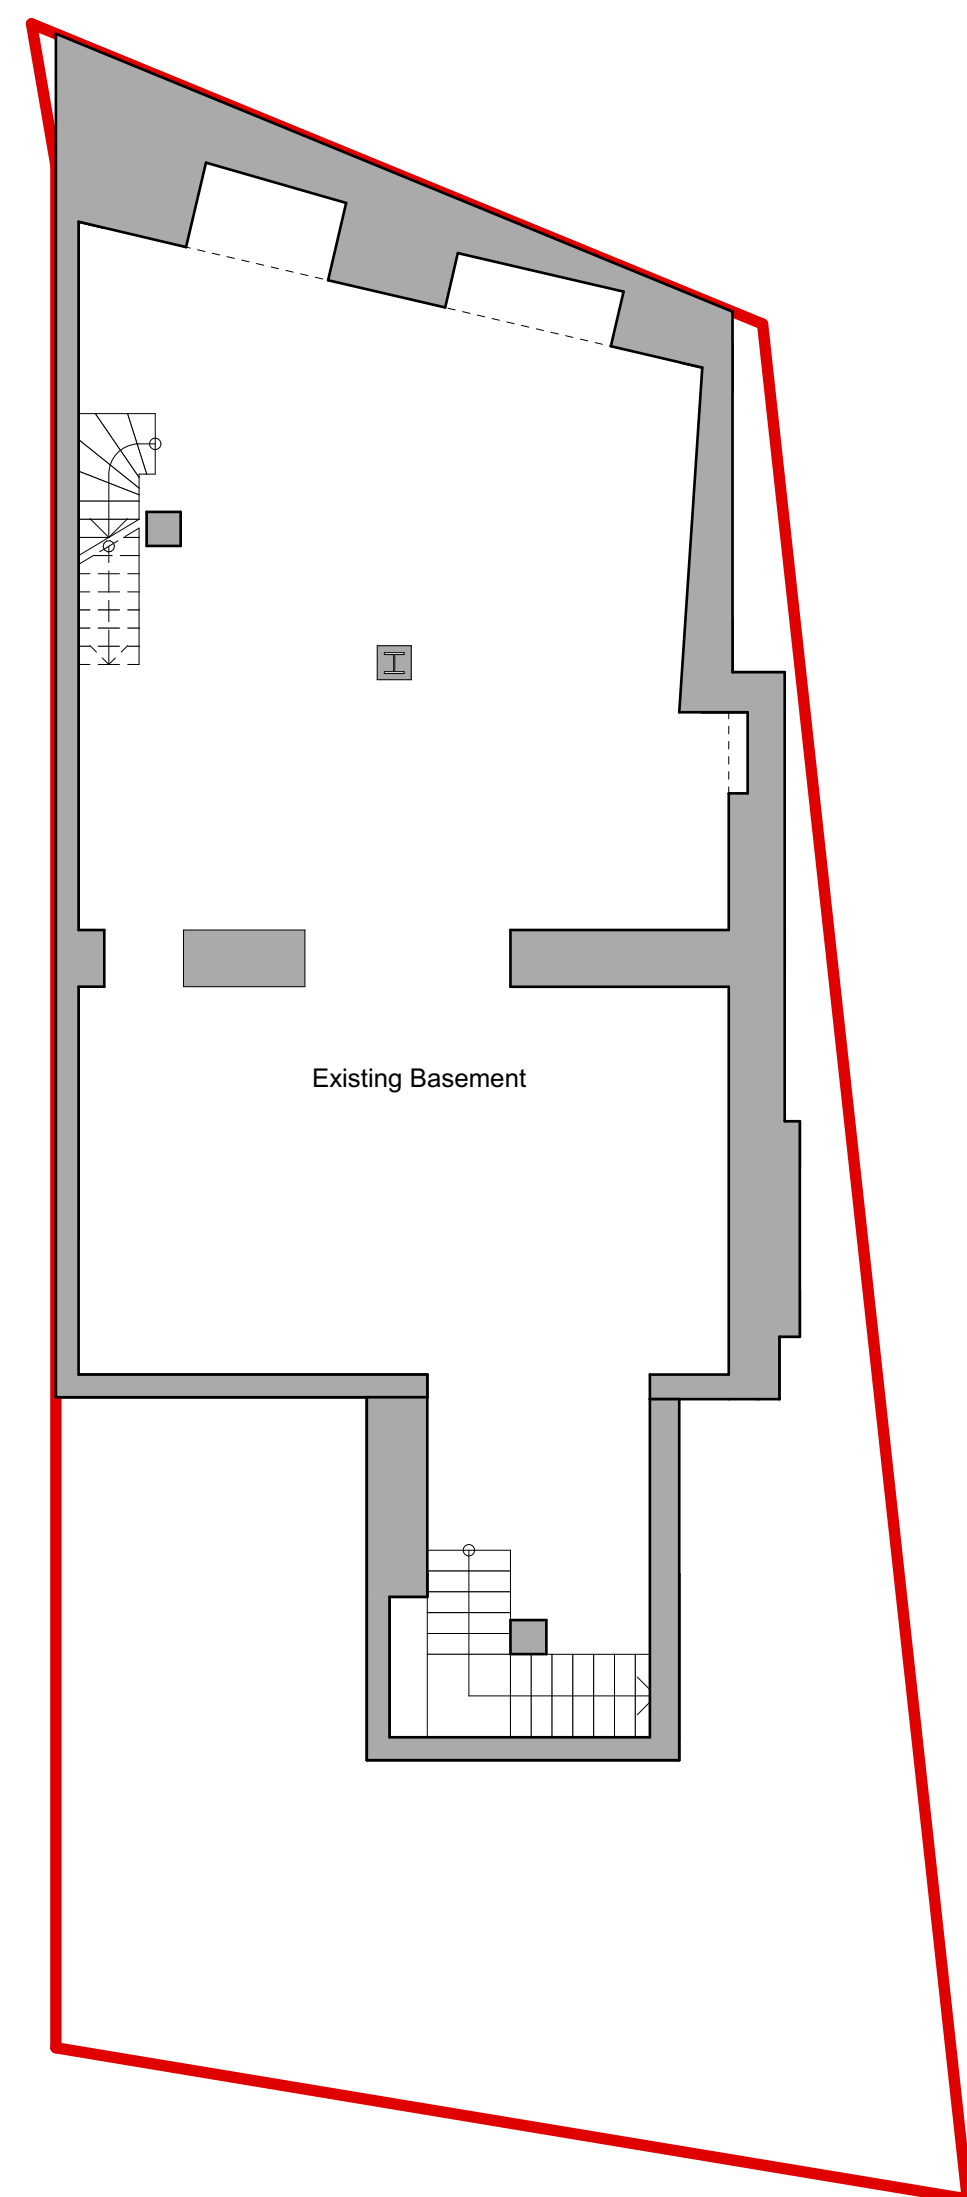


Existing Basement
Scale 1:100

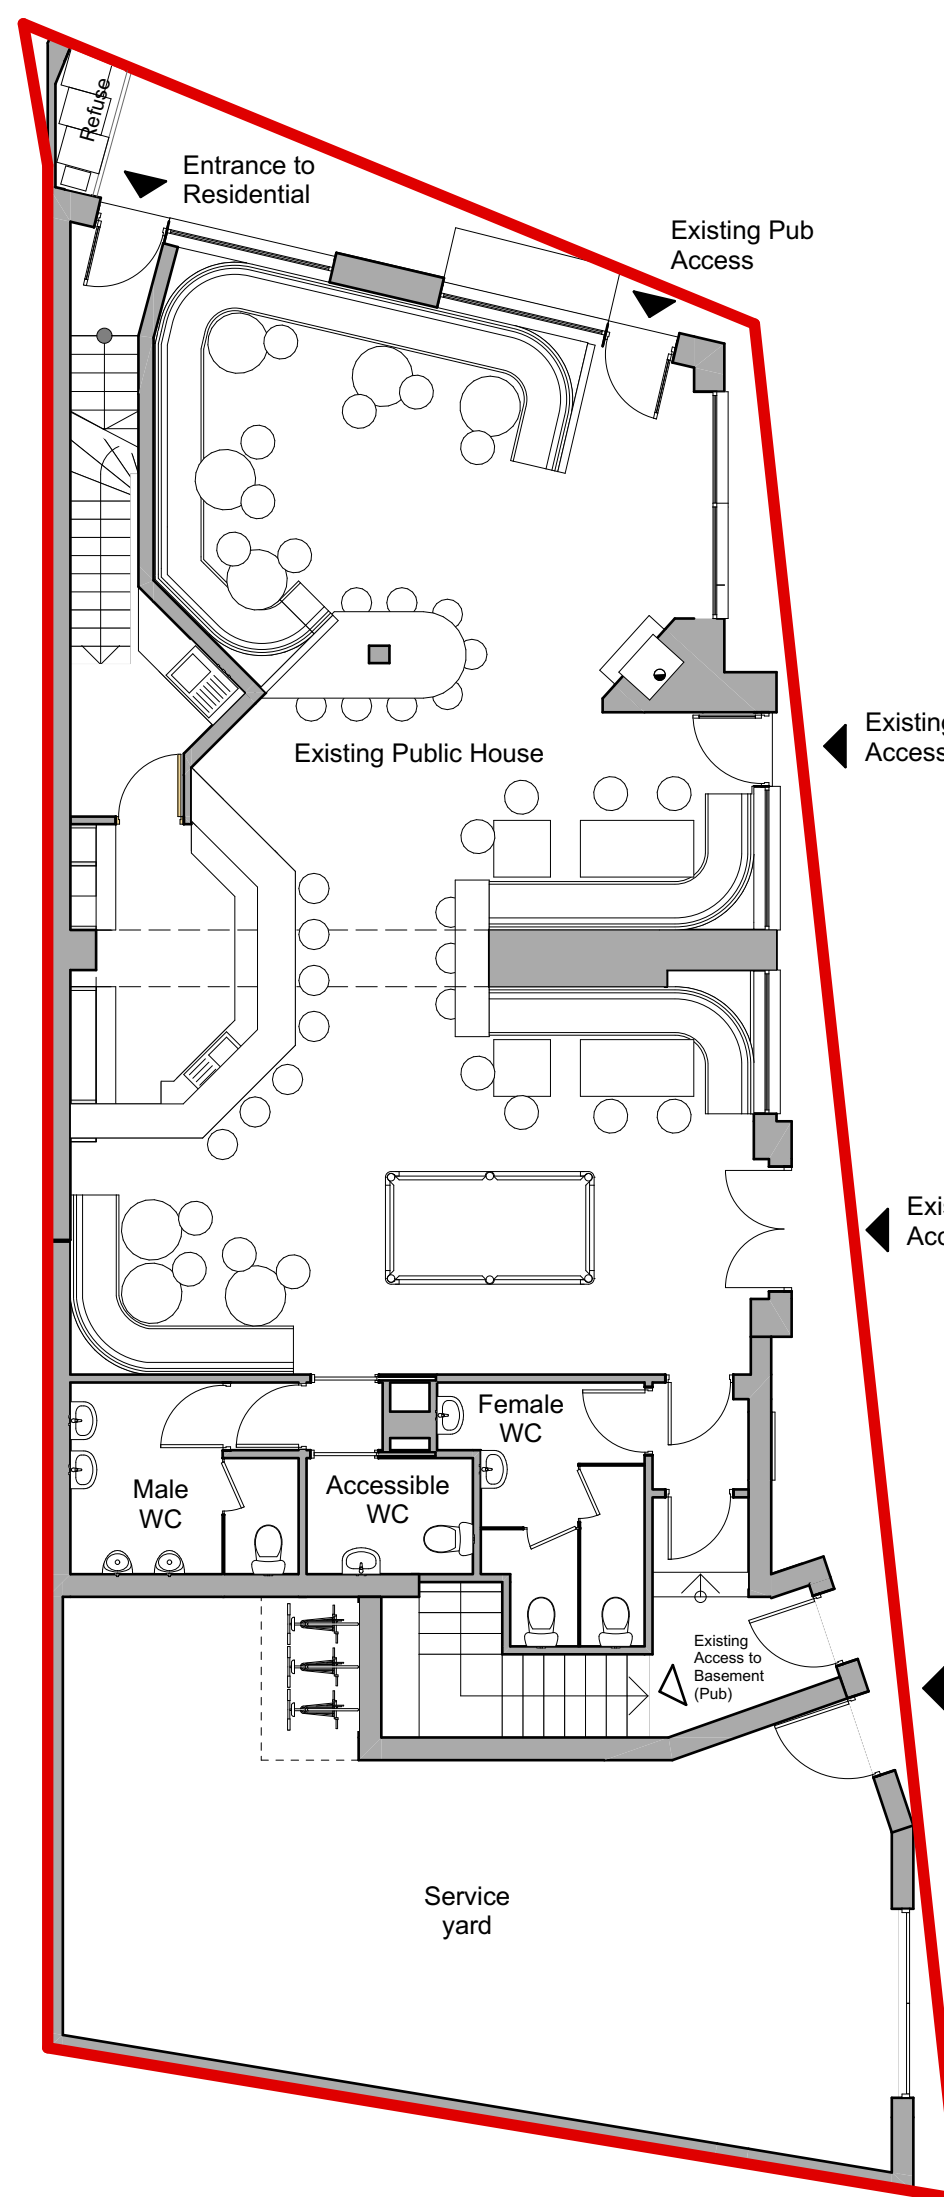

Existing Ground Floor
Scale 1:100

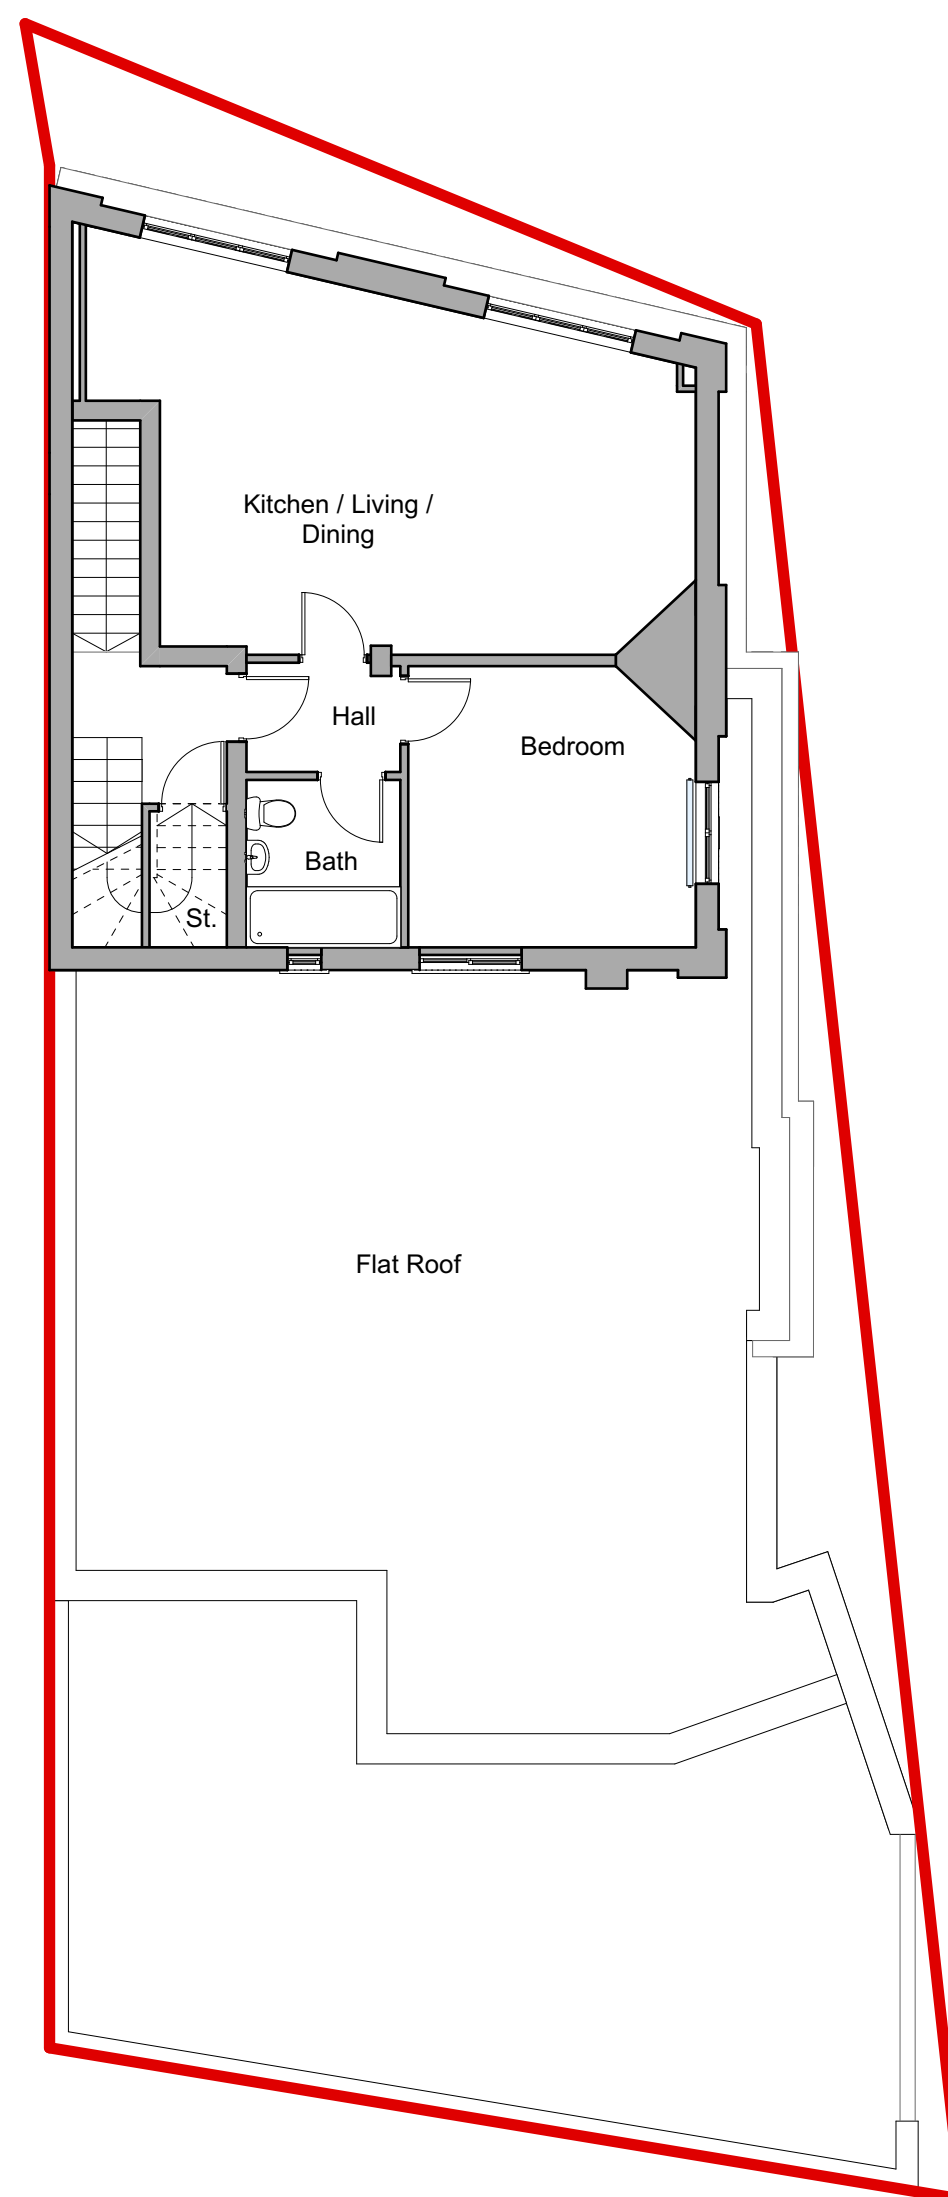


Existing First Floor
Scale 1:100

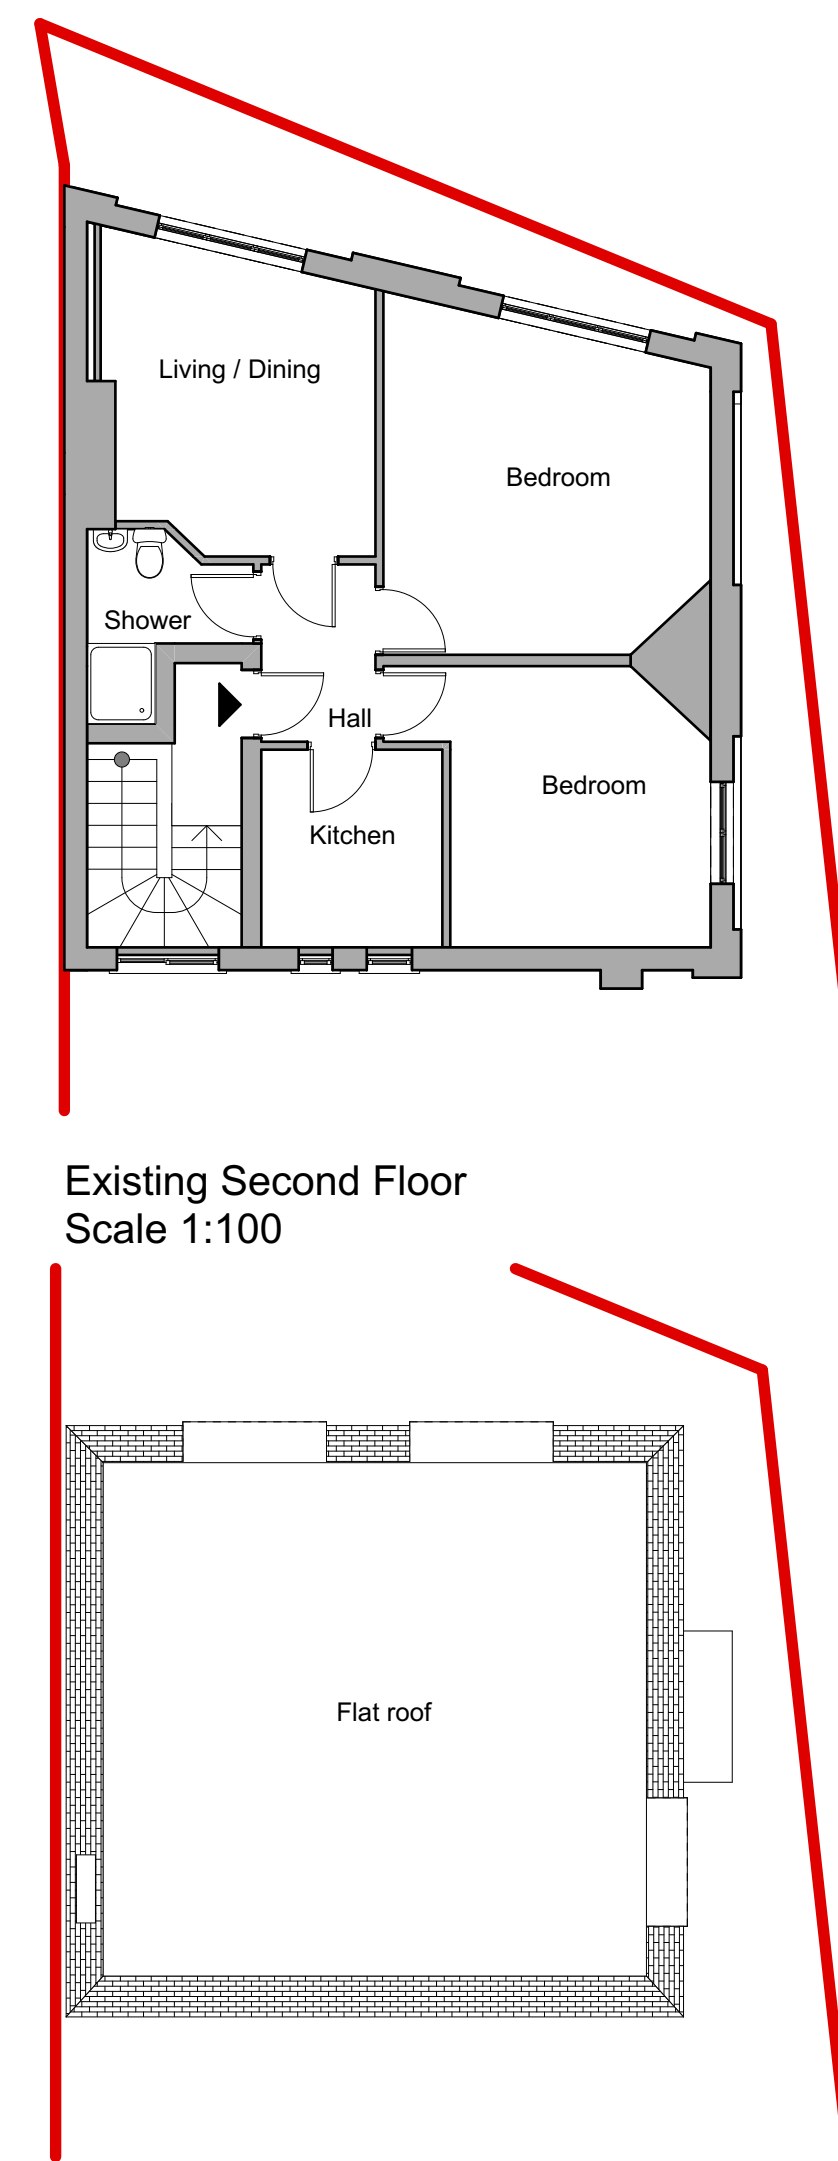


Existing Second Floor
Scale 1:100

Existing Roof Plan
Scale 1:100

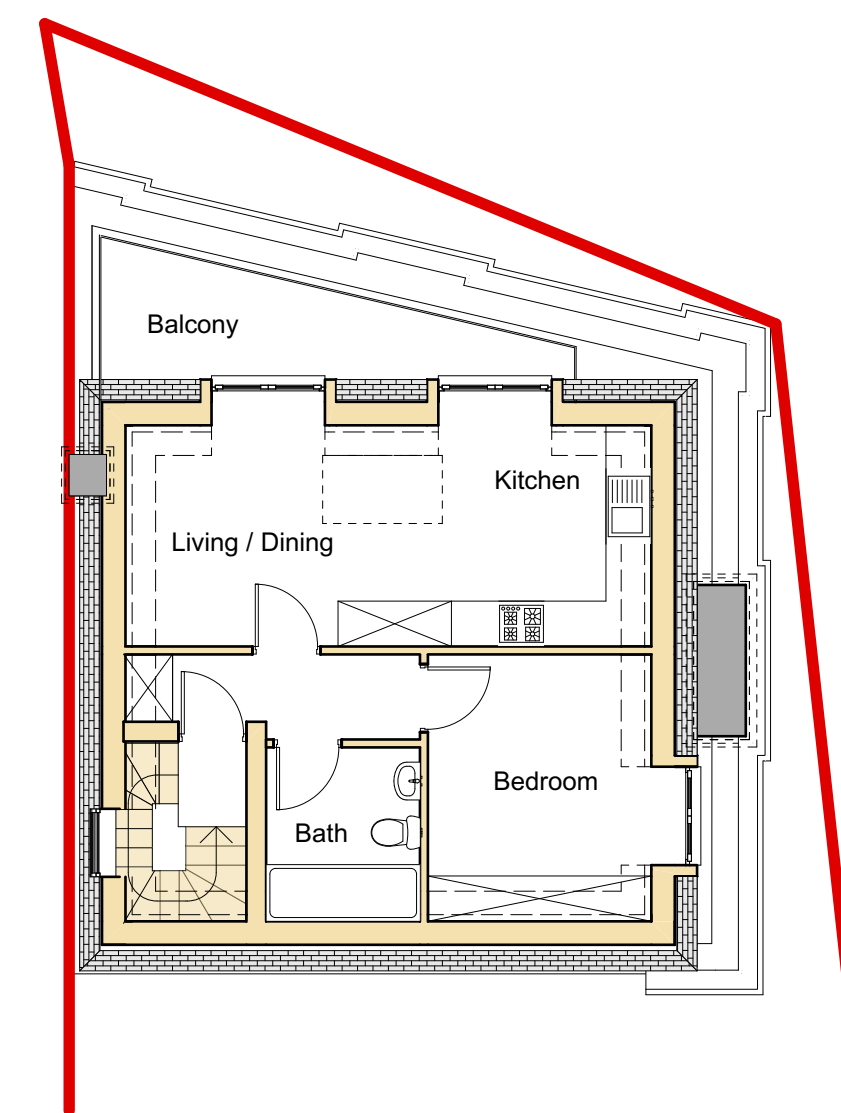

Existing Third Floor
Scale 1:100

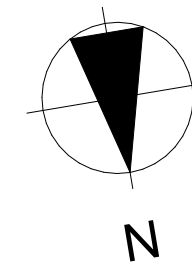

PLANNING DRAWING ONLY

Architects & Design Consultants

Members of The Royal Institute of the Architects of Ireland

BY:		DESCRIPTION:		DATE:	REV:
 HANLEY TAITE DESIGN PARTNERSHIP					
Irish Office: Virginia Shopping Centre, Virginia, Co.Cavan +353 49 8548436 mail@hanleytaite.com					
UK Office: Proctor Way, Luton, LU2 9PE +353 87 2264116 mail@hanleytaite.com					
www.hanleytaite.com search for hanleytaite e: mail@hanleytaite.com					
CLIENT: JKL PROPERTIES LTD					
PROJECT: ROOF CONVERSION					
LOCATION: 492 WEST GREEN ROAD, HARINGEY, N15 3DA					
DRAWING TITLE: EXISTING PLANS AND ELEVATIONS					
DATE: JULY 2022	SCALE: 1:100 @ A1				
DESIGNED: KM	DRAWN: KM	DWG. NO.: 2078-601	REVISION: -		