


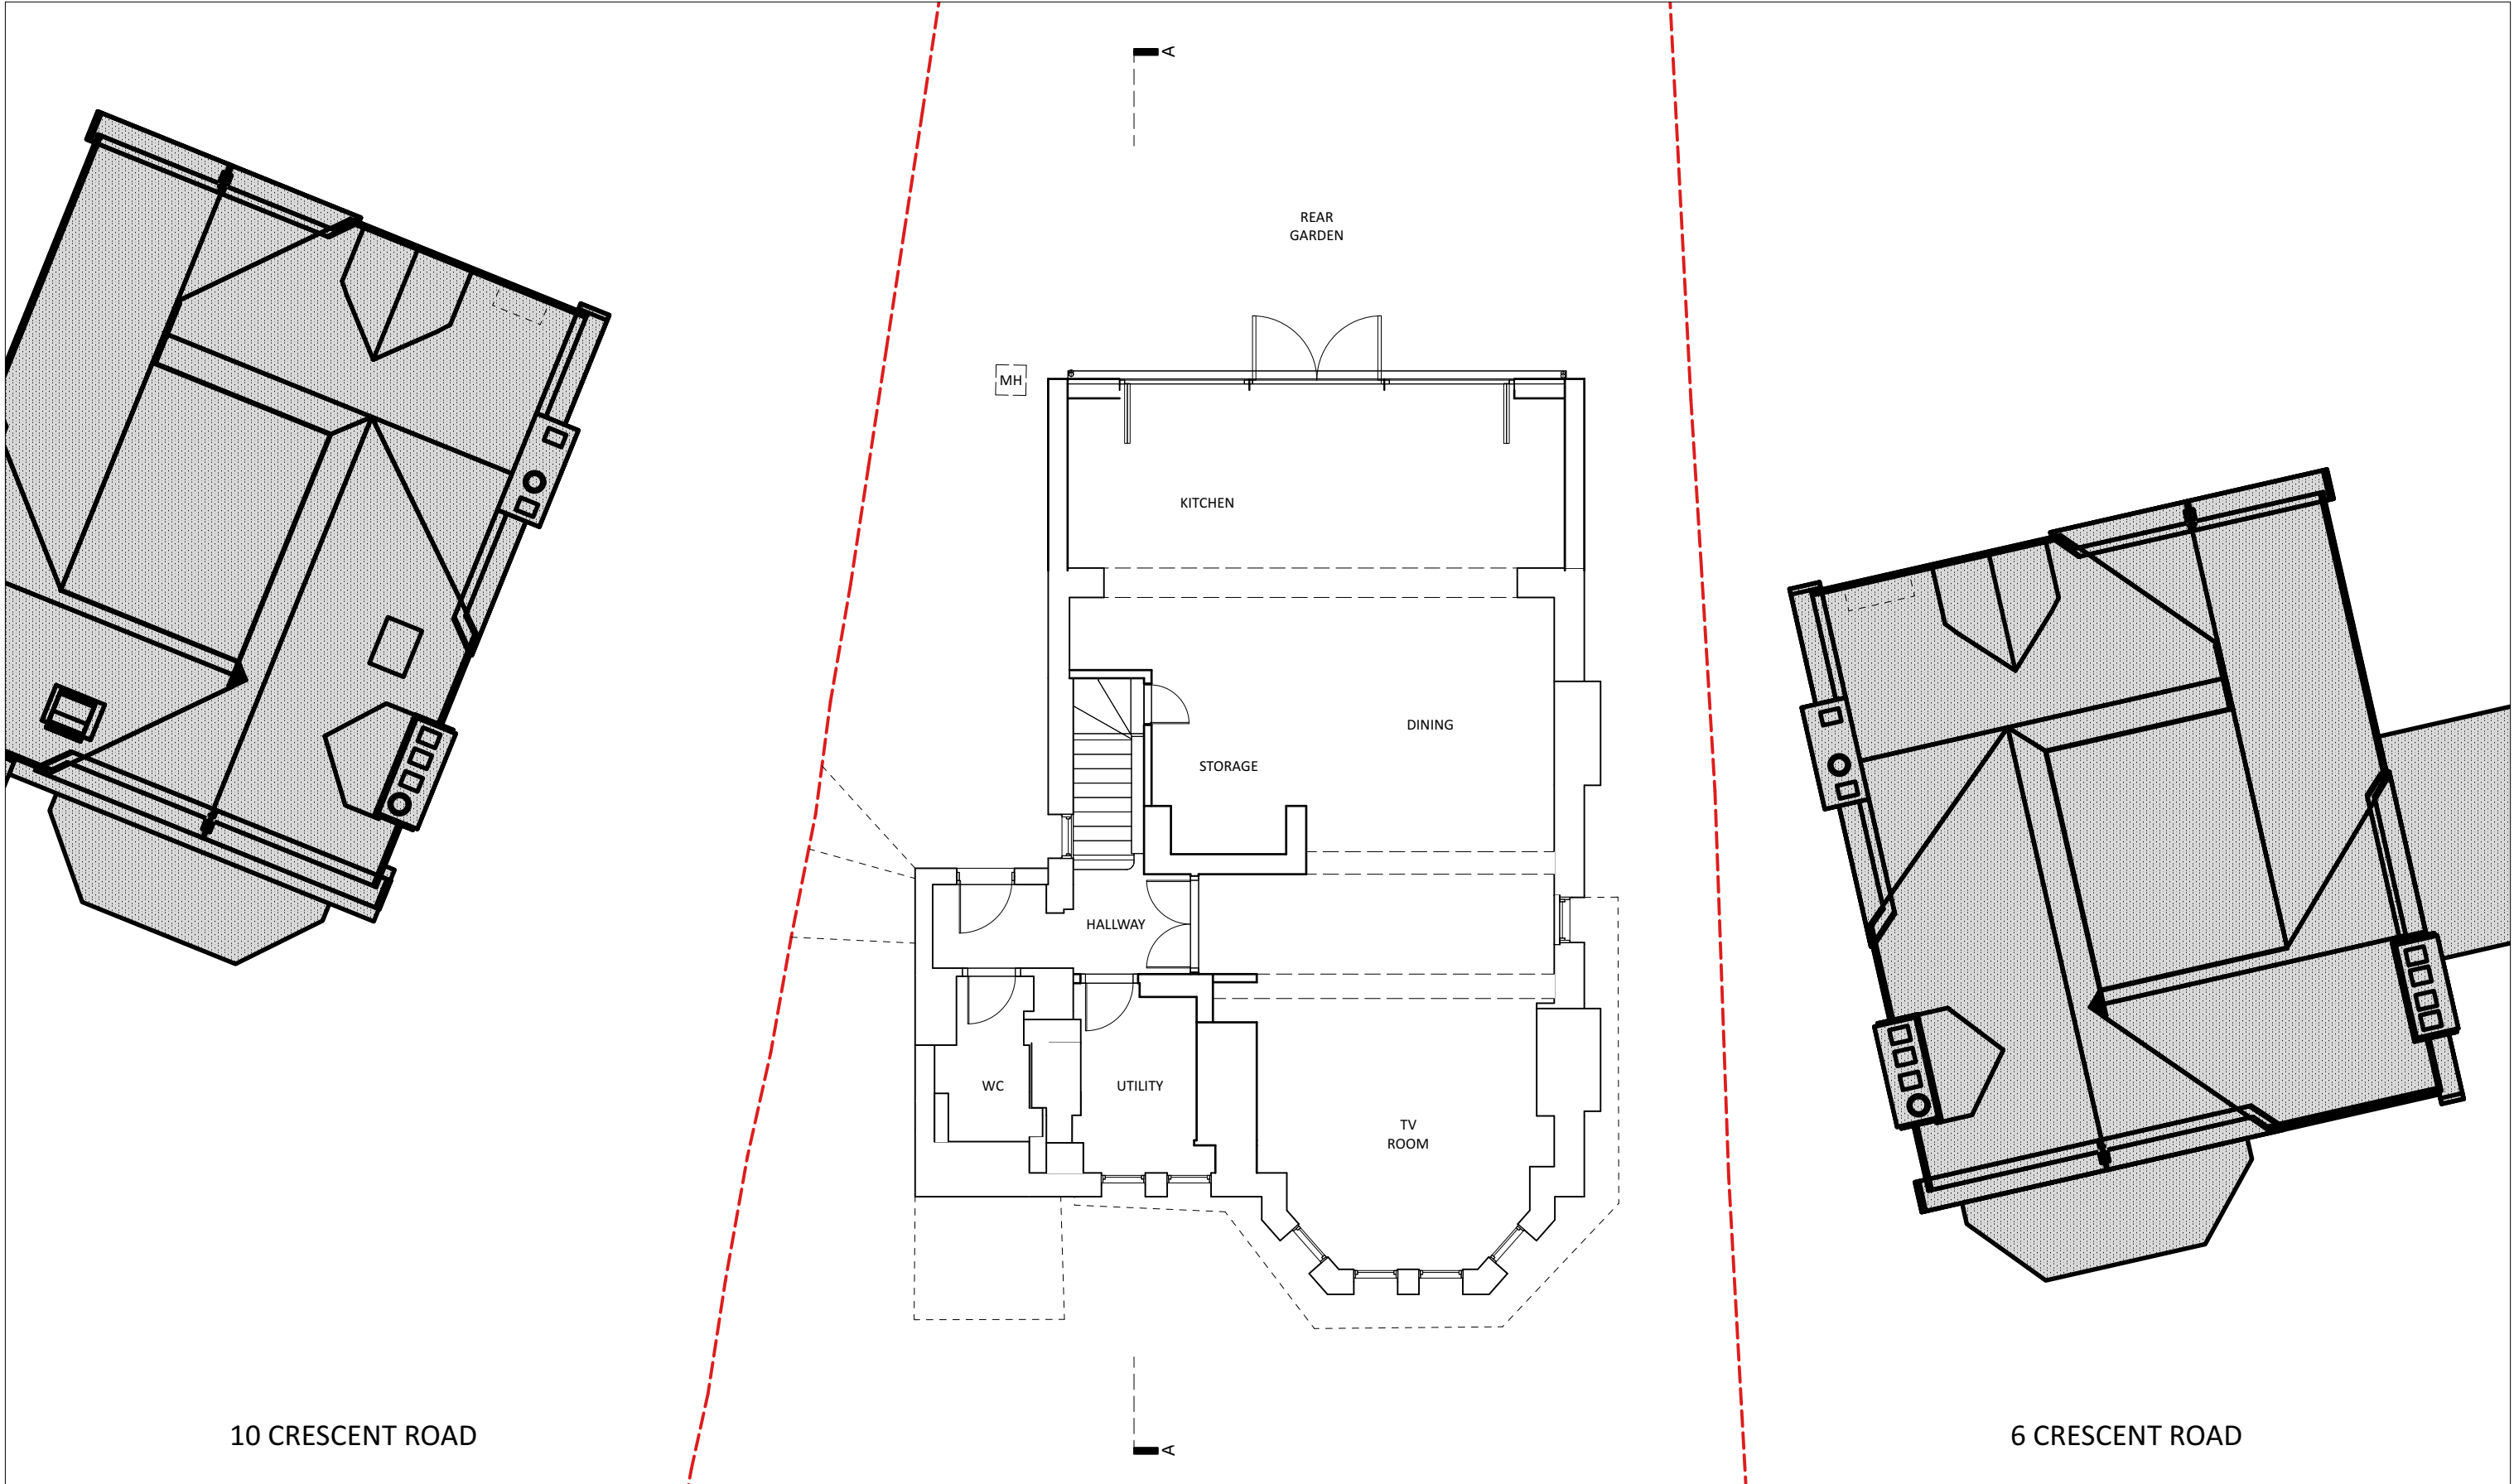

revisions
P1


0 5 M
To be read in conjunction with all other information
Do not scale off this drawing.

Mulroy

020 4530 9400
www.mulroyarchitects.com

project 8 Crescent Road, London, N8 8AT			
for Jacqueline Powell and Jamil Farooqi			
title Lower Ground Floor Plan - Existing			
status RIBA Stage 3			
scale 1:100	size A3	drawing number 22049-3-009	P1