


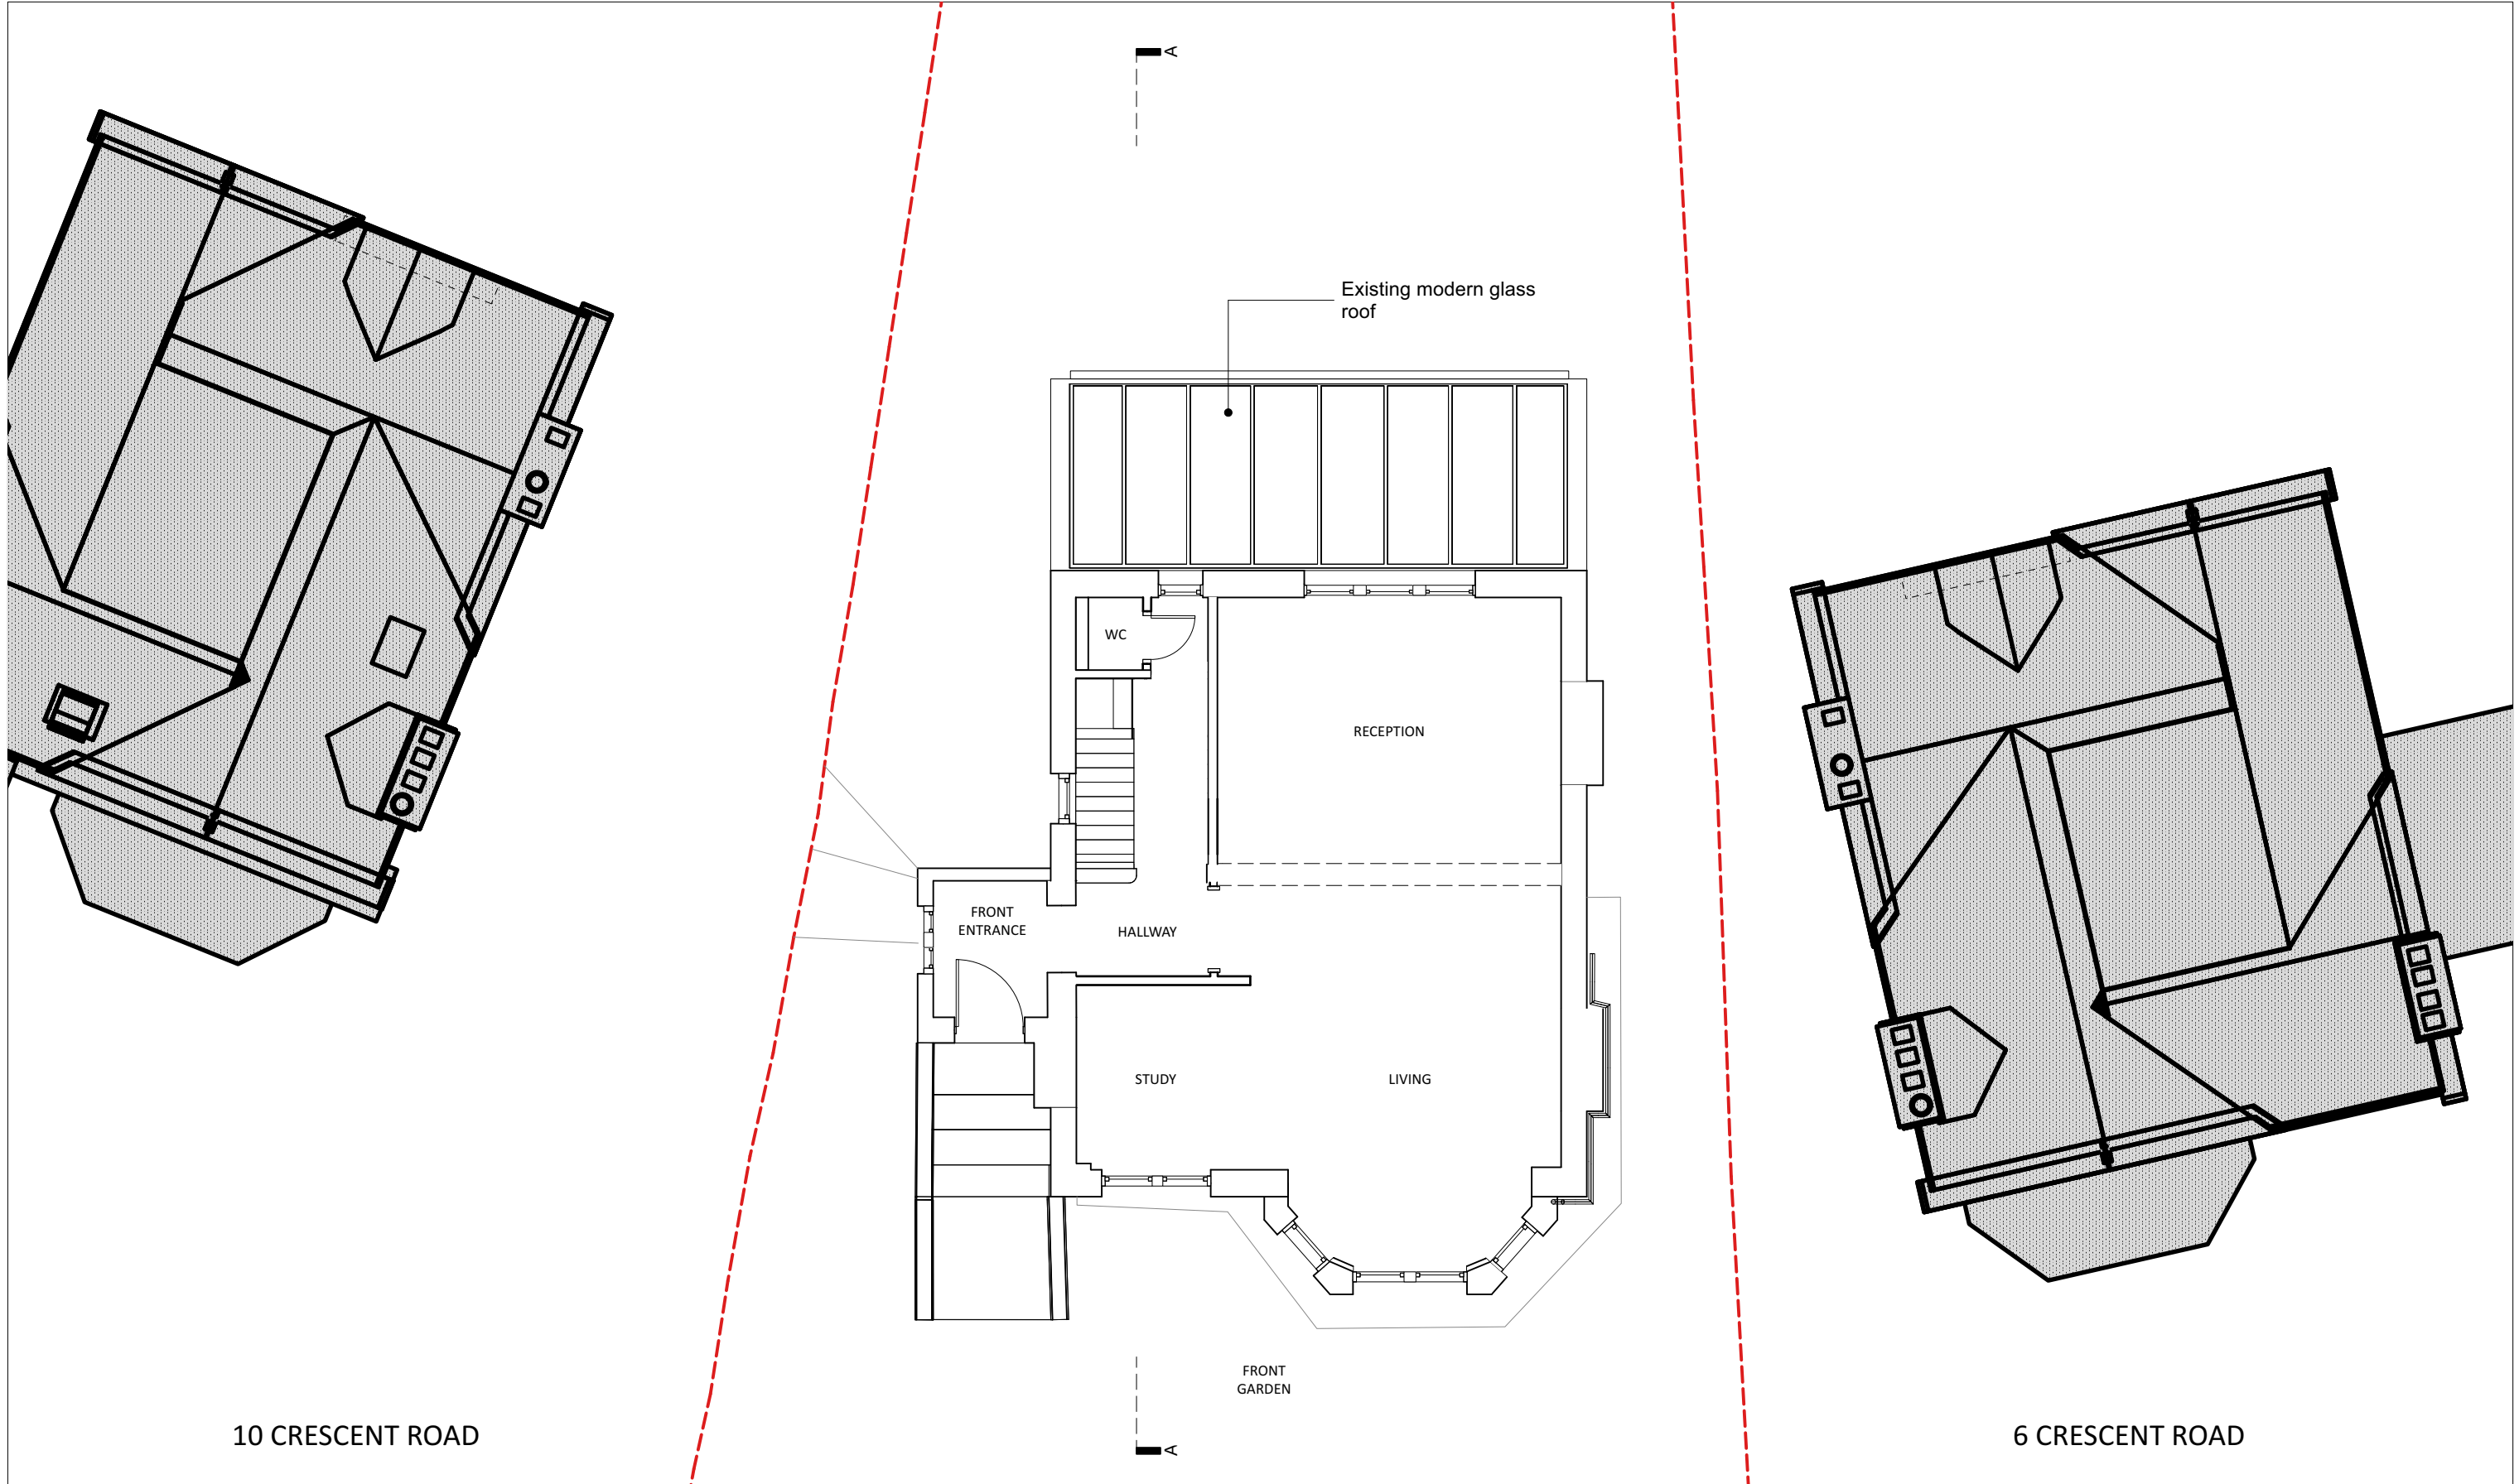

revisions P1		 0 5 M To be read in conjunction with all other information Do not scale off this drawing.	Mulroy 020 4530 9400 www.mulroyarchitects.com	project 8 Crescent Road, London, N8 8AT			
				for Jacqueline Powell and Jamil Farooqi			
				title Ground Floor Plan - Existing			
			status RIBA Stage 3				
scale 1:100		size A3		drawing number 22049-3-010		P1	