
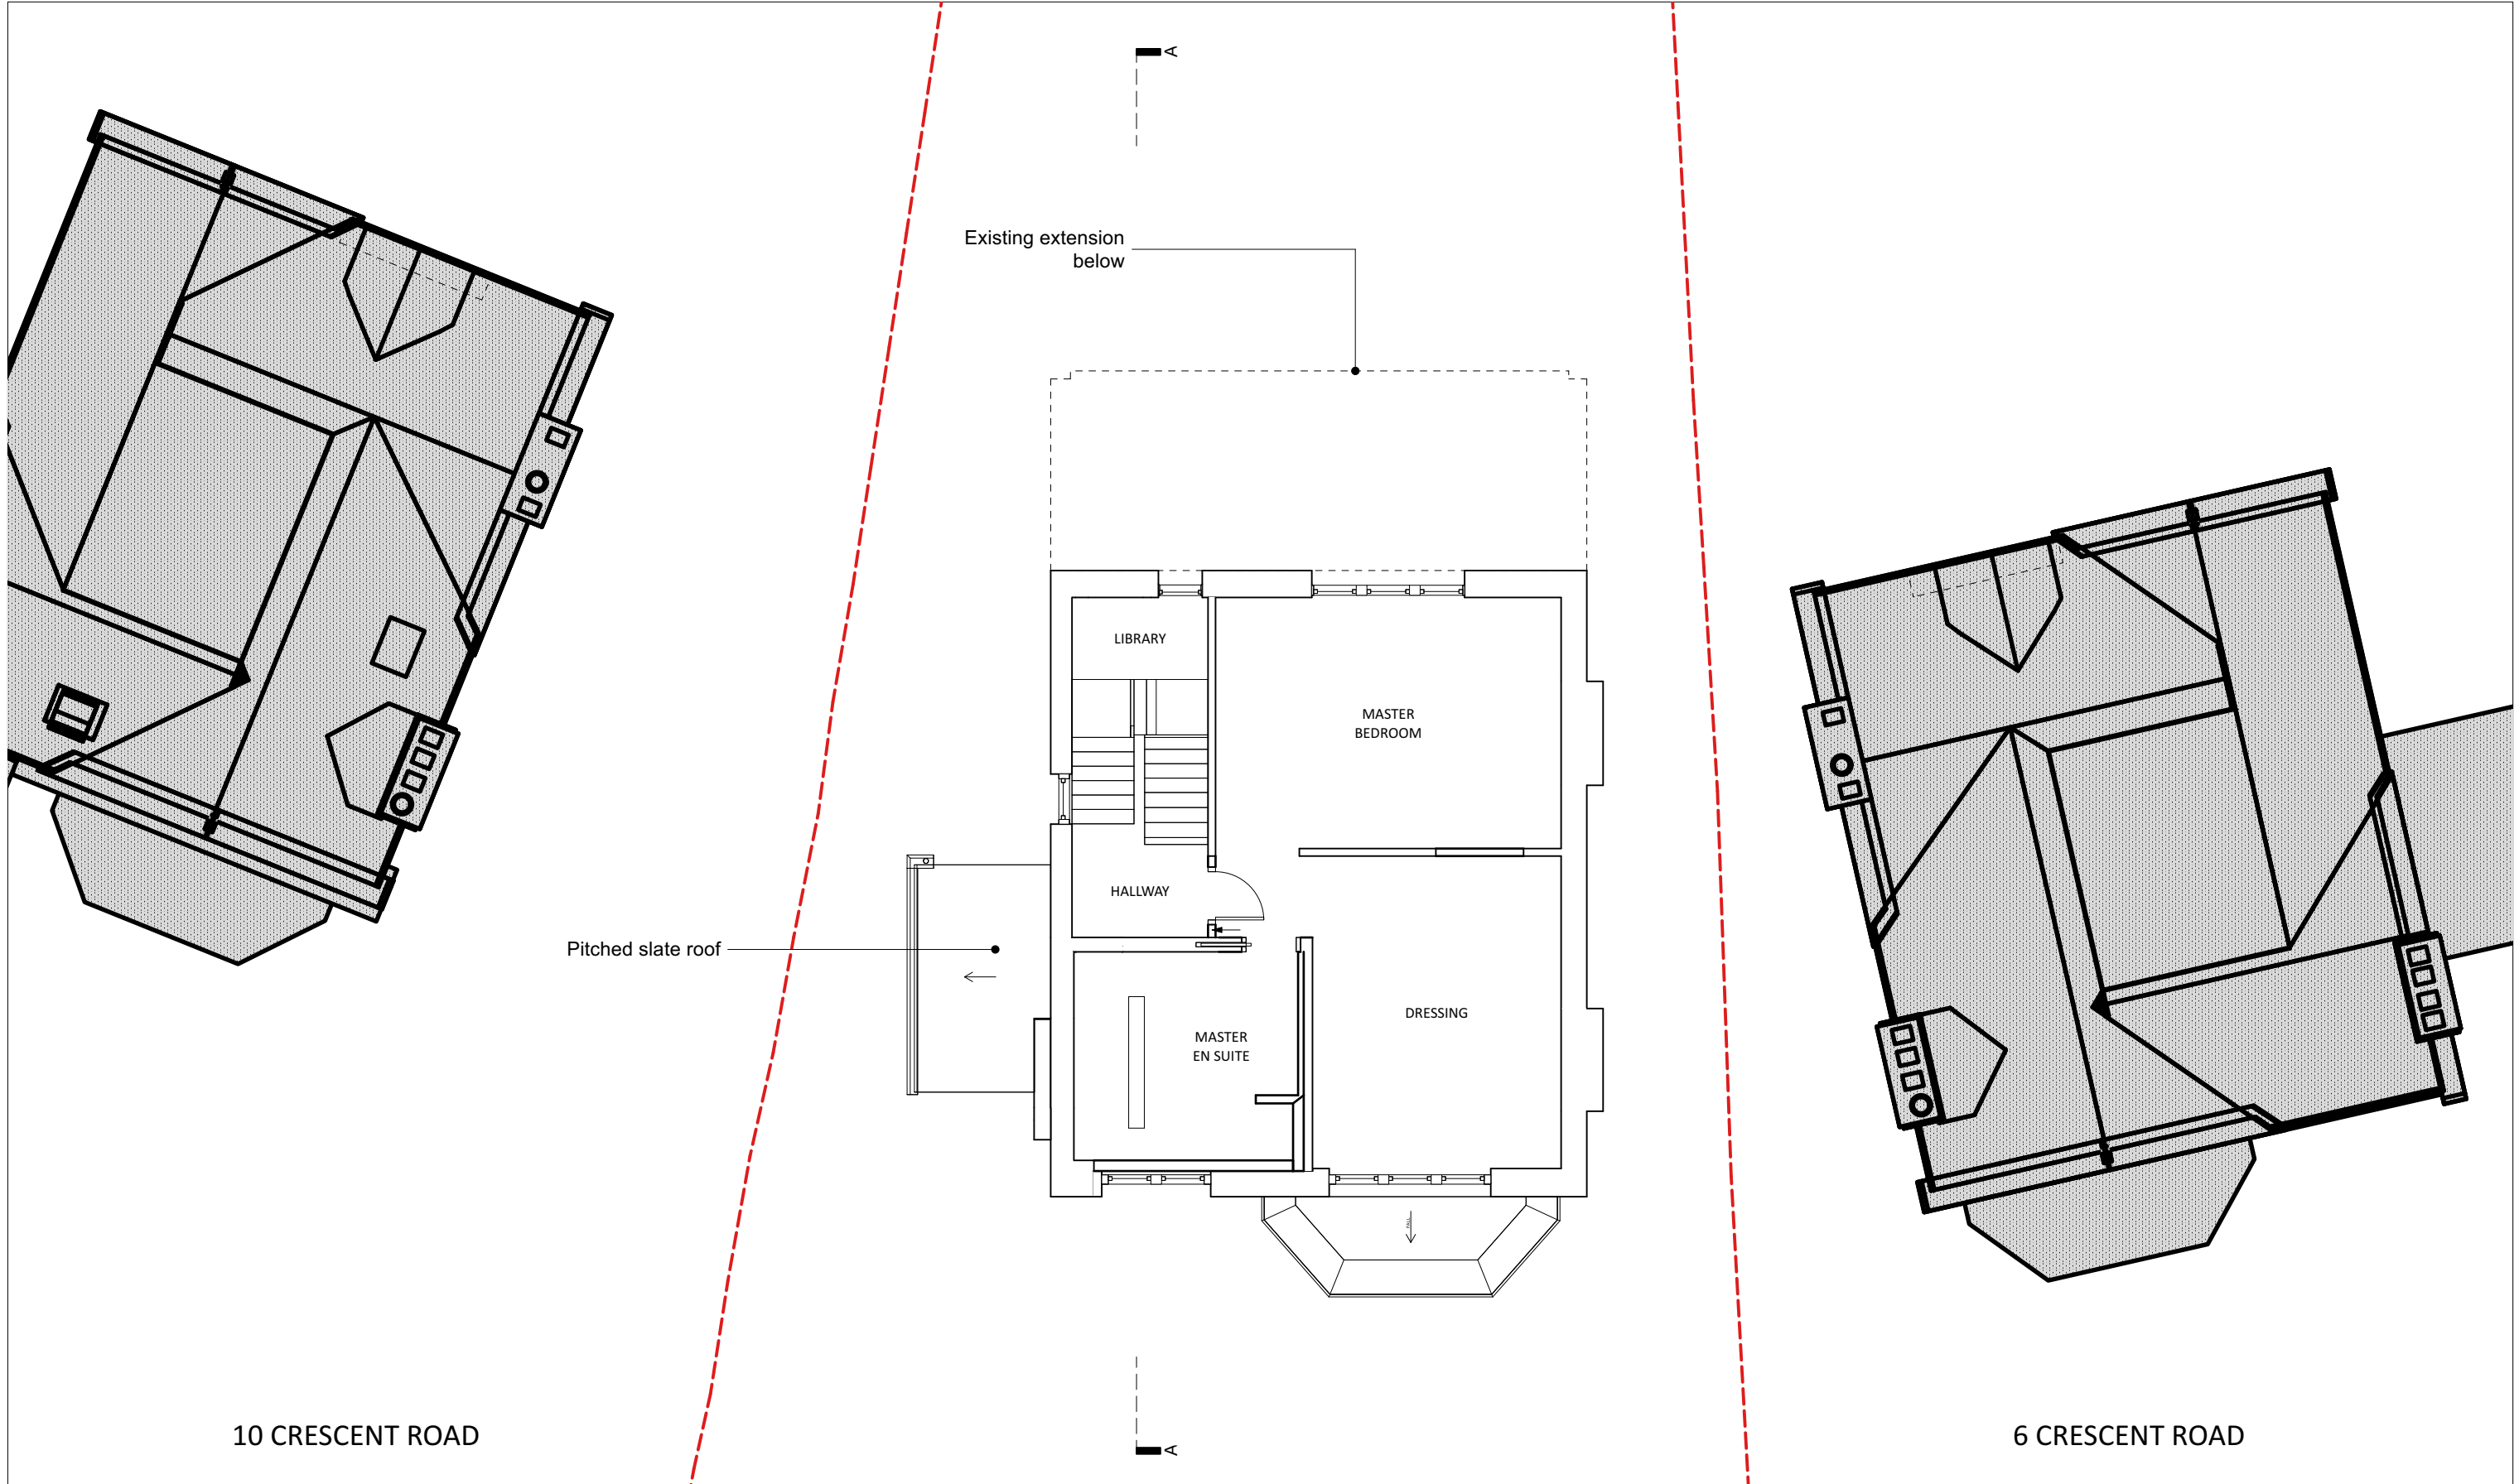


 

revisions		  To be read in conjunction with all other information Do not scale off this drawing.	Mulroy 020 4530 9400 www.mulroyarchitects.com	project 8 Crescent Road, London, N8 8AT for Jacqueline Powell and Jamil Farooqi title First Floor Plan - Existing			
P1				status RIBA Stage 3			
scale	size			drawing number		P1	
1:100	A3	22049-3-011					