


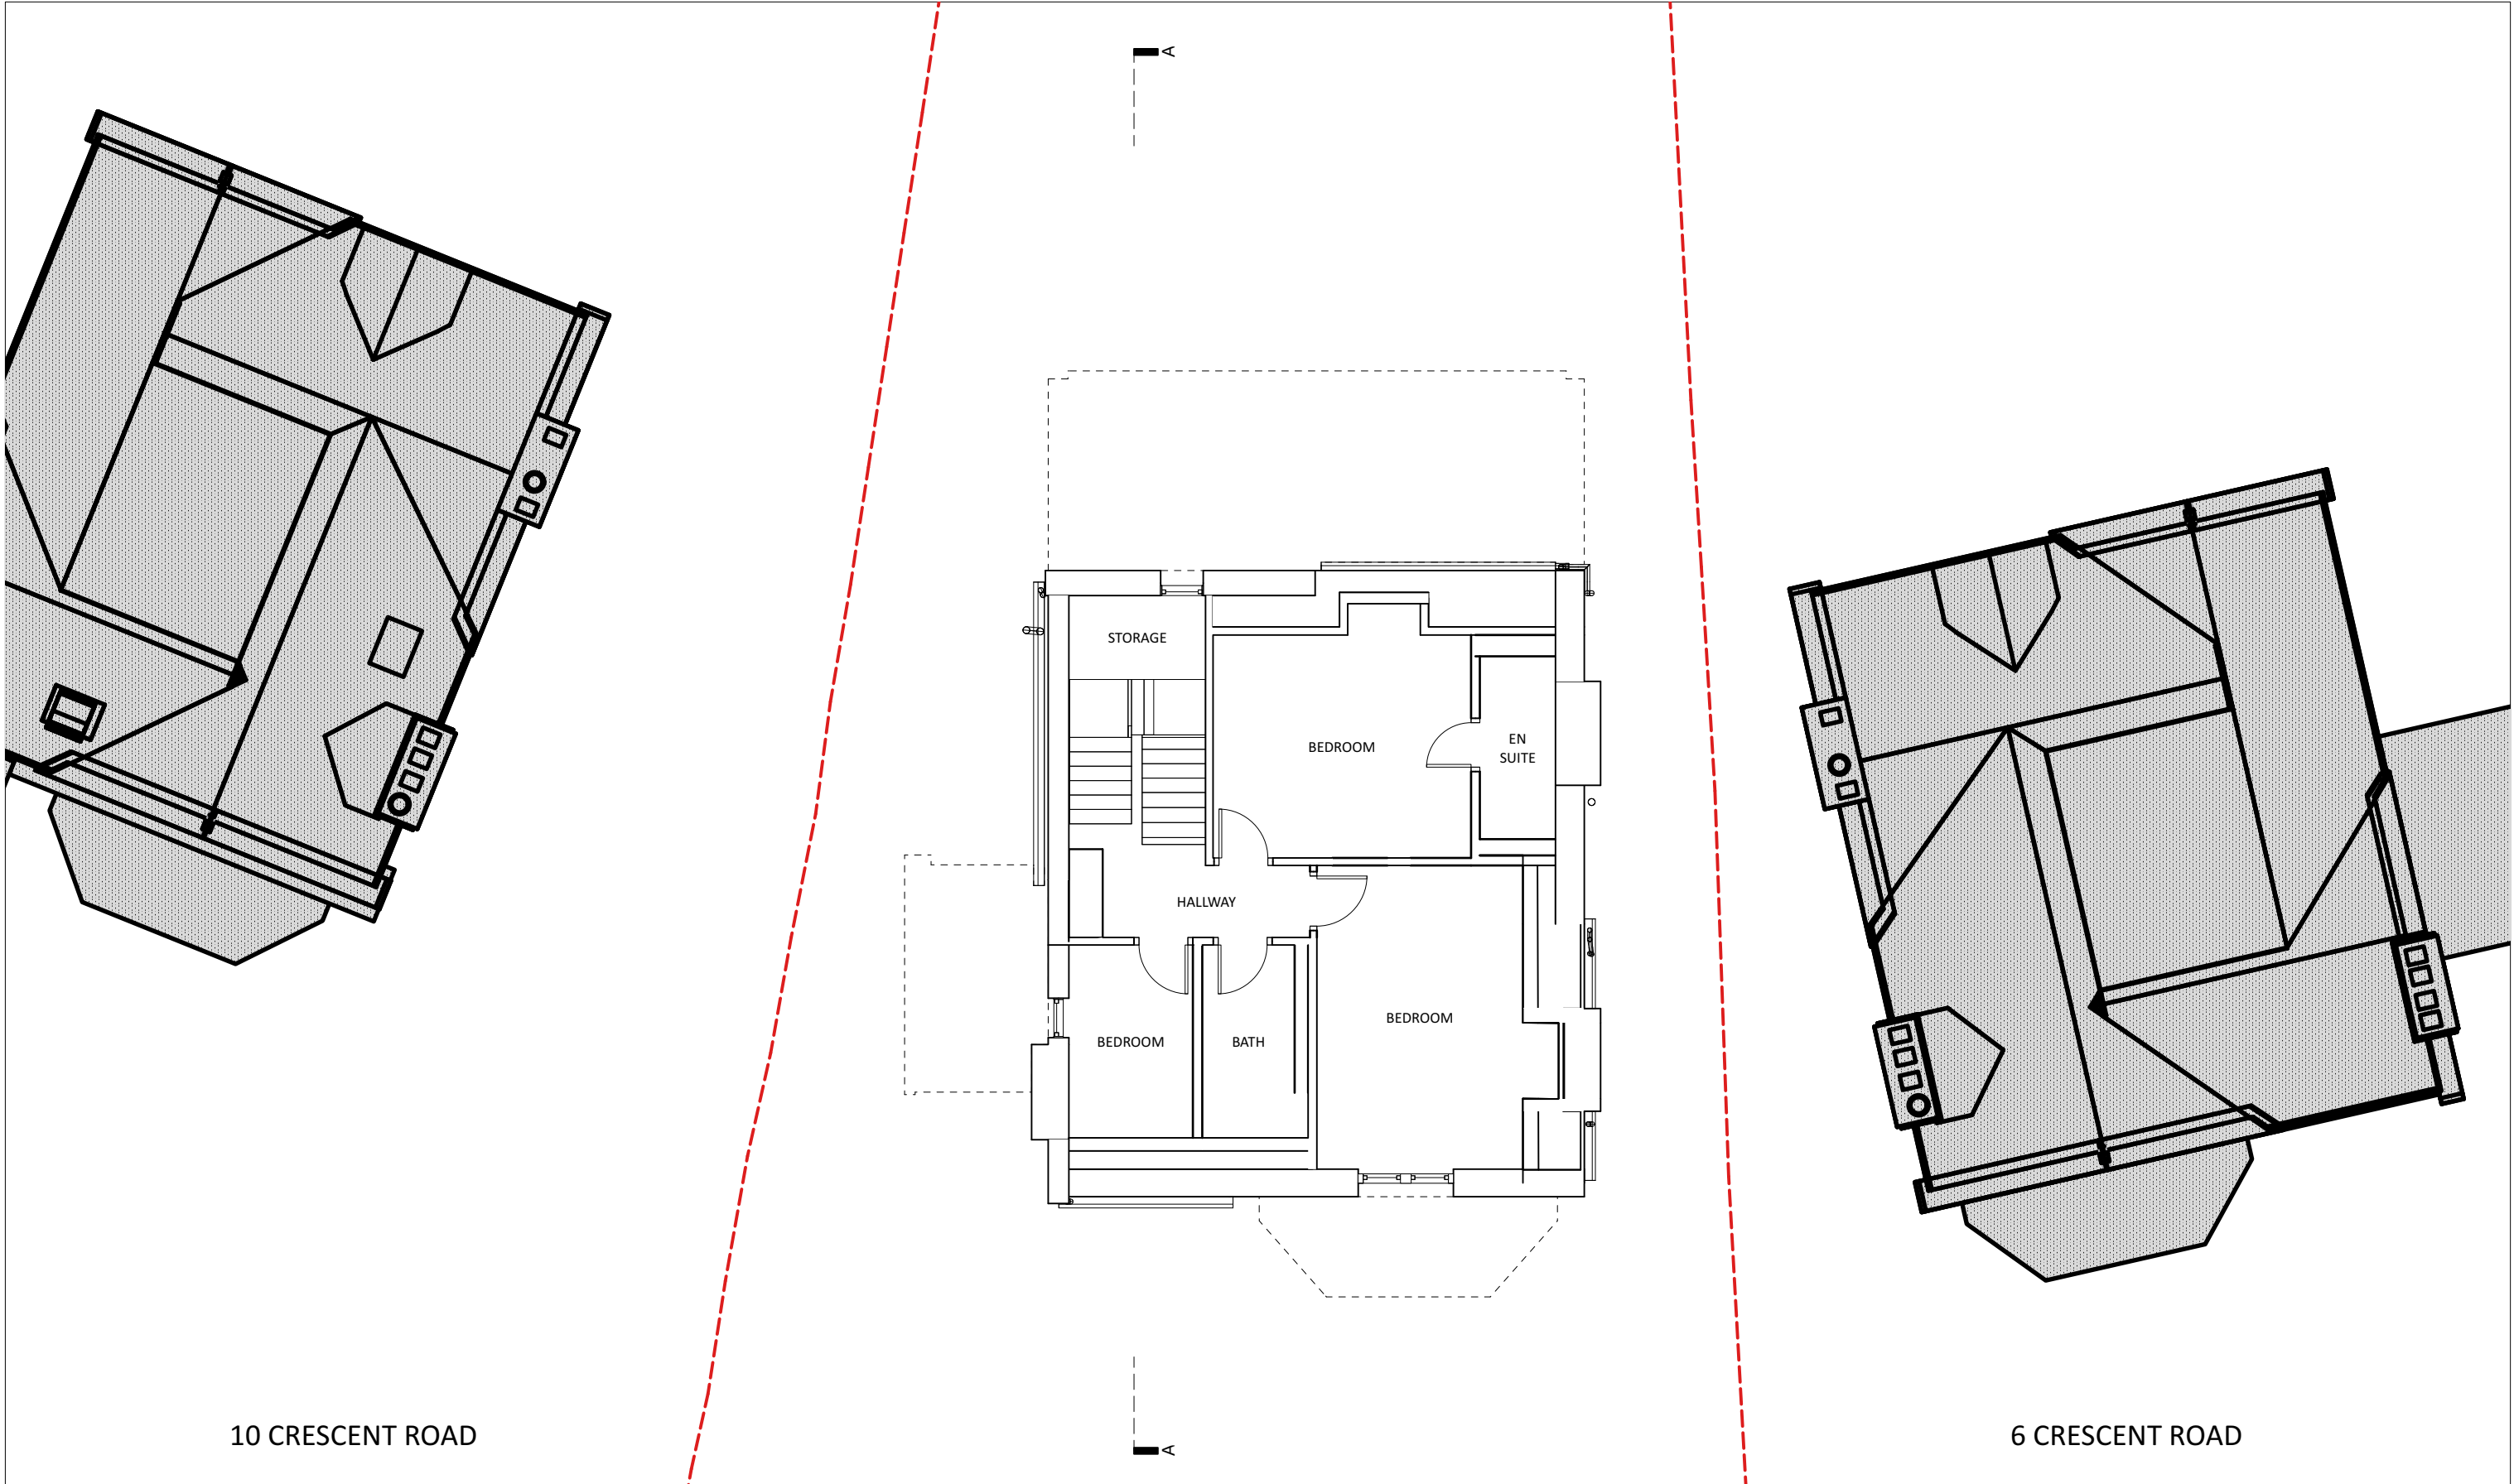

revisions P1	 To be read in conjunction with all other information Do not scale off this drawing.	 020 4530 9400 www.mulroyarchitects.com	project8 Crescent Road, London, N8 8AT			
			forJacqueline Powell and Jamil Farooqi			
			titleSecond Floor Plan - Existing			
			statusRIBA Stage 3			
			scale 1:100	size A3	drawing number 22049-3-012	P1