


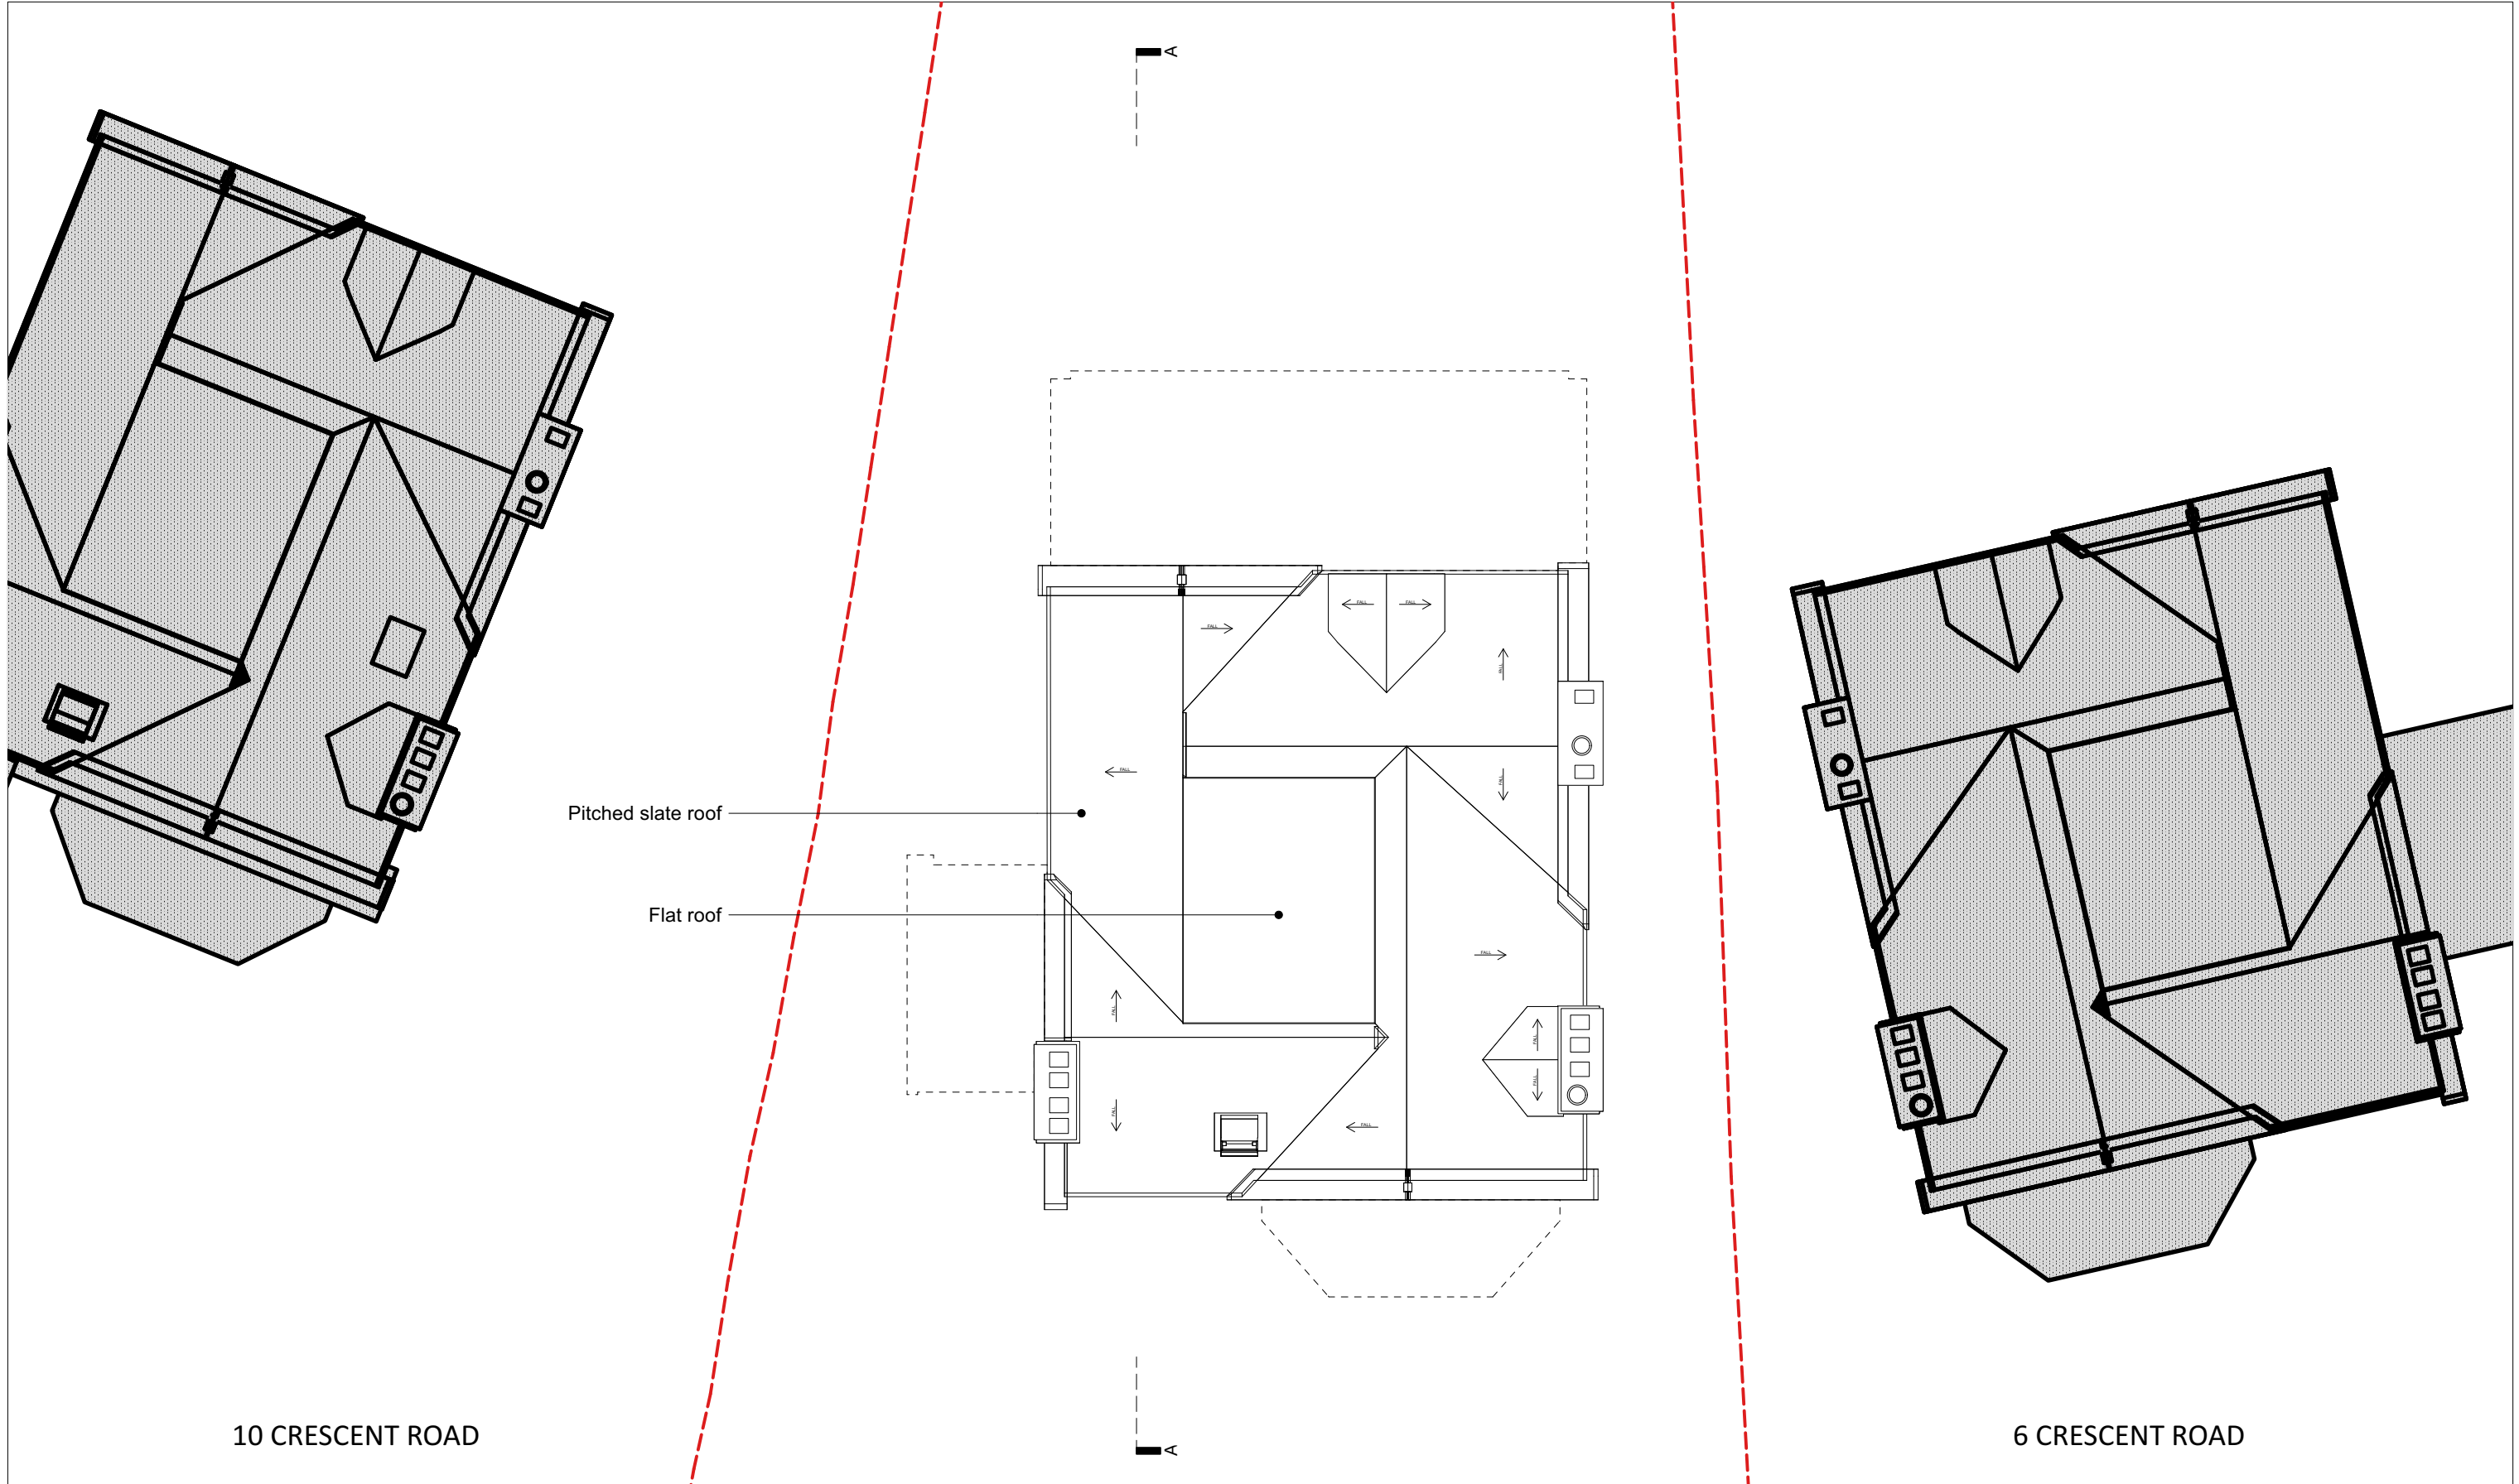

revisions P1	 0 5 M To be read in conjunction with all other information Do not scale off this drawing.	Mulroy 020 4530 9400 www.mulroyarchitects.com	project 8 Crescent Road, London, N8 8AT			
			for Jacqueline Powell and Jamil Farooqi			
			title Roof Plan - Existing			
			status RIBA Stage 3			
			scale	size	drawing number	
1:100	A3	22049-3-013				