



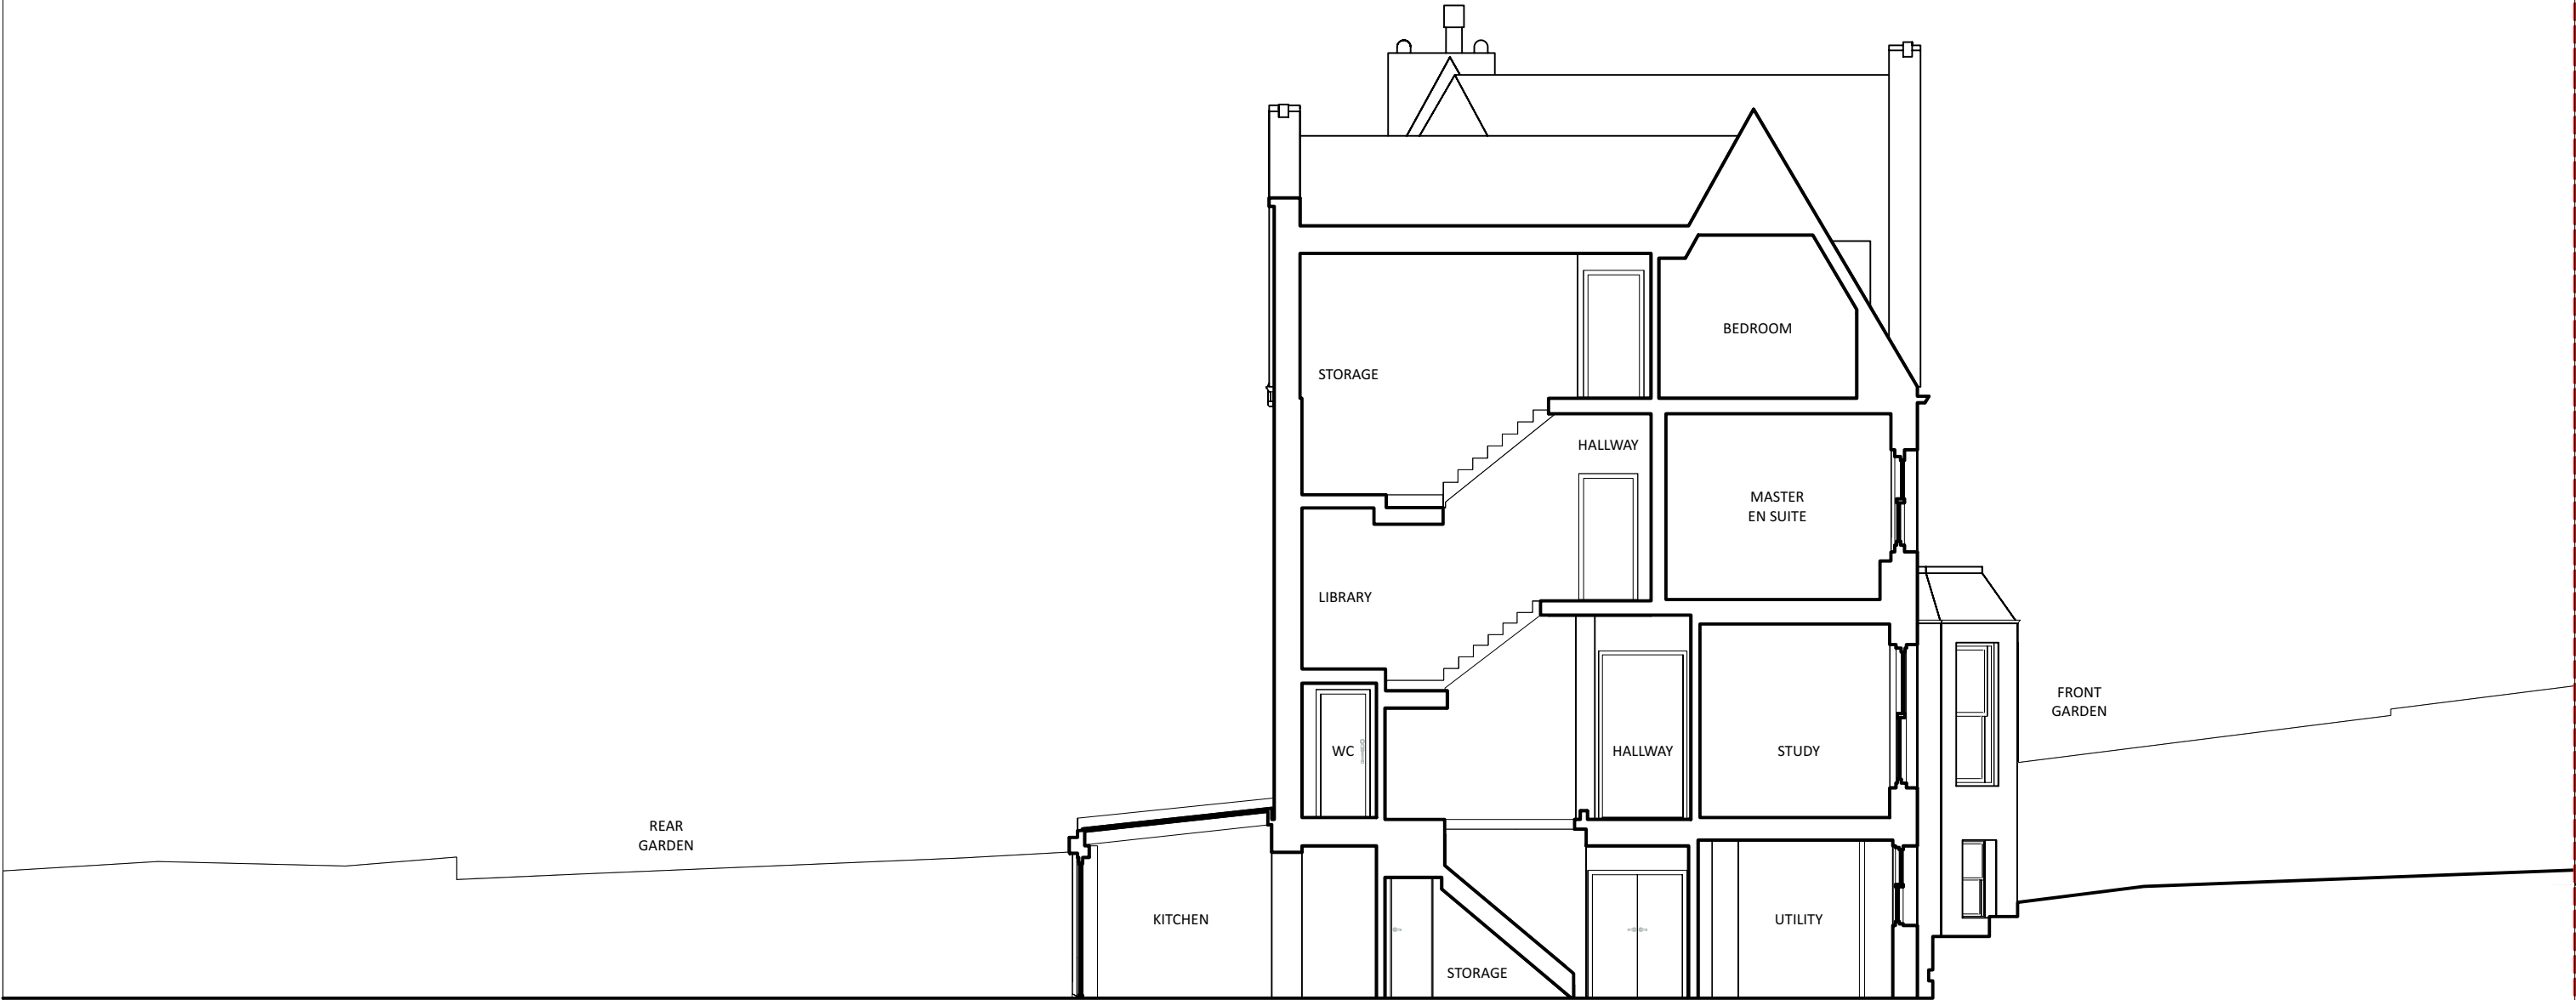

revisions
P1

 

Mulroy
020 4530 9400
www.mulroyarchitects.com

project 8 Crescent Road, London, N8 8AT			
for Jacqueline Powell and Jamil Farooqi			
title Front Elevation - Existing			
status RIBA Stage 3			
scale 1:100	size A3	drawing number 22049-3-020	P1