



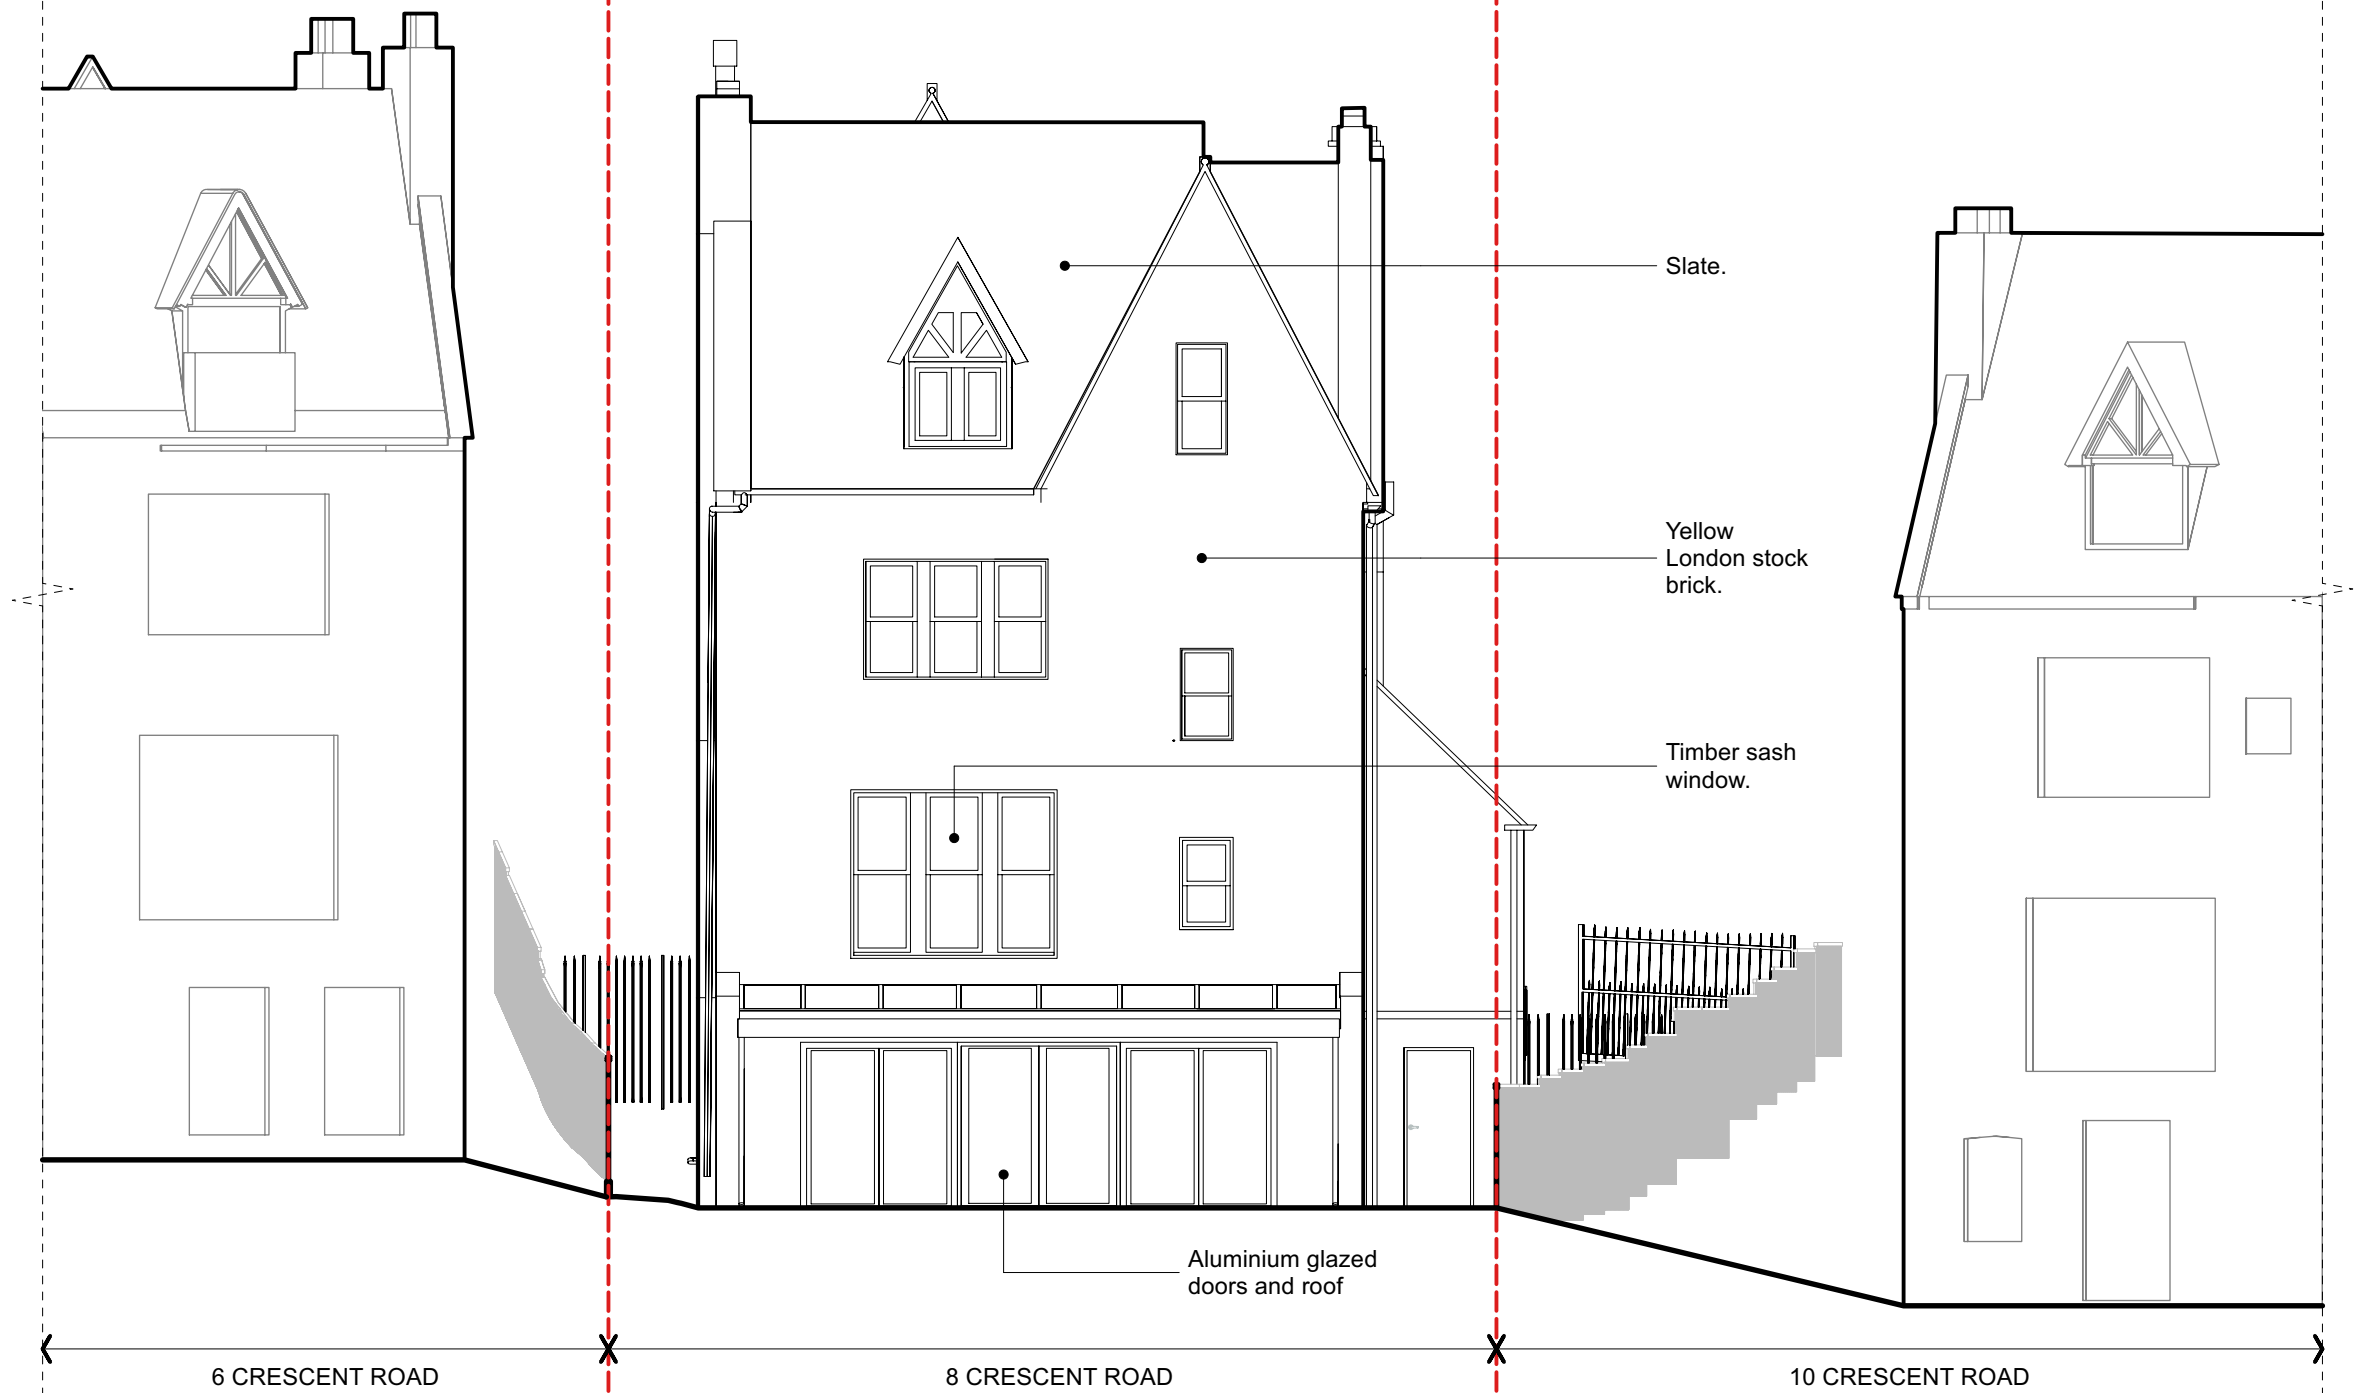

revisions
P1

 

Mulroy

020 4530 9400
www.mulroyarchitects.com

project 8 Crescent Road, London, N8 8AT
for Jacqueline Powell and Jamil Farooqi
title Rear Elevation - Existing

status RIBA Stage 3

scale
1:100

size
A3

drawing number
22049-3-033

P1