



Proposed extension set well away from
45 degree line, ensuring no loss of
amenity/daylight

Proposed extension set well away from
45 degree line, ensuring no loss of
amenity/daylight

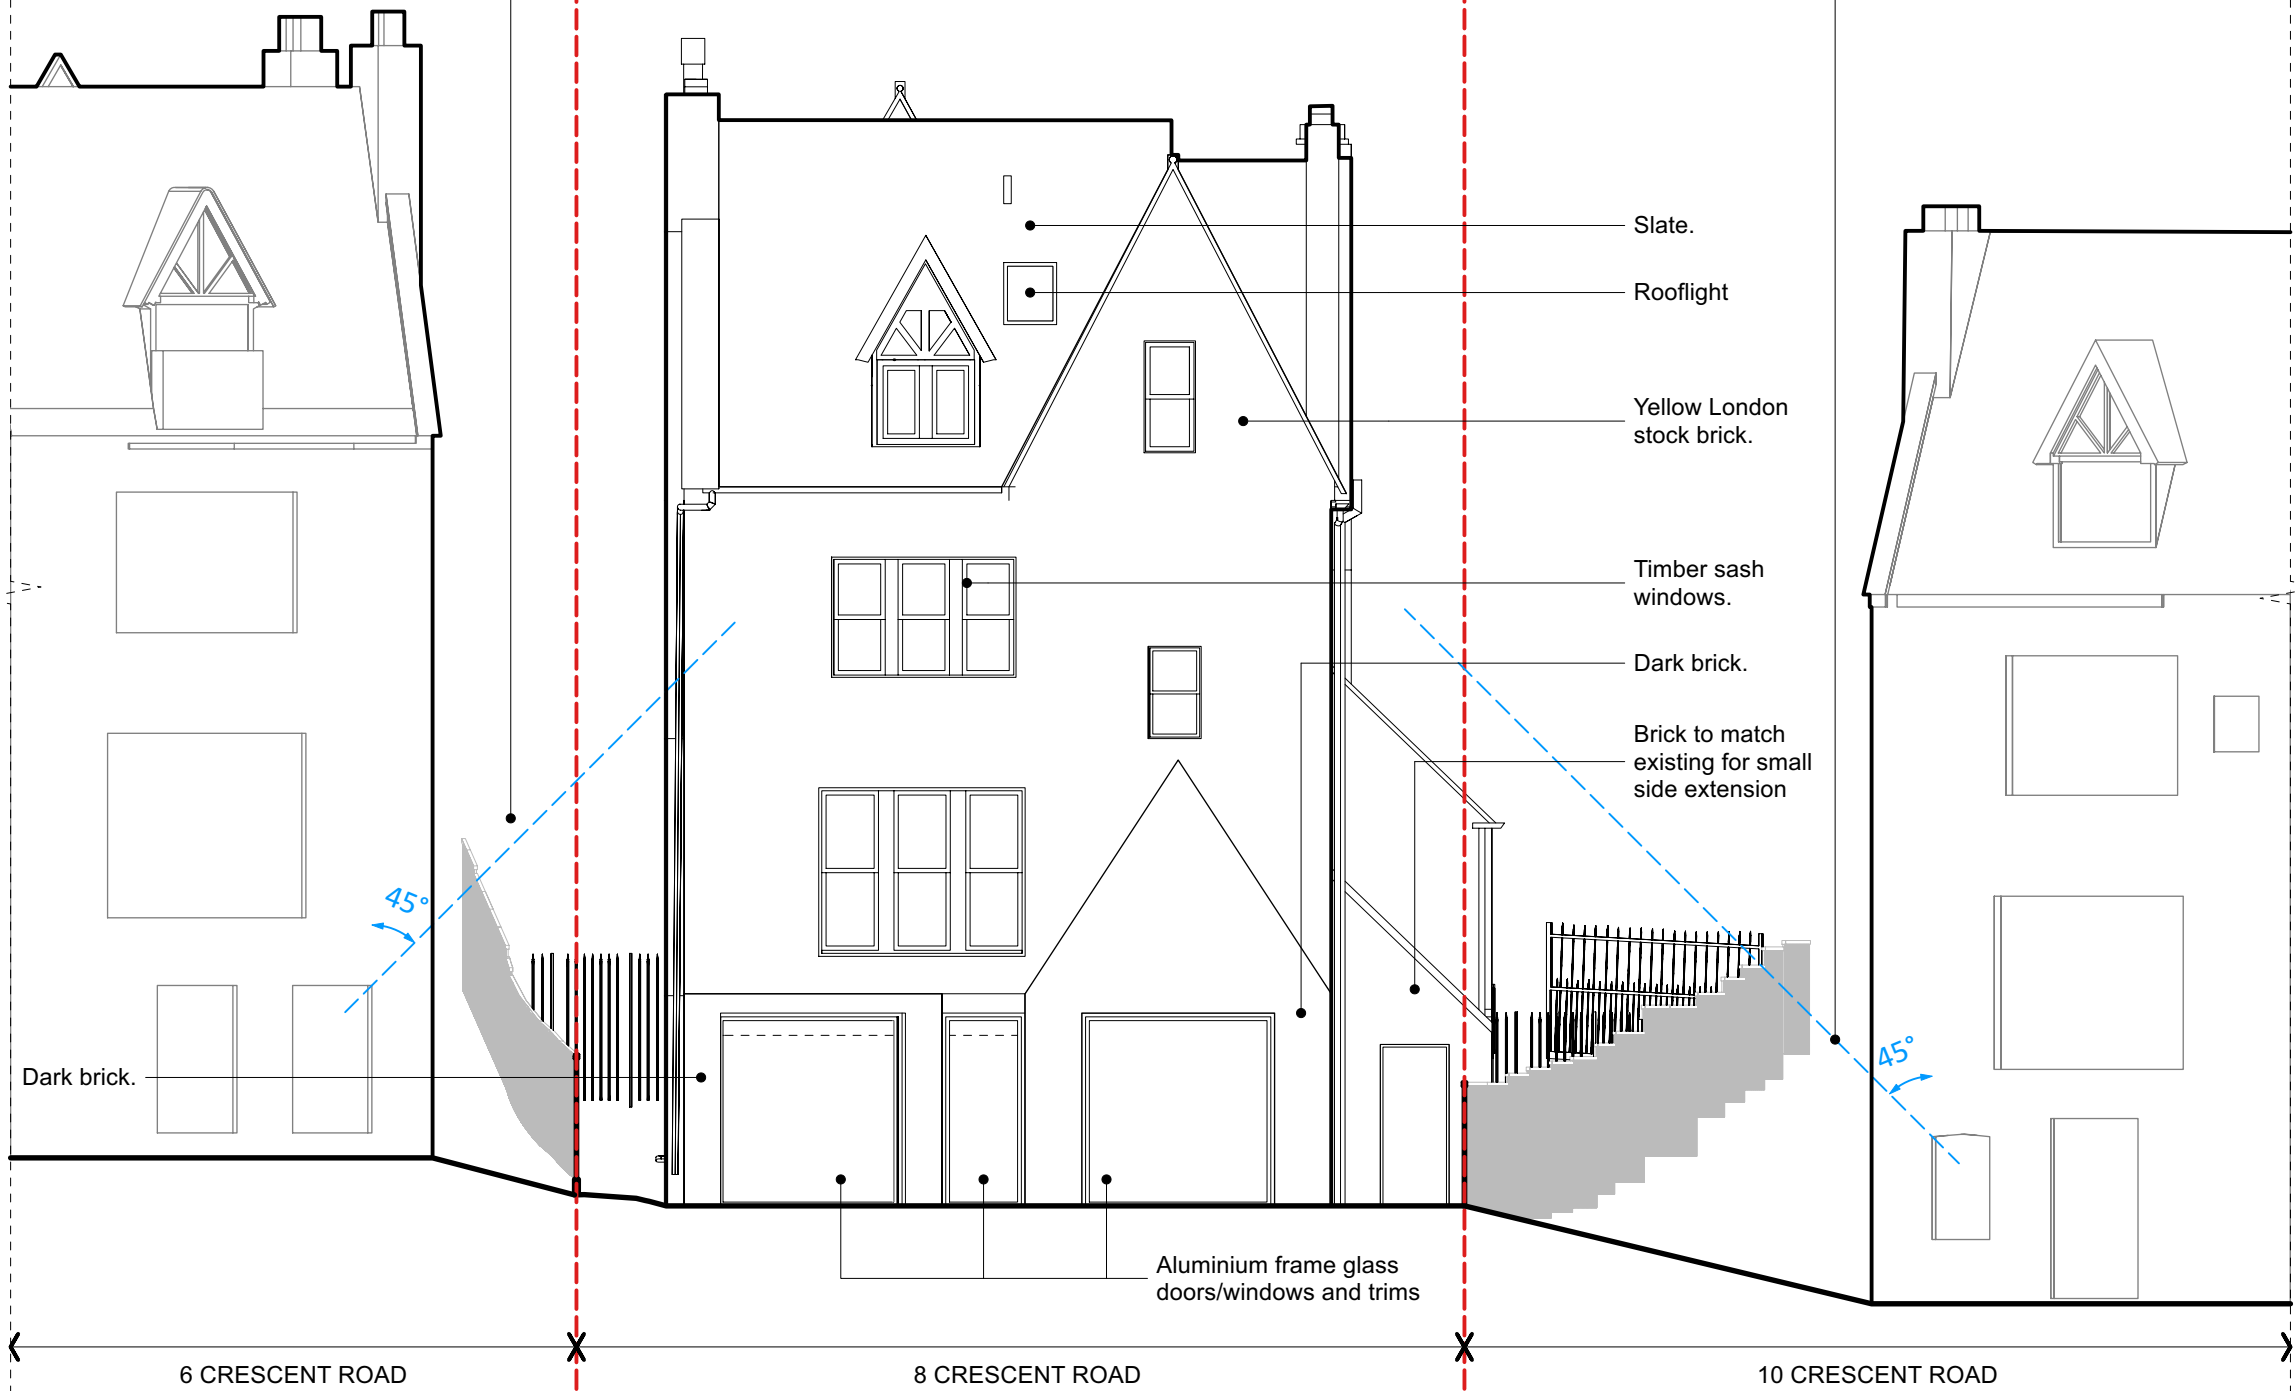

revisions
P1

 

Mulroy

020 4530 9400
www.mulroyarchitects.com

project 8 Crescent Road, London, N8 8AT
for Jacqueline Powell and Jamil Farooqi
title Rear Elevation - Proposed

status RIBA Stage 3

scale
1:100

size
A3

drawing number
22049-3-133

P1