

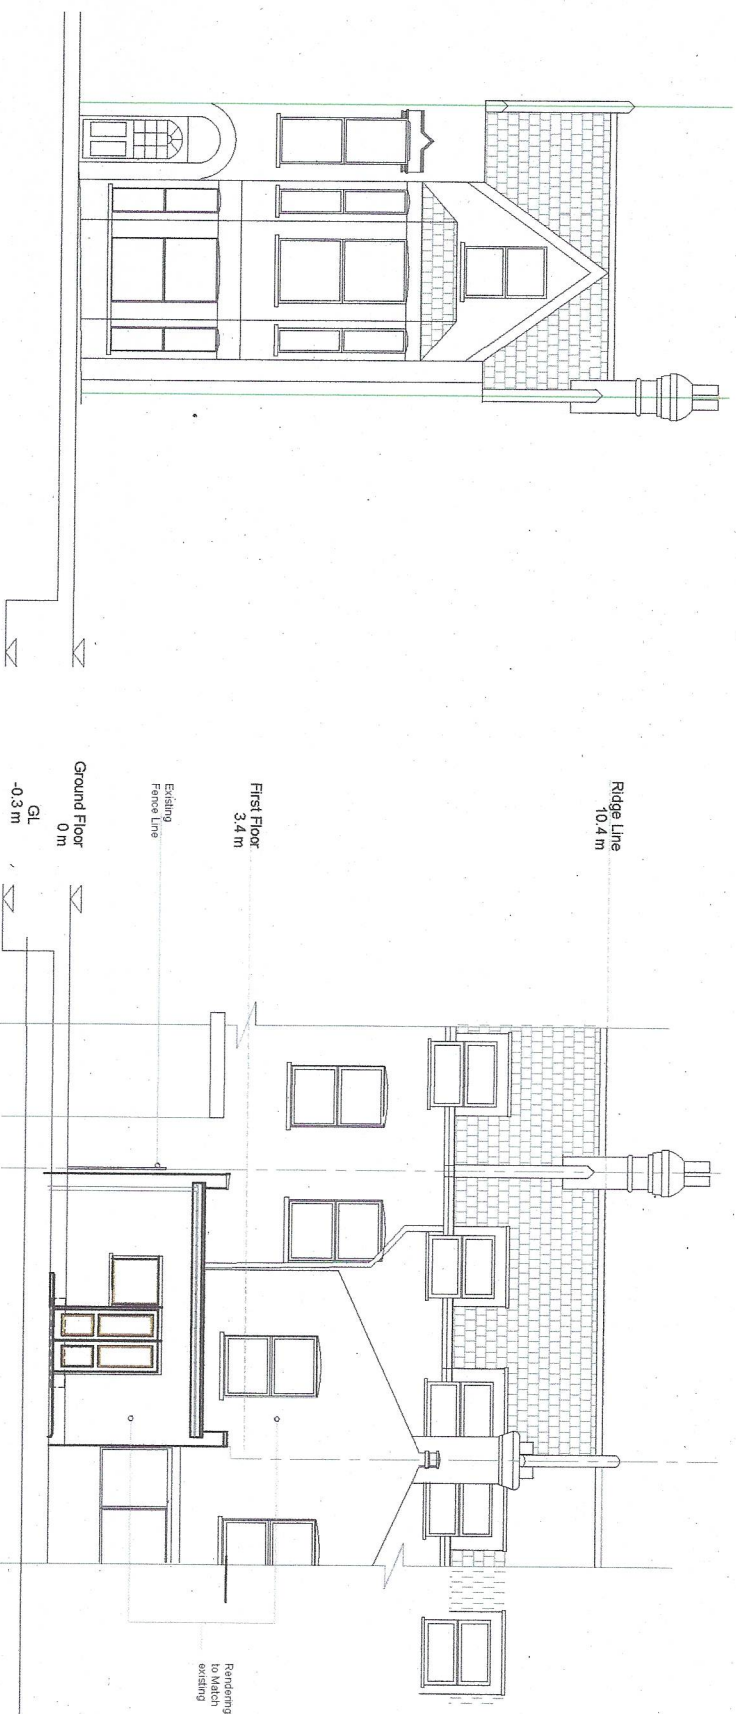
 
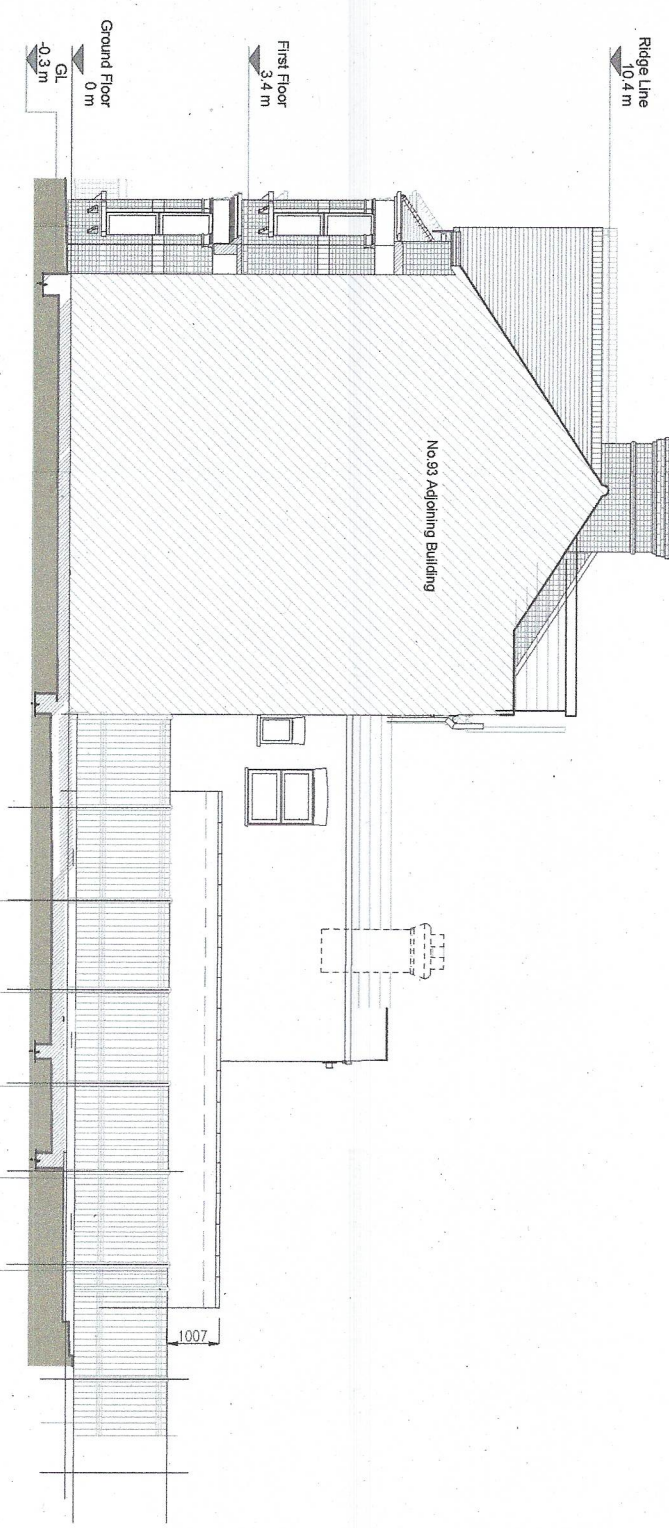


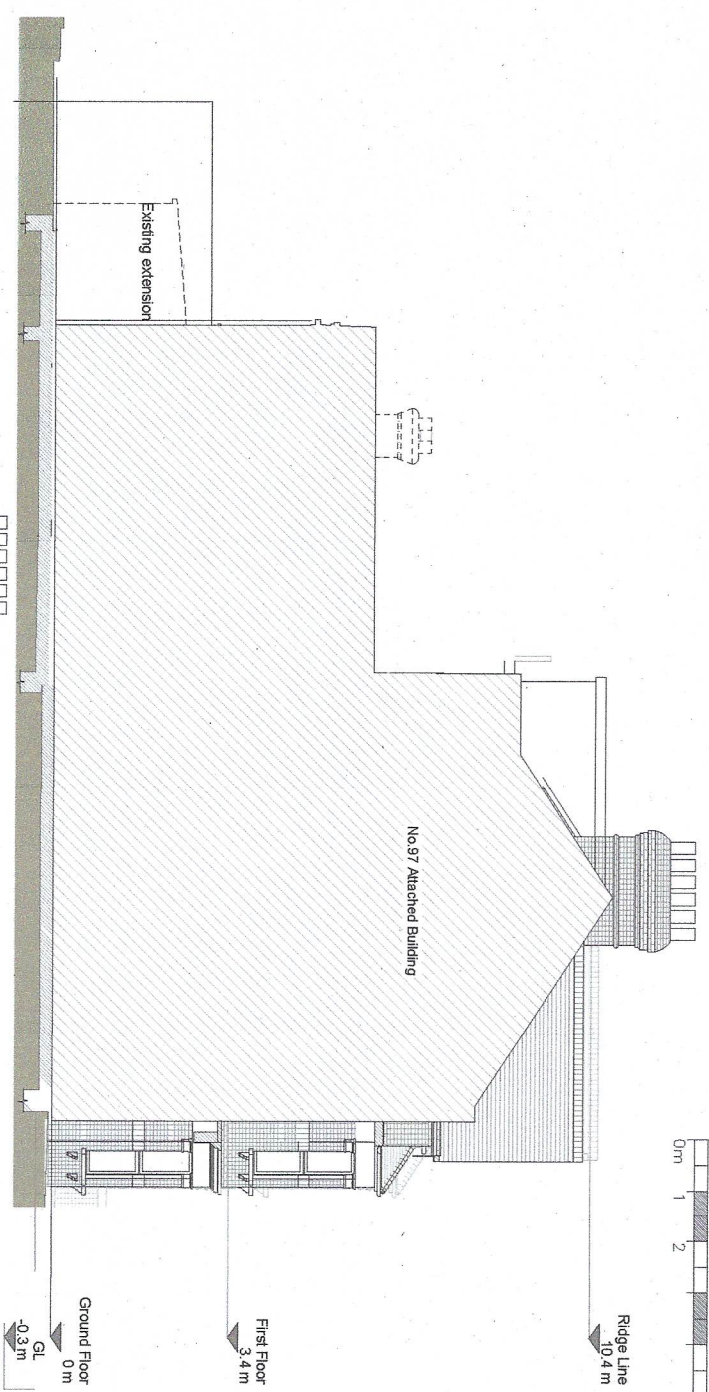

Proposed Front Elevation
(As Existing)

Proposed Rear Elevation

Project:			
95 BURGUYNE RD N4 1A8			
Proposed ground floor side/rear extension, Dormer extension and all associated			
Drawing:			
EXISTING FRONT & REAR ELEVATION			
Scale:			
1/100			
Date:			
MAY'20			
Purpose of Issue:			
Full Household Planning Application			
Job Ref:	Drawing No.	Rev	
01/Bug24	Prp5/-	011	

 

Existing West Elevation

Project:			
Proposed ground floor side/rear extension, Dormer extension and all associated			
95 BURG DYNE ROAD			
N4 1AB			
Drawing: Existing EAST ELEVATION			
Scale: 1/100			
Date: Nov'22			
Purpose of Issue: Full Household Planning Application			
Job Ref:	Drawing No.	Rev	
01/Bug23	Prp3/-	011	