

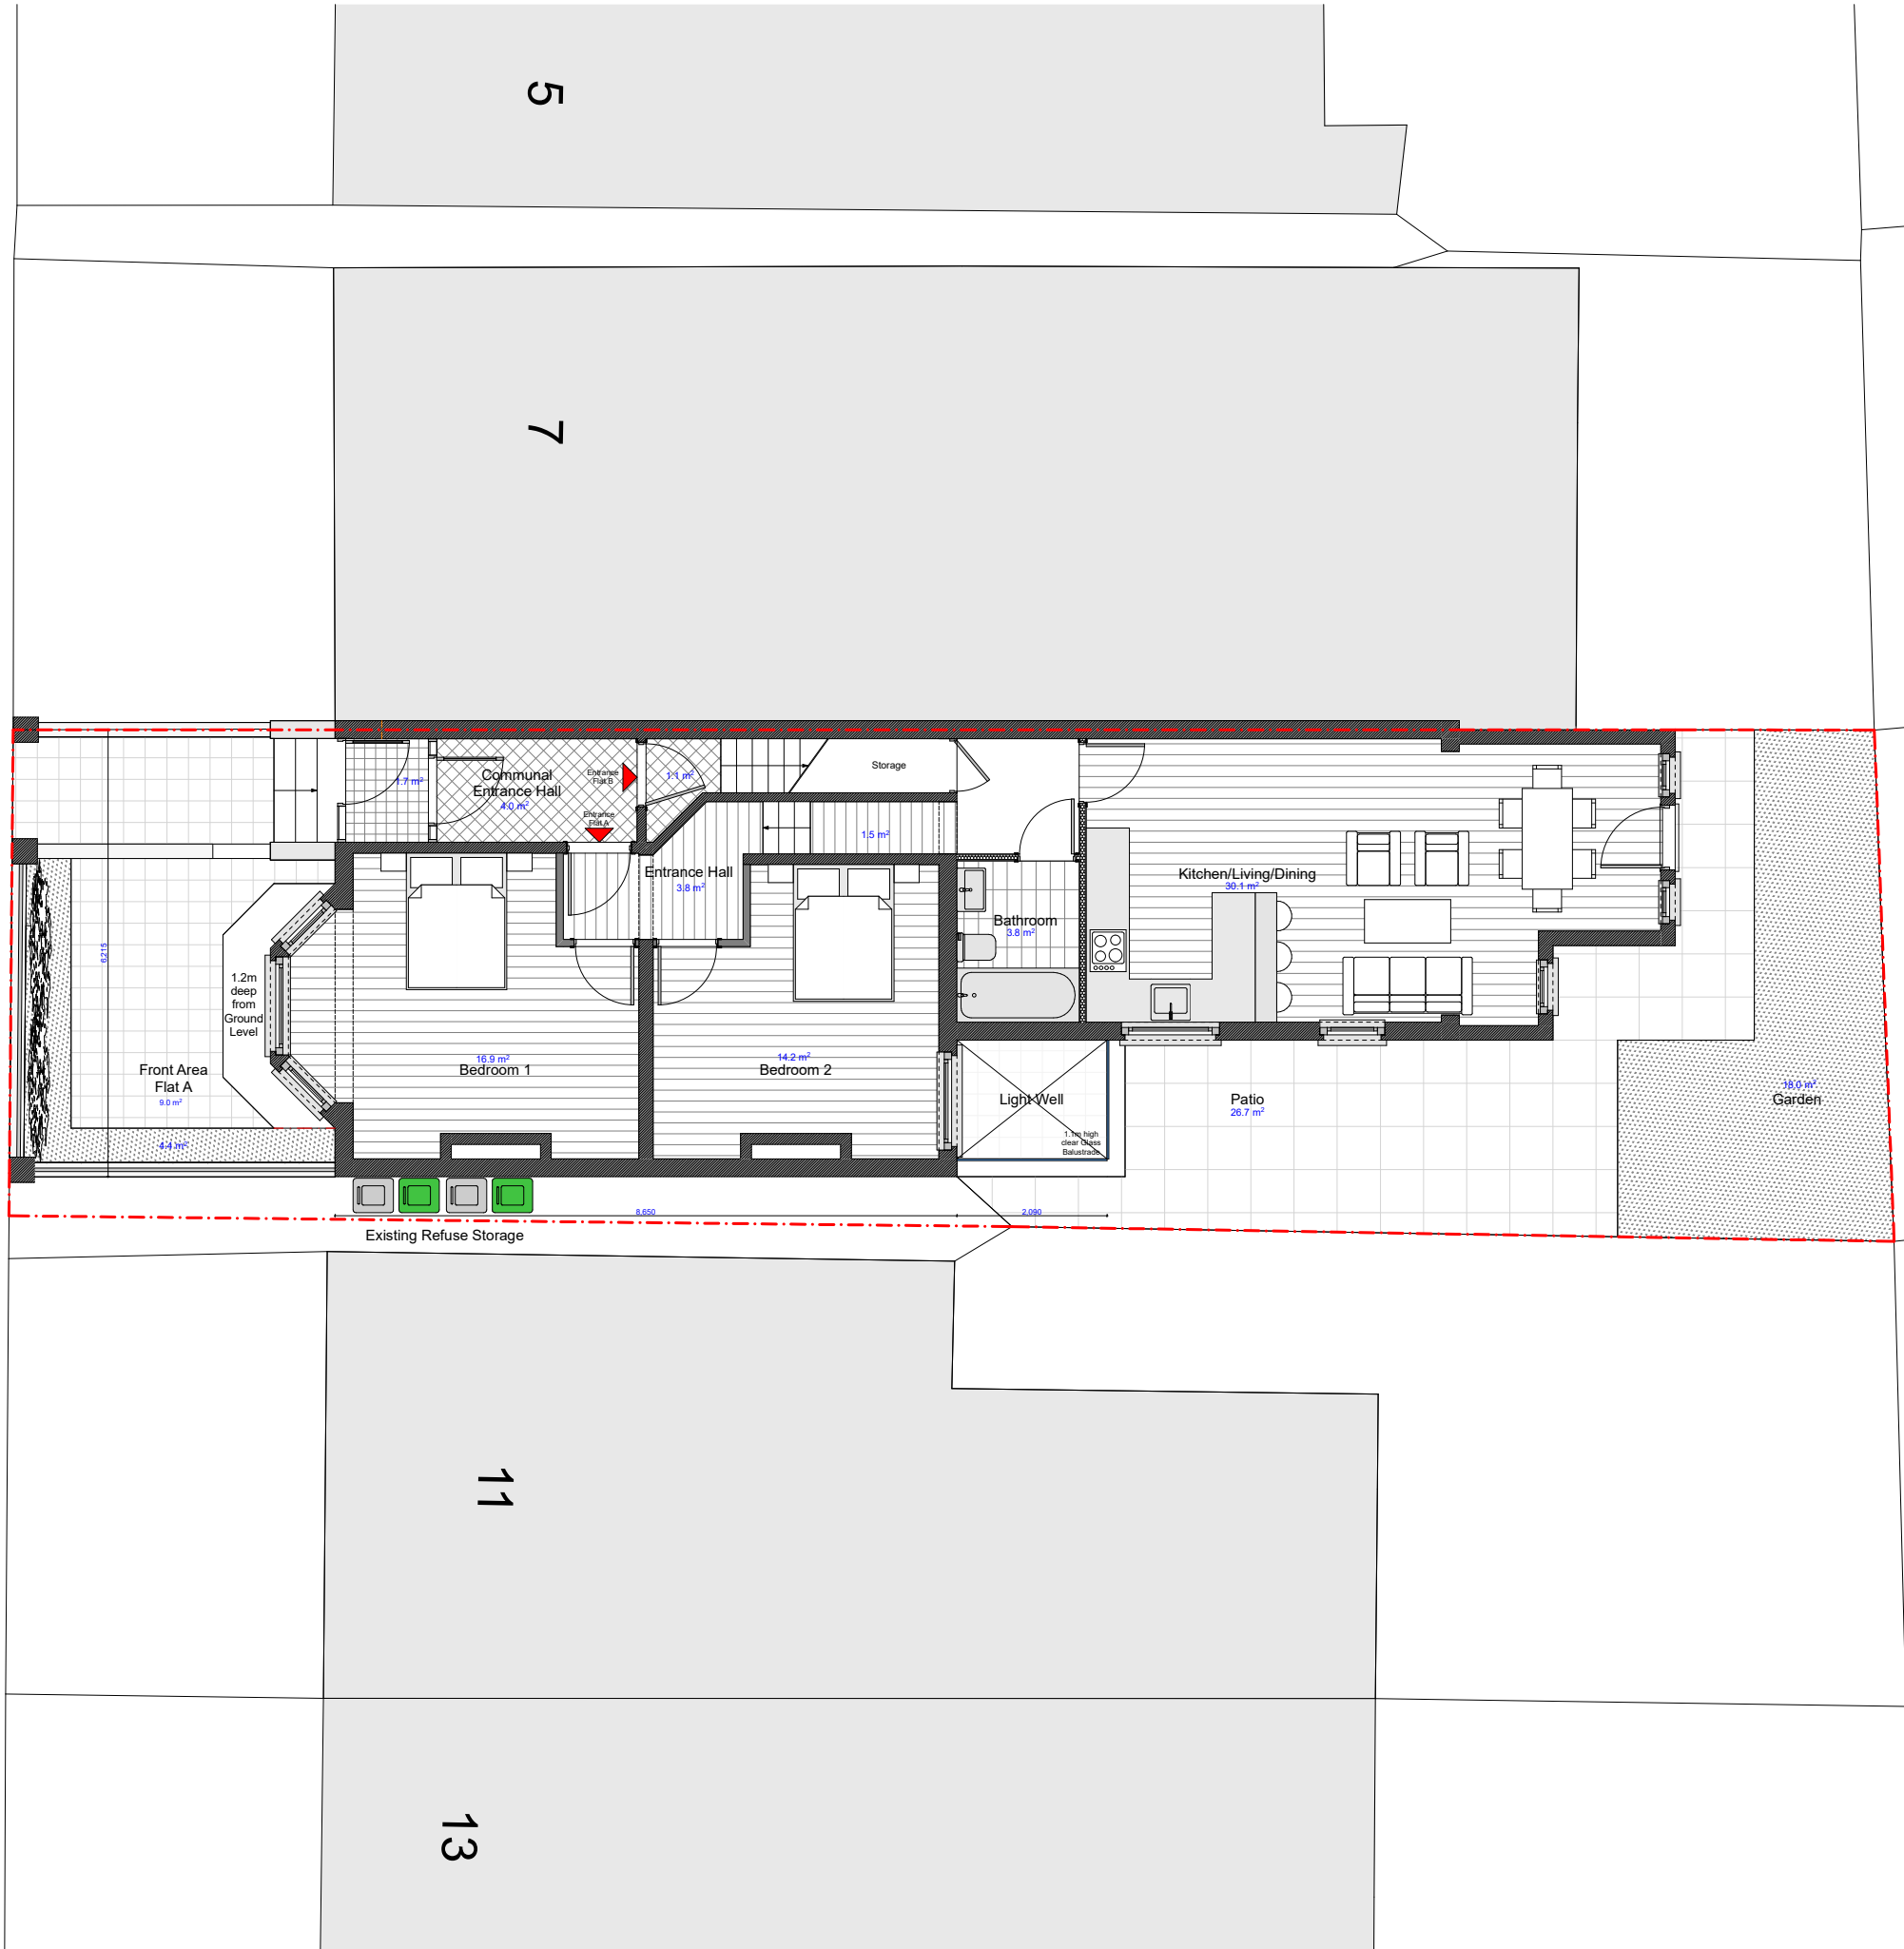
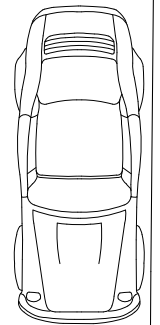


NOTES:  
ALL DIMENSIONS TO BE CHECK ON SITE AND ANY INCONSISTENCIES MUST BE REPORTED BACK TO KS DESIGN  
ALL STRUCTURAL INFORMATION TO BE TAKEN FROM STRUCTURAL ENGINEER'S DRAWINGS  
THIS DRAWING IS PROTECTED UNDER COPYRIGHT AND SHALL NOT BE COPIED OR REPRODUCED IN PART OR WHOLE WITHOUT PRIOR EXPRESSED PERMISSION FROM KS DESIGN

GLADWELL ROAD

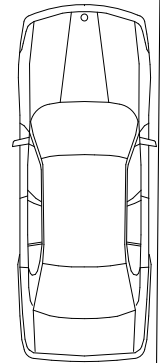

Planning

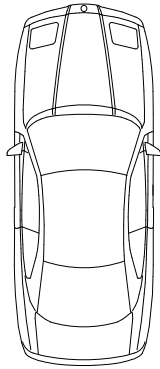

4 Dover Close  
Clacton on Sea  
CO15 1XF  
ksde.co.uk



PROJECT: 9 Gladwell Road  
London N8 9AA  
CLIENT:  
DATE: February 2021

SCALE: 1:100 @ A3  
DRAWN: KS  
DRAWING NO: 263.18/108 A  
REVISION: A Nov. 2022



PROPOSED  
SITE PLAN