



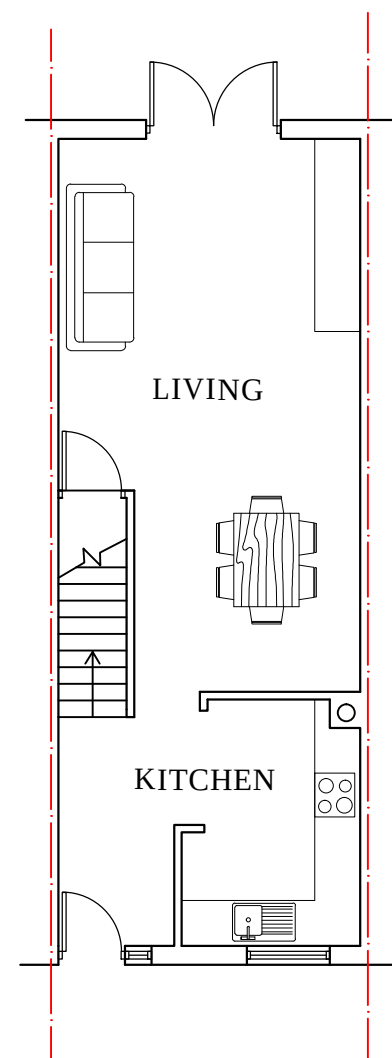


GROUND FLOOR

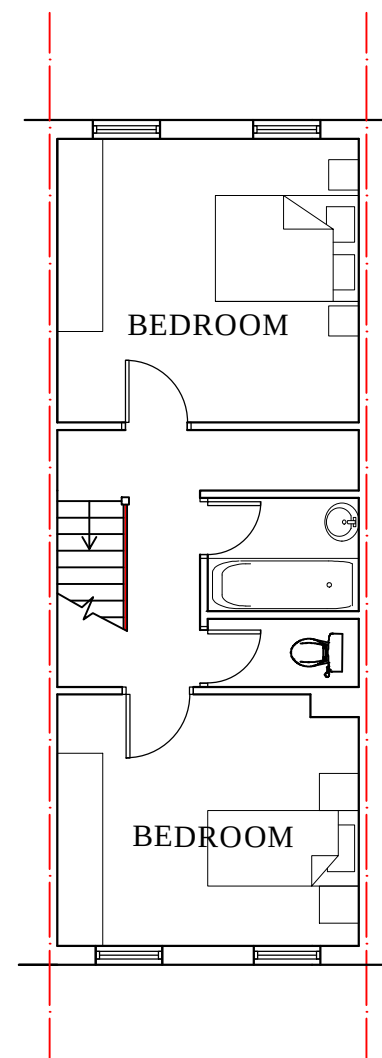


FIRST FLOOR


EXISTING FLOOR PLANS

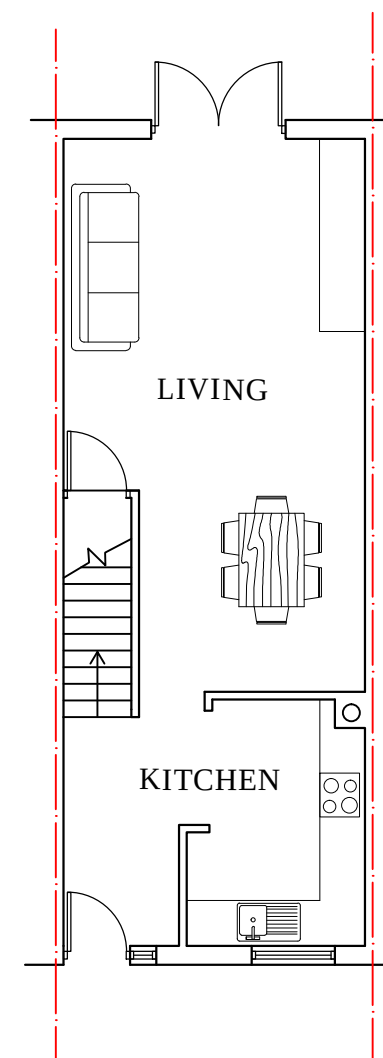

GROUND FLOOR

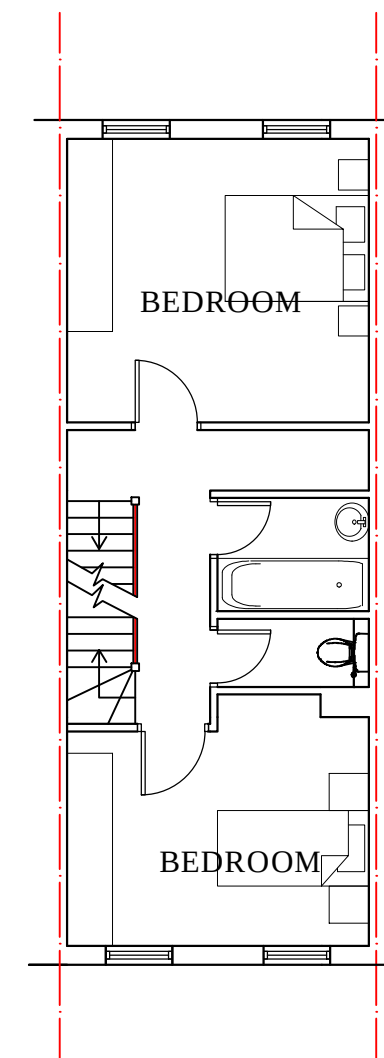


FIRST FLOOR

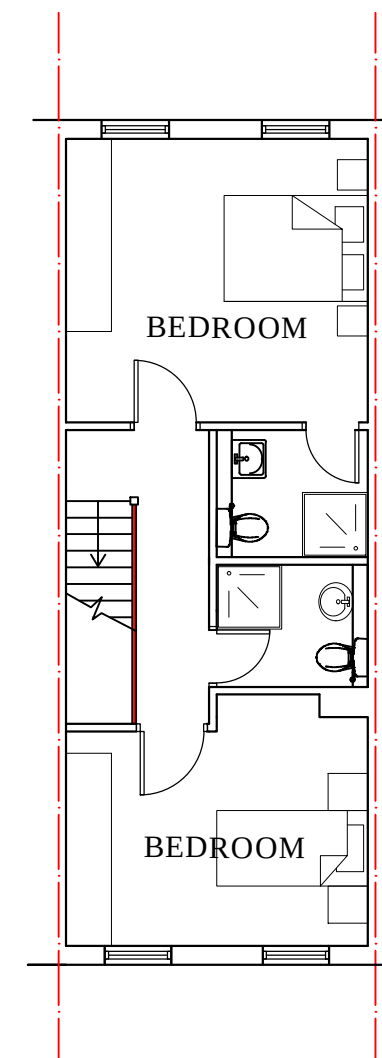

SECOND FLOOR

PROPOSED FLOOR PLANS

39 Bracknell Close, London, N22 5RE

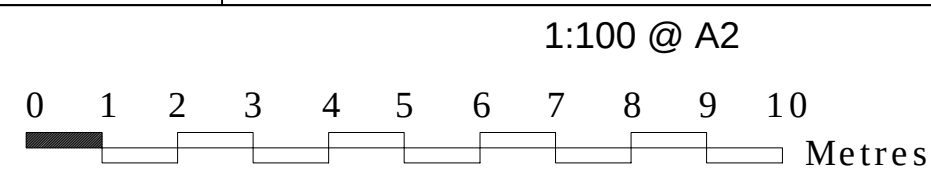

THE GILLETT MACLEOD PARTNERSHIP
Chartered Architects & Town Planning Consultants
1 High Road Old Eastcote Pinner Middlesex HA5 2EW tel. 0208 868 1333

Drg. No. 22/3543/04
Scale 1:100
Date 20/12/22
Drawn by KH

REVISION	
Ⓒ	drawn