




FRONT STREET SCENE NORTH WEST ELEVATION



REAR STREET SCENE SOUTH EAST ELEVATION

PROPOSED ELEVATIONS AND STREET SCENE

39 Bracknell Close, London, N22 5RE

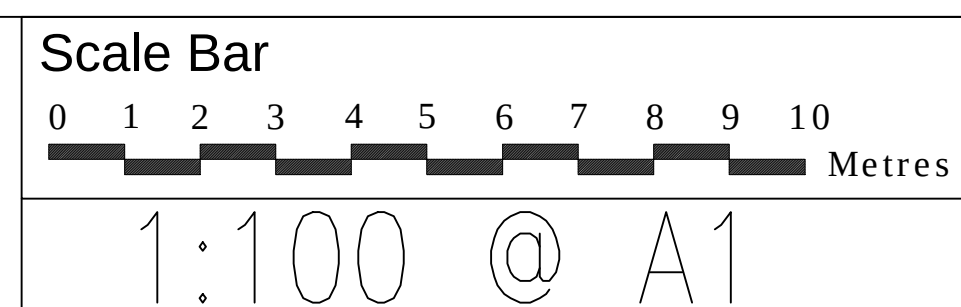

THE GILLETT MACLEOD PARTNERSHIP
Chartered Architects & Town Planning Consultants
1 High Road Old Eastcote Pinner Middlesex HA5 2EW tel. 0208 868 1333

Drg. No. 22/3543/07
Scale 1:100
Date 21/12/22
Drawn by KH

REVISION	
Ⓒ	drawer