


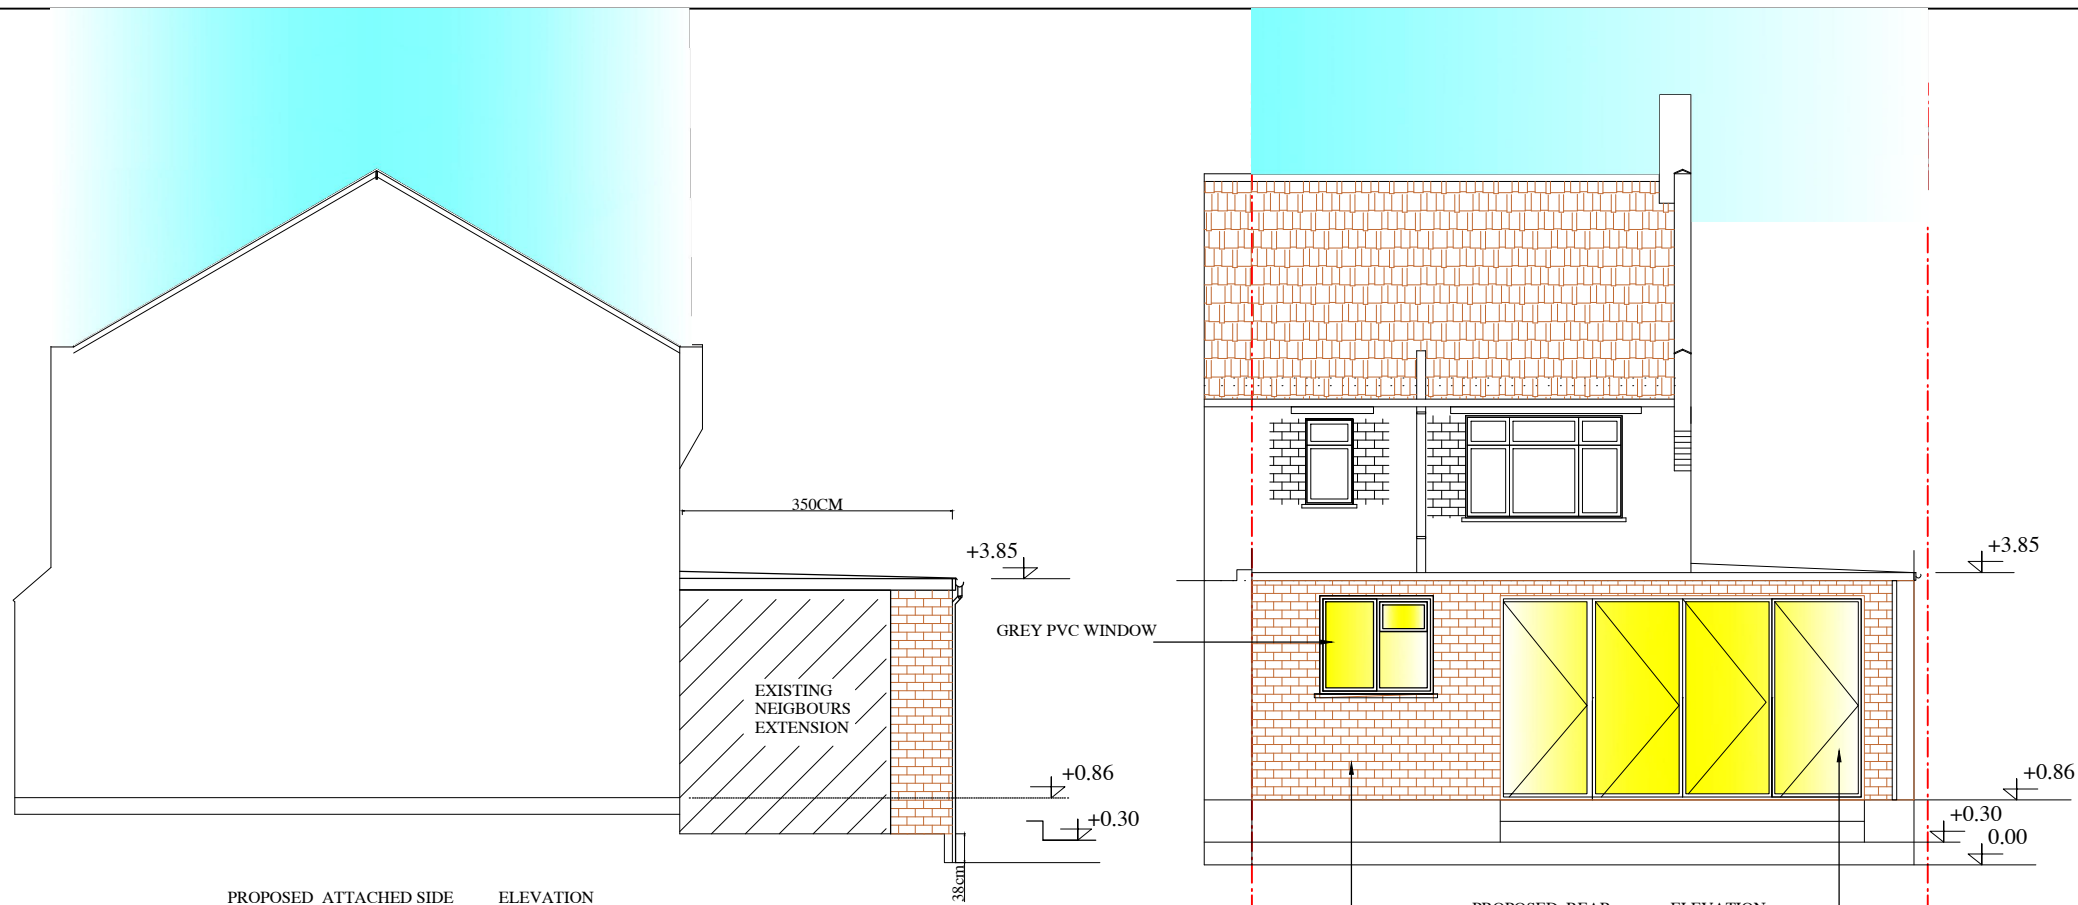


PROPOSED ATTACHED SIDE ELEVATION


PROPOSED REAR ELEVATION

BRICK WALL COLOR TO MATCH
EXISTING


GREY ALUMINUM BI-FOLDING DOOR
EXISTING

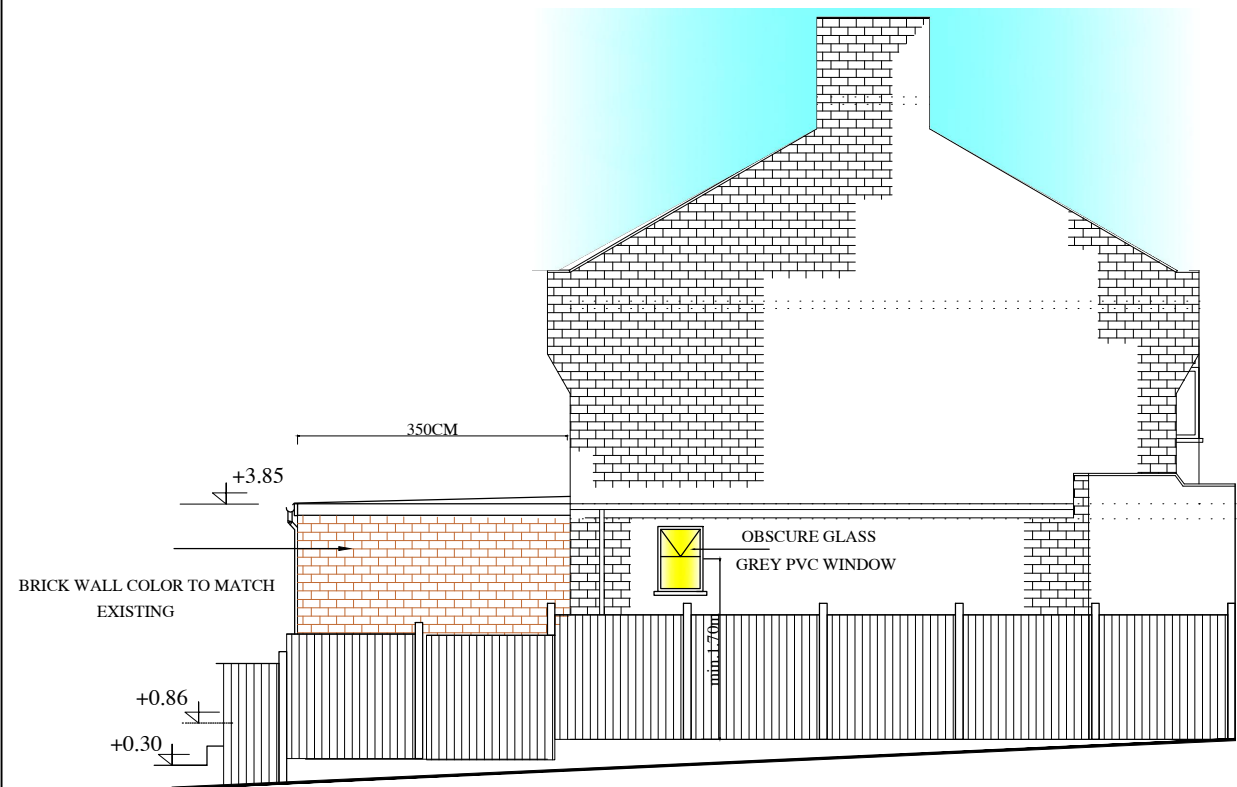

PROPOSED SIDE ELEVATION

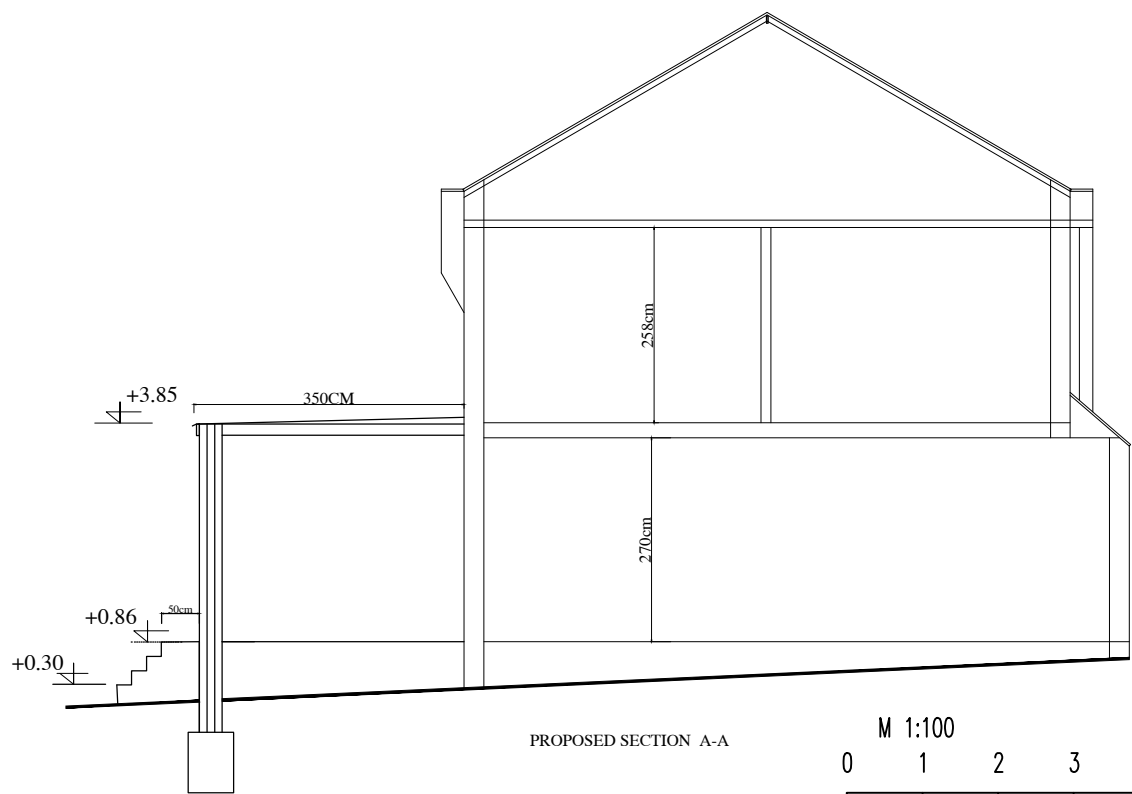

PROPOSED SECTION A-A

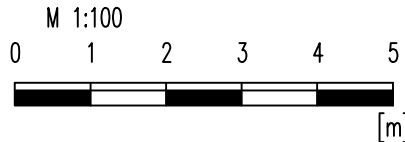

no	revision	date	control
project	67 HIGHAM ROAD TOTTENHAM N17 6NQ		
drawing title	PROPOSED ELEVATIONS AND SECTION A-A		
scale	1/100@A3		
date	OCT' 2022		
drw.no	KADIR-10-PL05		