



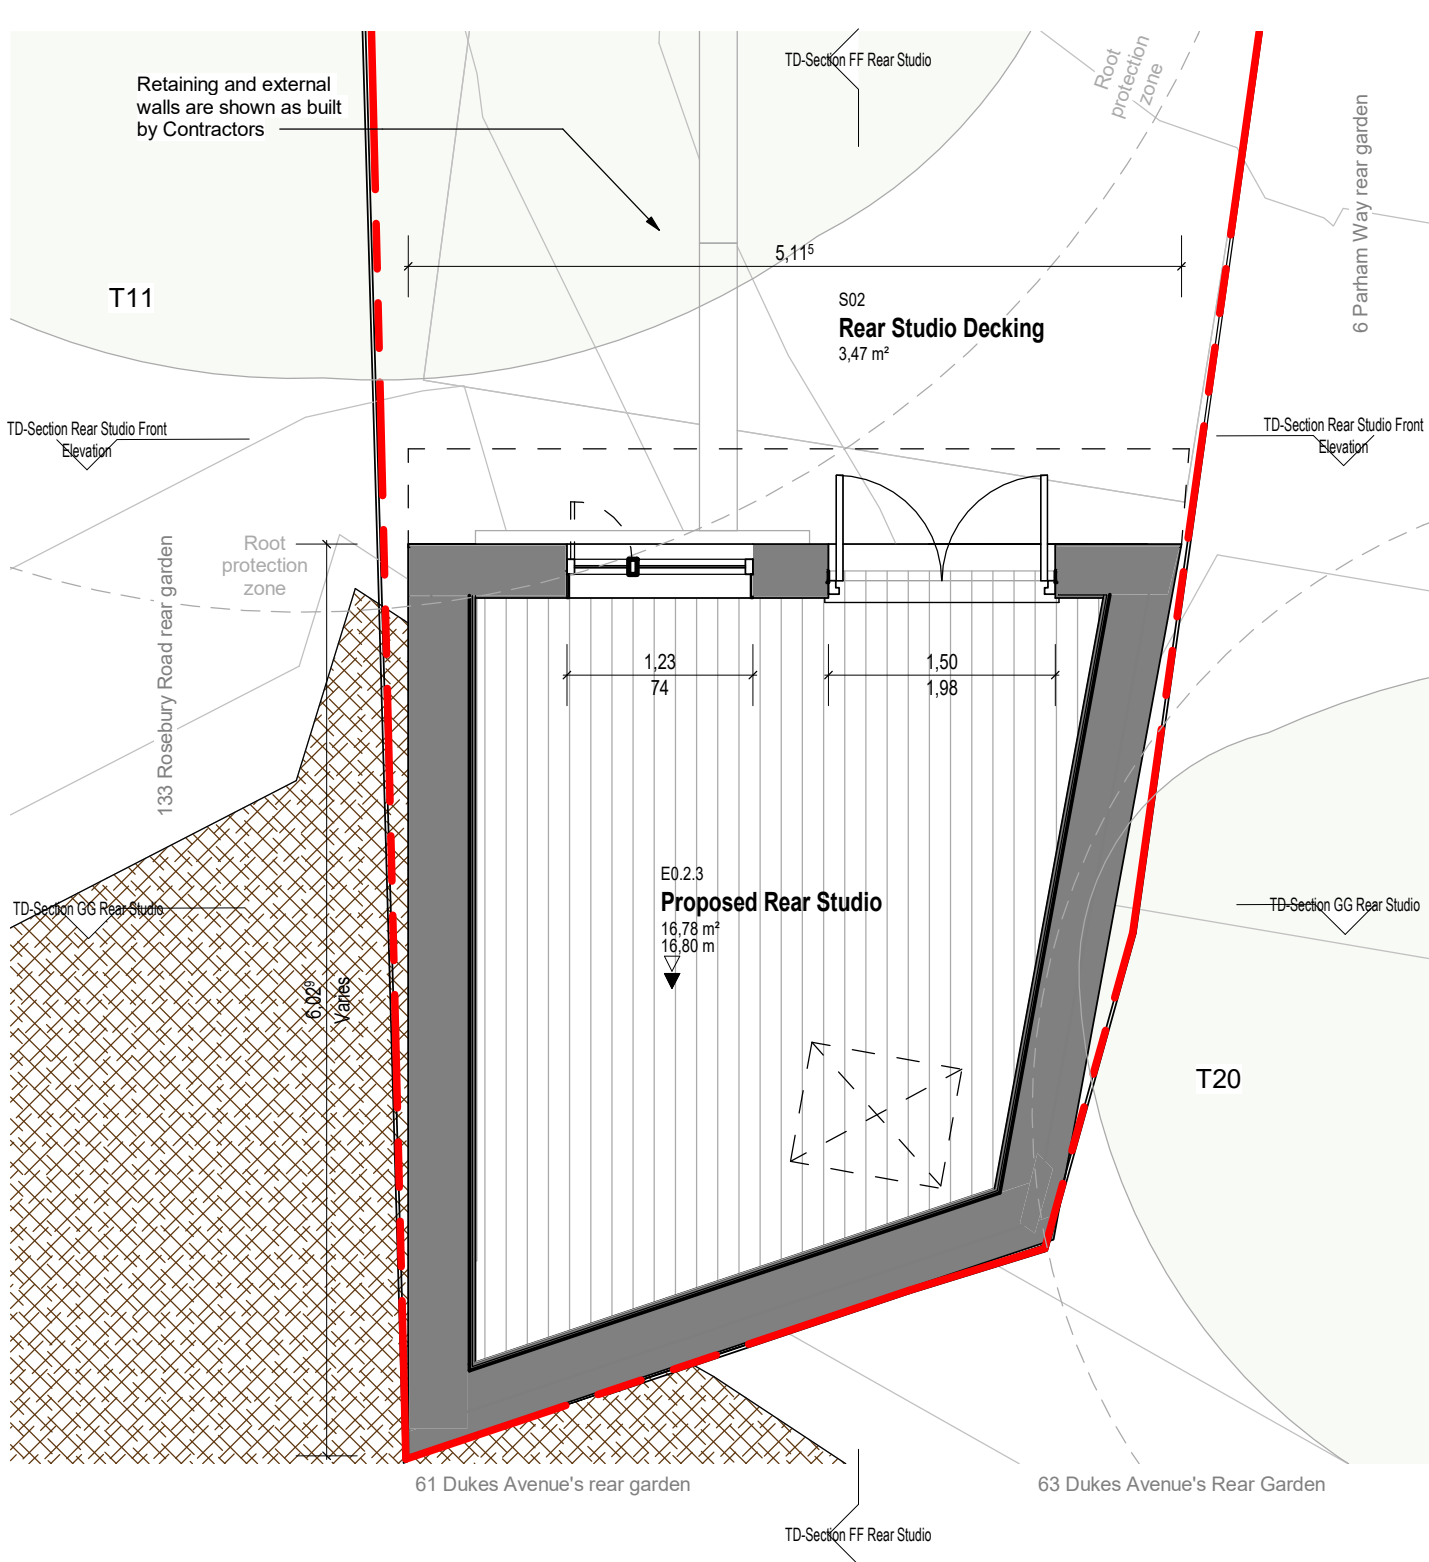

0,420 x 0,297 = 0,12 m²

 studio 8FOLD ltd Unit G1 B2, Stamford Works 3 Gillett Street London, N16 8JH, United Kingdom tel (+44) 020 3640 7106 hello@studio8fold.com	<table><thead><tr><th>No.</th><th>Description</th><th>Date</th></tr></thead><tbody><tr><td> </td><td> </td><td> </td></tr><tr><td> </td><td> </td><td> </td></tr><tr><td> </td><td> </td><td> </td></tr><tr><td> </td><td> </td><td> </td></tr><tr><td> </td><td> </td><td> </td></tr><tr><td> </td><td> </td><td> </td></tr></tbody></table>	No.	Description	Date																			Client: MS & TD 8 Parham Way London N10 2AT	Key :  GRAPHIC SCALE 1:50	133-S8F-CC-P-991-05 PROJECTOR STAGE PHASE NUMBER	Drawing: Rear Studio - Ground Floor Existing & Proposed	Drawn by: AS
	No.	Description	Date																								
GENERAL NOTES. All dimensions to be checked on site prior to commencement of any works, and/or preparation of any shop drawings. Sizes of and dimensions to any structural elements are indicative only. See structural engineers drawings for actual sizes / dimensions. Sizes of and dimensions to any service elements are indicative only. See service engineers drawings for actual sizes and dimensions. This drawing to be read in conjunction with all relevant drawings, specifications and other Consultants' information. DO NOT SCALE FROM THIS DRAWING. This drawing is the property of studio 8FOLD.				Project: New Roots Address.: 8 Parham Way, London, N10 2AT	Date: 21/04/2022 Scale: 1 : 50 Format: DIN A3																						

0.420 x 0.297 = 0.12 m²

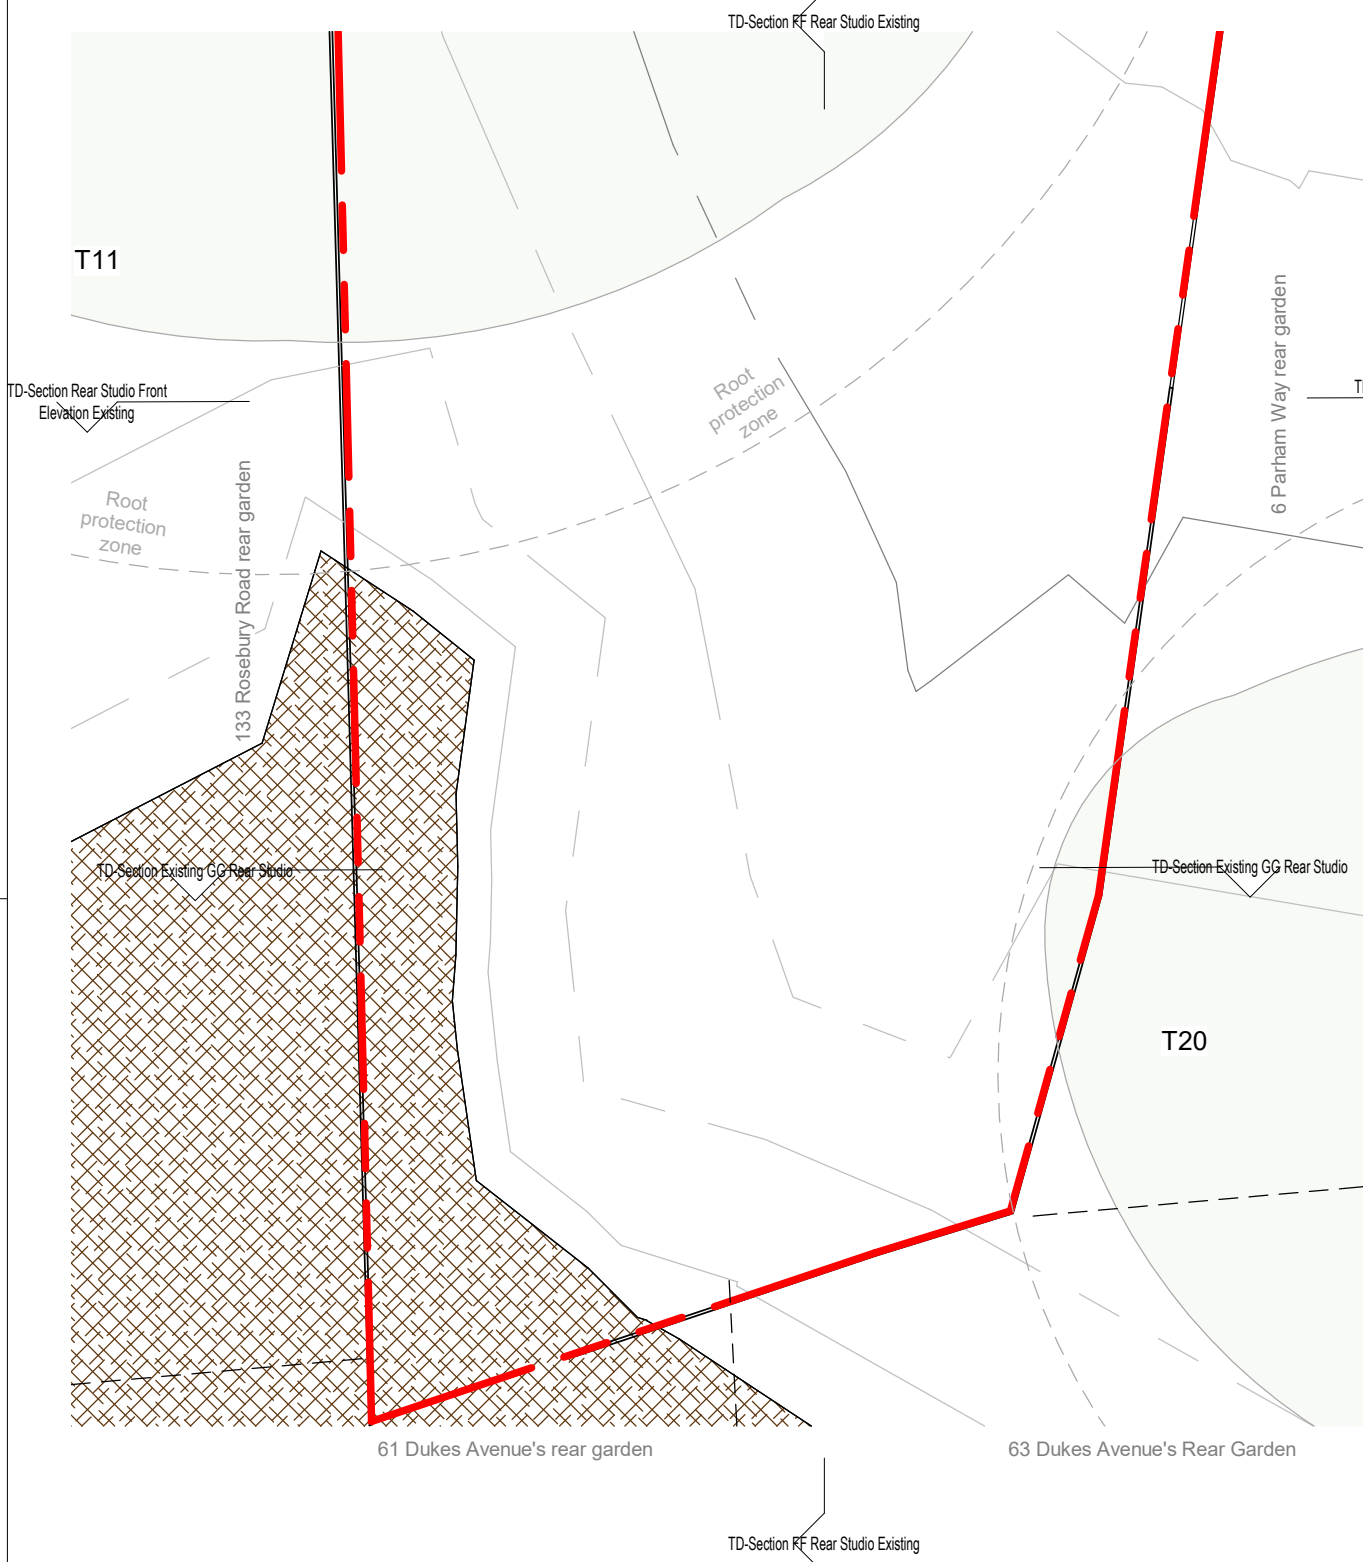

studio 8FOLD Ltd
Unit G1 B2, Stamford Works
3 Gillett Street
London, N16 8JH,
United Kingdom
tel (+44) 020 3640 7106
hello@studio8fold.com

No.	Description	Date

Client:

MS & TD
8 Parham Way
London
N10 2AT

Key :



GRAPHIC SCALE 1:50

133-S8F-CC-P-995-05

PROJECTOR STAGE PHASE NUMBER

Drawing: **Existing & Proposed Rear Studio Roof Plan**

Project: New Roots
Address.: 8 Parham Way, London, N10 2AT

Drawn by: AS
Date: 21/04/2022
Scale: 1 : 50
Format: DIN A3

GENERAL NOTES. All dimensions to be checked on site prior to commencement of any works, and/or preparation of any shop drawings. Sizes of and dimensions to any structural elements are indicative only. See structural engineers drawings for actual sizes / dimensions. Sizes of and dimensions to any service elements are indicative only. See service engineers drawings for actual sizes and dimensions. This drawing to be read in conjunction with all relevant drawings, specifications and other Consultants' information. DO NOT SCALE FROM THIS DRAWING. This drawing is the property of studio 8FOLD.

