
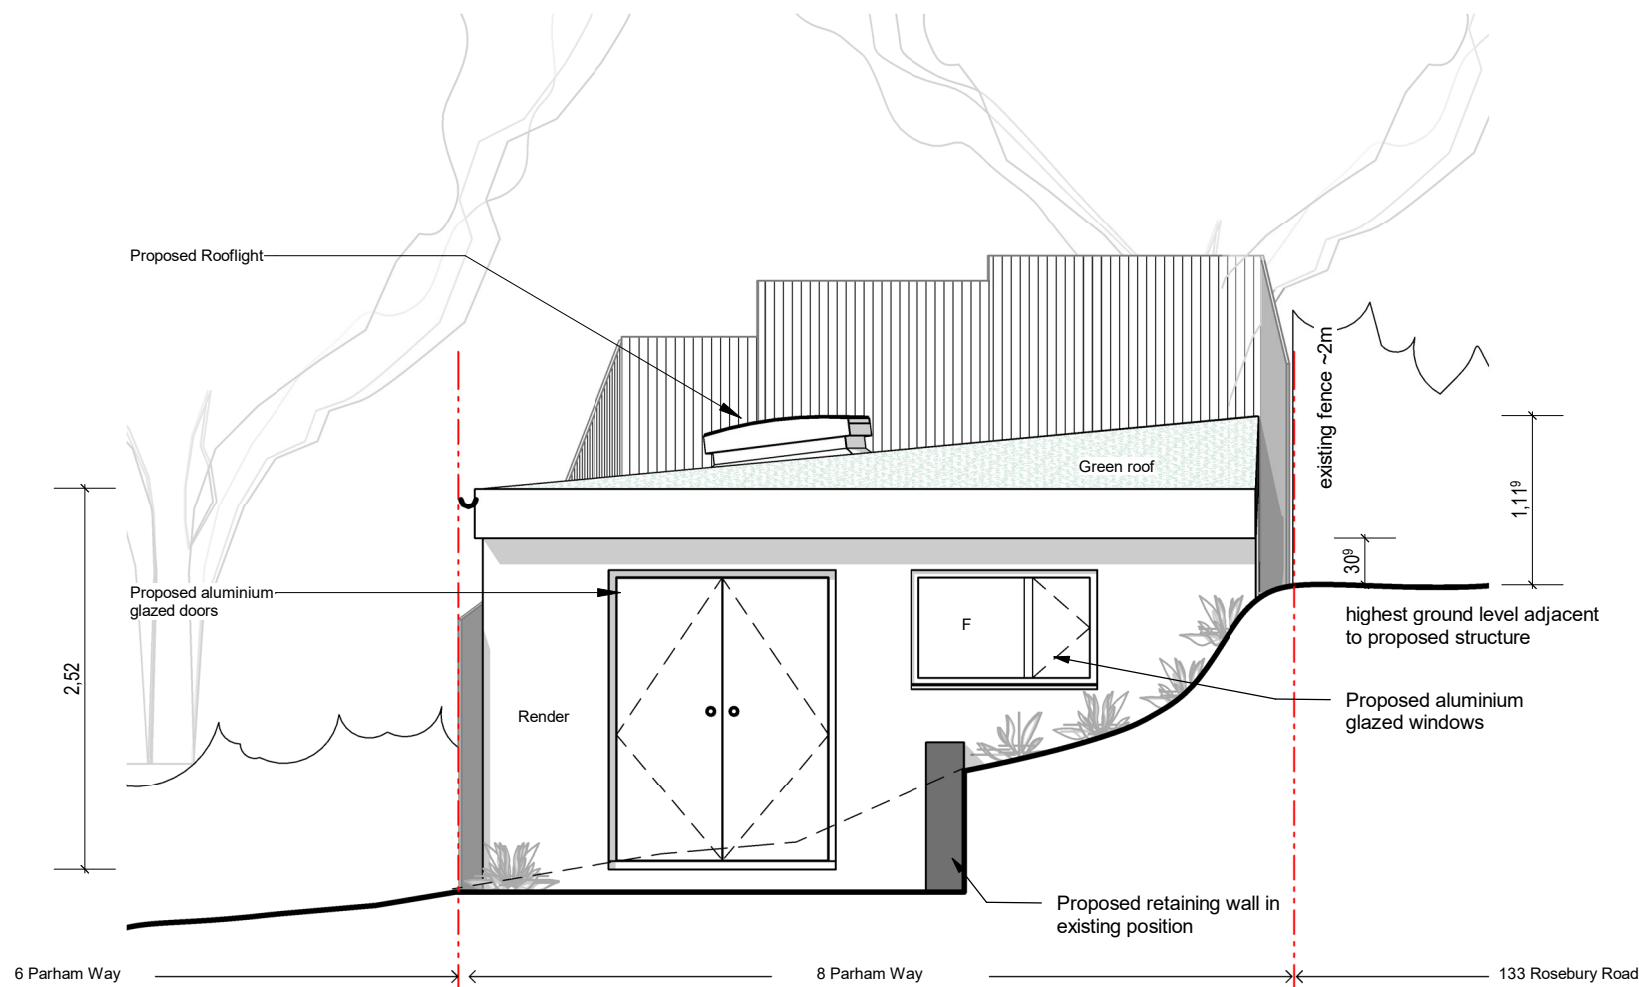


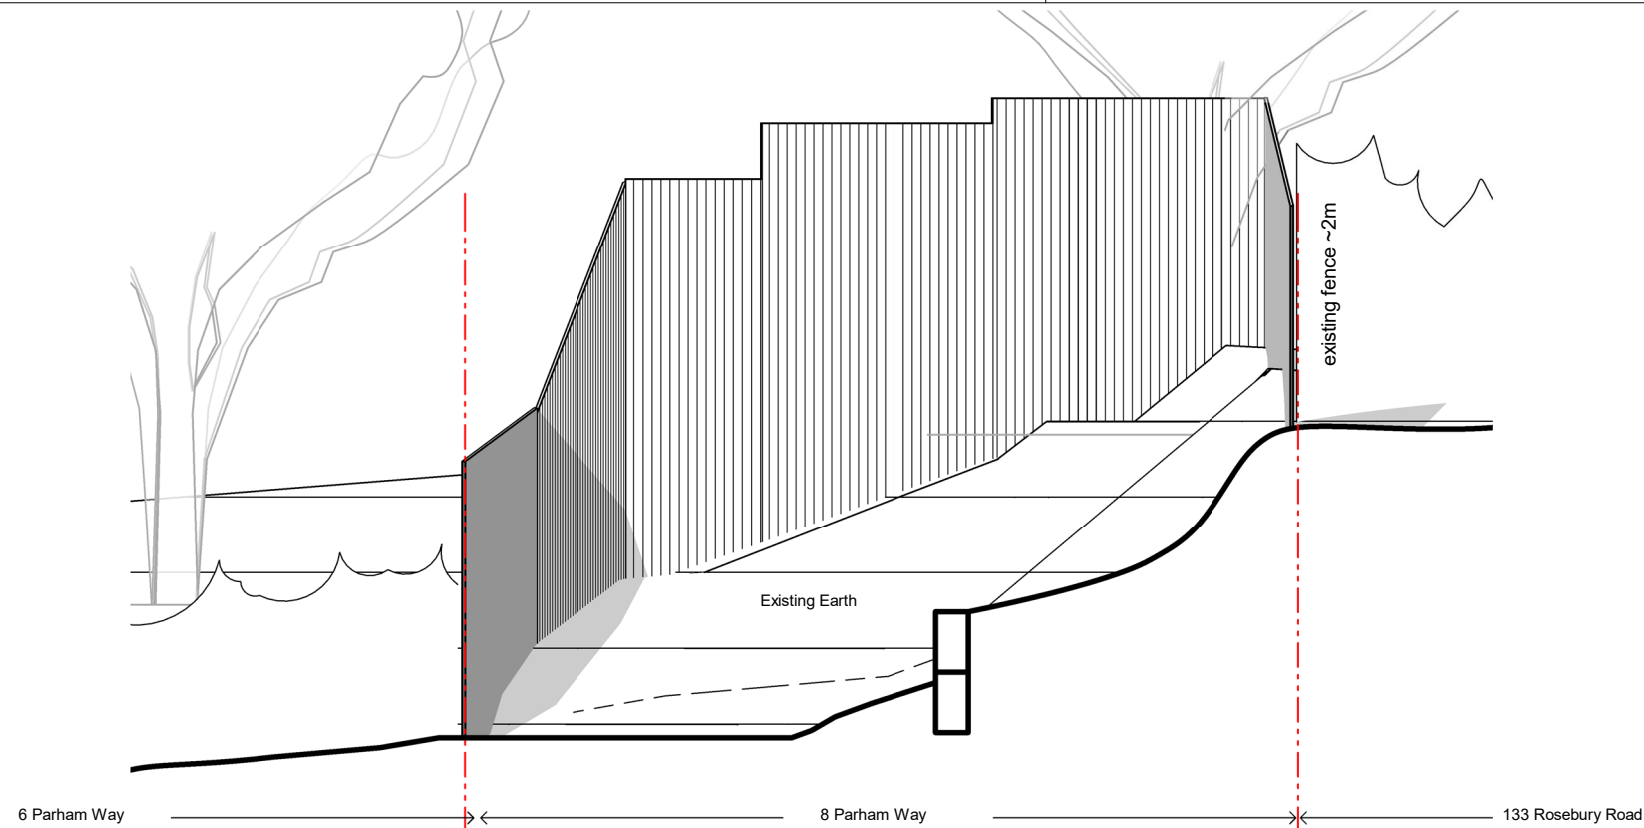

studio 8FOLD Ltd
Unit G1 B2, Stamford Works
3 Gillett Street
London, N16 8JH.
United Kingdom
tel (+44) 020 3640 7106
hello@studio8fold.com

No.	Description	Date

Client:

MS & TD
8 Parham Way
London
N10 2AT

Key :



GRAPHIC SCALE 1:50

133-S8F-CC-P-994-05

PROJECTOR STAGE PHASE NUMBER

Drawing: **Existing & Proposed Rear Studio Front Elevation**

Project: New Roots
Address.: 8 Parham Way, London, N10 2AT

Drawn by: AS

Date: 21/04/2022

Scale: 1 : 50

Format: DIN A3