



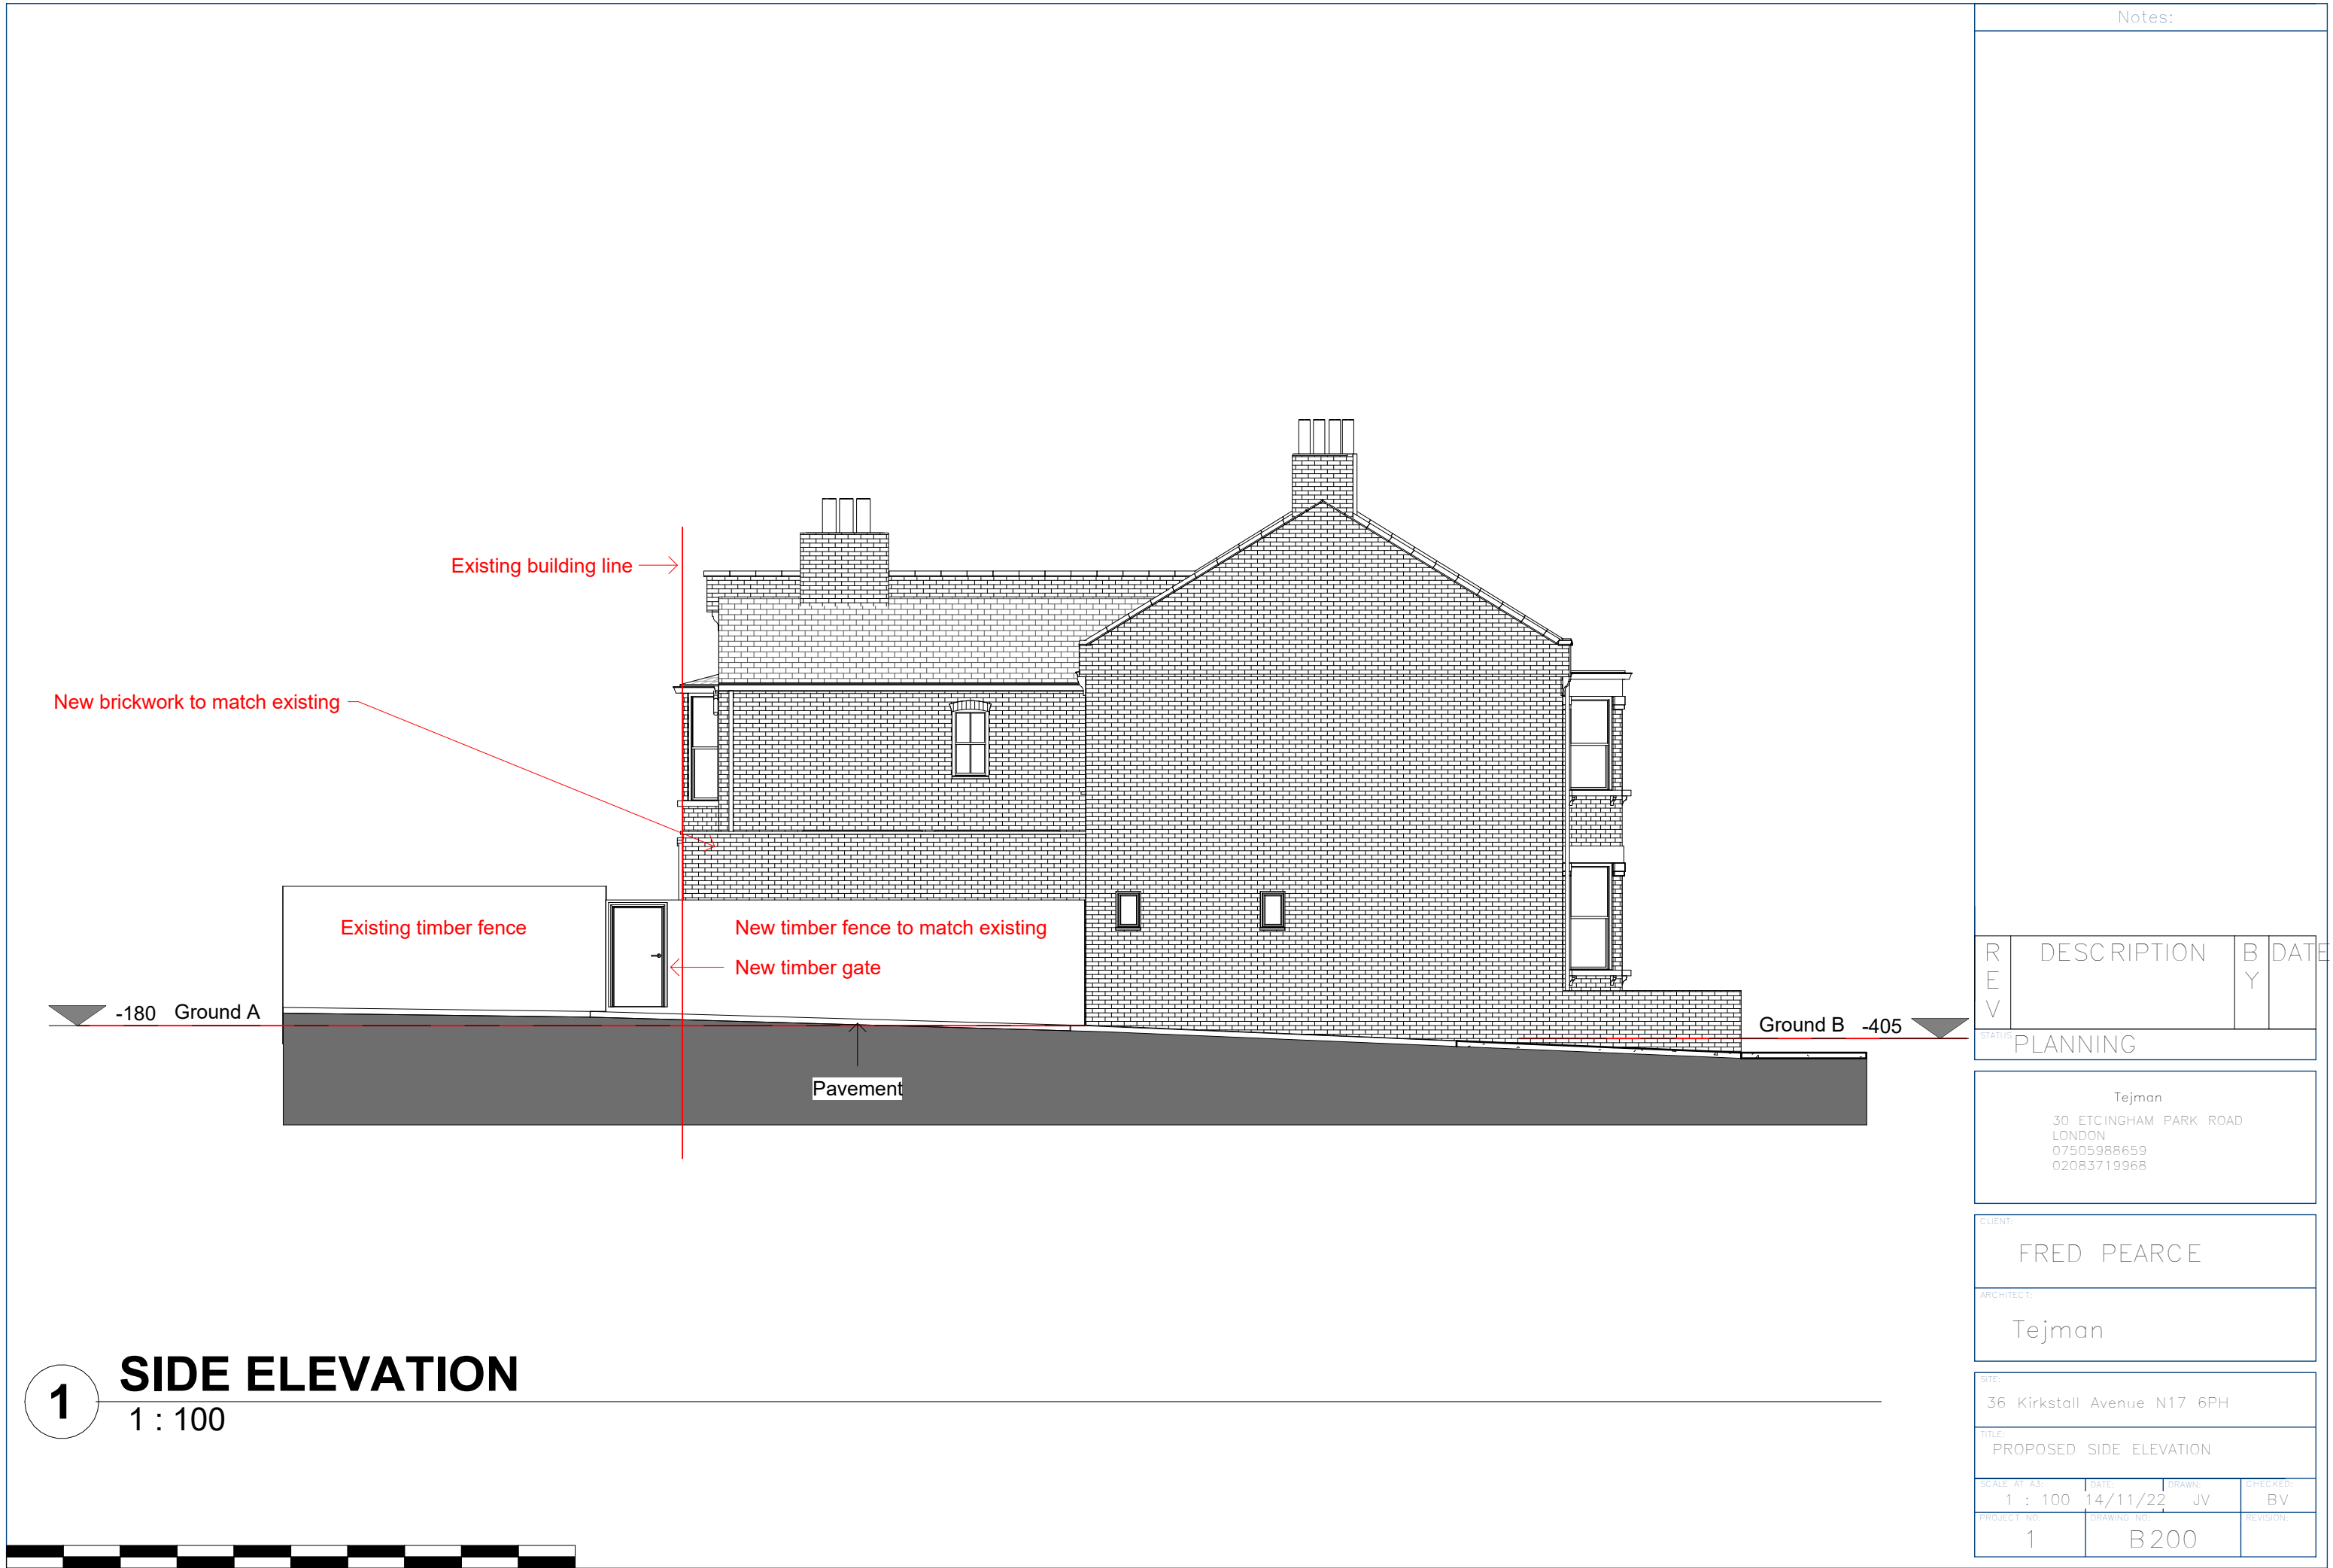

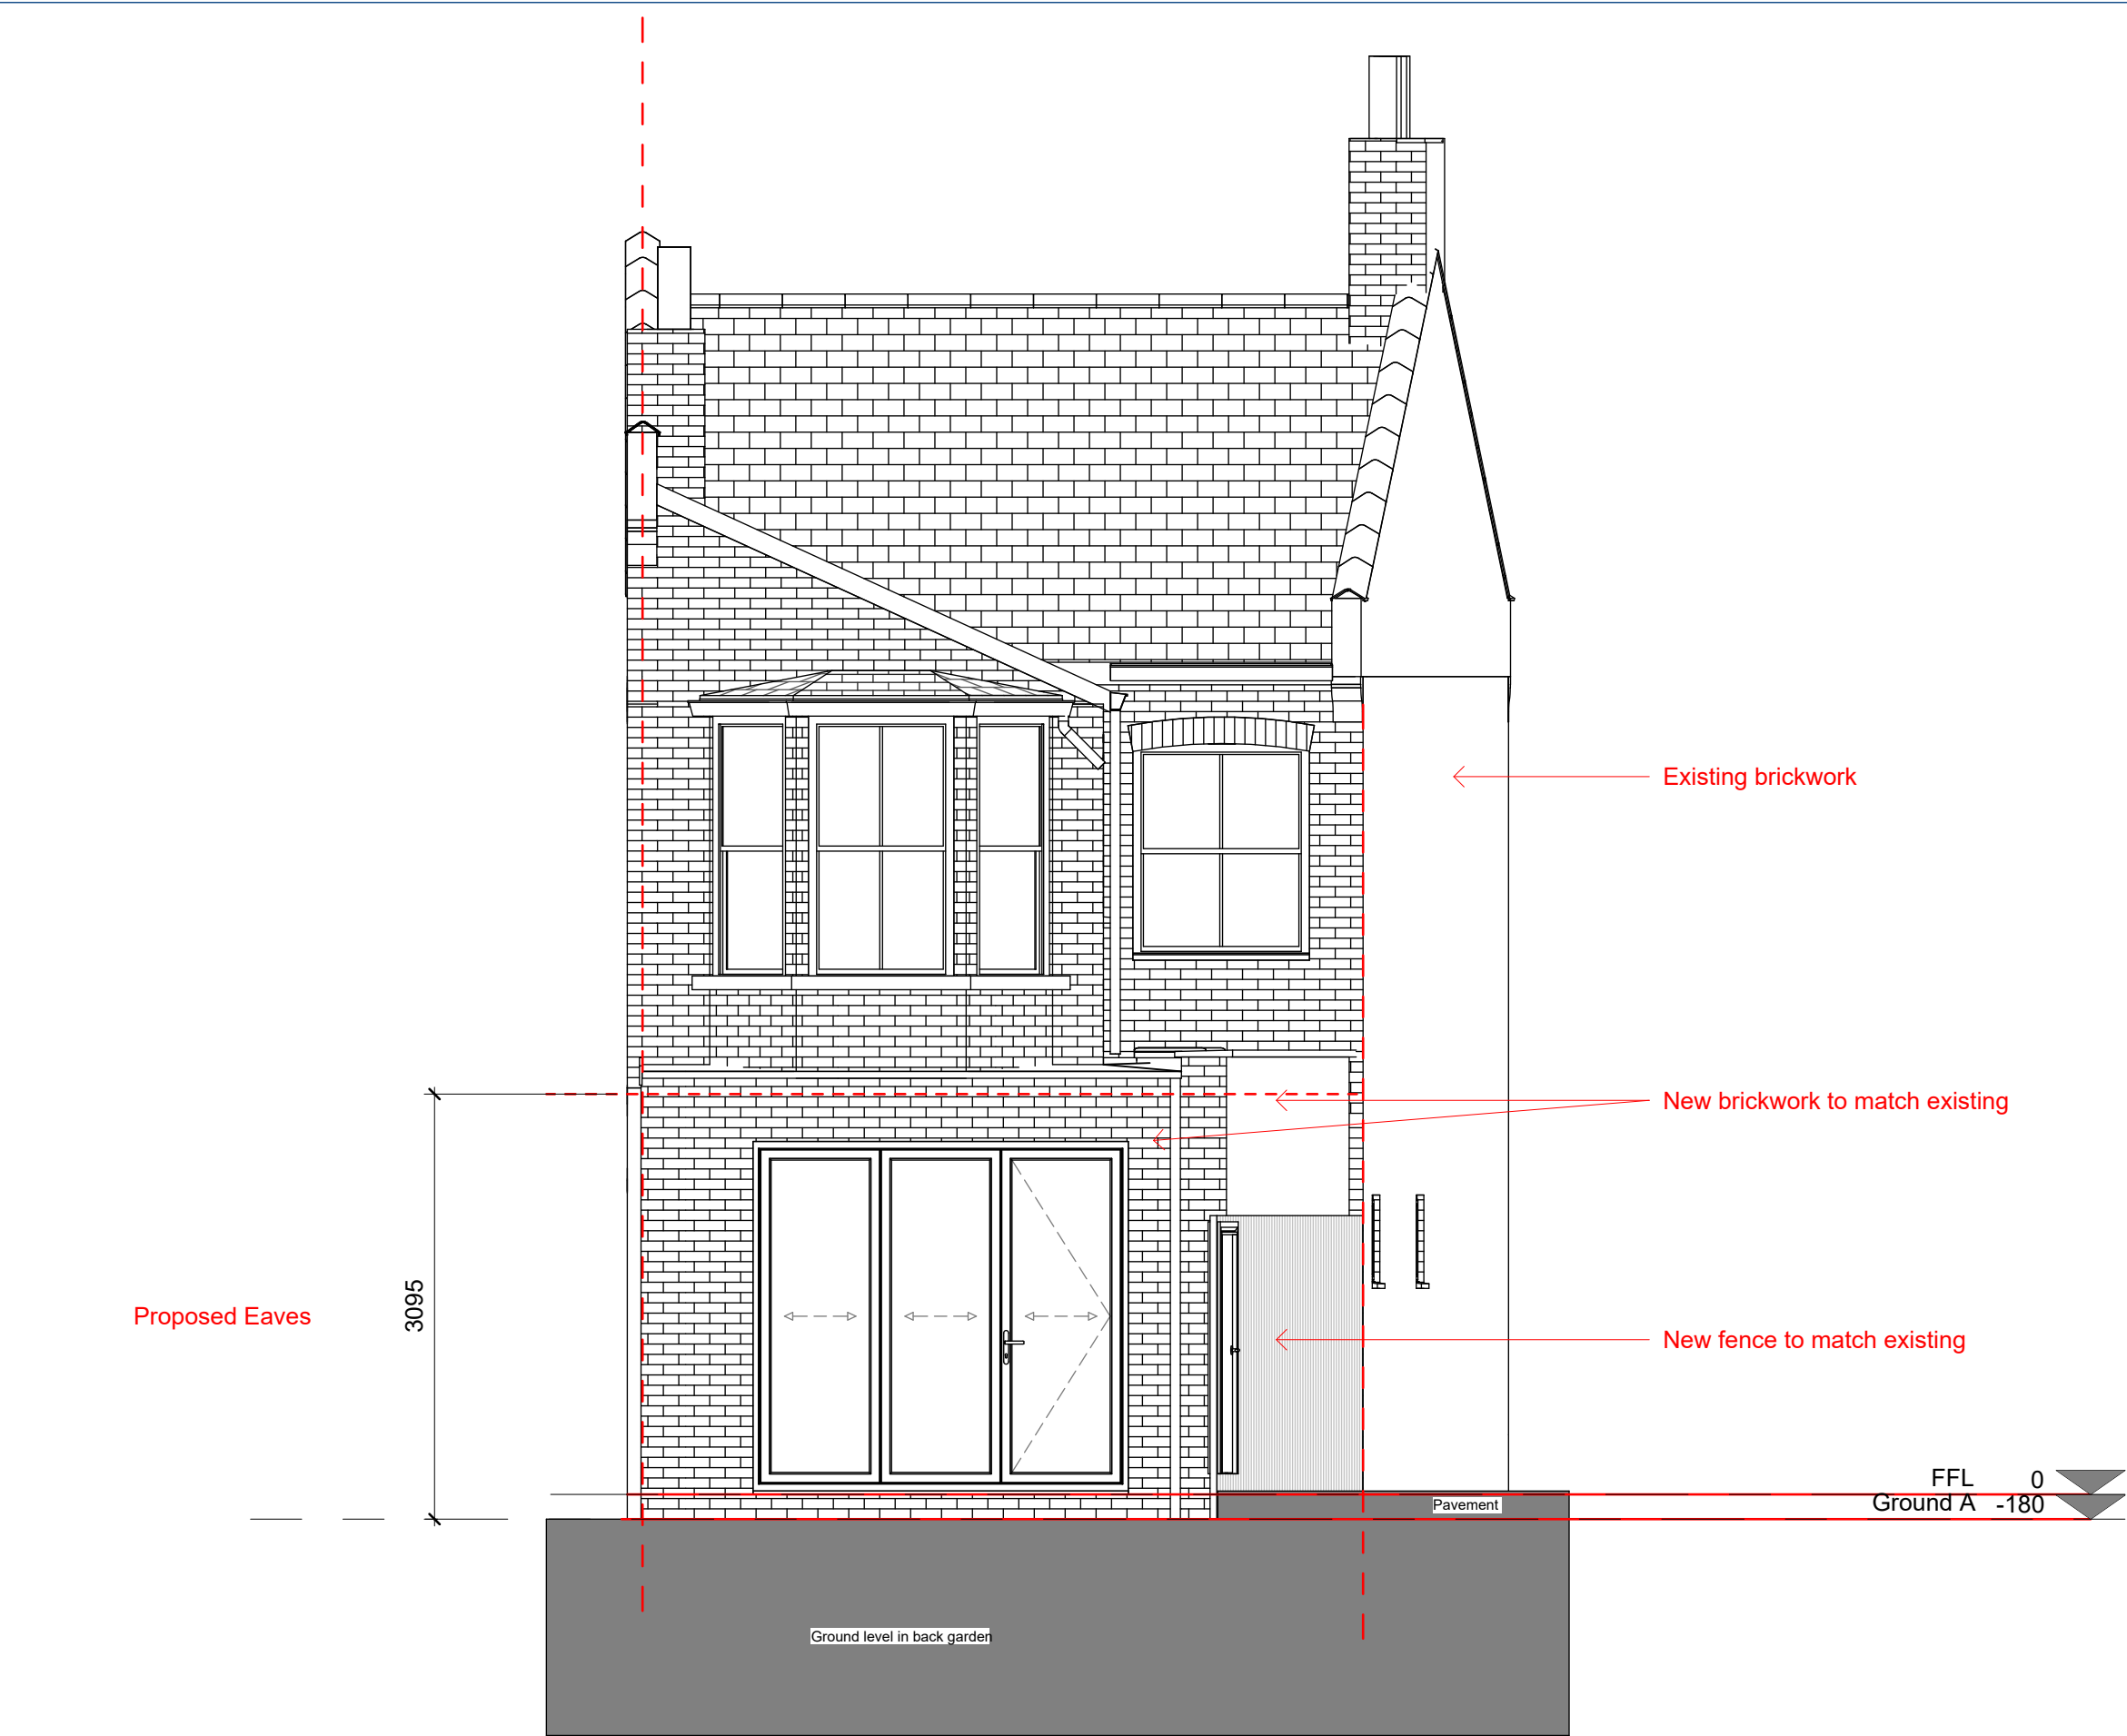

1 **BACK ELEVATION**
1 : 50

1m 5m

Notes:

R	DESCRIPTION	B	DATE
E		Y	
V			

STATUS: PLANNING

Tejman
30 ETCINGHAM PARK ROAD
LONDON
07505988659
02083719968


CLIENT:
FRED PEARCE

ARCHITECT:
Tejman

SITE:
36 Kirkstall Avenue N17 6PH

TITLE:
PROPOSED BACK ELEVATION

SCALE: AT A3 1 : 50	DATE: 14/11/22	DRAWN: JV	CHECKED: BV
PROJECT NO: 1	DRAWING NO: B 201	REVISION:	

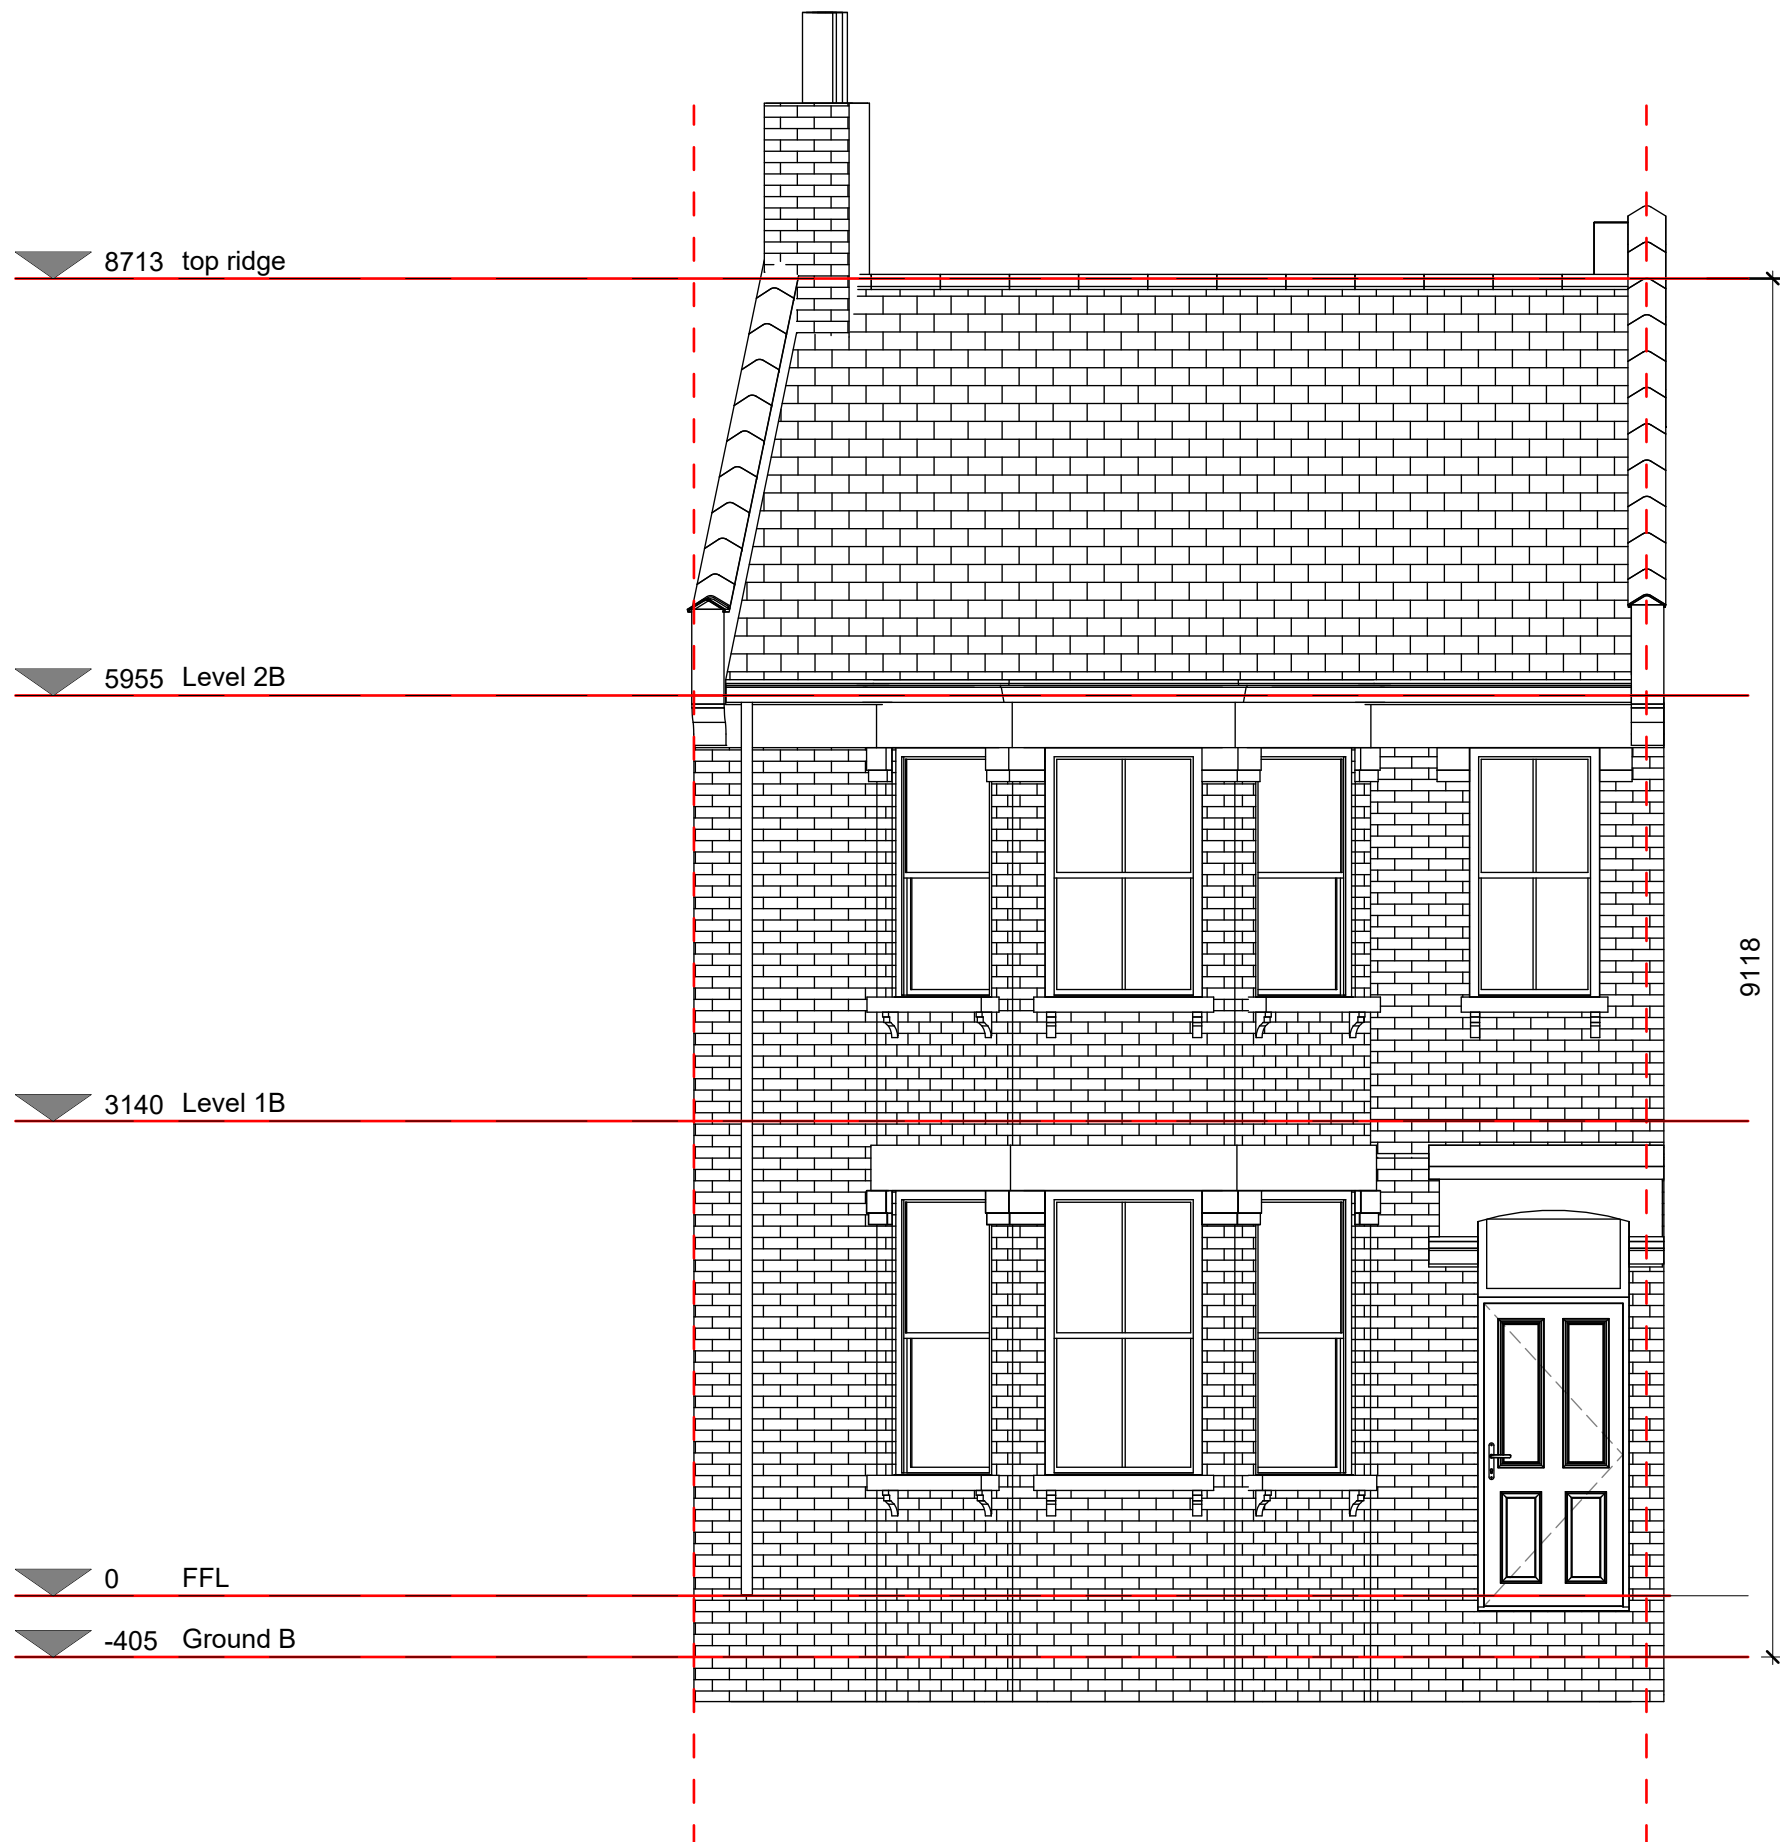

1

FRONT ELEVATION

1 : 50

1m

5m

Notes:

R	DESCRIPTION	B	DATE
E		Y	
V			

STATUS: PLANNING

Tejman

30 ETCINGHAM PARK ROAD

LONDON

07505988659

02083719968

CLIENT:

FRED PEARCE

ARCHITECT:

Tejman


SITE:

36 Kirkstall Avenue N17 6PH

TITLE:

PROPOSED FRONT ELEVATION

SCALE: AT A3	DATE:	DRAWN:	CHECKED:
1 : 50	14/11/22	JV	BV
PROJECT NO:	DRAWING NO:	REVISION:	
1	B 202		

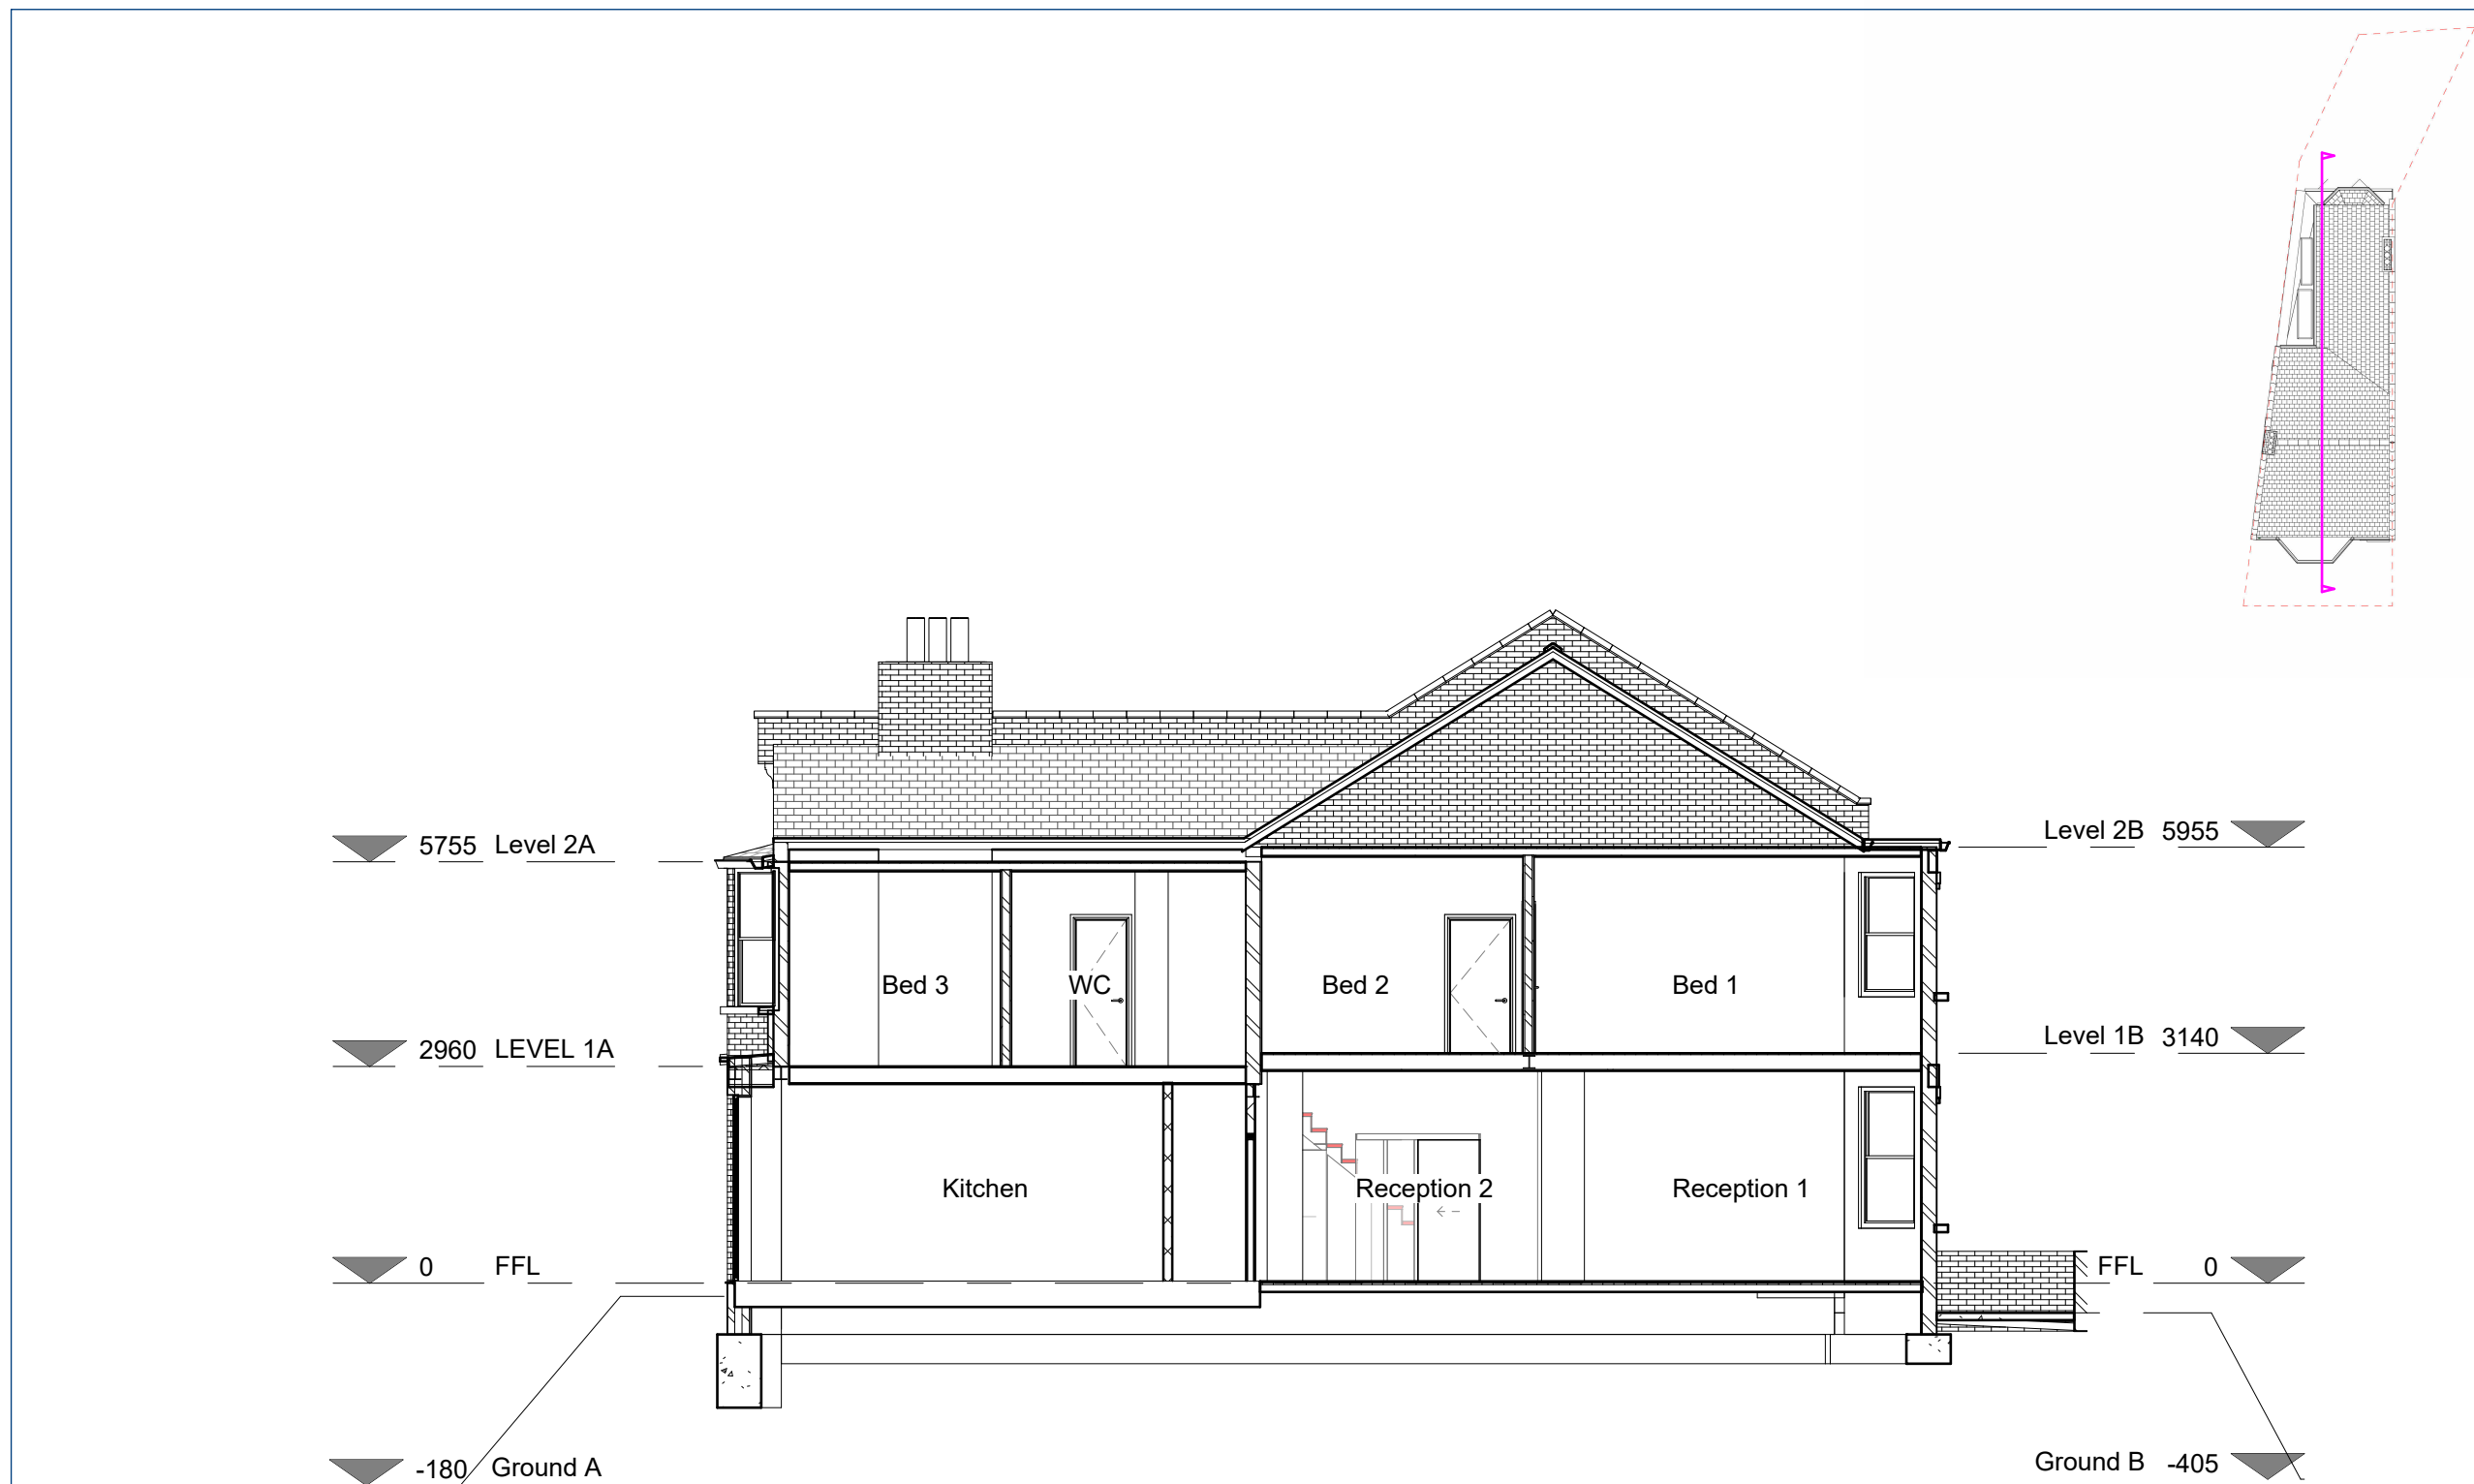

1 **SECTION 01**
1 : 100



Notes:

R E V	DESCRIPTION	B Y	DATE

PLANNING

Tejman
30 ETCINGHAM PARK ROAD
LONDON
07505988659
02083719968




CLIENT:
FRED PEARCE

ARCHITECT:
Tejman

SITE:
36 Kirkstall Avenue N17 6PH

TITLE:
PROPOSED SECTION 01

SCALE AT A3: 1 : 100	DATE: 14/11/22	DRAWN: JV	CHECKED: BV
PROJECT NO: 1	DRAWING NO: B 204	REVISION:	

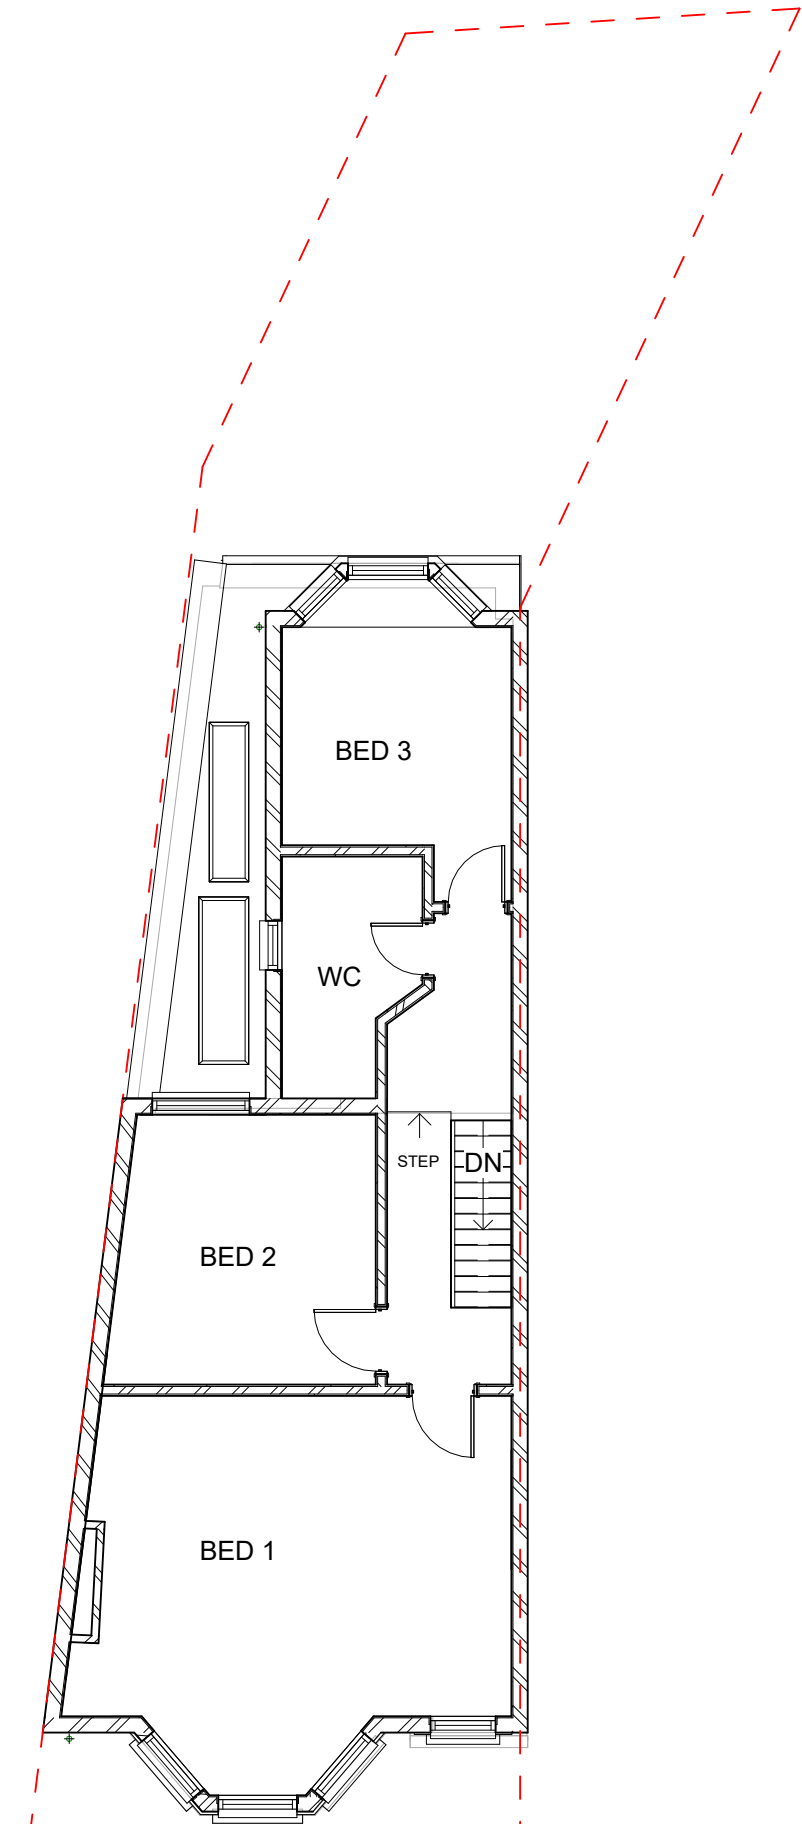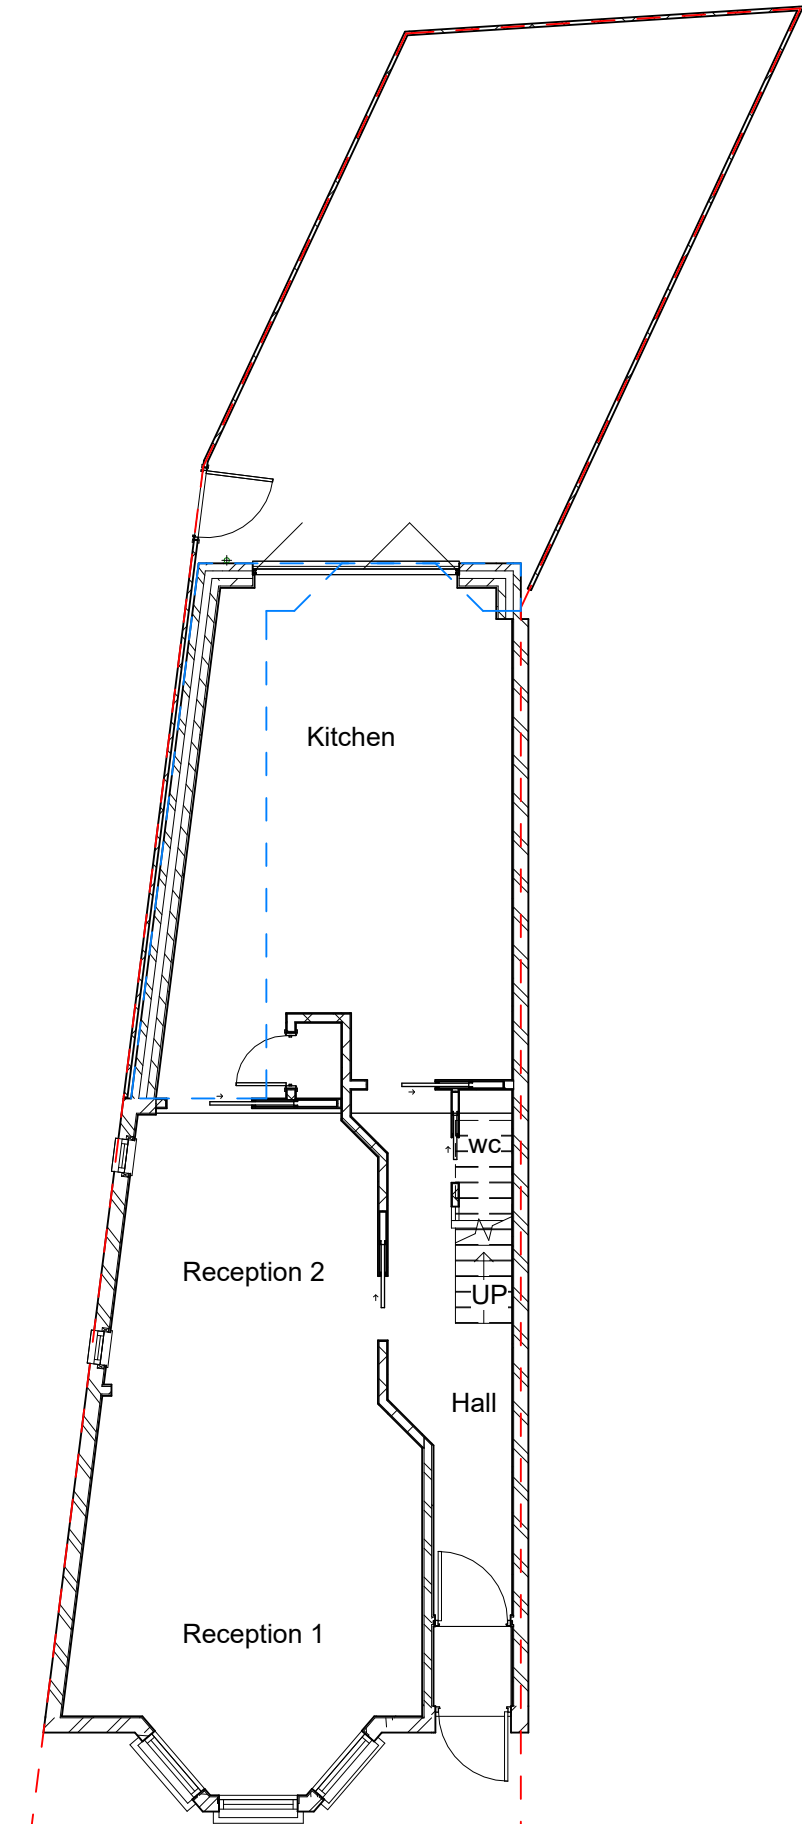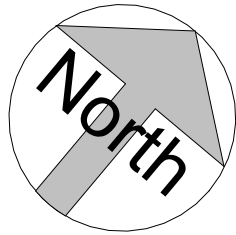

1 **GROUND FLOOR**
1 : 100

2 **FIRST FLOOR**
1 : 100





Notes:

R E V	DESCRIPTION	B Y	DATE
	PLANNING		

Tejman
30 ETCINGHAM PARK ROAD
LONDON
07505988659
02083719968

CLIENT:
FRED PEARCE
ARCHITECT:
Tejman

SITE: 36 Kirkstall Avenue N17 6PH			
TITLE: PROPOSED FLOORPLANS			
SCALE AT A3: 1 : 100	DATE: 14/11/22	DRAWN: JV	CHECKED: BV
PROJECT NO: 1	DRAWING NO: B 205	REVISION:	

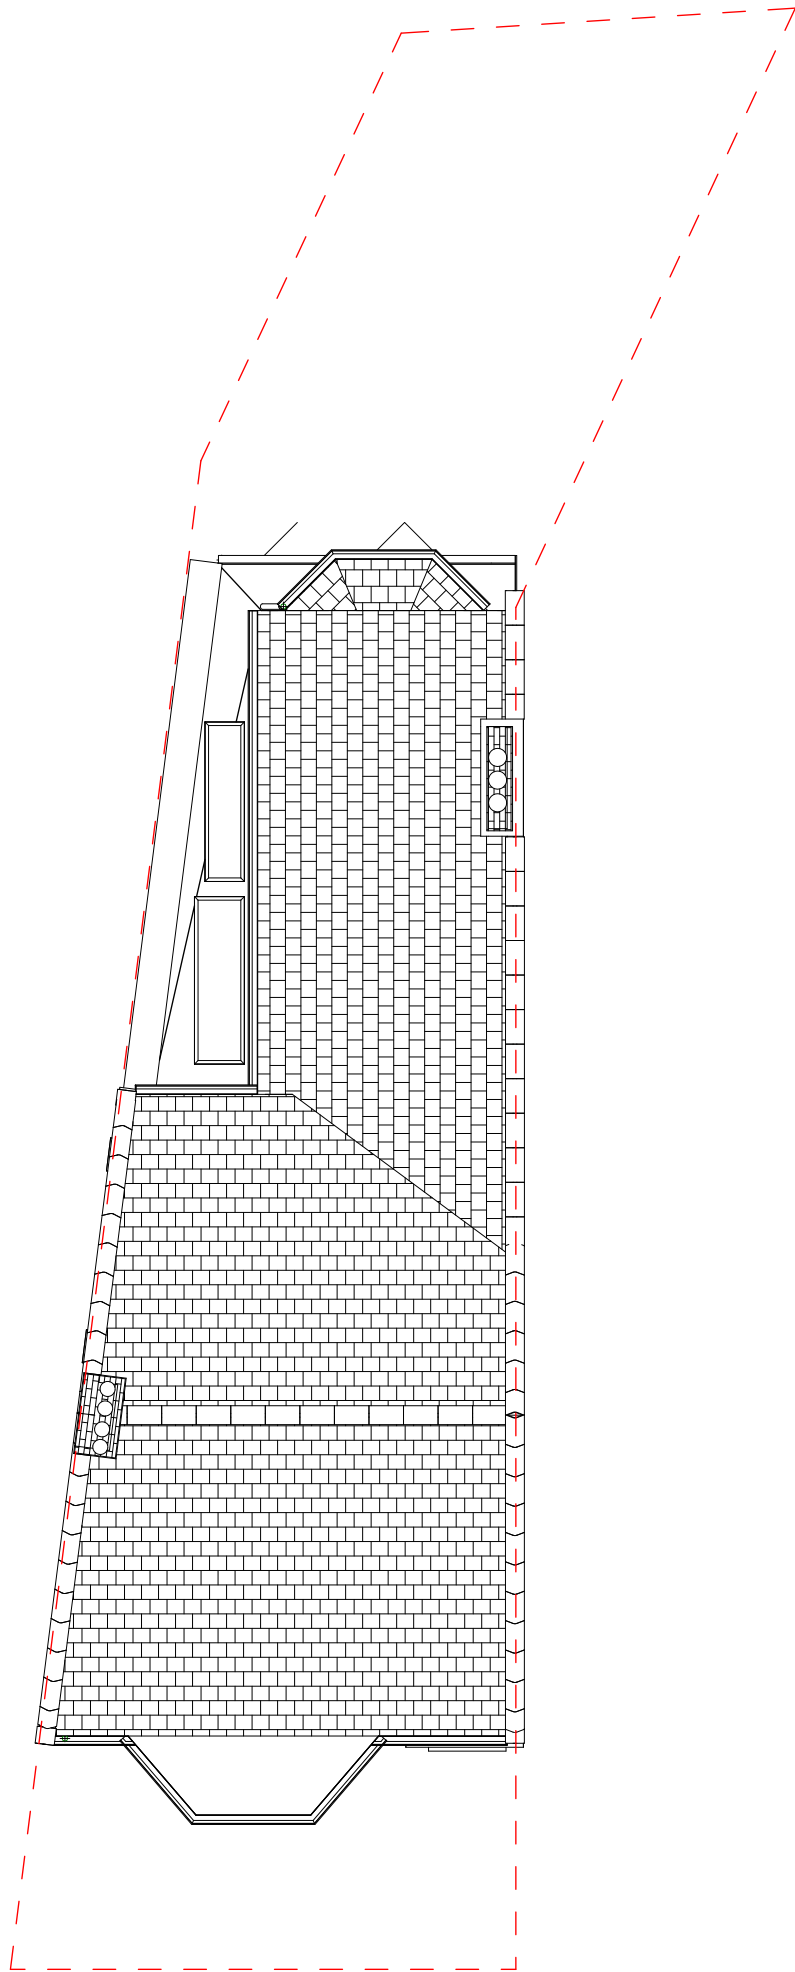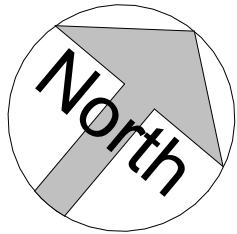

2

Roof Plan

1 : 100



Notes:

R E V	DESCRIPTION	B Y	DATE

STATUS
PLANNING

Tejman
30 ETCINGHAM PARK ROAD
LONDON
07505988659
02083719968

CLIENT:
FRED PEARCE
ARCHITECT:
Tejman

SITE: 36 Kirkstall Avenue N17 6PH			
TITLE: PROPOSED ROOF PLAN			
SCALE AT A3: 1 : 100	DATE: 14/11/22	DRAWN: JV	CHECKED: BV
PROJECT NO: 1	DRAWING NO: B 207	REVISION:	




1 Existing ridges and eaves
1 : 100

1m 10m

Notes:

R	DESCRIPTION	B	DATE
E		Y	
V			
STATUS: PLANNING			
CLIENT: Tejman 30 ETCINGHAM PARK ROAD LONDON 07505988659 02083719968			
CLIENT: FRED PEARCE			
ARCHITECT: Tejman			
SITE: 36 Kirkstall Avenue N17 6PH			
TITLE: PROPOSED RIDGES AND EAVES LEVELS			
SCALE: AT A3 1 : 100	DATE: 14/11/22	DRAWN: JV	CHECKED: BV
PROJECT NO: 1	DRAWING NO: B 208	REVISION:	

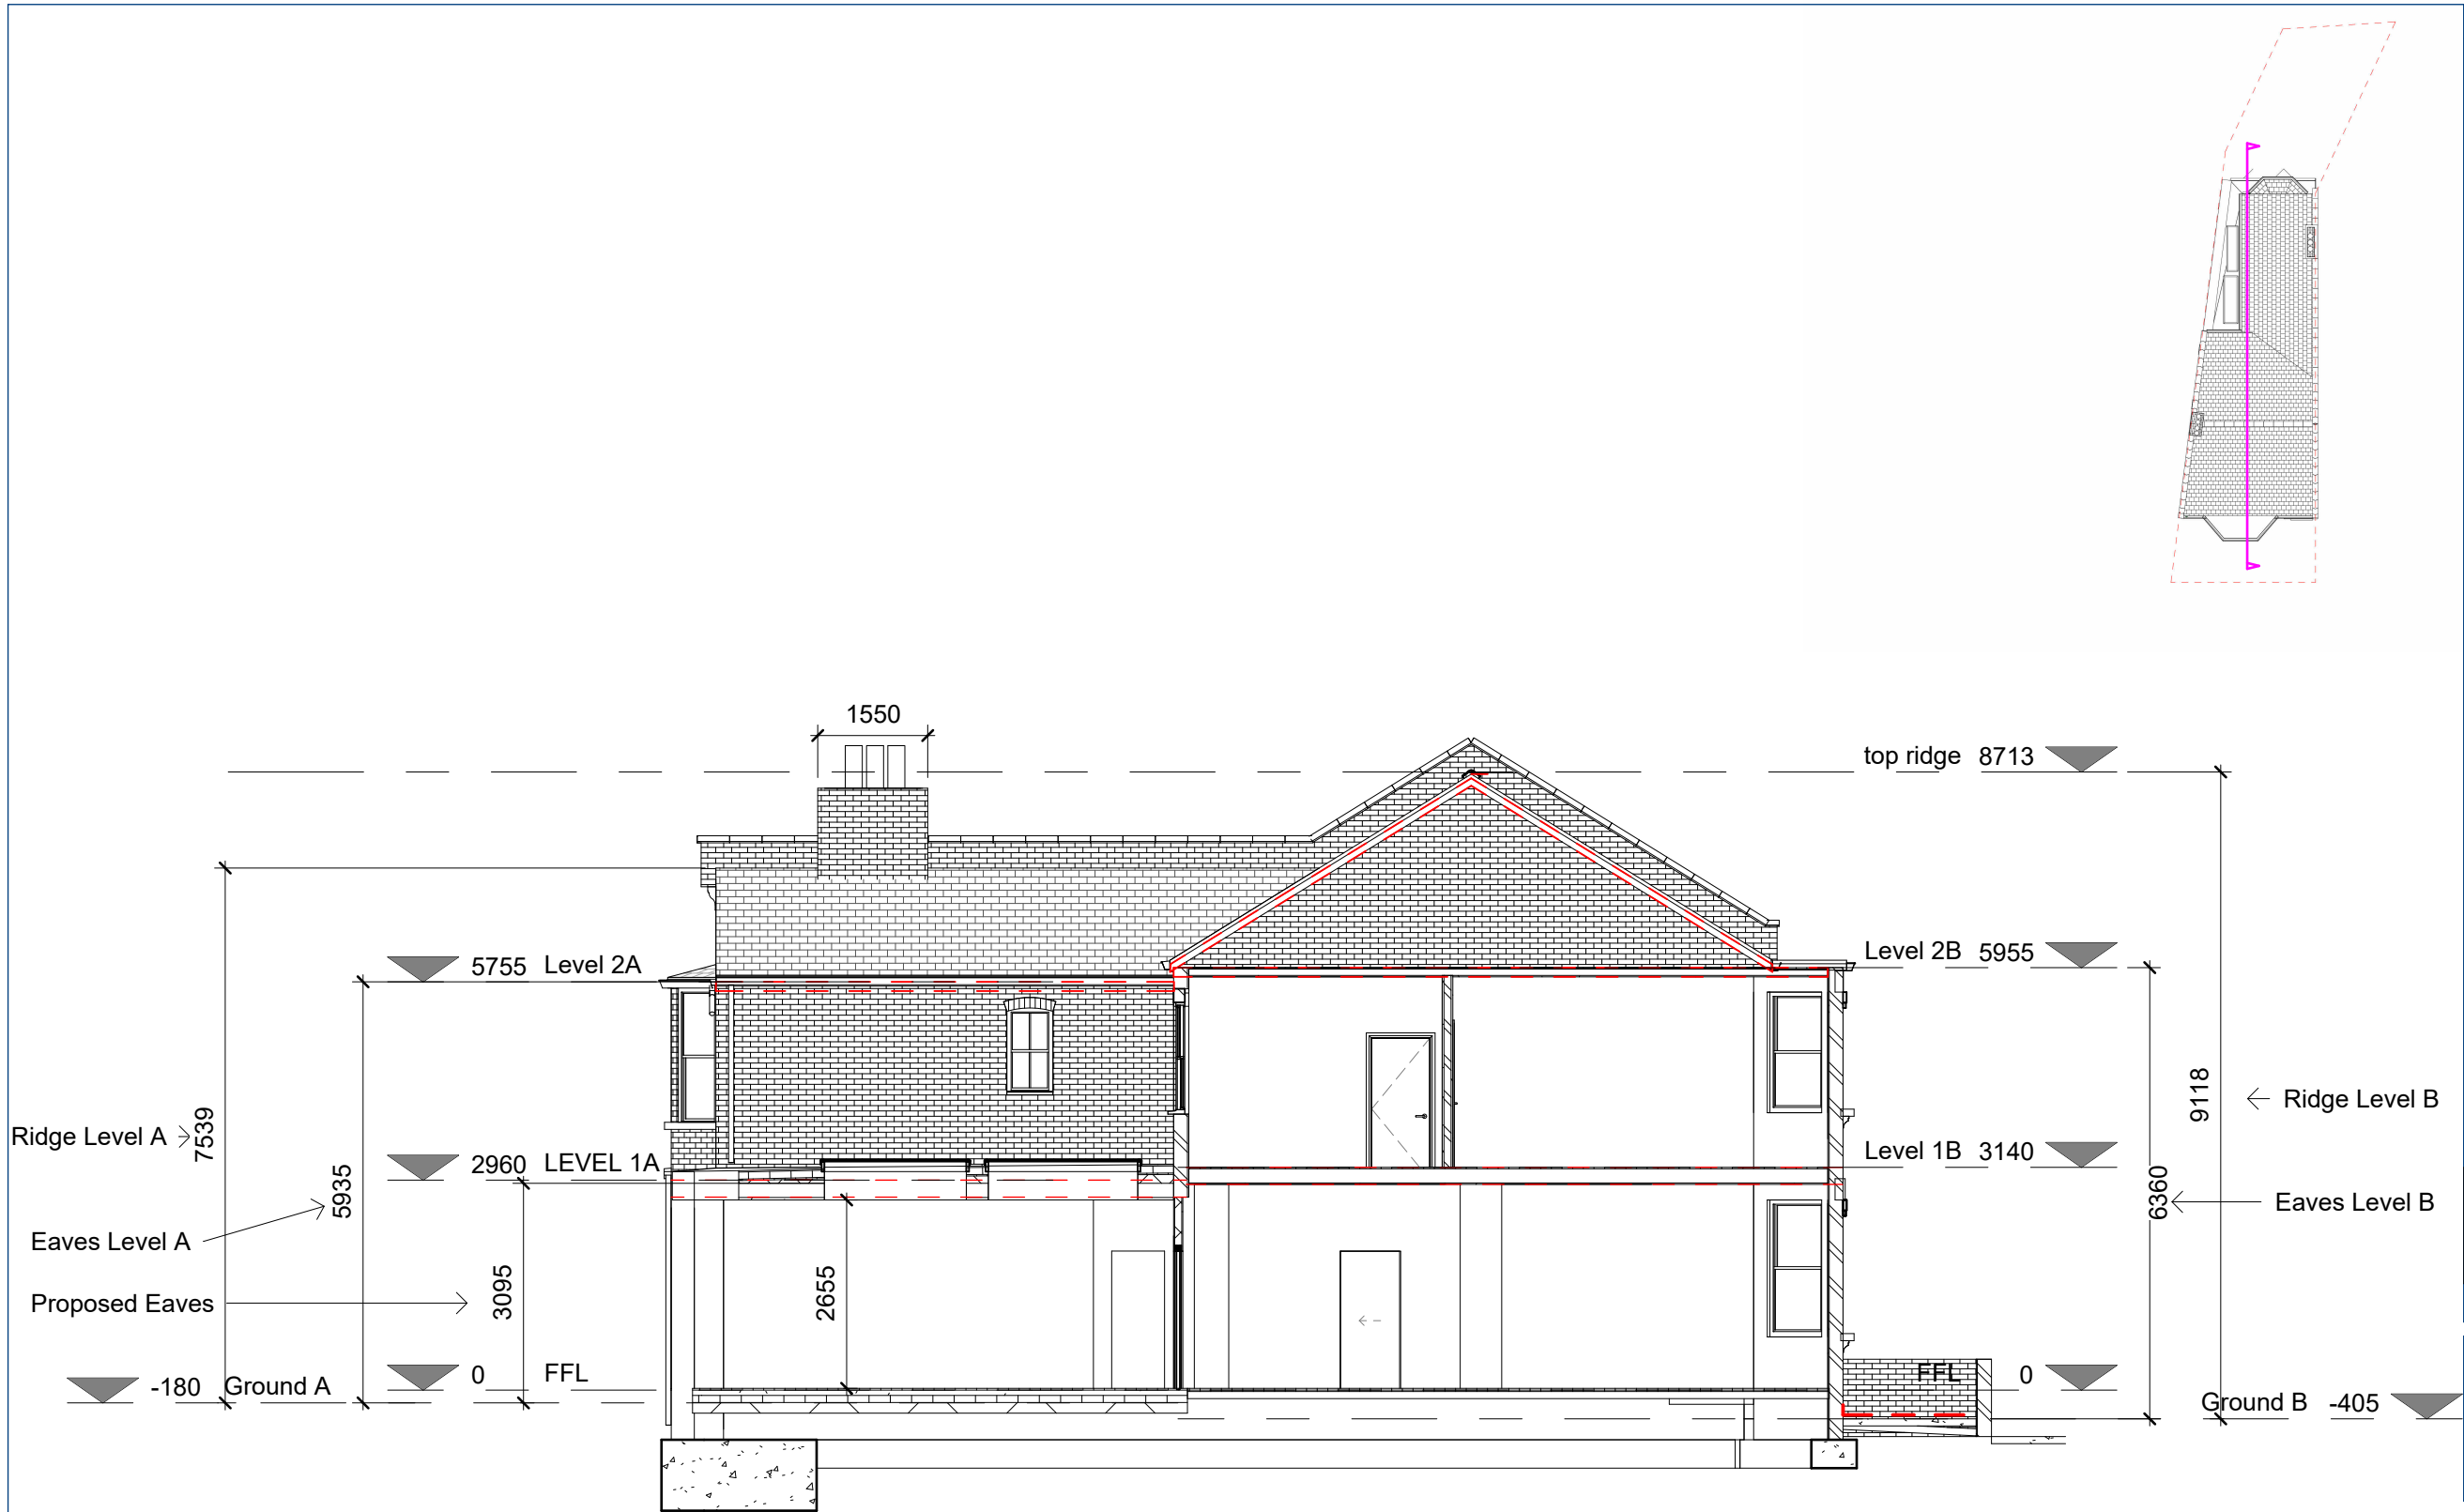

1 Section 02
1 : 100



Notes:

R E V	DESCRIPTION	B Y	DATE
STATUS: PLANNING			

Tejman
30 ETCINGHAM PARK ROAD
LONDON
07505988659
02083719968

CLIENT:
FRED PEARCE
ARCHITECT:
Tejman

SITE: 36 Kirkstall Avenue N17 6PH			
TITLE: PROPOSED SECTION 02			
SCALE AT A3: 1 : 100	DATE: 14/11/22	DRAWN: JV	CHECKED: BV
PROJECT NO: 1	DRAWING NO: B 209	REVISION:	



PROPOSED 3D

Notes:

R	DESCRIPTION	B	DATE
E		Y	
V			

STATUS: PLANNING

Tejman
30 ETCINGHAM PARK ROAD
LONDON
07505988659
02083719968

CLIENT:
FRED PEARCE

ARCHITECT:
Tejman

SITE: 36 Kirkstall Avenue N17 6PH			
TITLE: PROPOSED 3D			
SCALE: AT A3 NTS	DATE: 14/11/22	DRAWN: JV	CHECKED: BV
PROJECT NO: 1	DRAWING NO: B 210	REVISION:	