



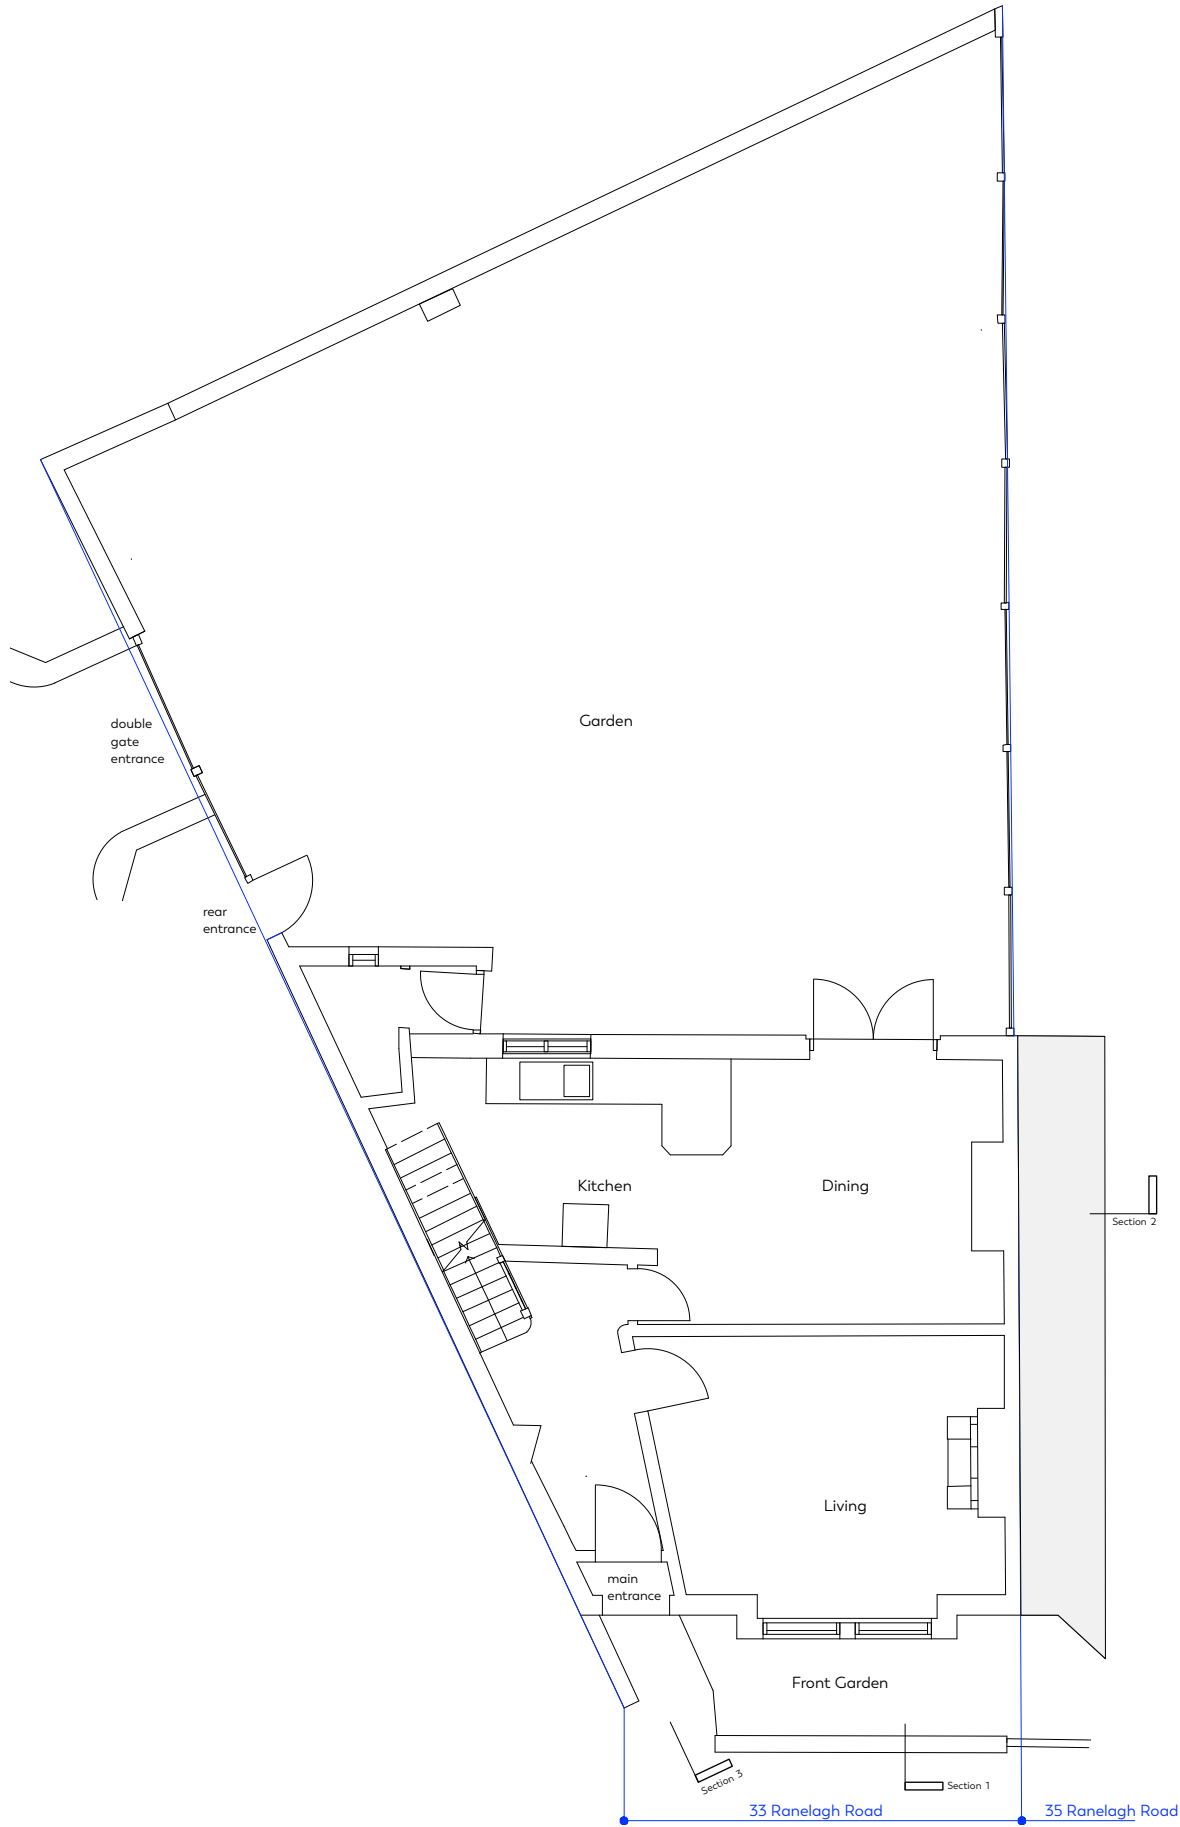

Existing Ground floor Plan

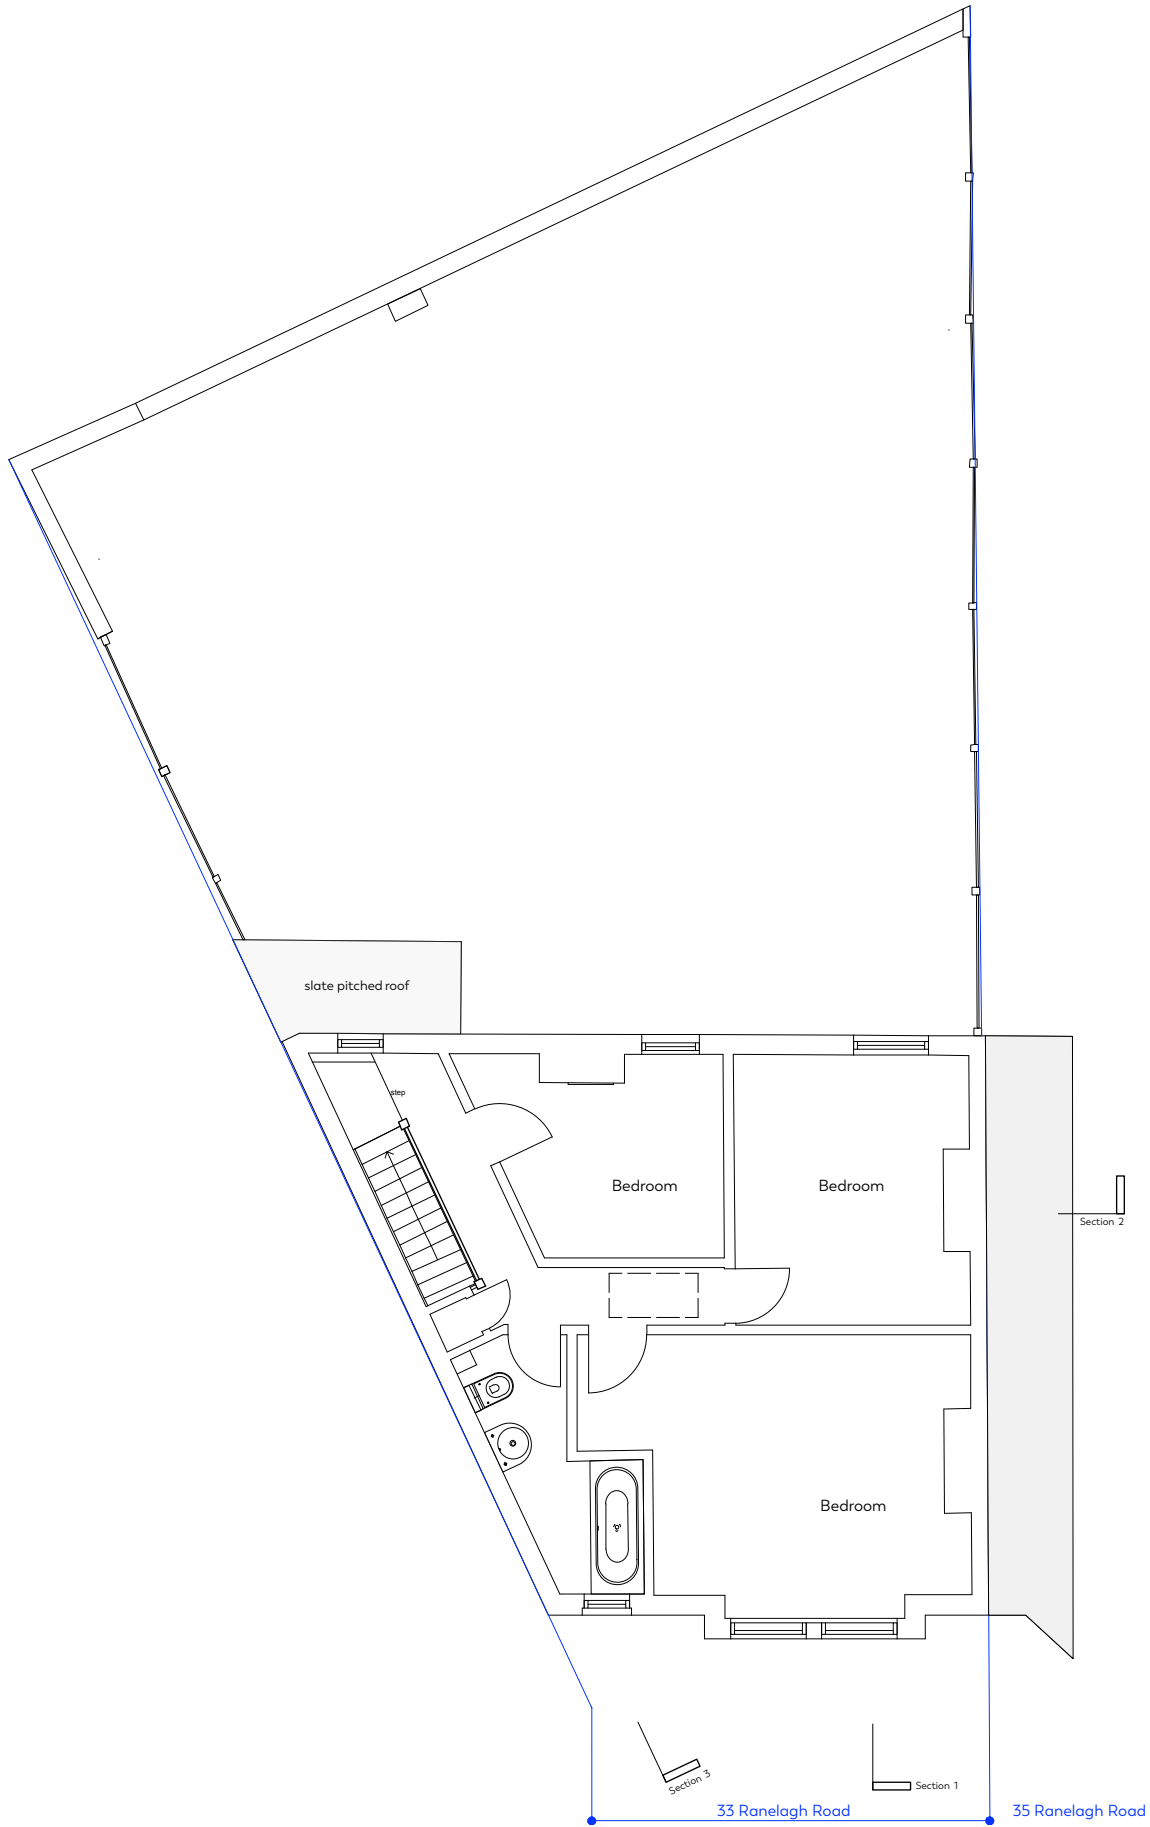

Existing First Floor Plan



O'SULLIVAN SKOUFOGLOU ARCHITECTS

33 Ranelagh Road
PROJECT
Application
for a Certificate of Lawfulness
STATUS

NOTES

- 23-12-22 Issued for an Application for a Certificate of Lawfulness

REVISION

EXISTING
Plans

TITLE

PA_02
DRAWING NUMBER

1 1
100 A
SCALE PAPER

/ This drawing is copyright of the Architects
/ All dimensions and levels to be checked on site prior to commencement

27 Beresford Road London N5 2HS
+44 (0) 7890 204 367 Jody
+44 (0) 7967 351590 Amalia
www.osullivanvoufoglou.com