




Location Plan 1:1250

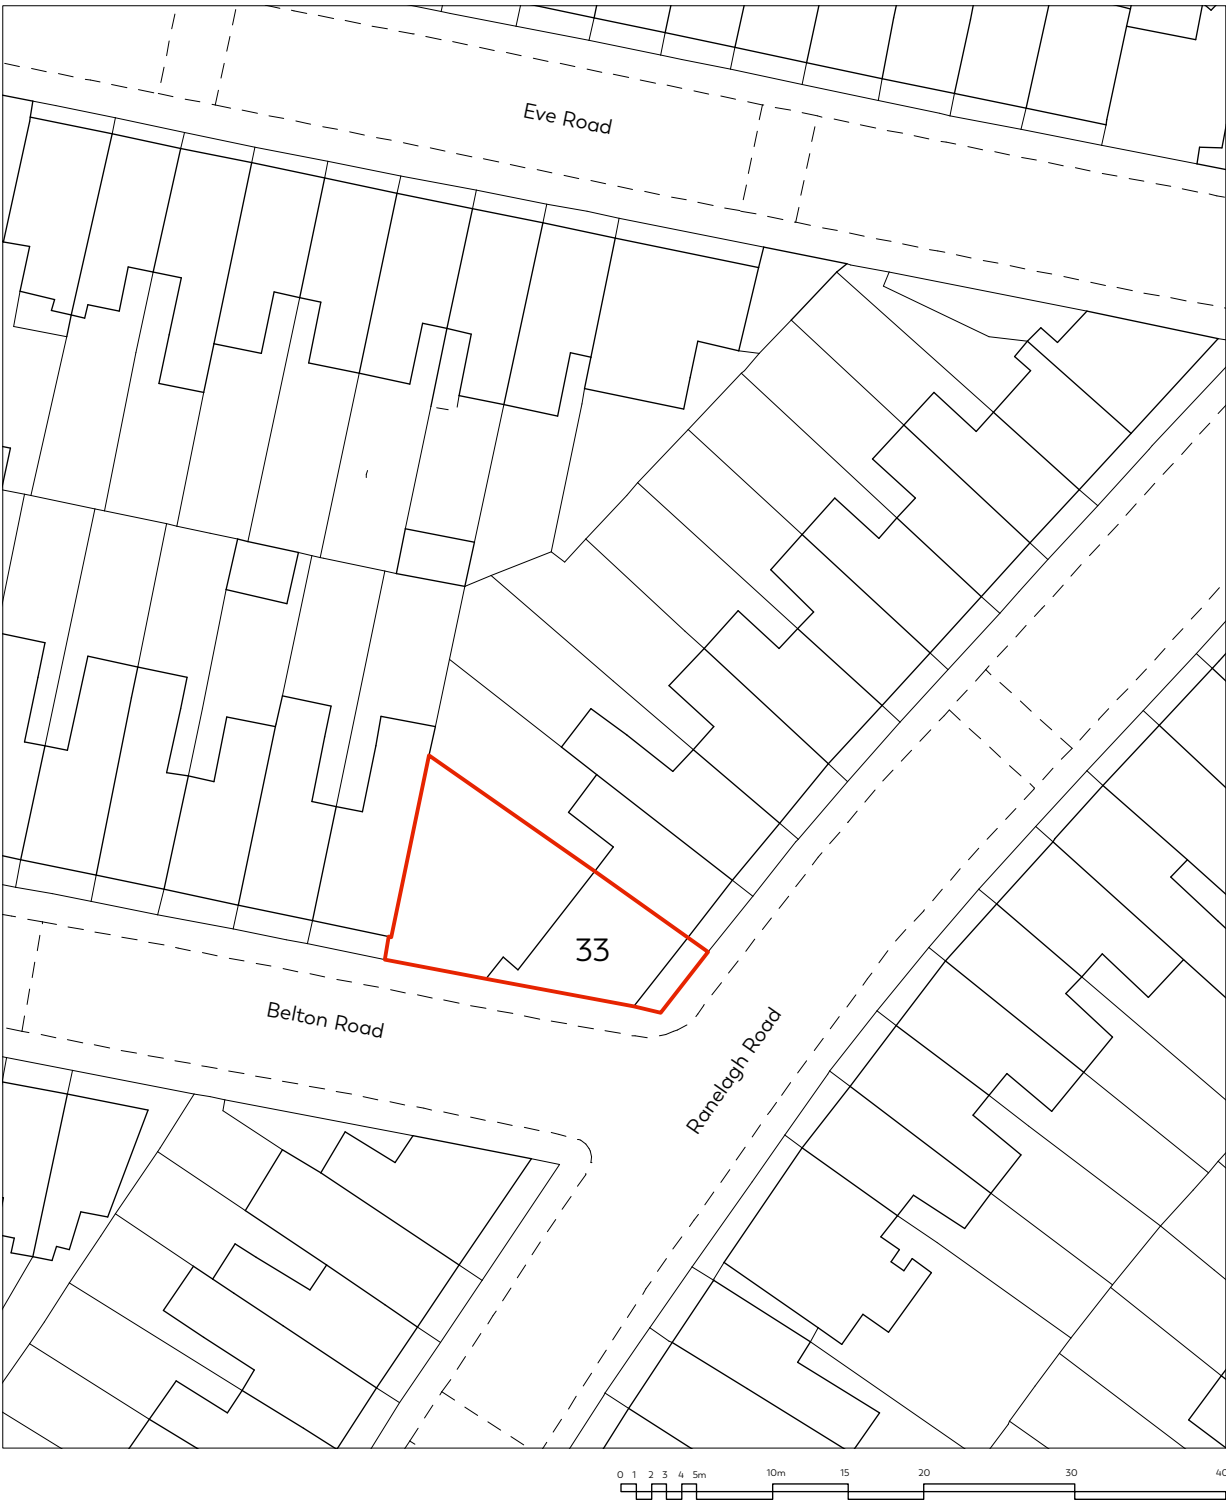

Site Plan 1:500



O'SULLIVAN SKOUFOGLOU ARCHITECTS

33 Ranelagh Road

PROJECT

Planning Permission

STATUS

27 Beresford Road London N5 2HS

+44 (0) 7890 204 367 Jody

+44 (0) 7967 351590 Amalia

www.osullivanskoufoglou.com

NOTES

- 23-12-22 Issued for Planning Permission

DATE

Location Plan 1:1250

Site Plan 1:500

TITLE

PA_01

DRAWING NUMBER

1

1250

SCALE

1

500

SCALE

A

3

PAPER

/ This drawing is copyright of the Architects