


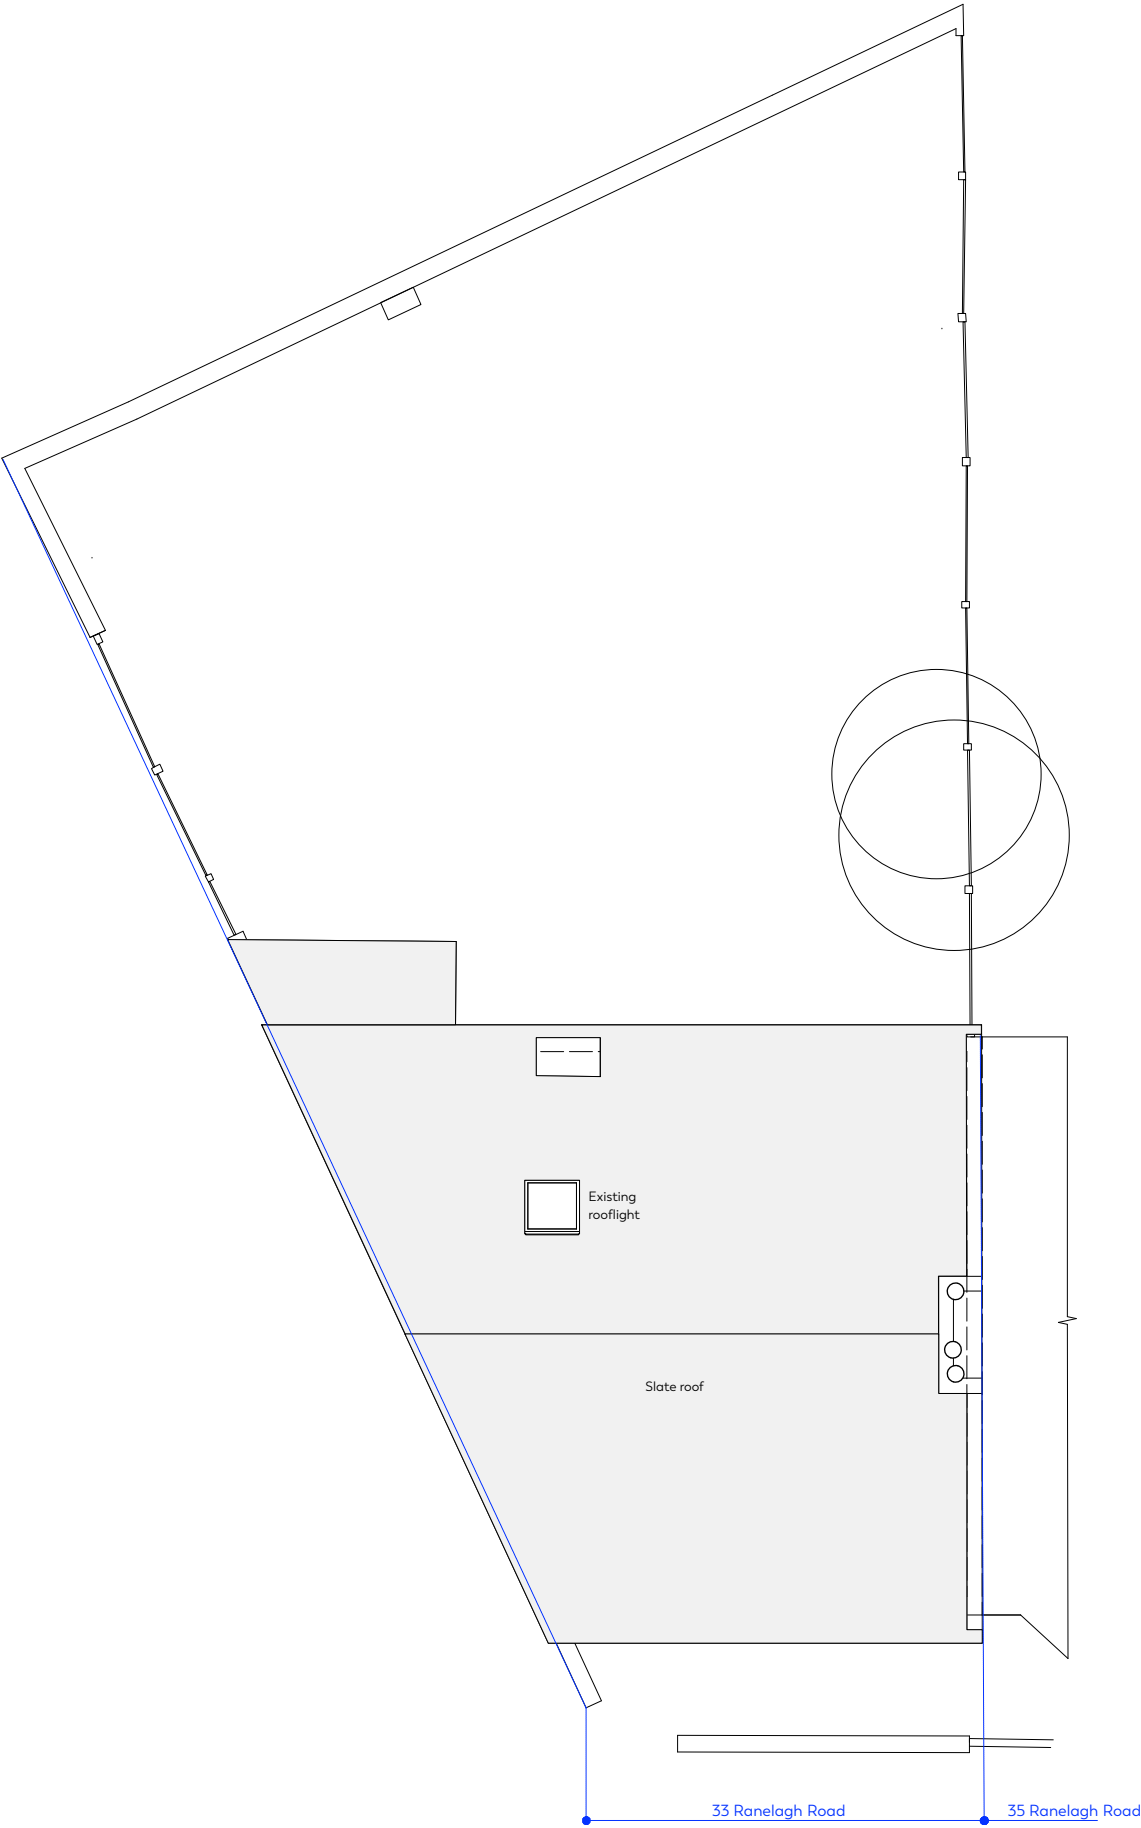

Existing Roof Plan



O'SULLIVAN SKOUFOGLOU ARCHITECTS

33 Ranelagh Road
PROJECT

Application for Planning Permission
STATUS

27 Beresford Road London N5 2HS
+44 (0) 7890 204 367 Jody
+44 (0) 7967 351590 Amalia
www.osullivanskoufoglou.com

NOTES

- 23-12-22 Issued for Planning Application

REVISION

EXISTING
Plans

TITLE

PA_03
DRAWING NUMBER

1 100
SCALE
A 3
PAPER

/ This drawing is copyright of the Architects
/ All dimensions and levels to be checked on site prior to commencement