



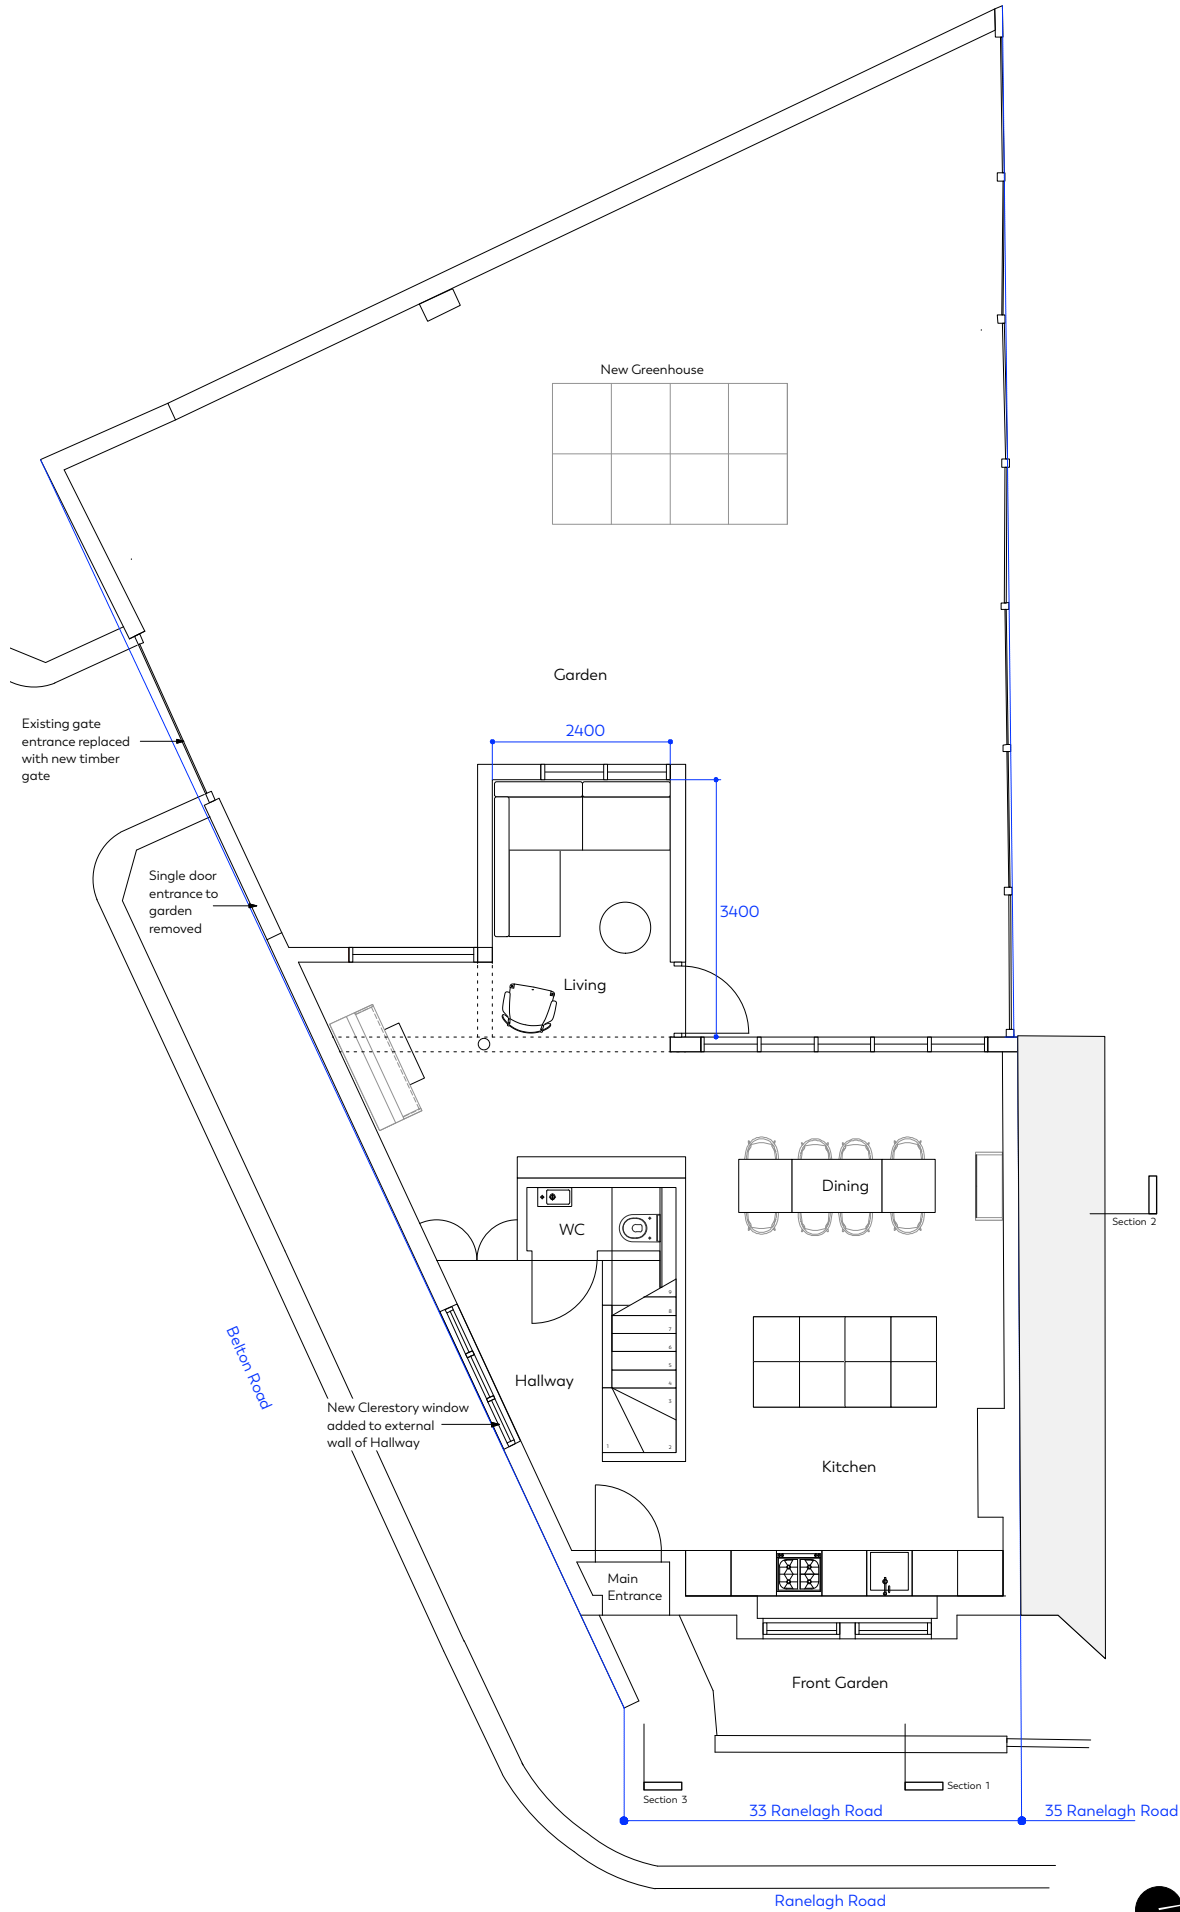

Proposed Ground floor Plan

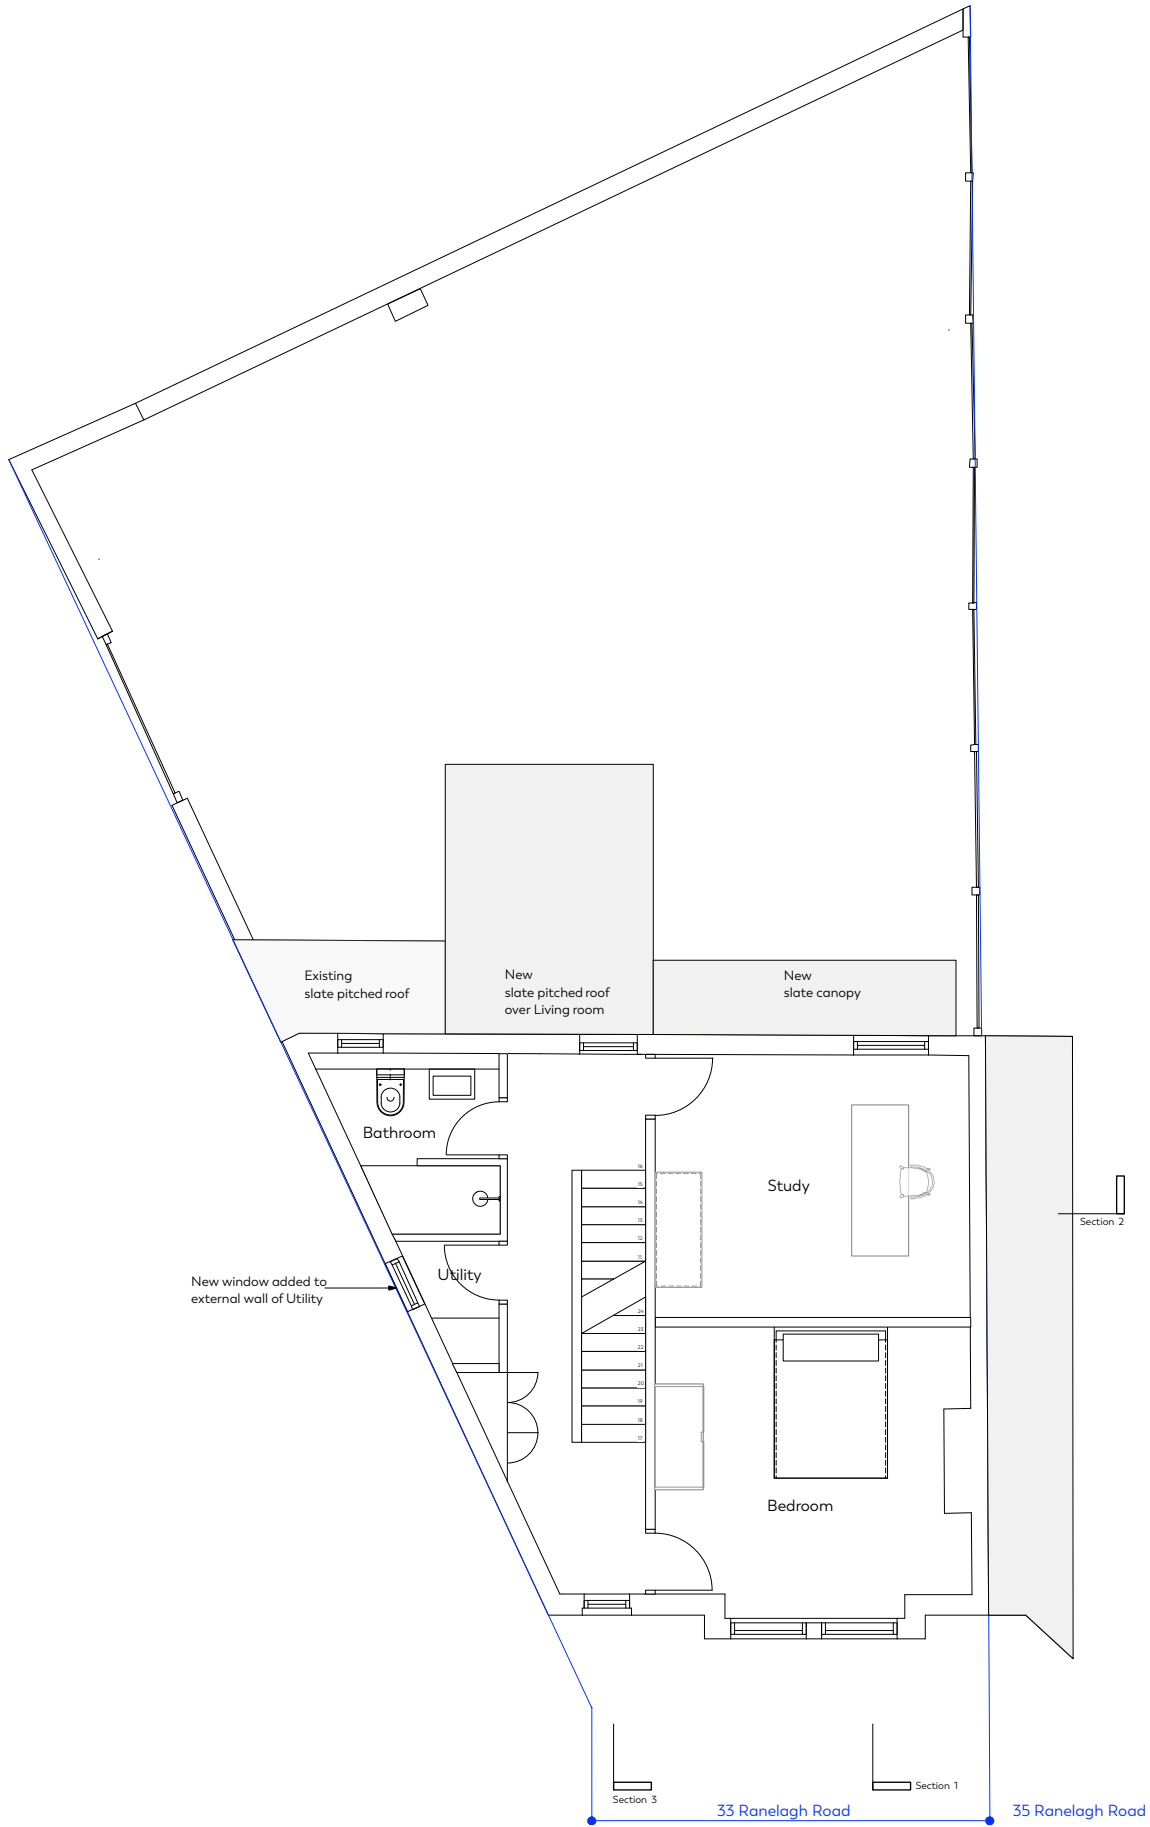

Proposed First Floor Plan



O'SULLIVAN SKOUFOGLOU ARCHITECTS

33 Ranelagh Road

PROJECT

Application for Planning Permission

STATUS

NOTES

23-12-22 Issued for Planning Application

REVISION

PROPOSED Plans

TITLE

PA_06

DRAWING NUMBER

1/100

SCALE

A/3

PAPER

/ This drawing is copyright of the Architects
/ All dimensions and levels to be checked on site prior to commencement

27 Beresford Road London N5 2HS
+44 (0) 7890 204 367 Jody
+44 (0) 7967 351590 Amalia
www.osullivanvoufoglou.com