



A0243_4 Hanbury Rd site PLAN

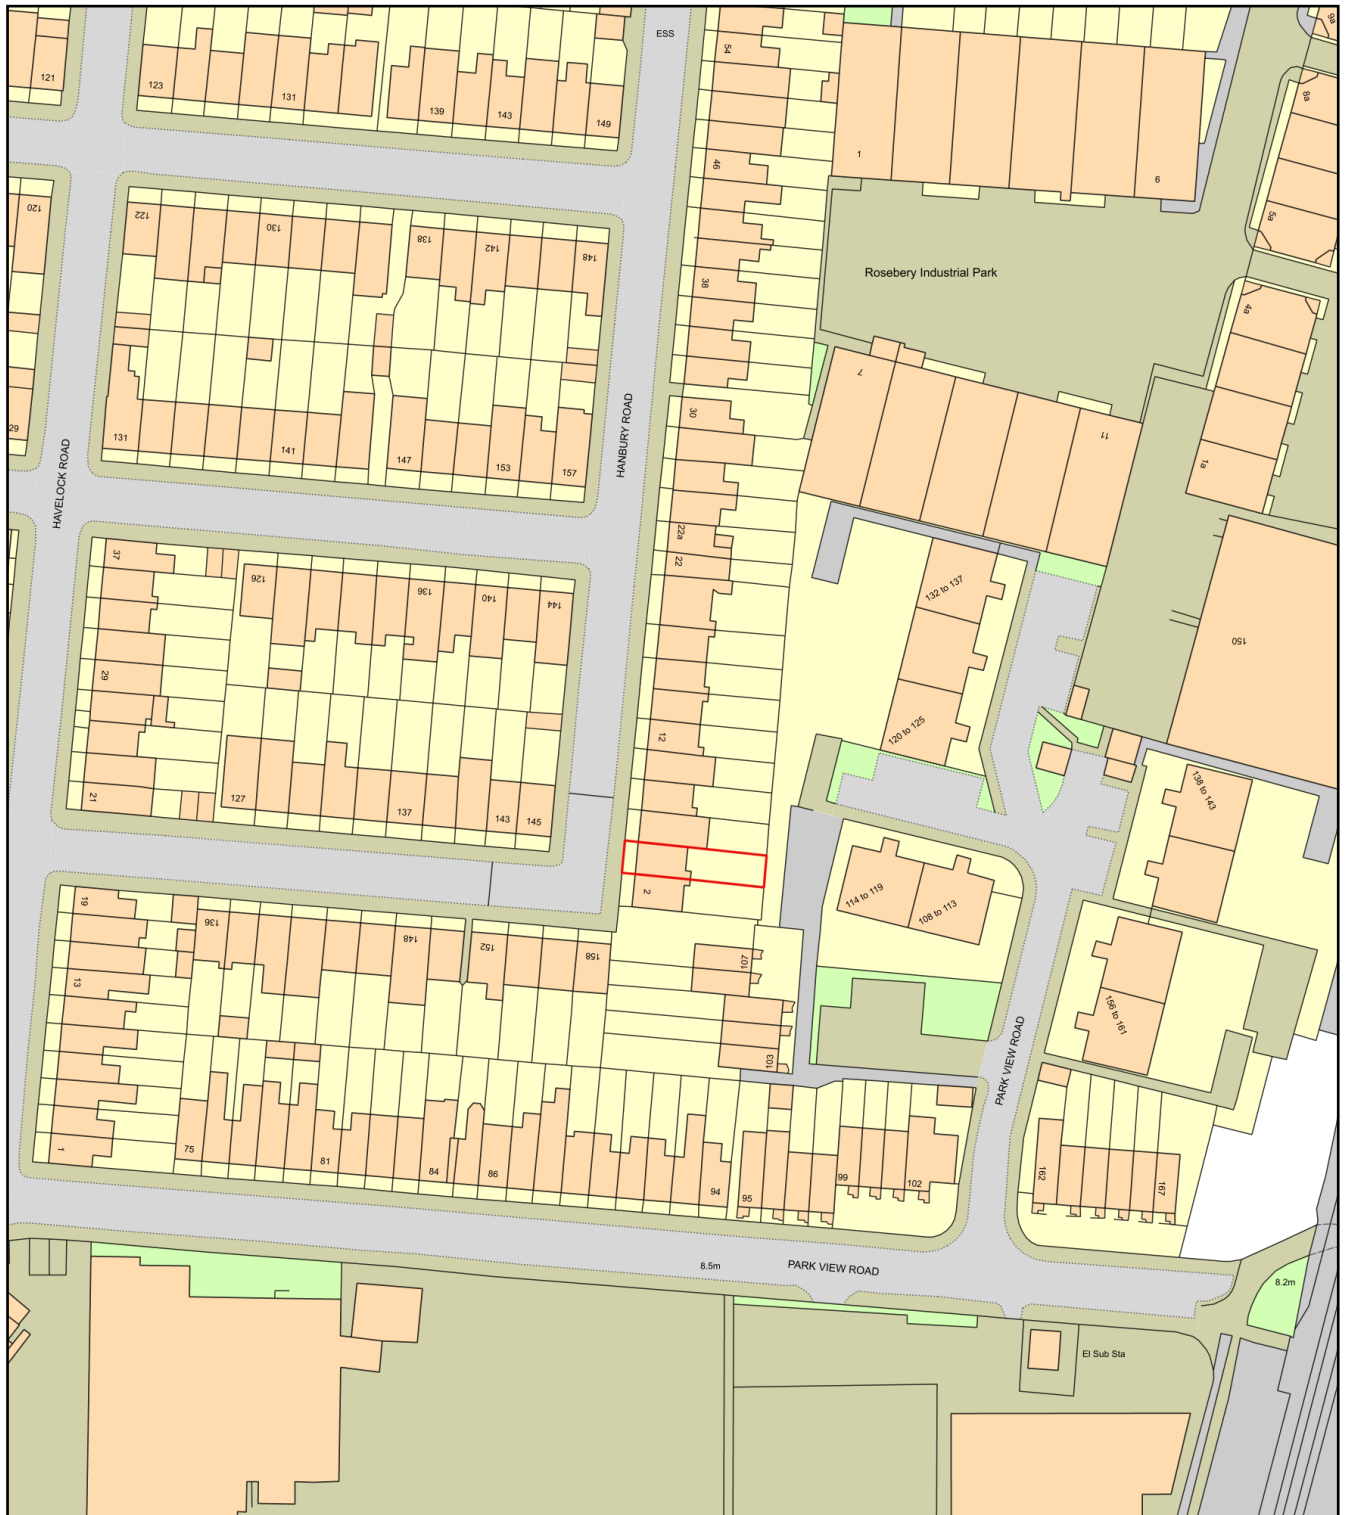

0 50
Metres

 

Plan Produced for: PHILLIPS DESIGN STUDIO

Date Produced: 20 Dec 2022

Plan Reference Number: TQRQM22354102624730

Scale: 1:1250 @ A4