

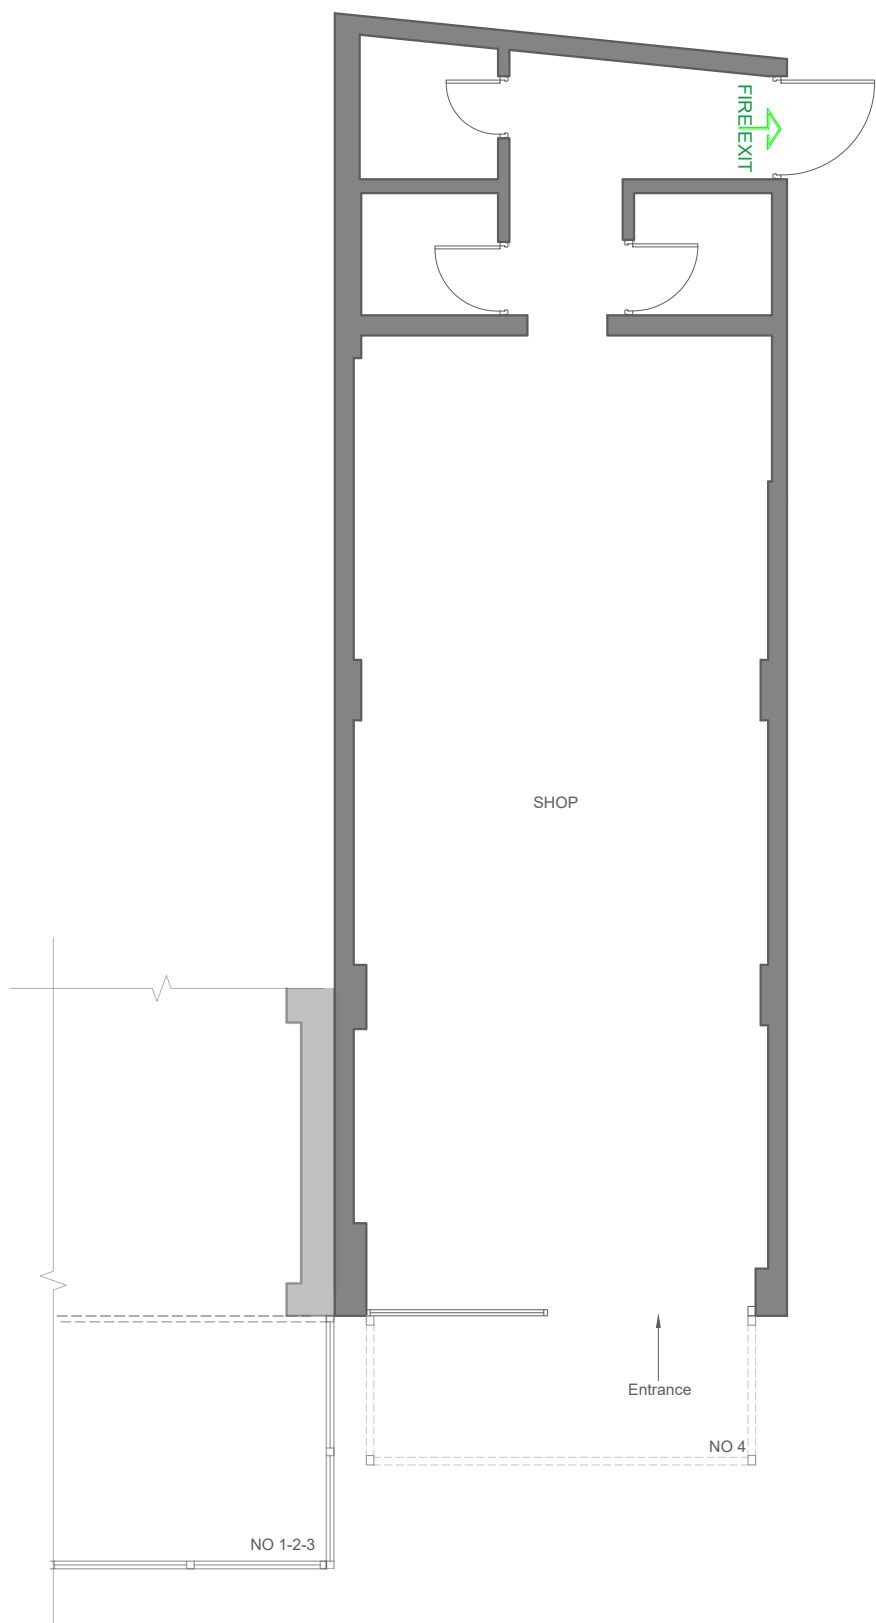



Notes
1- This drawing is not for construction.
2- All dimensions are to be checked on site and the Architect is to be inform of any discrepancies before construction commences.
3- All references to drawings refer to current revision of that drawing.
4-The drawings are ADA GROUP property and should not be copied, reproduced or disclosed without written permission.

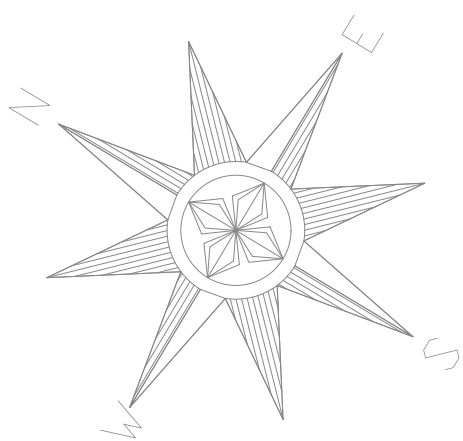


Existing Ground Floor Plan

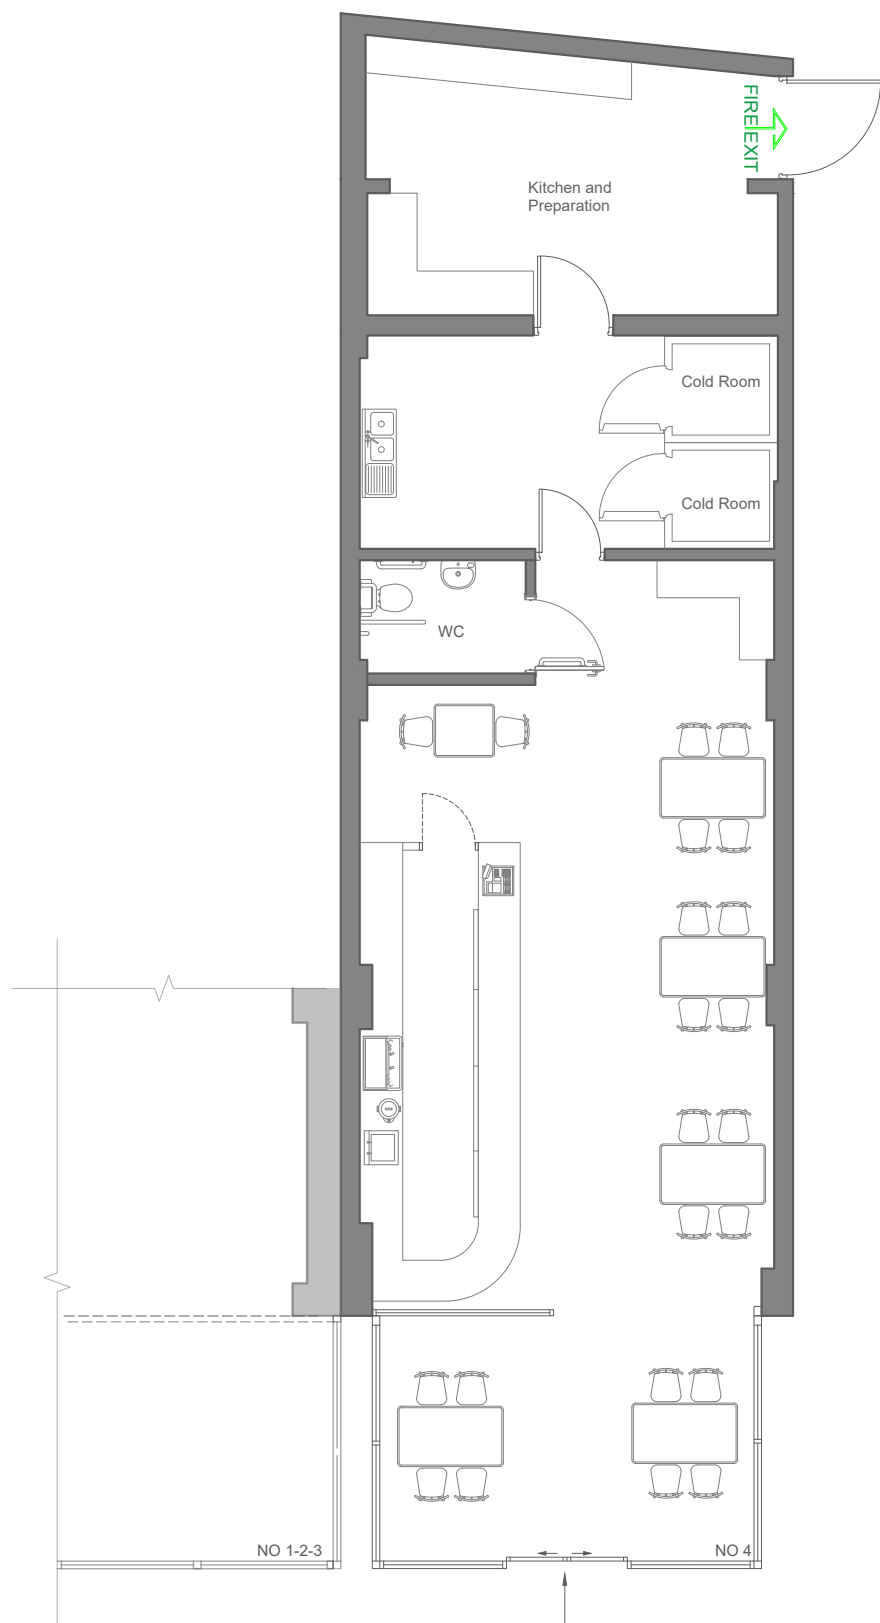


Proposed Ground Floor Plan

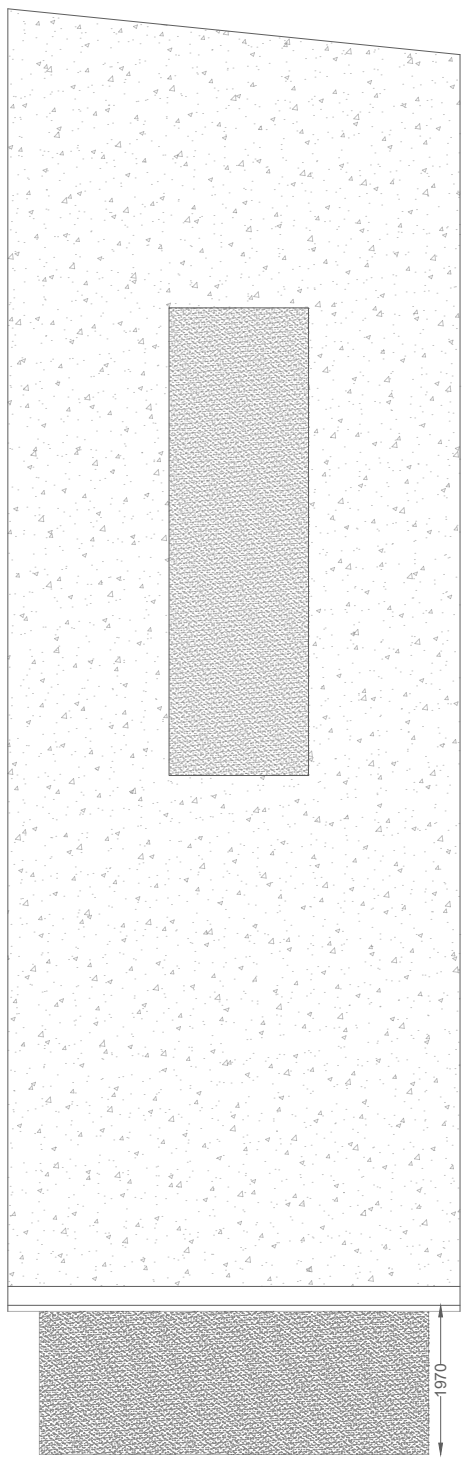

Existing Roof Plan

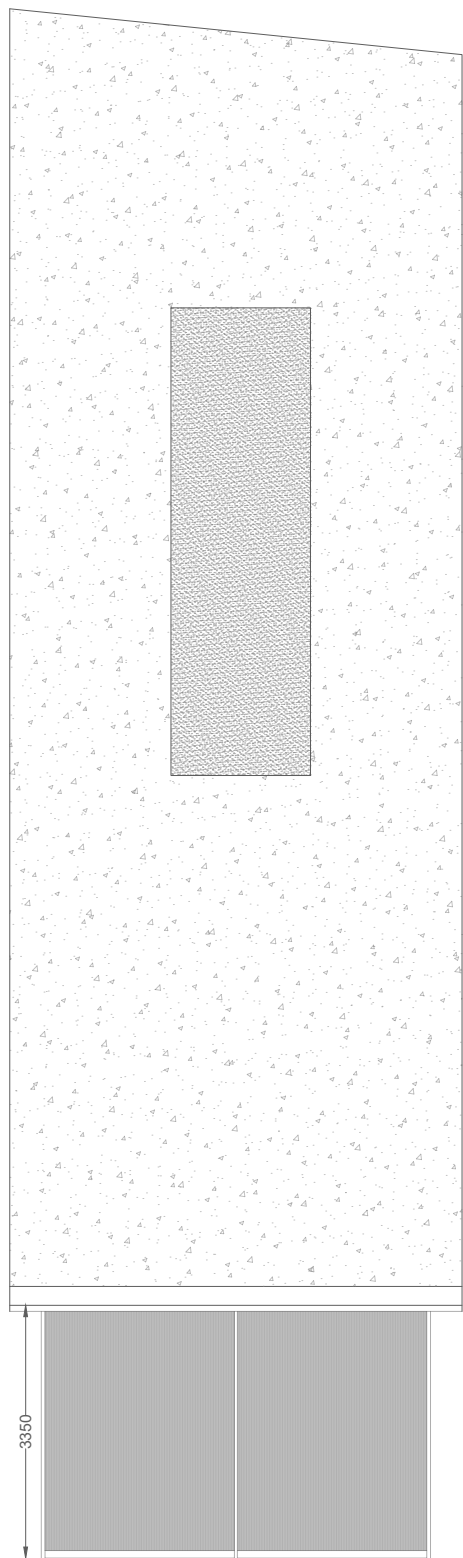


Proposed Roof Plan

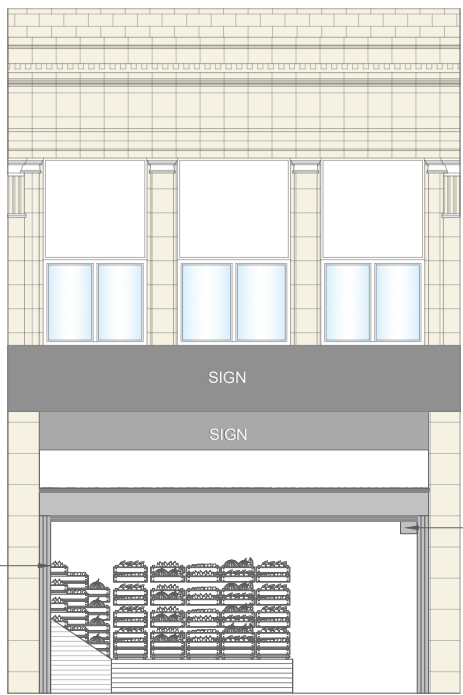


Existing Front Elevation



Proposed Front Elevation

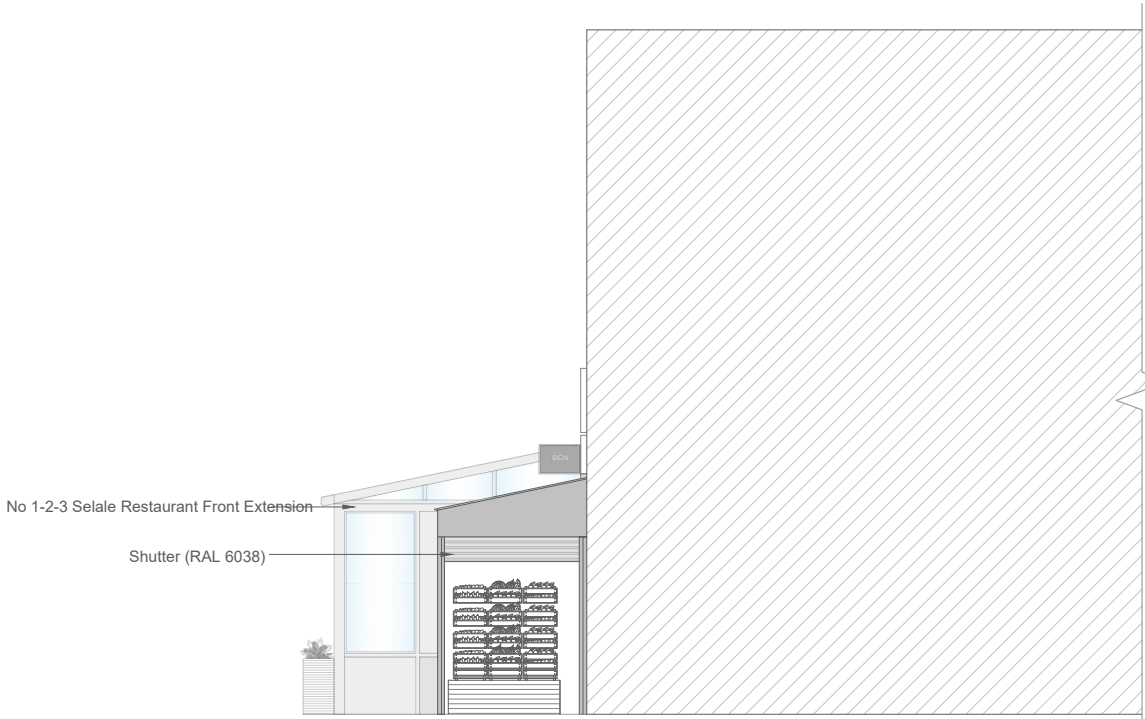

Existing Side Elevation

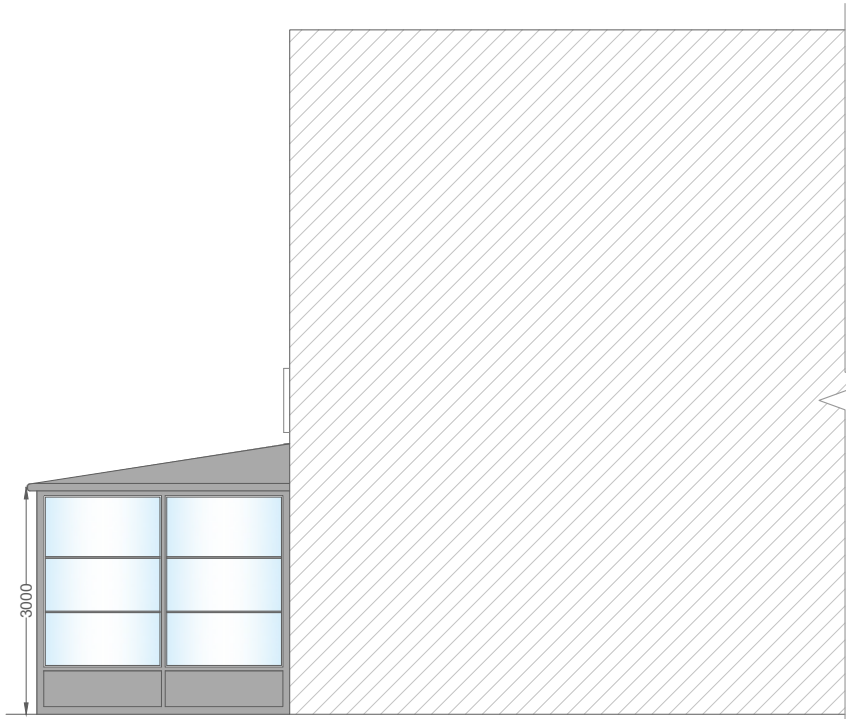

Proposed Side Elevation

ADDRESS
4 Salisbury Road, Green Lanes, Harringay Ladder, London N8 0RX

CLIENT

REV

SHEET
1/1

DATE
14/06/2022

REFERENCE
SR-1306-EPFPE

SCALE
1/100 @A1

DRAWN BY
F.G.

CHECKED BY

ADA GROUP
453 West Green Road
London N15 3PW
info@adagroup.org.uk
0208 881 7466

