




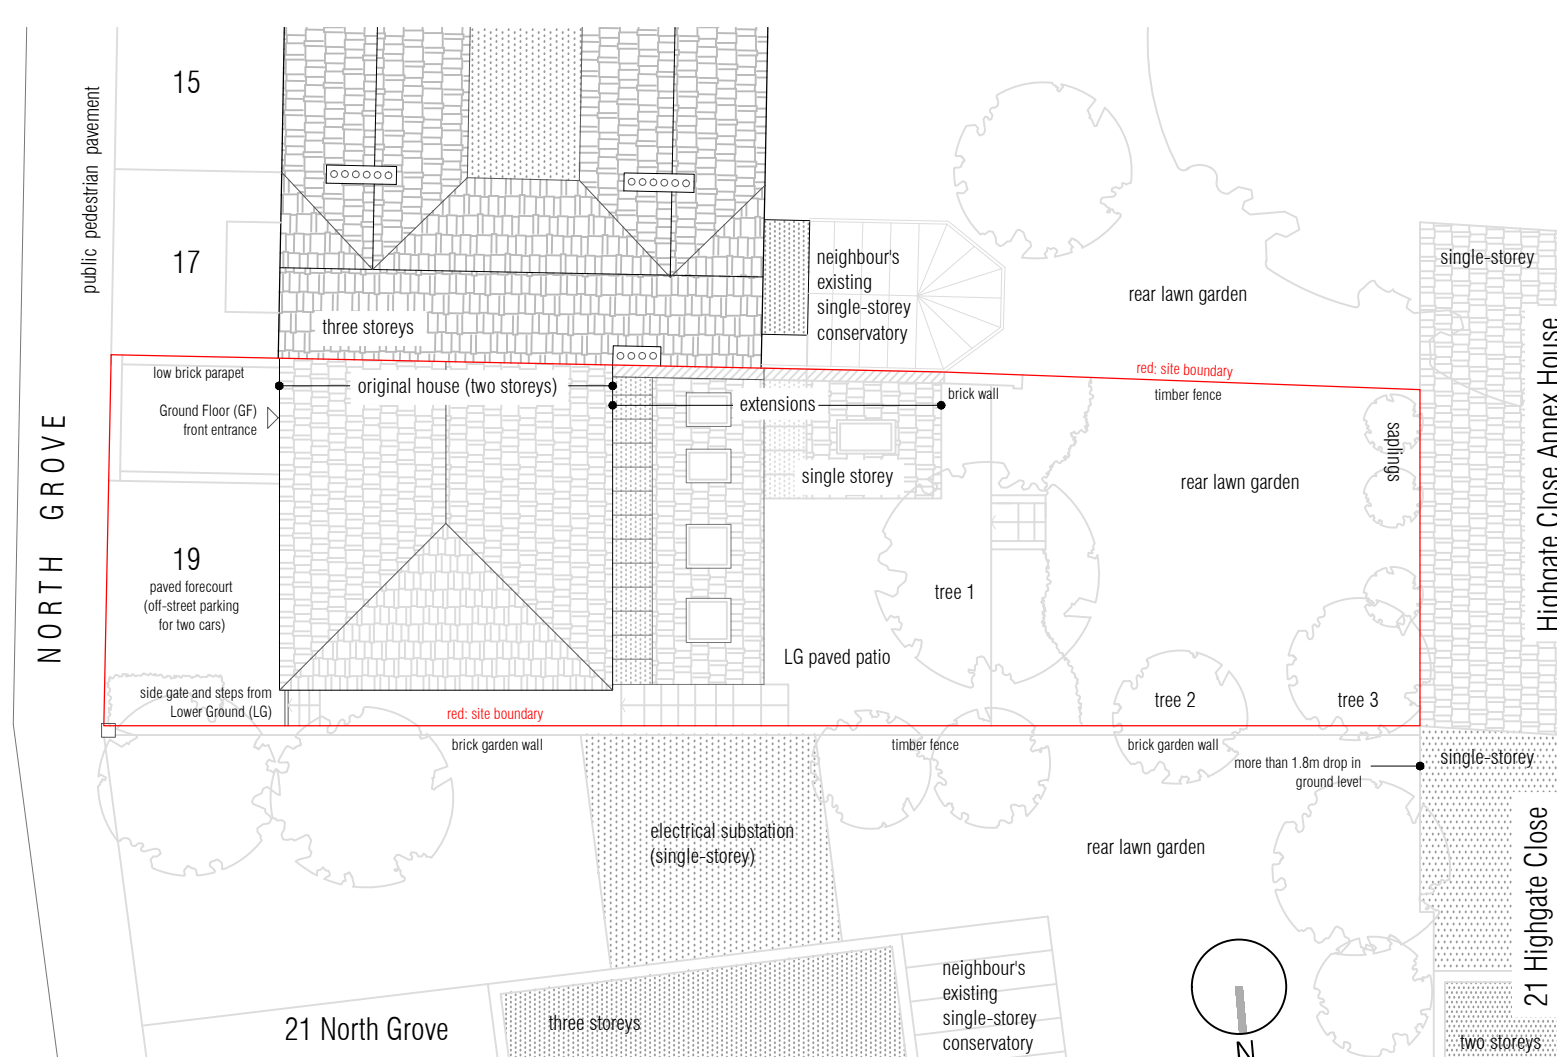

BLOCK PLAN / ROOF PLAN (1:200) - AS EXISTING & AS PROPOSED

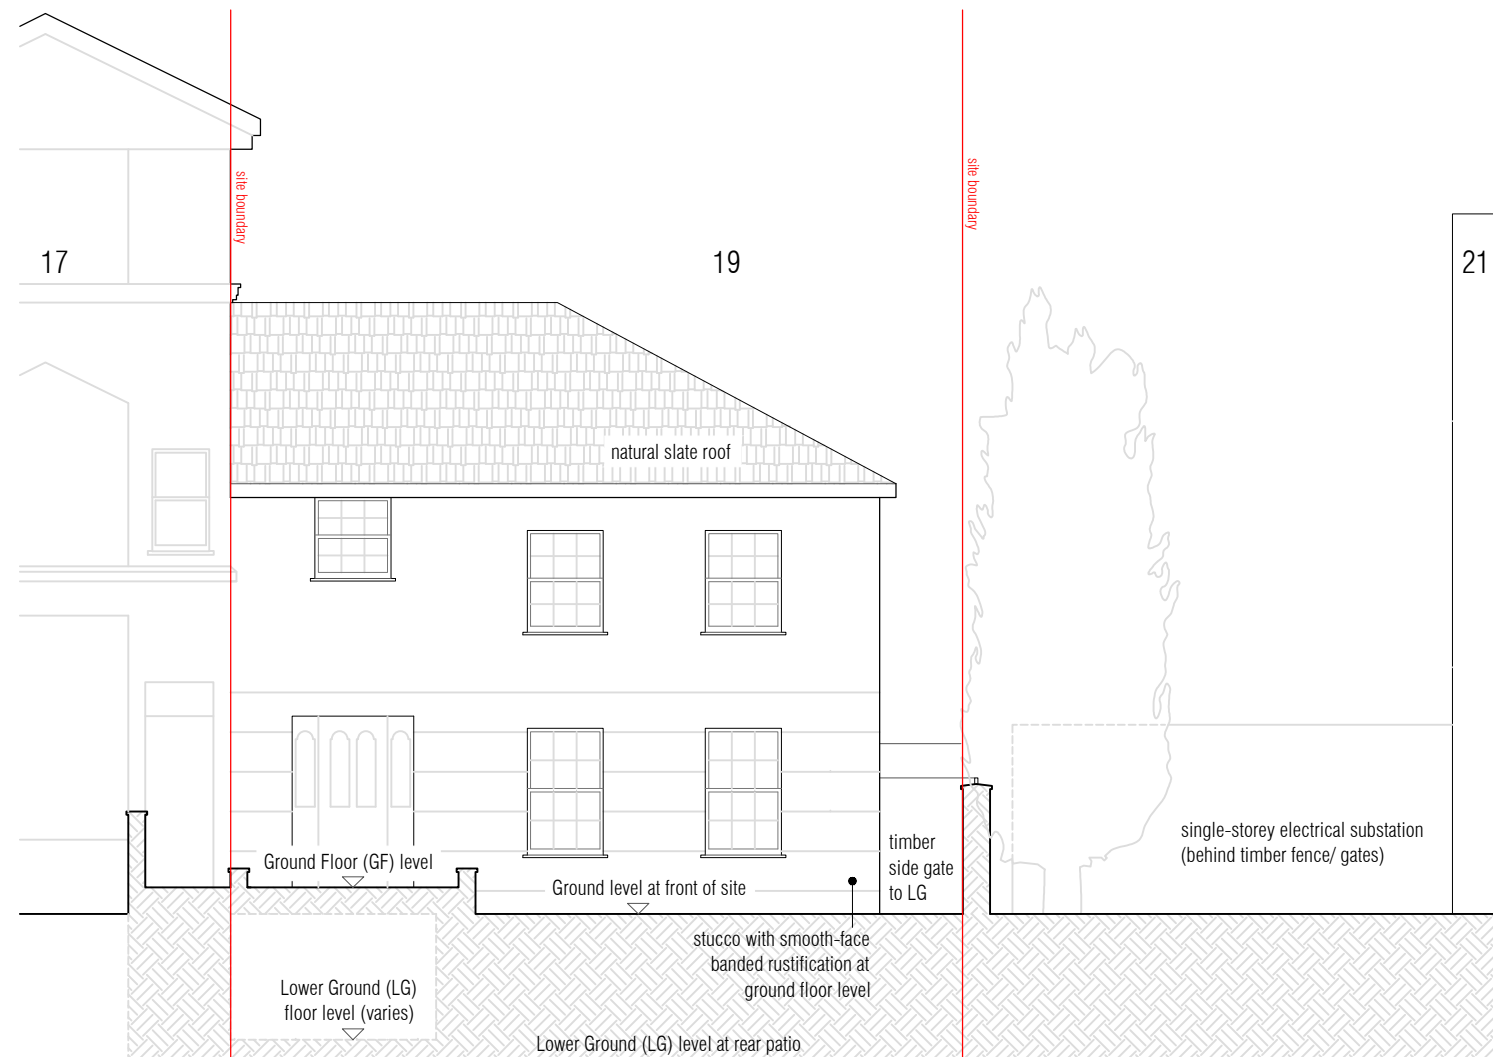

FRONT ELEVATION (1:100) - AS EXISTING & AS PROPOSED

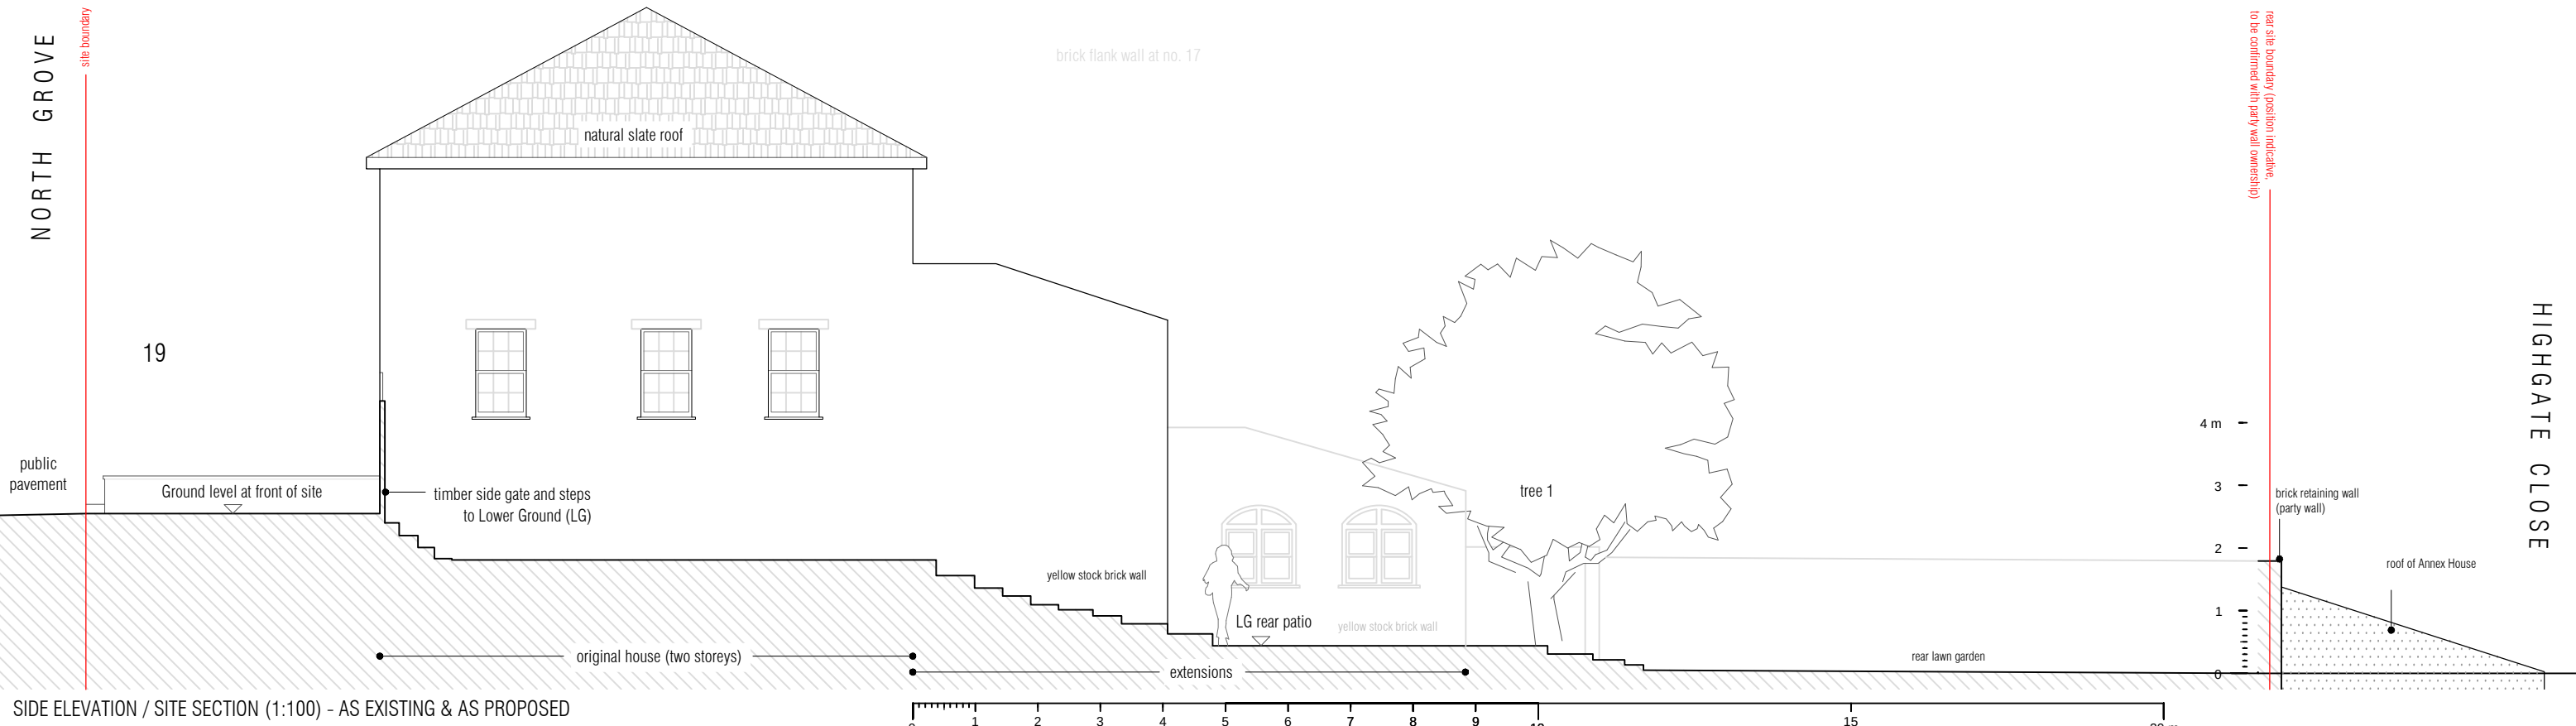

SIDE ELEVATION / SITE SECTION (1:100) - AS EXISTING & AS PROPOSED

SPUTNIK
STUDIO

www.sputnikstudio.uk
e: kiat@sputnikstudio.uk
t: +44 7525 932 067
92 Dresden Road London N19 3BQ

project title:
NORTH GROVE, LONDON N6
drawing title:
BLOCK PLAN / ROOF PLAN, FRONT AND SIDE ELEVATIONS
- AS EXISTING & AS PROPOSED

scale:
1:200/1:100 at A3
status:
P
issue date:
25.12.2022
project no:
016
drawing no:
0-002
revision:
-

Do not scale off this drawing. Figures in millimetres unless otherwise indicated.
All dimensions and levels are approximate and must be checked on site.
© copyright 2022 Sputnik Studio Ltd. All rights reserved.
No reproduction in any material form is permitted without written consent.