

Address : 21 SPERLING ROAD
LONDON
N17

Project: LOFT CONVERSION


Client: MR & MRS B BROWN

Drawn / Prepared by:

Date: Oct 2022

ALL DIMENSIONS TO BE CHECKED ON SITE ONLY TO BE SCALED FOR PLANNING AND BUILDING REGULATIONS


Ref.	Revision	Date	By
A	Door size reduced	Dec 2022	ER BB

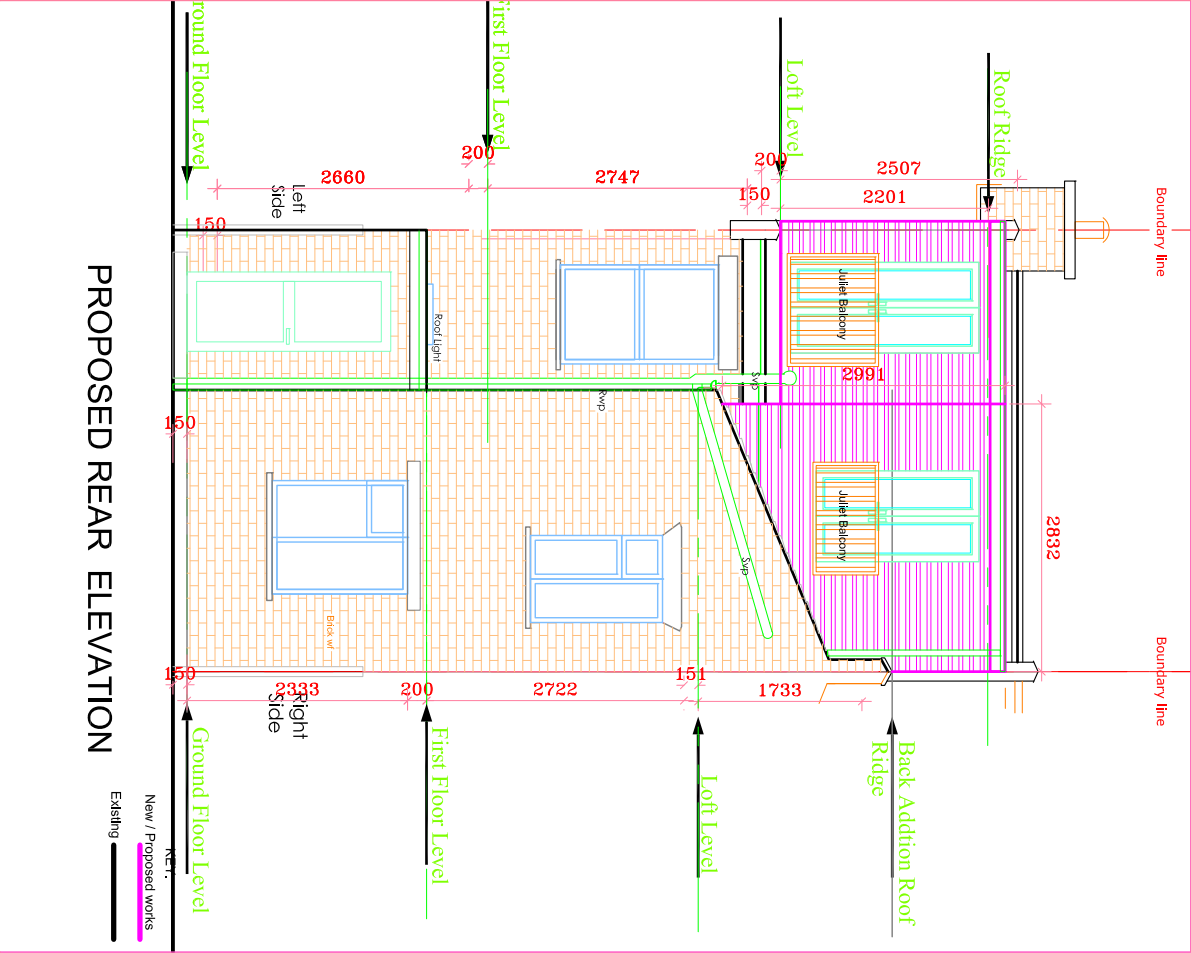


E RILEY ASSOCIATES
CHARTERED SURVEYORS
5 PARKWOOD CLOSE
BROXBOURNE
HERTFORDSHIRE
EN10 7PF
Tel: 01992 465 880 Mobil: 07958 035 096
COPYRIGHT

Application no:


Page no: 1-25

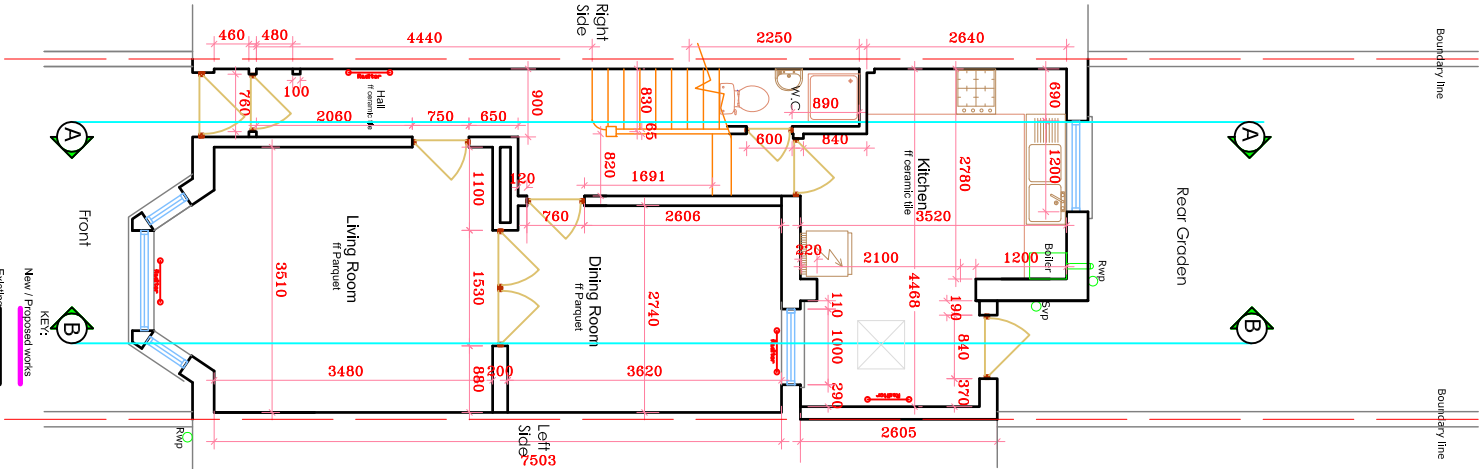


EXISTING GROUND FLOOR PLAN

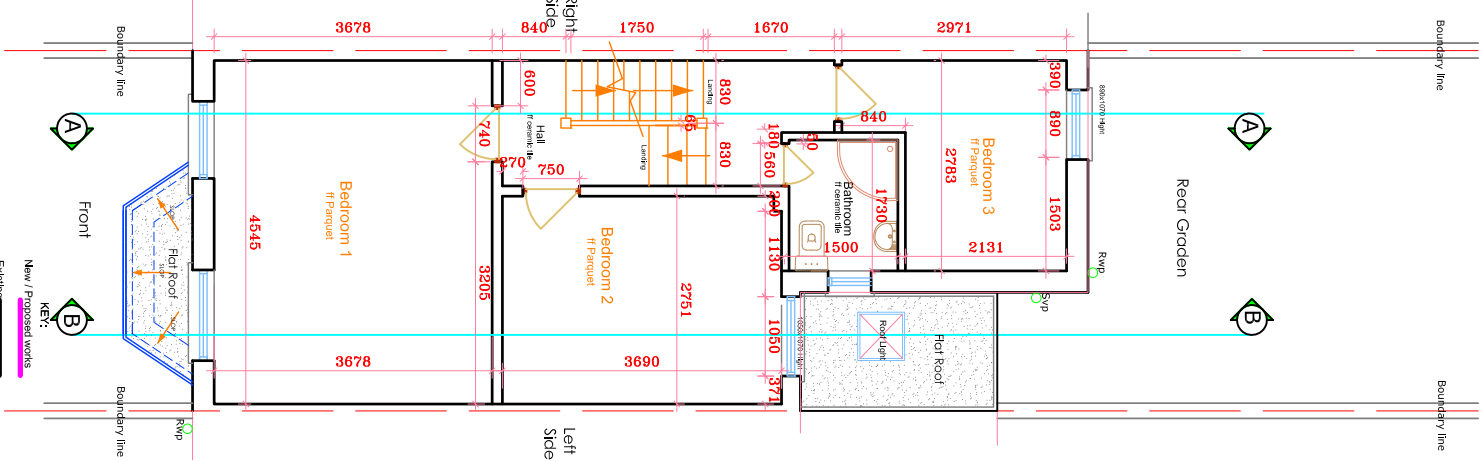

EXISTING FIRST FLOOR PLAN

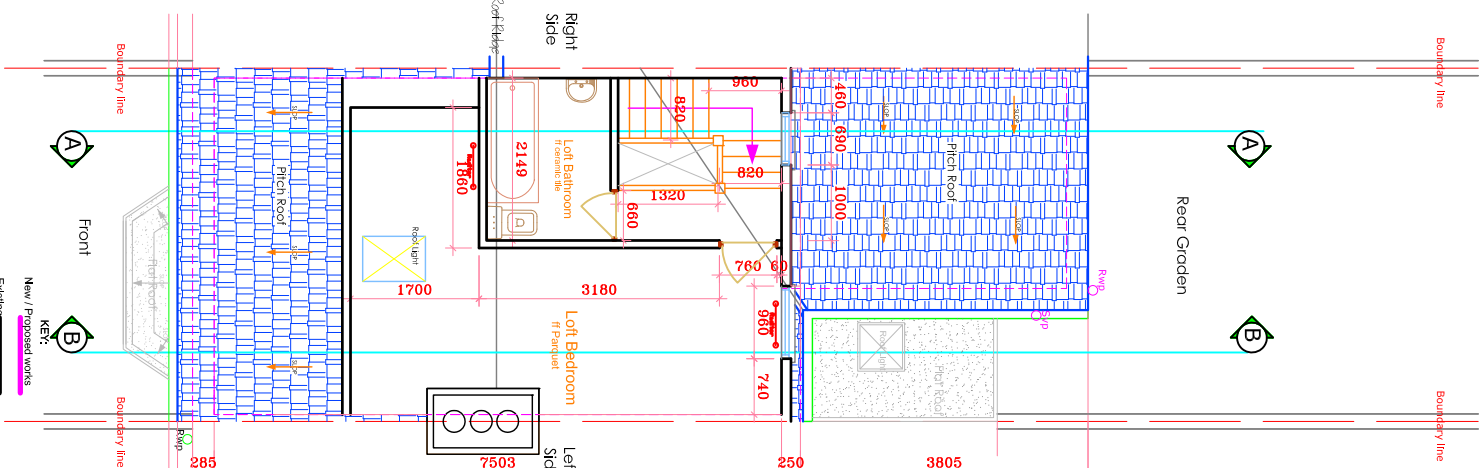

EXISTING LOFT PLAN

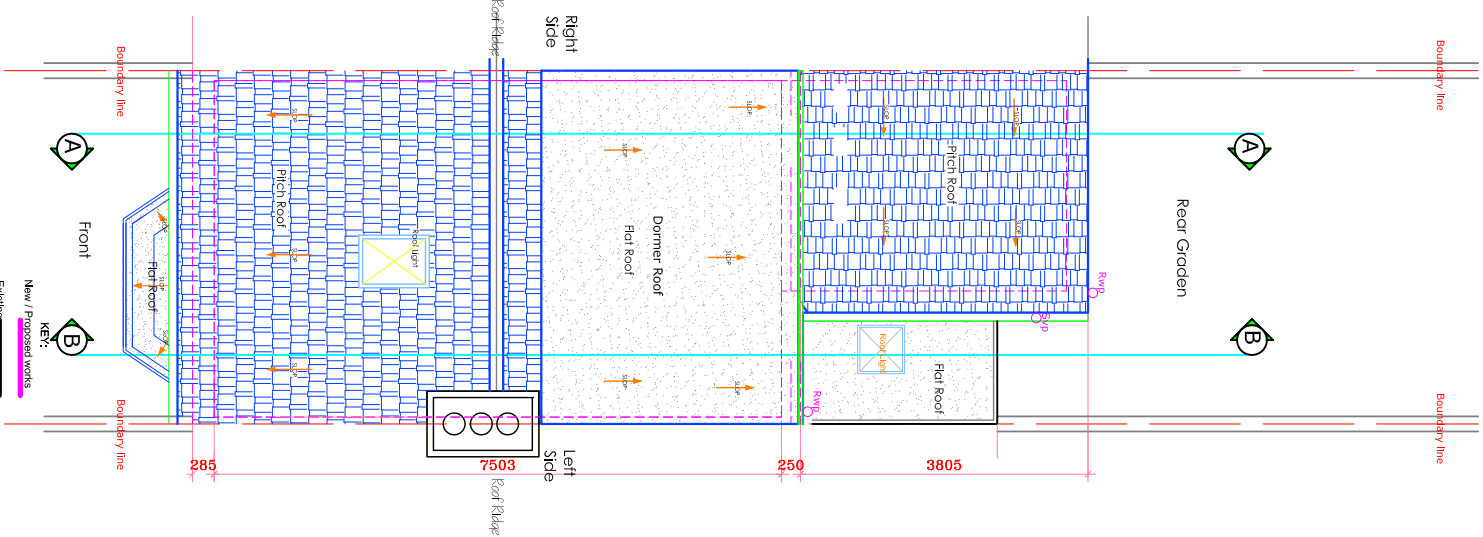



EXISTING ROOF PLAN

ALL DIMENSIONS TO BE CHECKED ON SITE ONLY TO BE SCALED FOR PLANNING AND BUILDING REGULATIONS				GENERAL PERMITTED DEVELOPMENT		
Ref.	Revision	Date	By	Project Address:		Date: Oct 2022
A	Dormer size reduced	Dec 2022	ER	21 SPERLING ROAD		Scale: 1:100 @A3
			BB	LONDON		CAD & Drawn by: BB
				Client: MR & MRS B BROWN		Drawn & Checked by: ER
				Drawing title: EXISTING FLOOR PLANS		Drawing No:
				Project title: LOFT CONVERSION		File name: T & B136 Sep 2022
						01/25



E RILEY ASSOCIATES
CHARTERED SURVEYORS
8 HUXLEY PLACE
PALMERS GREEN, LONDON N13 5SU
Tel: 01992 465 880 Mob: 07958 035 096
EIR COPRIGHT

Project Address:
21 SPERLING ROAD
LONDON
N17


Date: Oct 2022
CAD & Drawn by: BB
Drawn & Checked by: ER

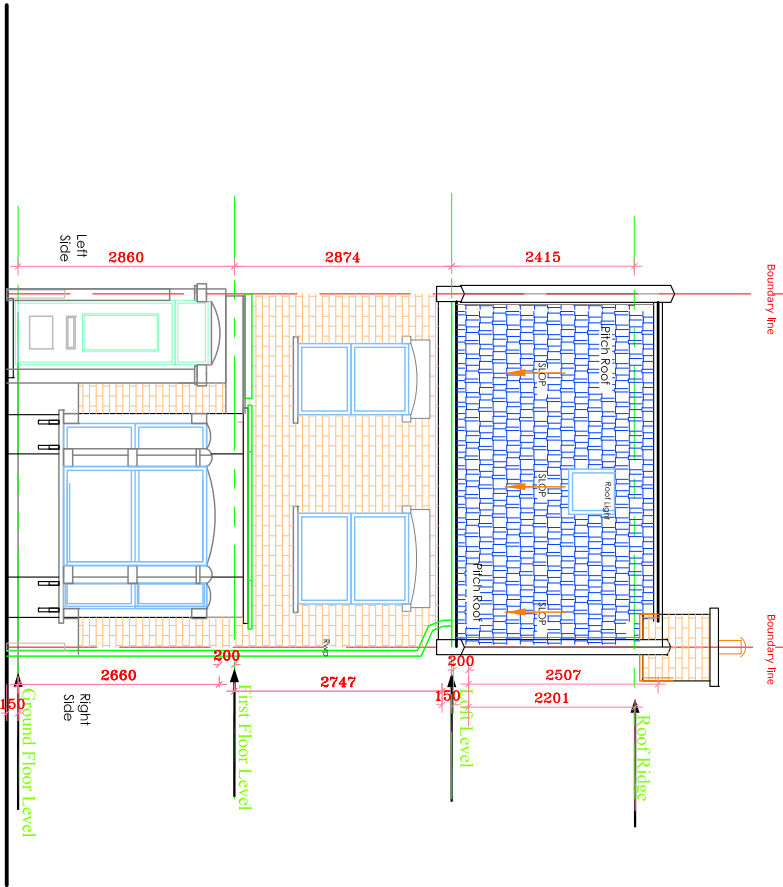 



EXISTING FRONT ELEVATION

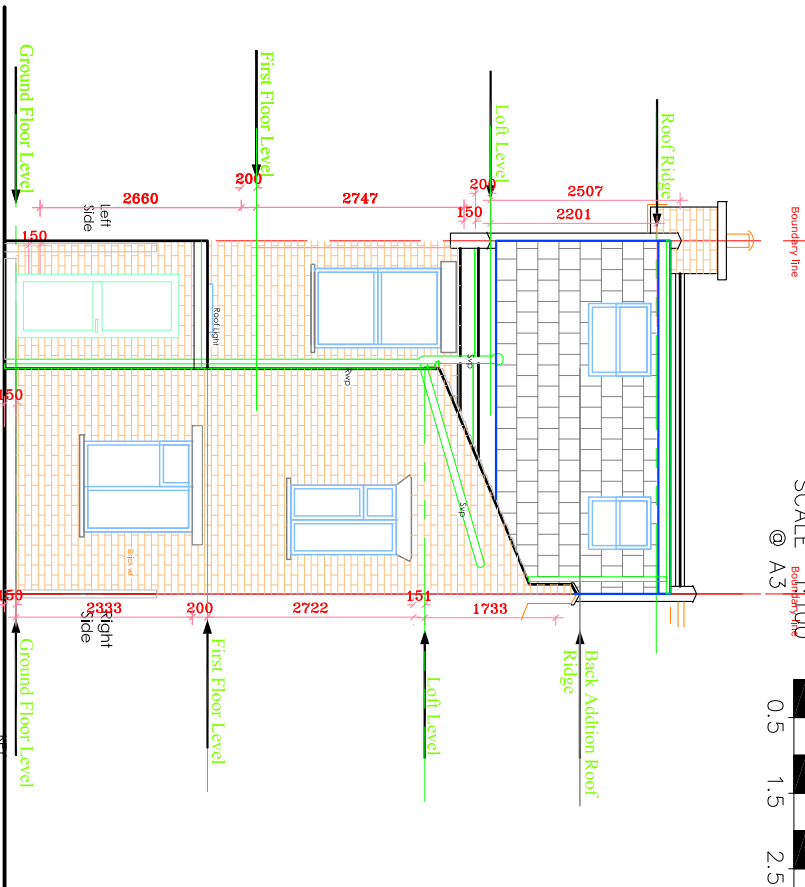 

EXISTING REAR ELEVATION

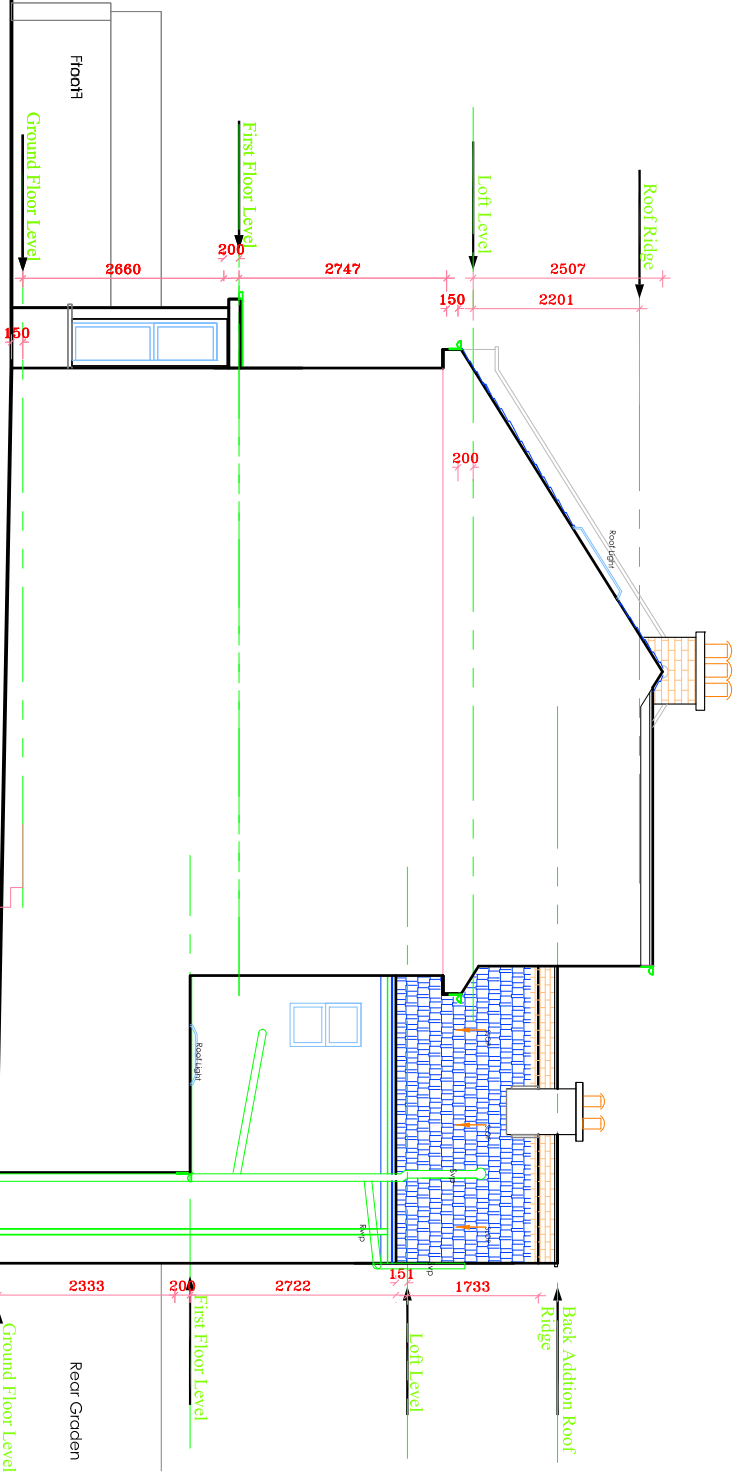



EXISTING LEFT SIDE ELEVATION

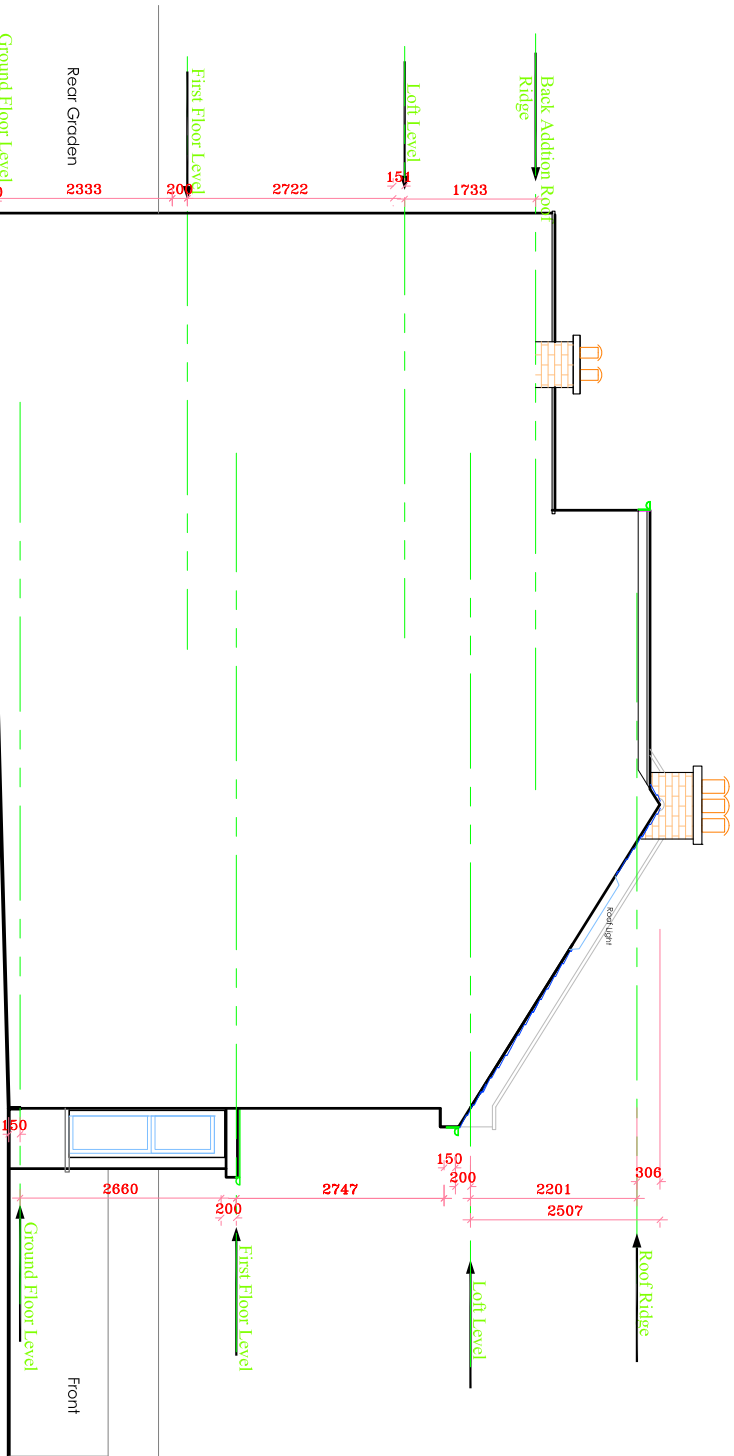 


EXISTING RIGHT SIDE ELEVATION



ALL DIMENSIONS TO BE CHECKED ON SITE ONLY TO BE SCALED FOR PLANNING AND BUILDING REGULATIONS				GENERAL PERMITTED DEVELOPMENT			
Ref.	Revision	Date	By	E RILEY ASSOCIATES CHARTERED SURVEYORS 8 HUXLEY PLACE PALMERS GREEN, LONDON N13 5SU Tel: 01992 465 880 Mobile: 07938 035 096 T: 0203 6076611		Project Address: 21 SPERLING ROAD LONDON N17	
A	Dormer size reduced	Dec 2022	ER	BB	Client: MR & MRS B BROWN		Date: Oct 2022
					Drawing title: EXISTING ELEVATIONS		CAD & Drawn by: BB
							Drawn & Checked by: ER
							File name: T & B136 Sep 2022
							Scale: 1:100 @A3
							Drawing No:
							02/25

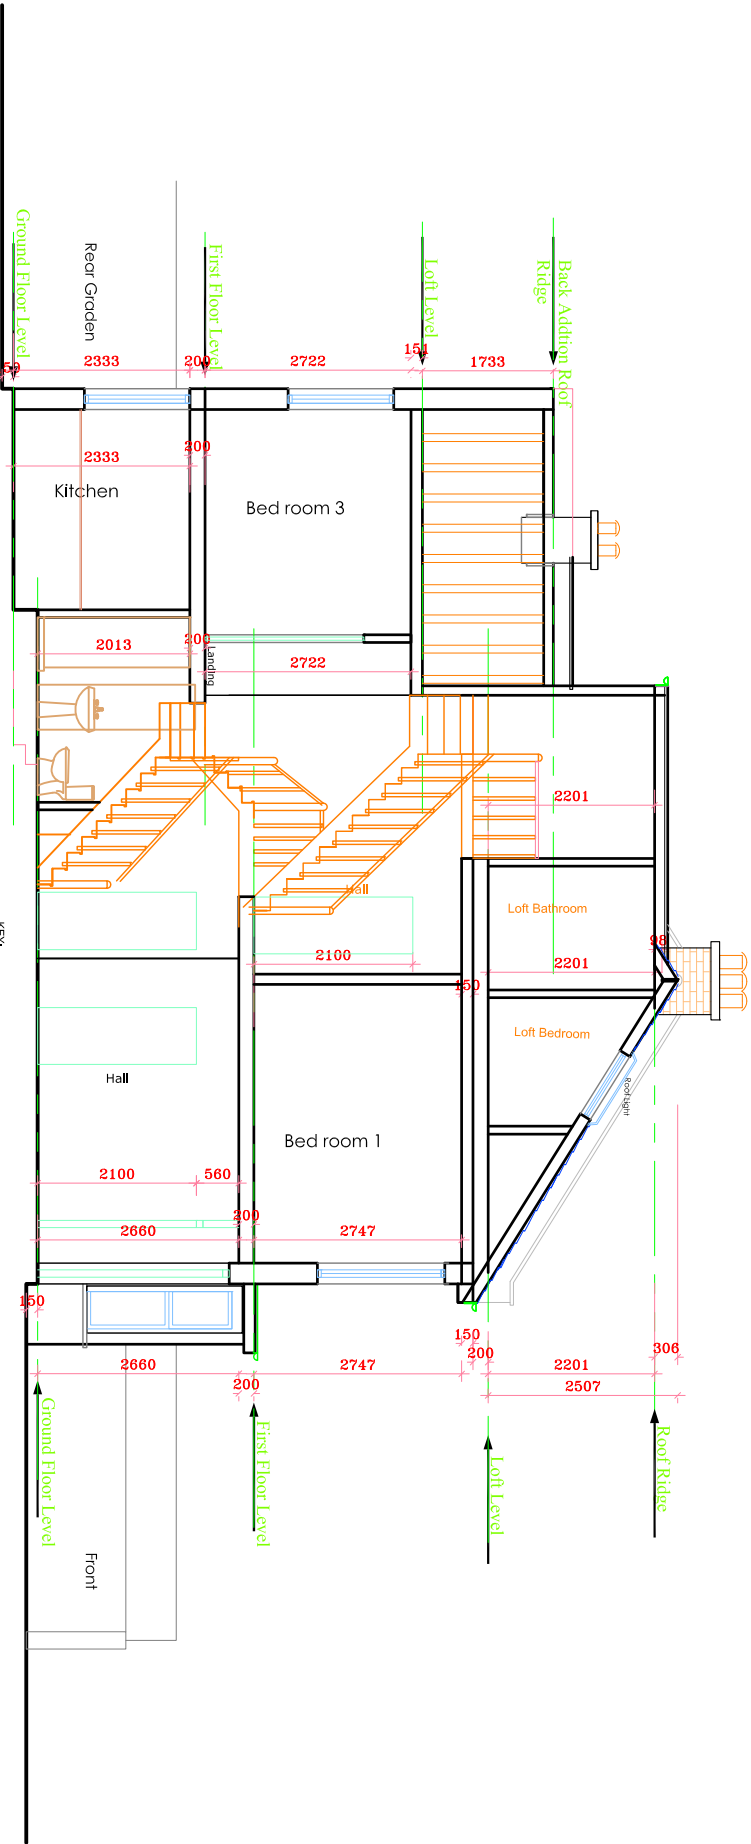 


EXISTING SECTION A-A

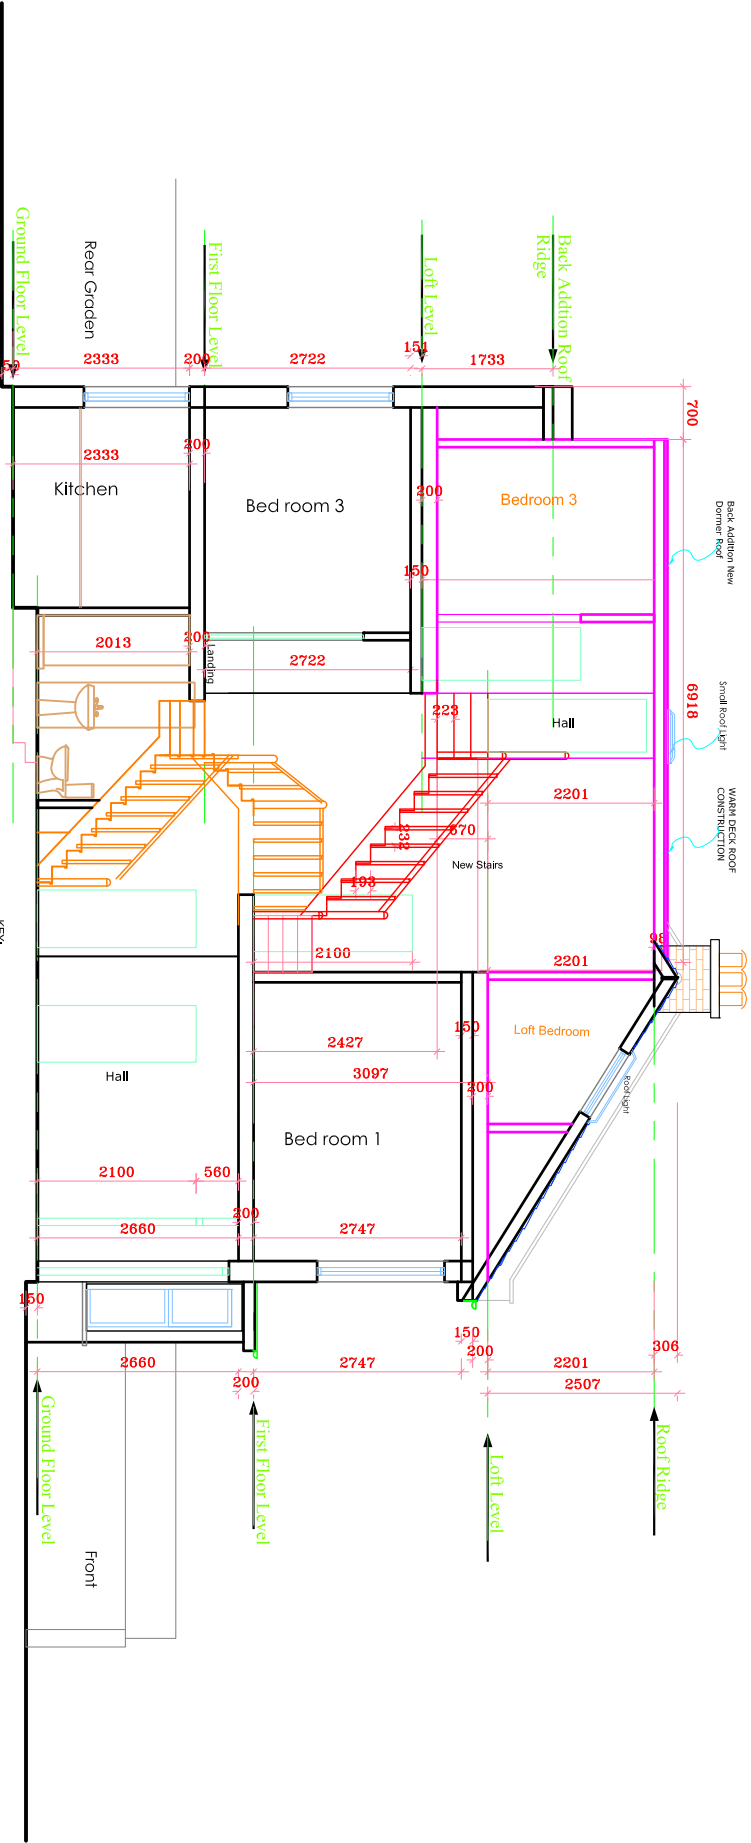


PROPOSED SECTION A-A

ALL DIMENSIONS TO BE CHECKED ON SITE ONLY TO BE SCALED FOR PLANNING AND BUILDING REGULATIONS				GENERAL PERMITTED DEVELOPMENT	
Ref.	Revision	Date	By	Project Address:	Date:
A	Domner size reduced	Dec 2022	ER BB	E RILEY ASSOCIATES CHARTERED SURVEYORS 8 HUXLEY PLACE PALMERS GREEN, LONDON N13 5SU Tel: 01932 463 980 Mobil: 07938 035 096 T: 0203 7616611	Oct 2022
				Client: MR & MRS B BROWN	CAD & Drawn by: BB
				Drawing title: EXISTING SECTION A-A & B-B	Drawn & Checked by: ER
					Scale: 1:100 @A3
					Drawing No: 03/25
					File name: T & B136 Sep 2022


- Smoke detector (SD)
 - Fire door fitted with FD30 $\frac{1}{2}$ hours Resistance
 - Call Point (CP)
 - Heat Detector (HD)
- Boundary line

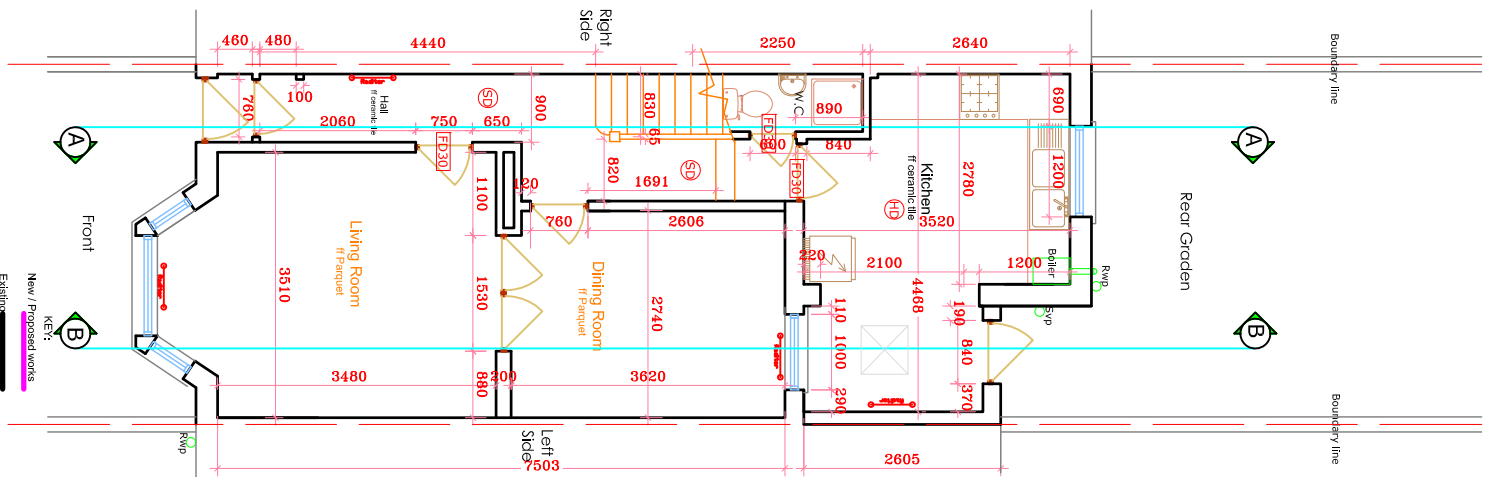


PROPOSED GROUND FLOOR PLAN

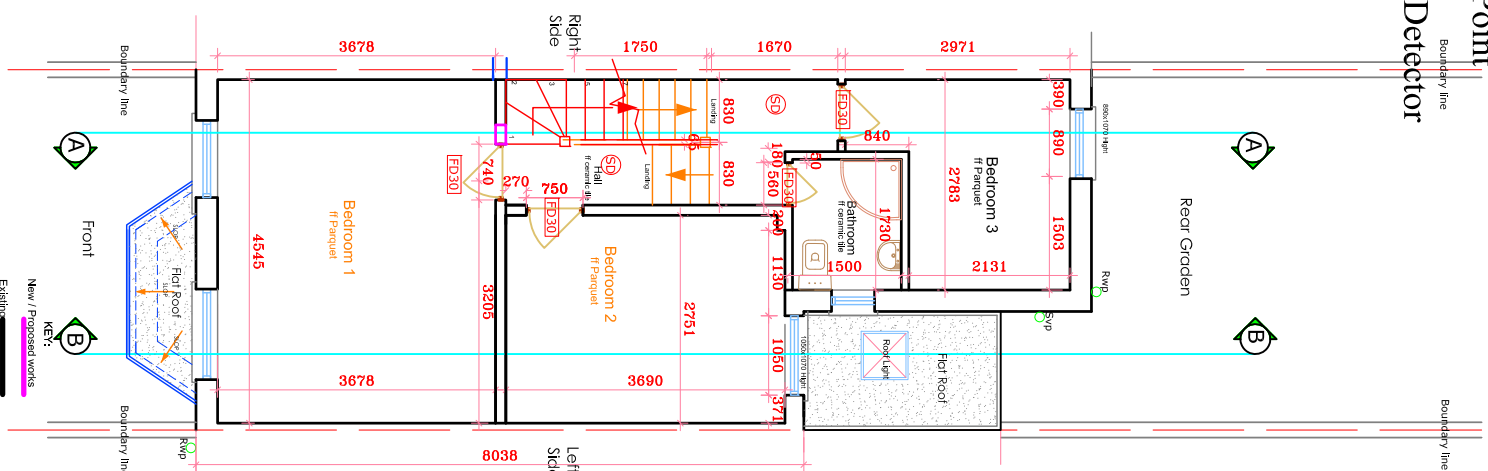

PROPOSED FIRST FLOOR PLAN

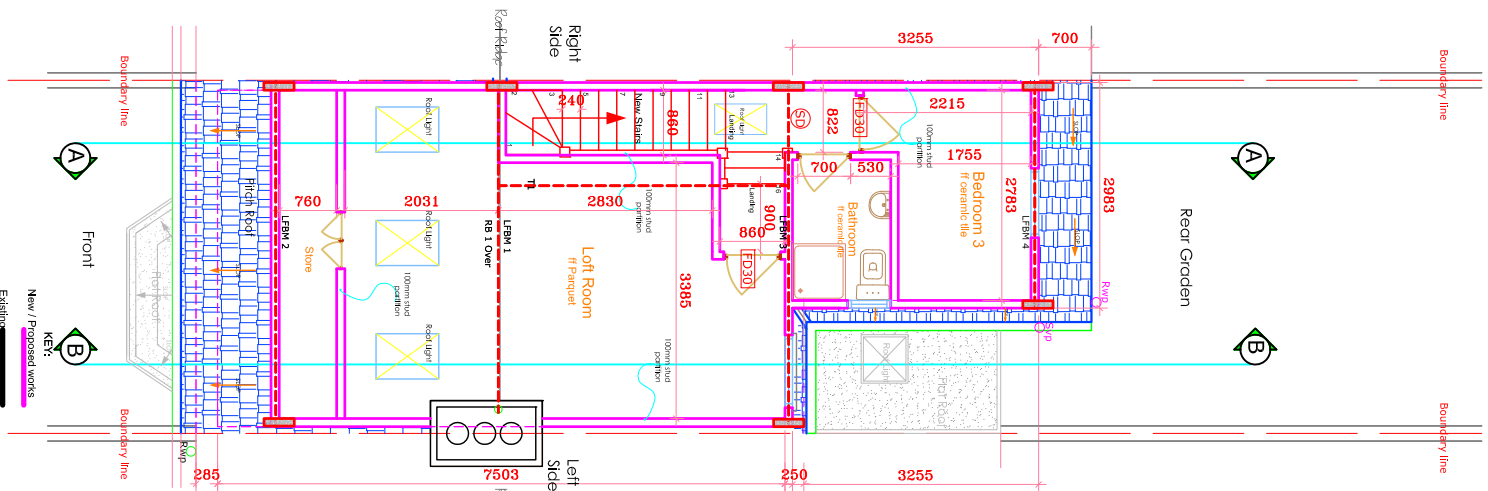


PROPOSED LOFT PLAN

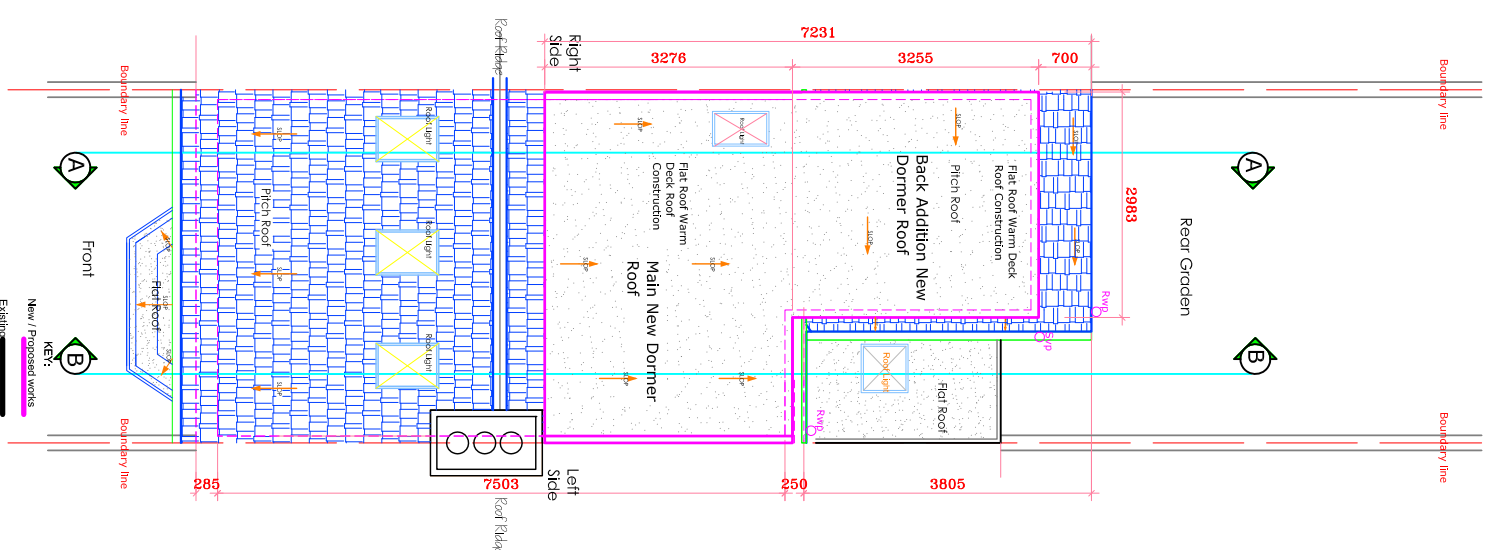


PROPOSED ROOF PLAN


ALL DIMENSIONS TO BE CHECKED ON SITE ONLY TO BE SCALED FOR PLANNING AND BUILDING REGULATIONS				E RILEY ASSOCIATES CHARTERED SURVEYORS 8 HUXLEY PLACE PALMERS GREEN, LONDON N13 5SU Tel: 01992 465 880 Mobil: 07958 035 096 ITP COP-VRIGHT	
Ref.	Revision	Date	By		
A	Dormer size reduced	Dec 2022	ER	BB	
Project title: LOFT CONVERSION				Project Address: 21 SPERLING ROAD LONDON N17	
Client: MR & MRS B BROWN				Date: Oct 2022	
Drawing title: PROPOSED FLOOR PLANS				CAD & Drawn by: BB	
				Drawn & Checked by: ER	
				File name: T & B136 Sep 2022	
				Drawing No: 04/25	

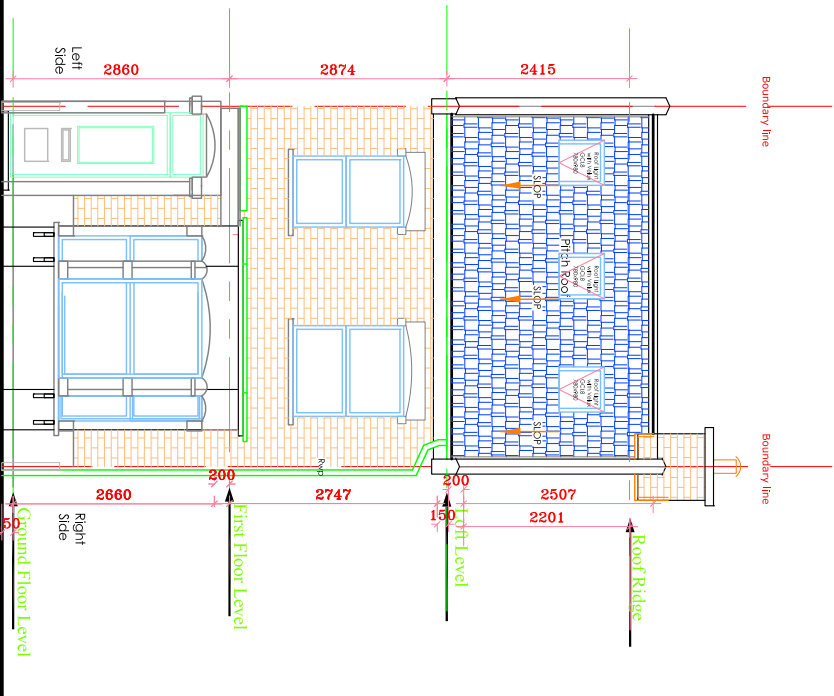


PROPOSED FRONT ELEVATION

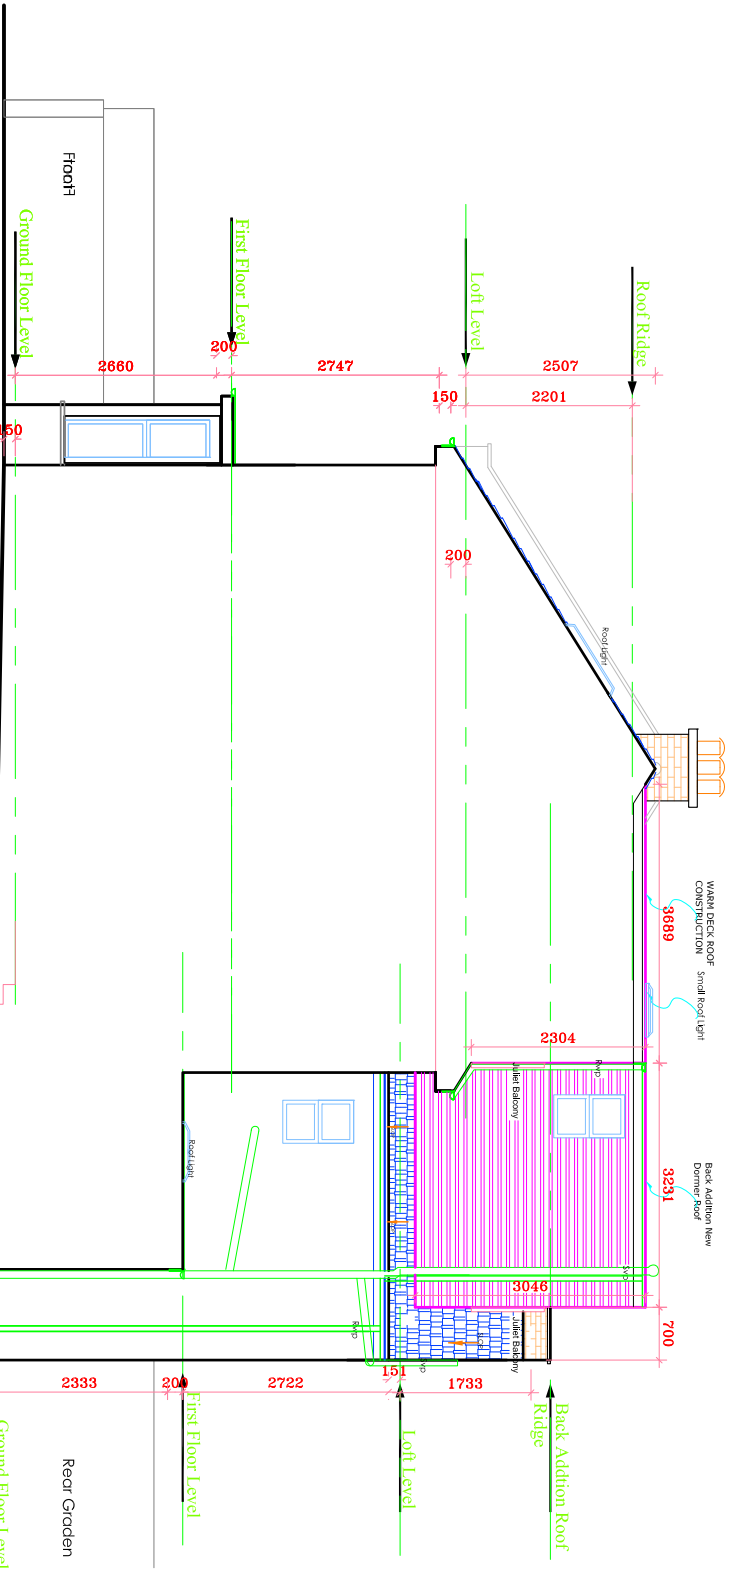

PROPOSED LEFT SIDE ELEVATION

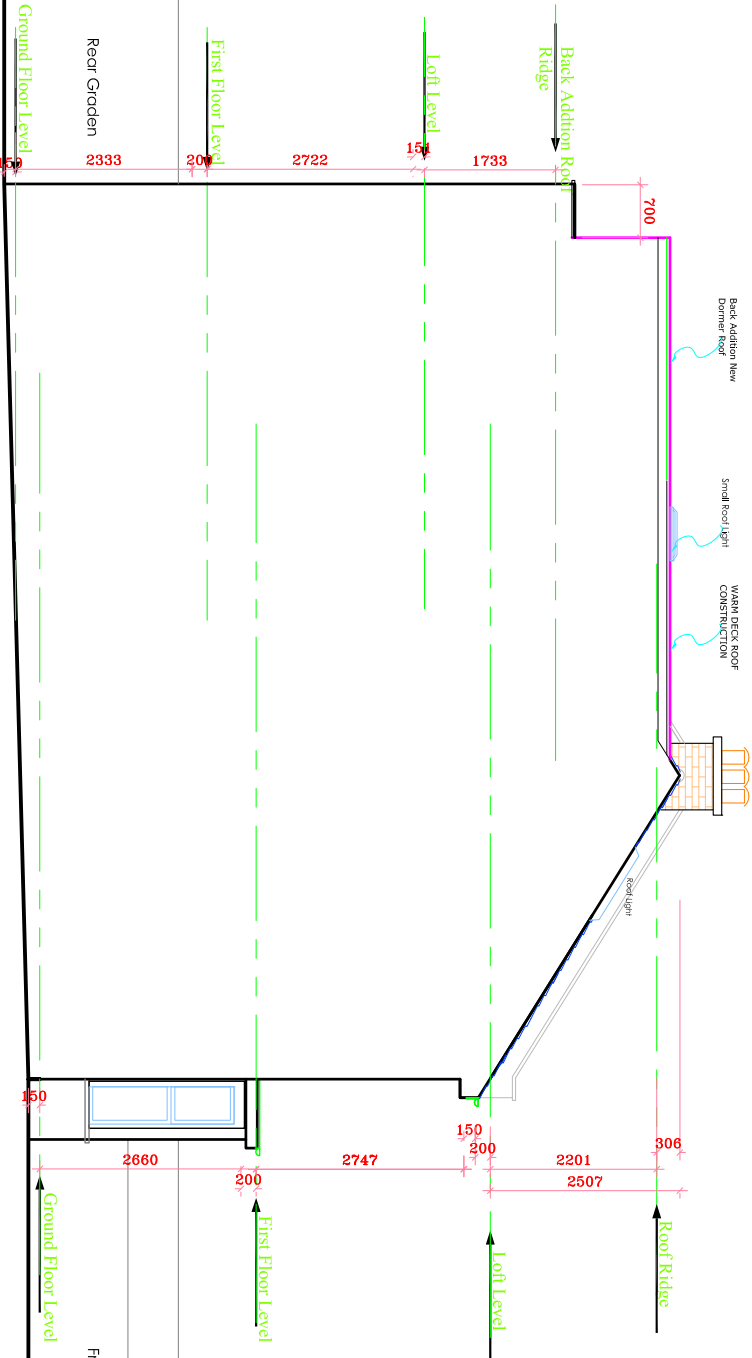

PROPOSED RIGHT SIDE ELEVATION

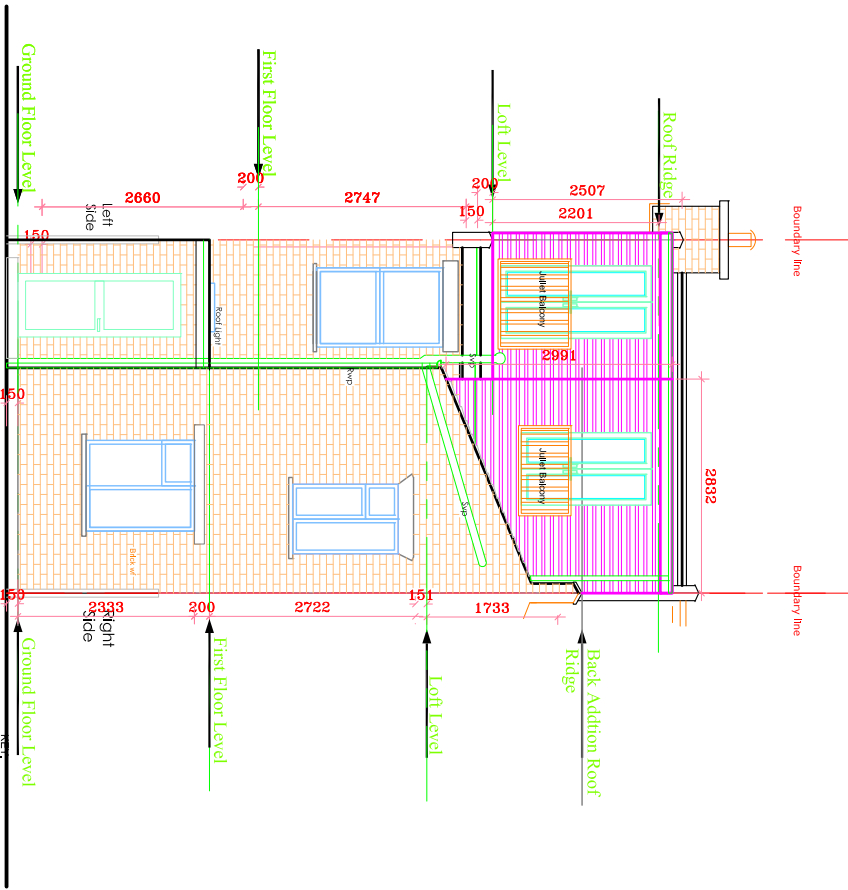

PROPOSED REAR ELEVATION

ALL DIMENSIONS TO BE CHECKED ON SITE ONLY TO BE SCALED FOR PLANNING AND BUILDING REGULATIONS

Ref.	Revision	Date	By	BB
A	Dormer size reduced	Dec 2022	ER	BB

E RILEY ASSOCIATES
CHARTERED SURVEYORS
8 HUXLEY PLACE
PALMERS GREEN, LONDON N13 5SU
Tel: 01992 463 880 Mob: 07938 035 096
T: 0203 7616611

Project title: LOFT CONVERSION

Project Address:
21 SPERLING ROAD
LONDON
N17

Client:
MR & MRS B BROWN

Drawing title: PROPOSEDELEVATIONS

Date: Oct 2022

CAD & Drawn by: BB

Drawn & Checked by: ER




File name: T & B136 Sep 2022

Scale: 1:100 @A3


Drawing No:

05/25

PROPOSED DEVELOPMENT

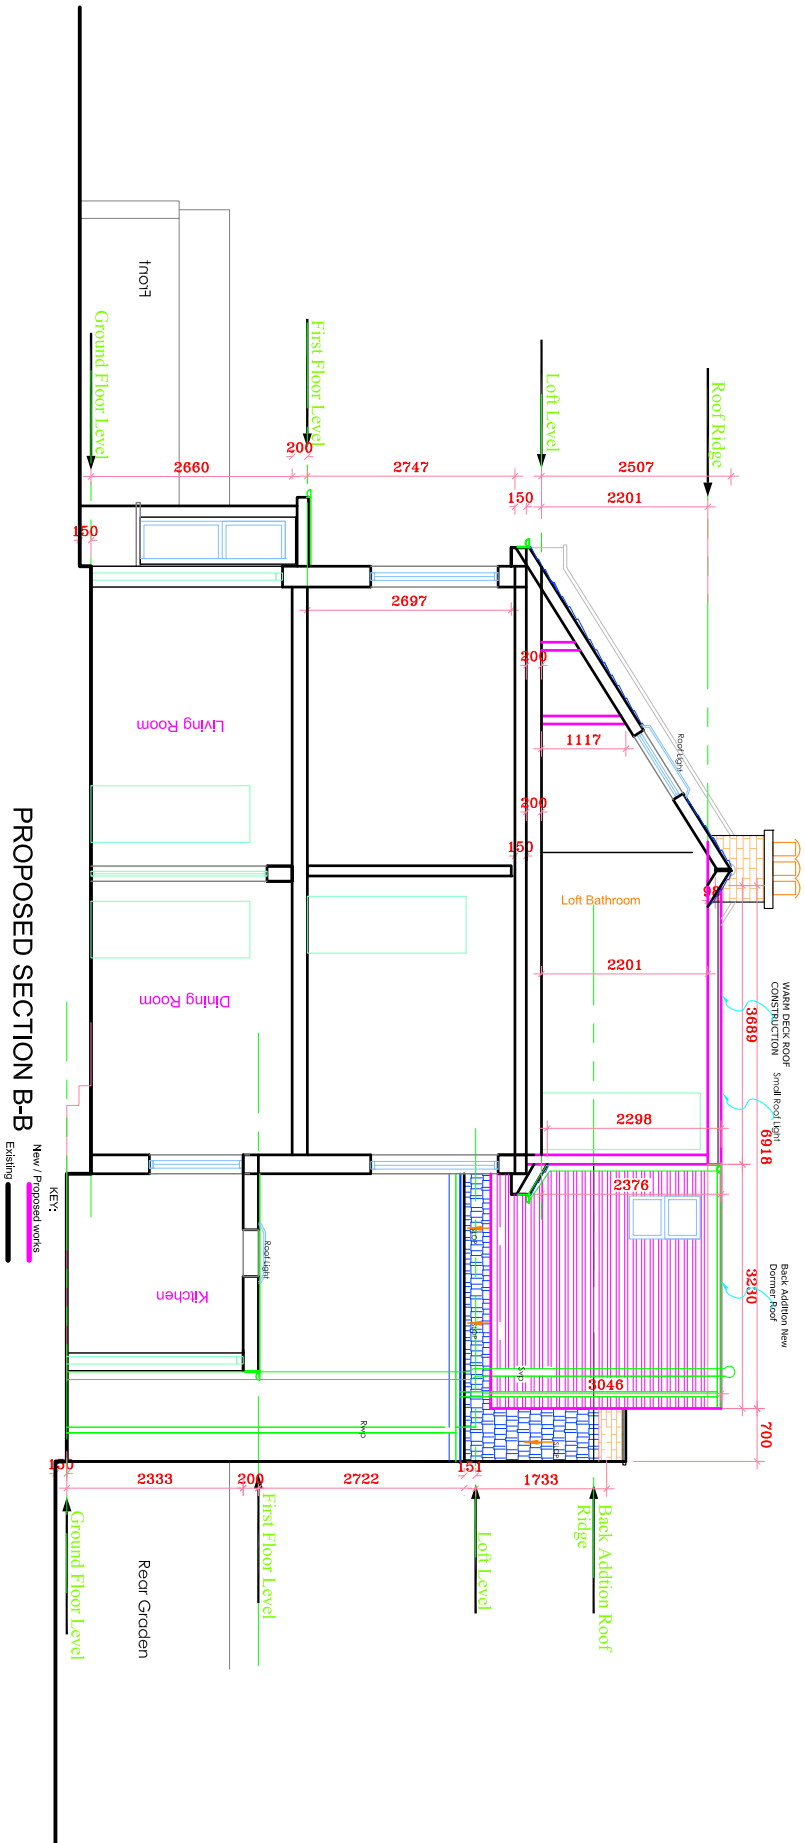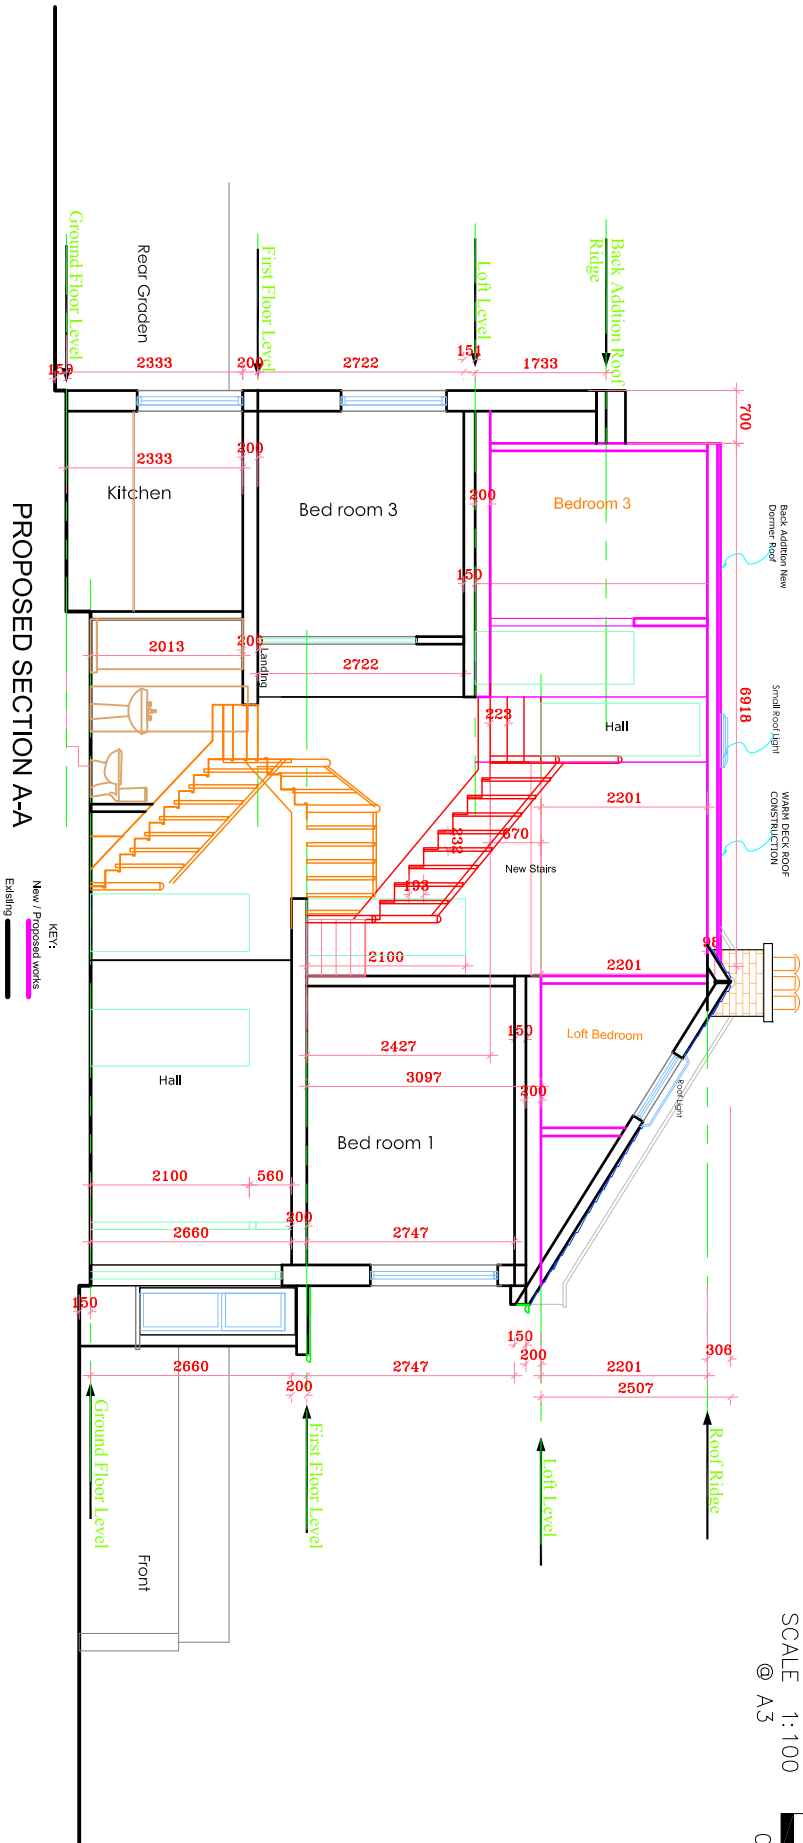 


ALL DIMENSIONS TO BE CHECKED ON SITE ONLY TO BE SCALED FOR PLANNING AND BUILDING REGULATIONS				GENERAL PERMITTED DEVELOPMENT	
Ref.	Revision	Date	By	Project Address:	Date: Oct 2022
A	Dormer size reduced	Dec 2022	ER BB	E RILEY ASSOCIATES CHARTERED SURVEYORS 8 HUXLEY PLACE PALMERS GREEN, LONDON N13 5SU Tel: 01992 465 880 Mobil: 07938 035 096 T: 0203 7616611	CAD & Drawn by: BB
				Client: MR & MRS B BROWN	Drawn & Checked by: ER
				Drawing title: PROPOSED SECTION A-A & B-B	File name: T & B136 Sep 2022
Project title: LOFT CONVERSION					Scale: 1:100 @A3 Drawing No: 06/25

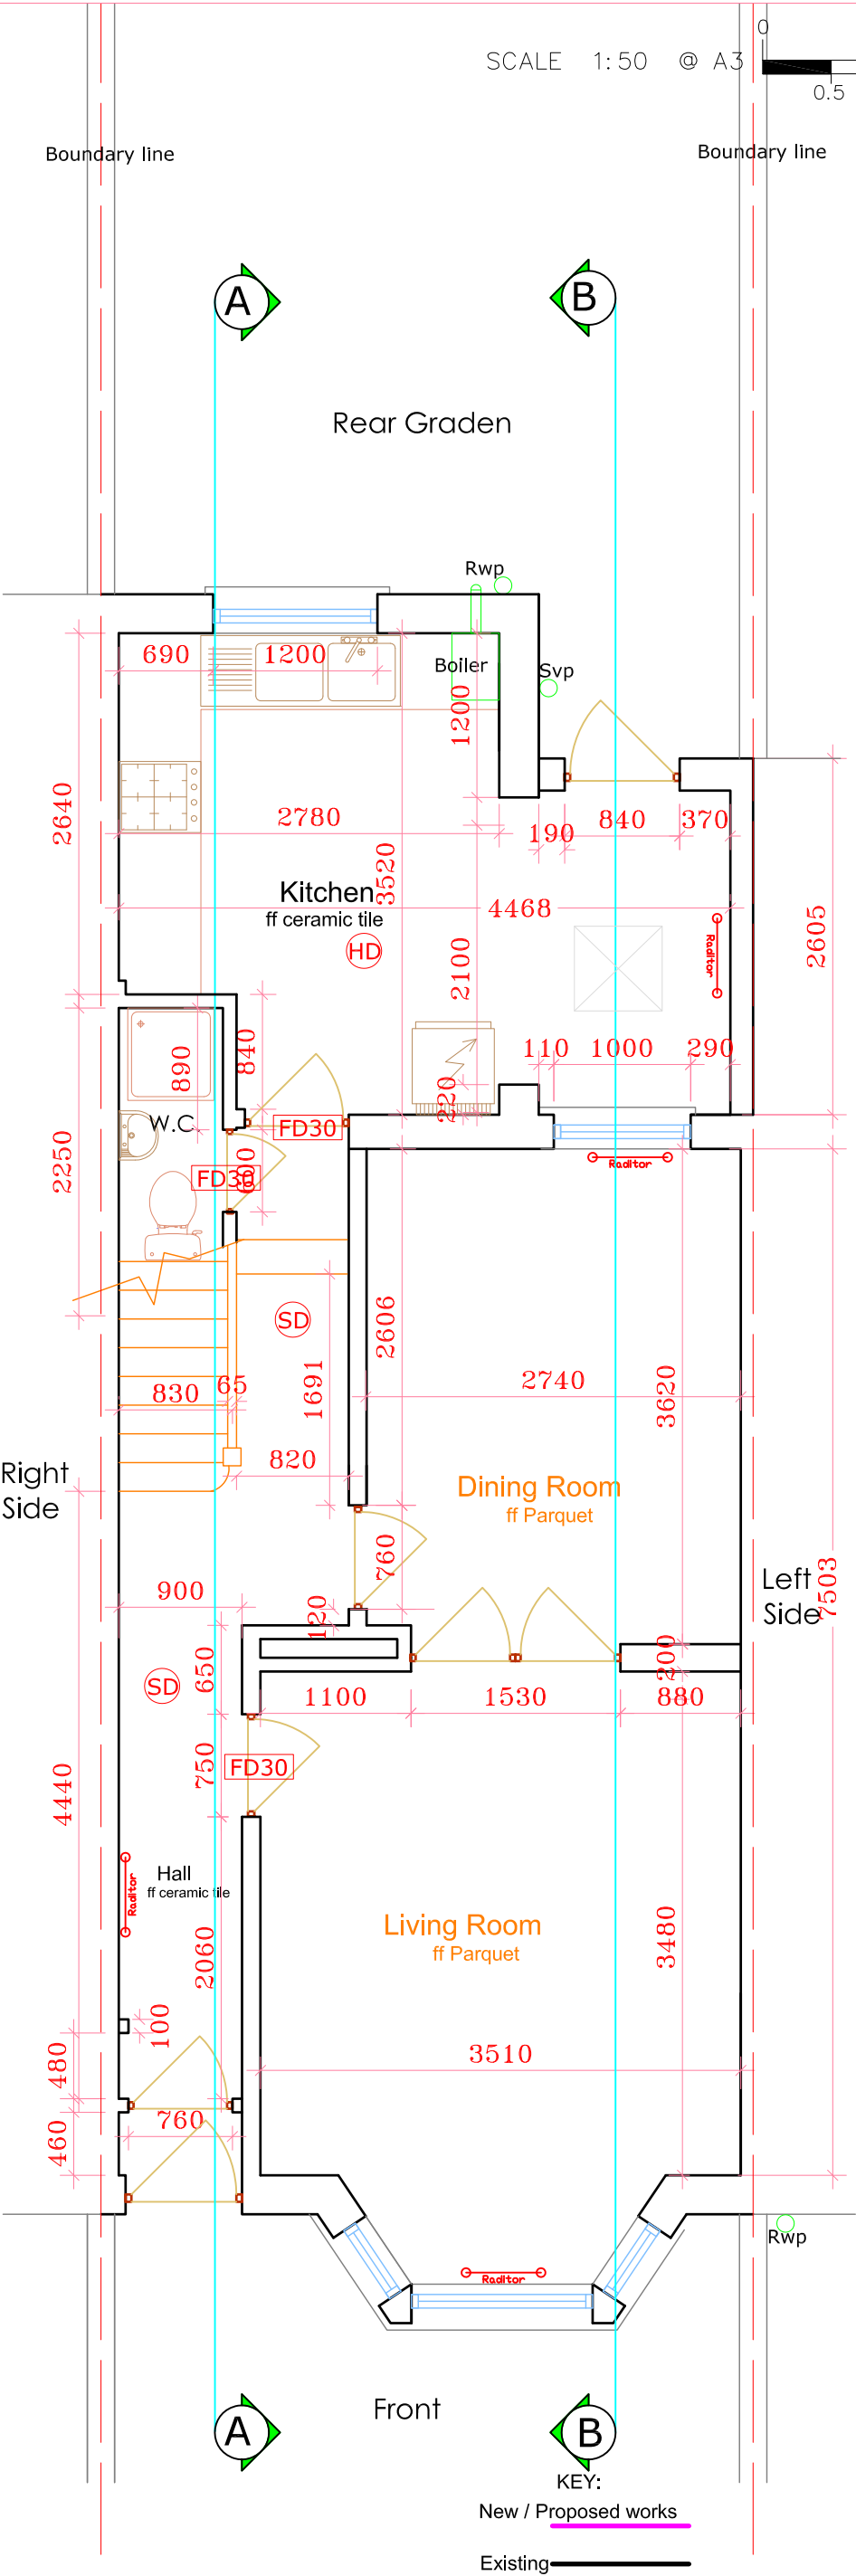

- SD - Smoke detector
- FD30 - Fire door fitted with 1/2 hours Resistance
- CP - Call Point
- HD - Heat Detector

PROPOSED GROUND FLOOR PLAN

 


GENERAL PERMITTED DEVELOPMENT			
Date:	Oct 2022	Scale:	1:100 @A3
CAD & Drawn by:	BB	Drawing No:	07/25
Drawn & Checked by:	ER	File name:	T & B136 Sep 2022

ALL DIMENSIONS TO BE CHECKED ON SITE ONLY TO BE SCALED FOR PLANNING AND BUILDING REGULATIONS			
Ref.	Revision	Date	By
A	Door size reduced	Dec 2022	ER BB

E RILEY ASSOCIATES CHARTERED SURVEYORS 8 HUXLEY PLACE PALMERS GREEN, LONDON N13 5SU Tel: 01992 465 880 Mobil: 07958 035 096 LULU COPYRIGHT		Project Address: 21 SPERLING ROAD LONDON N17	
Client: MR & MRS B BROWN		Drawing title: PROPOSED GROUND FLOOR PLAN	
Project title: LOFT CONVERSION			

PROPOSED FIRST FLOOR PLAN

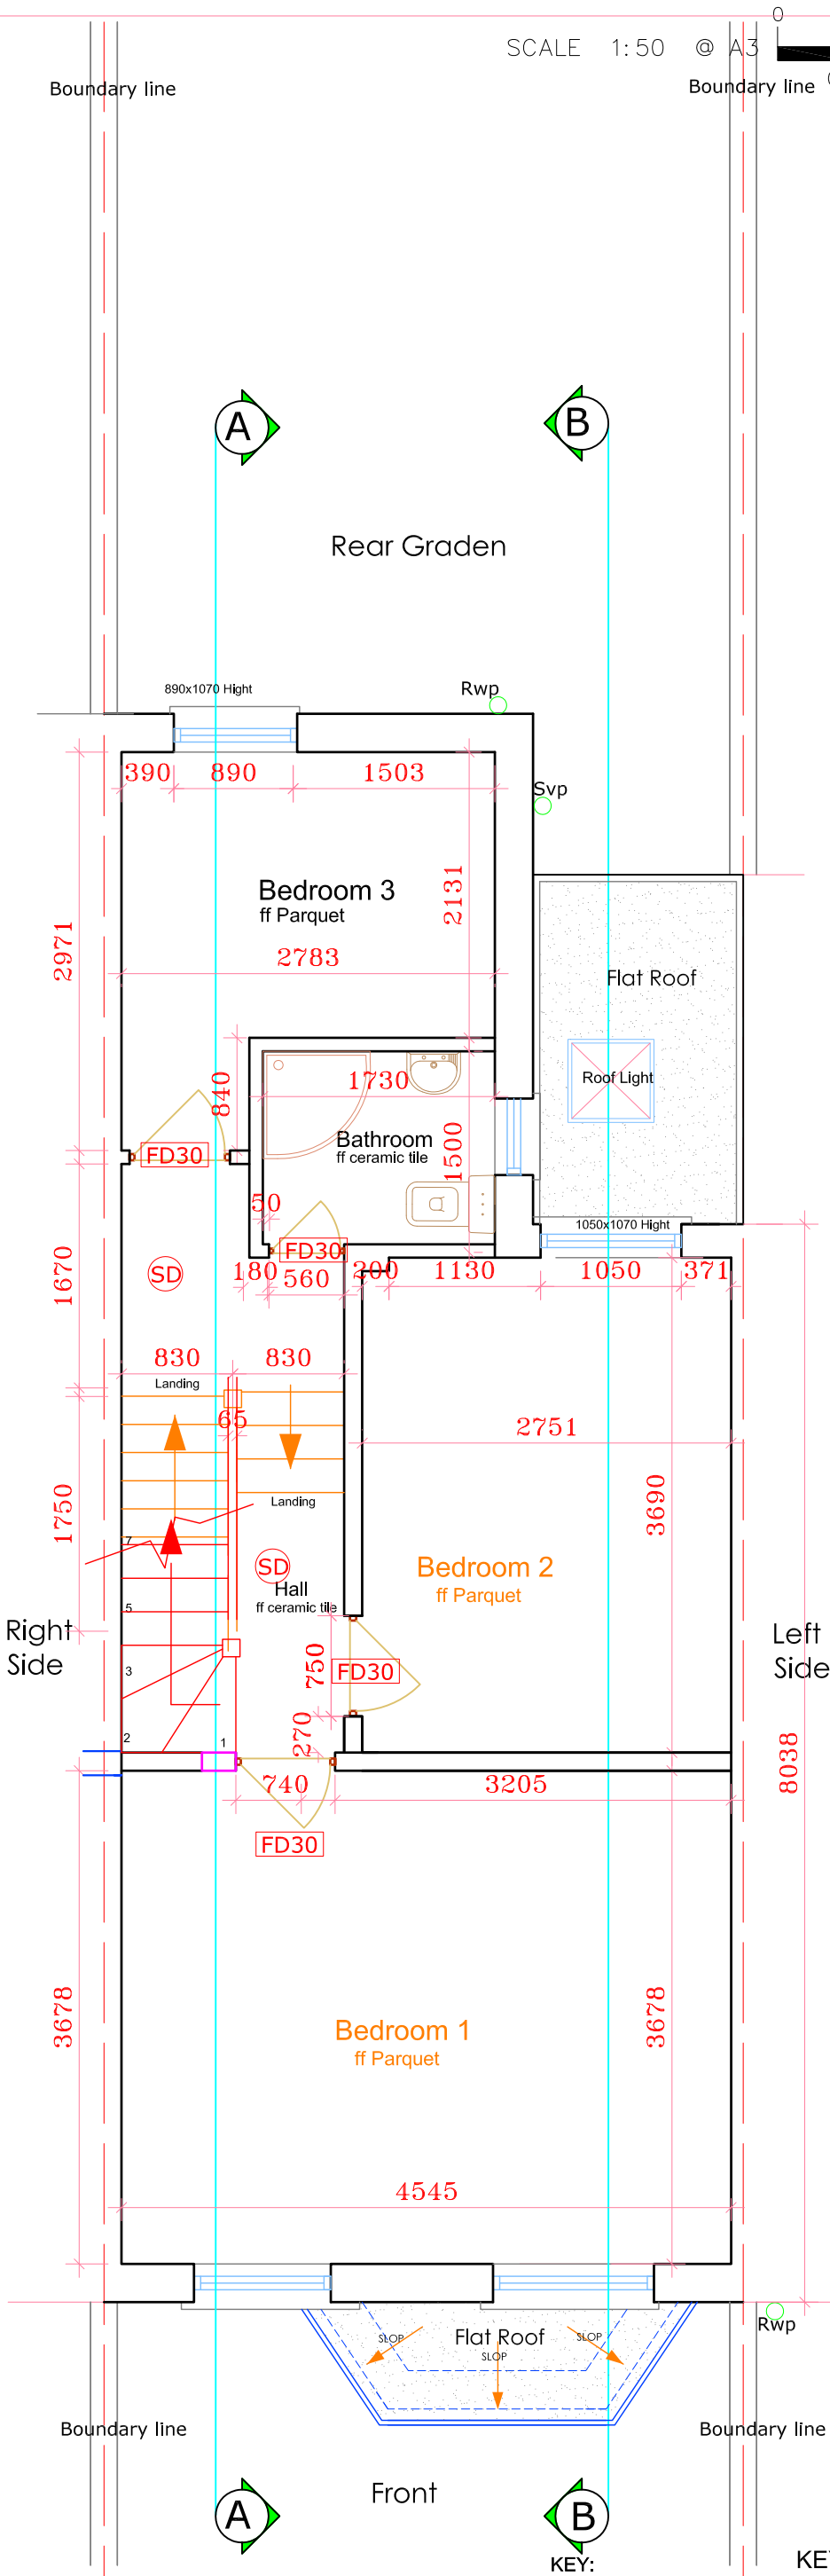

- KEY:
- SD - Smoke detector
 - FD30 - Fire door fitted with 1/2 hours Resistance
 - CP - Call Point
 - HD - Heat Detector

KEY:

New / Proposed works


Existing

GENERAL PERMITTED DEVELOPMENT			
Date:	Oct 2022	Scale:	1:100 @ A3
CAD & Drawn by:	BB	Drawing No:	08/25
Drawn & Checked by:	ER		
File name:	T & B136 Sep 2022		

E RILEY ASSOCIATES CHARTERED SURVEYORS 8 HUXLEY PLACE PALMERS GREEN, LONDON N13 5SU Tel: 01992 465 880 Mobil: 07958 035 096 UK COP-YRIGHT			
Project title: LOFT CONVERSION			


ALL DIMENSIONS TO BE CHECKED ON SITE ONLY TO BE SCALED FOR PLANNING AND BUILDING REGULATIONS			
Ref.	Revision	Date	By
A	Dormer size reduced	Dec 2022	ER BB

PROPOSED LOFT FLOOR PLAN

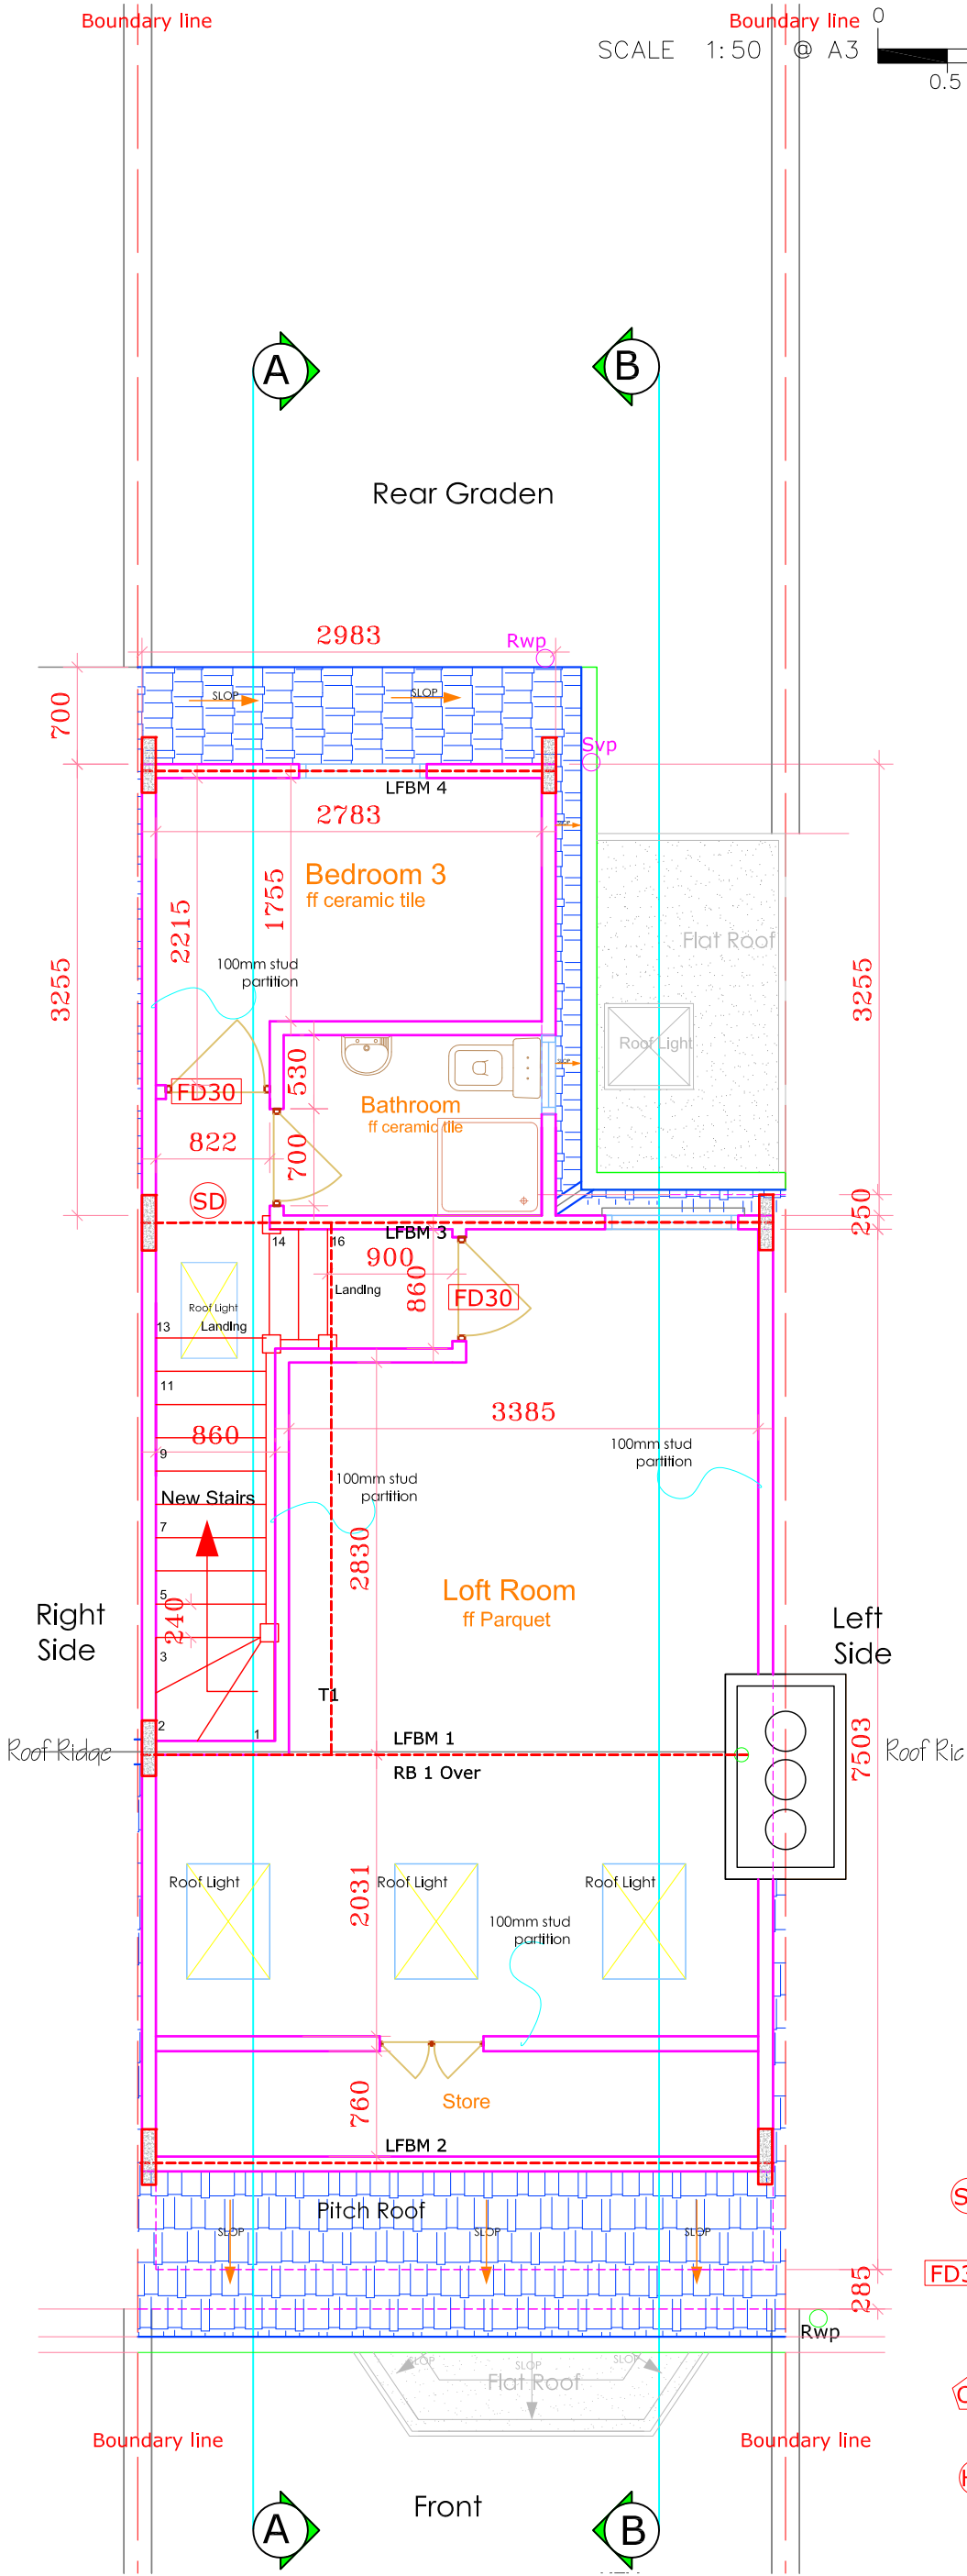



KEY:
New / Proposed works
Existing

GENERAL PERMITTED DEVELOPMENT			
ALL DIMENSIONS TO BE CHECKED ON SITE ONLY TO BE SCALED FOR PLANNING AND BUILDING REGULATIONS	Ref.	Revision	Date
	A	Dormer size reduced	Dec 2022
E RILEY ASSOCIATES CHARTERED SURVEYORS 8 HUXLEY PLACE PALMERS GREEN, LONDON N13 5SU Tel: 01992 465 880 Mobil: 07958 035 096 TEL: COPYRIGHT	Project Address: 21 SPERLING ROAD LONDON N17		Date: Oct 2022
	Client: MR & MRS B BROWN		CAD & Drawn by: BB
	Project title: LOFT CONVERSION		Drawn & Checked by: ER
Drawing title: PROPOSED LOFT FLOOR PLAN		Scale: 1:100 @A3	
		Drawing No: 09/25	
		File name: T & B136 Sep 2022	

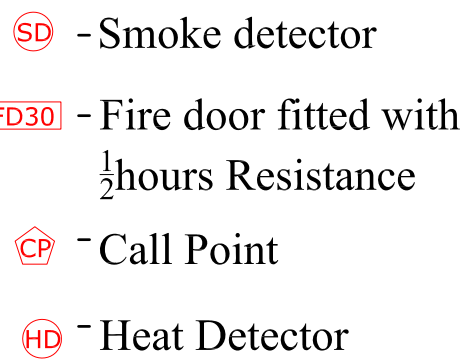

PROPOSED LOFT FLOOR PLAN

ALL DIMENSIONS TO BE CHECKED ON SITE ONLY TO BE SCALED FOR PLANNING AND BUILDING REGULATIONS				E RILEY ASSOCIATES CHARTERED SURVEYORS 8 HUXLEY PLACE PALMERS GREEN, LONDON N13 5SU Tel: 01992 465 880 Mobil: 07998 035 096 ILL. COPYRIGHT		Project Address: 21 SPERLING ROAD LONDON N17		Date: Oct 2022		Scale: 1:100 @A3	
Ref.	Revision	Date	By	Client:		CAD & Drawn by: BB		Drawing No:		10/25	
A	Dormer size reduced	Dec 2022	ER	MR & MRS B BROWN		ER		Drawn & Checked by:			
				Project title: LOFT CONVERSION		Drawing title: PROPOSED ROOF PLAN		File name: T & B136 Sep 2022			
GENERAL PERMITTED DEVELOPMENT											

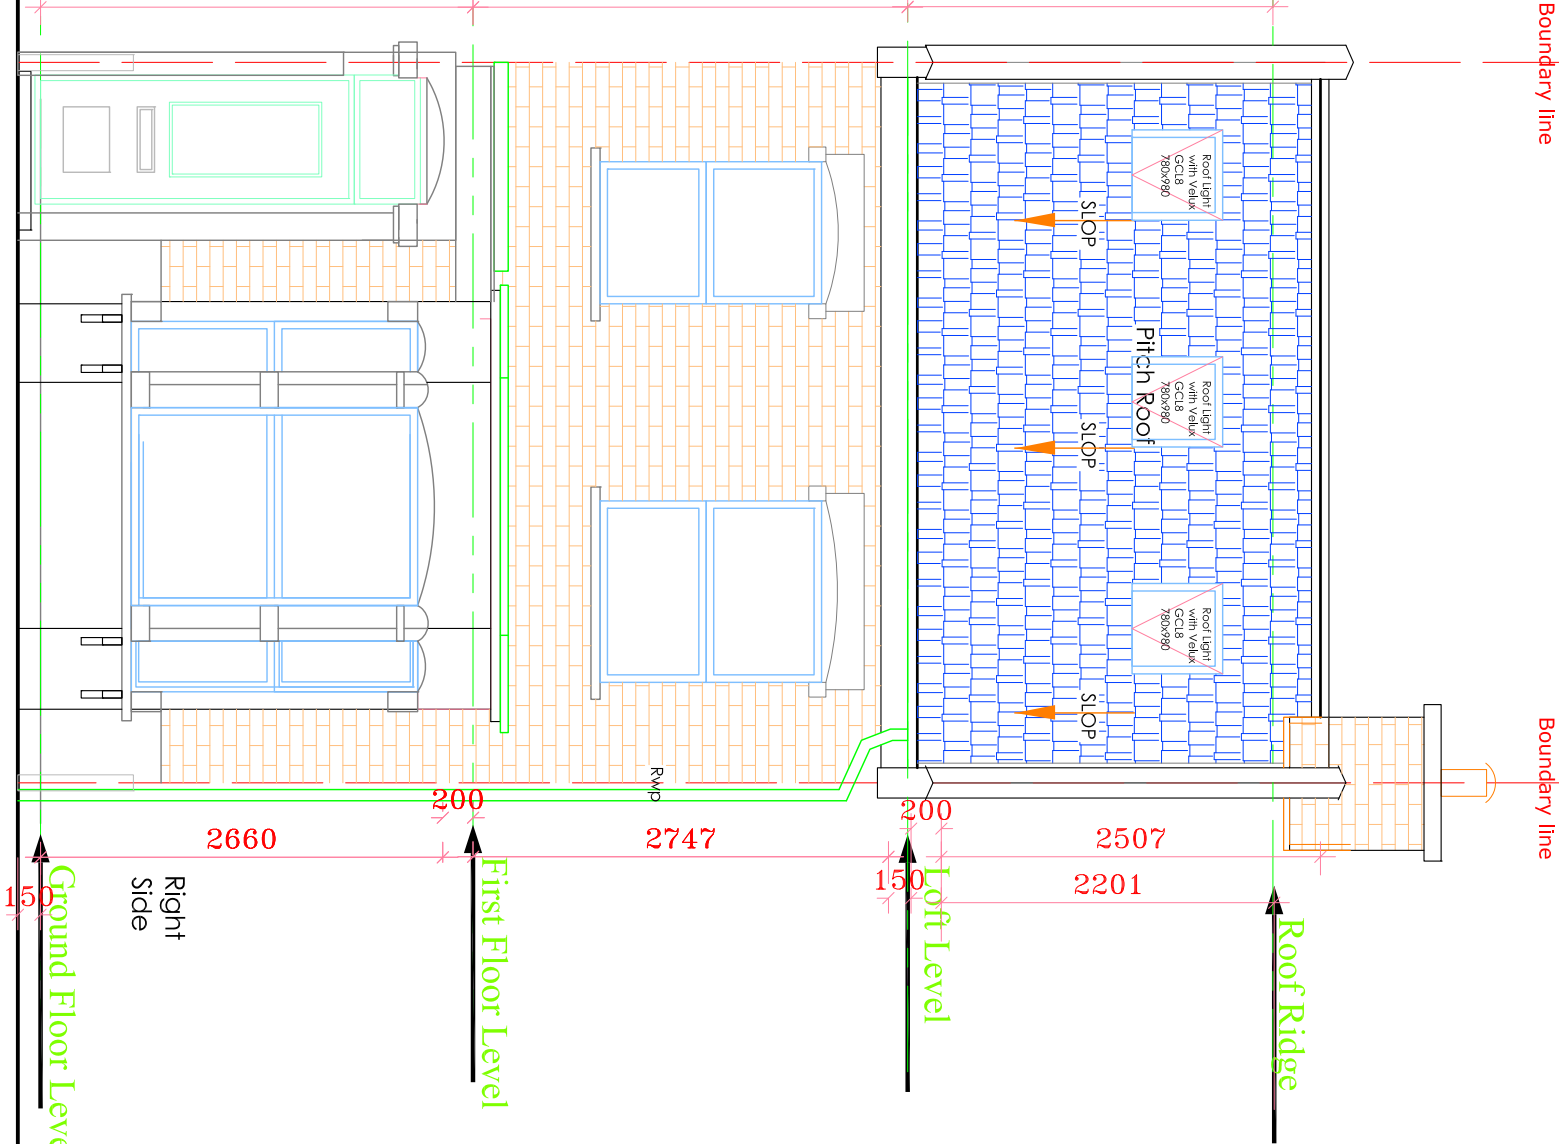 


PROPOSED FRONT ELEVATION

KEY:

New / Proposed works

Existing

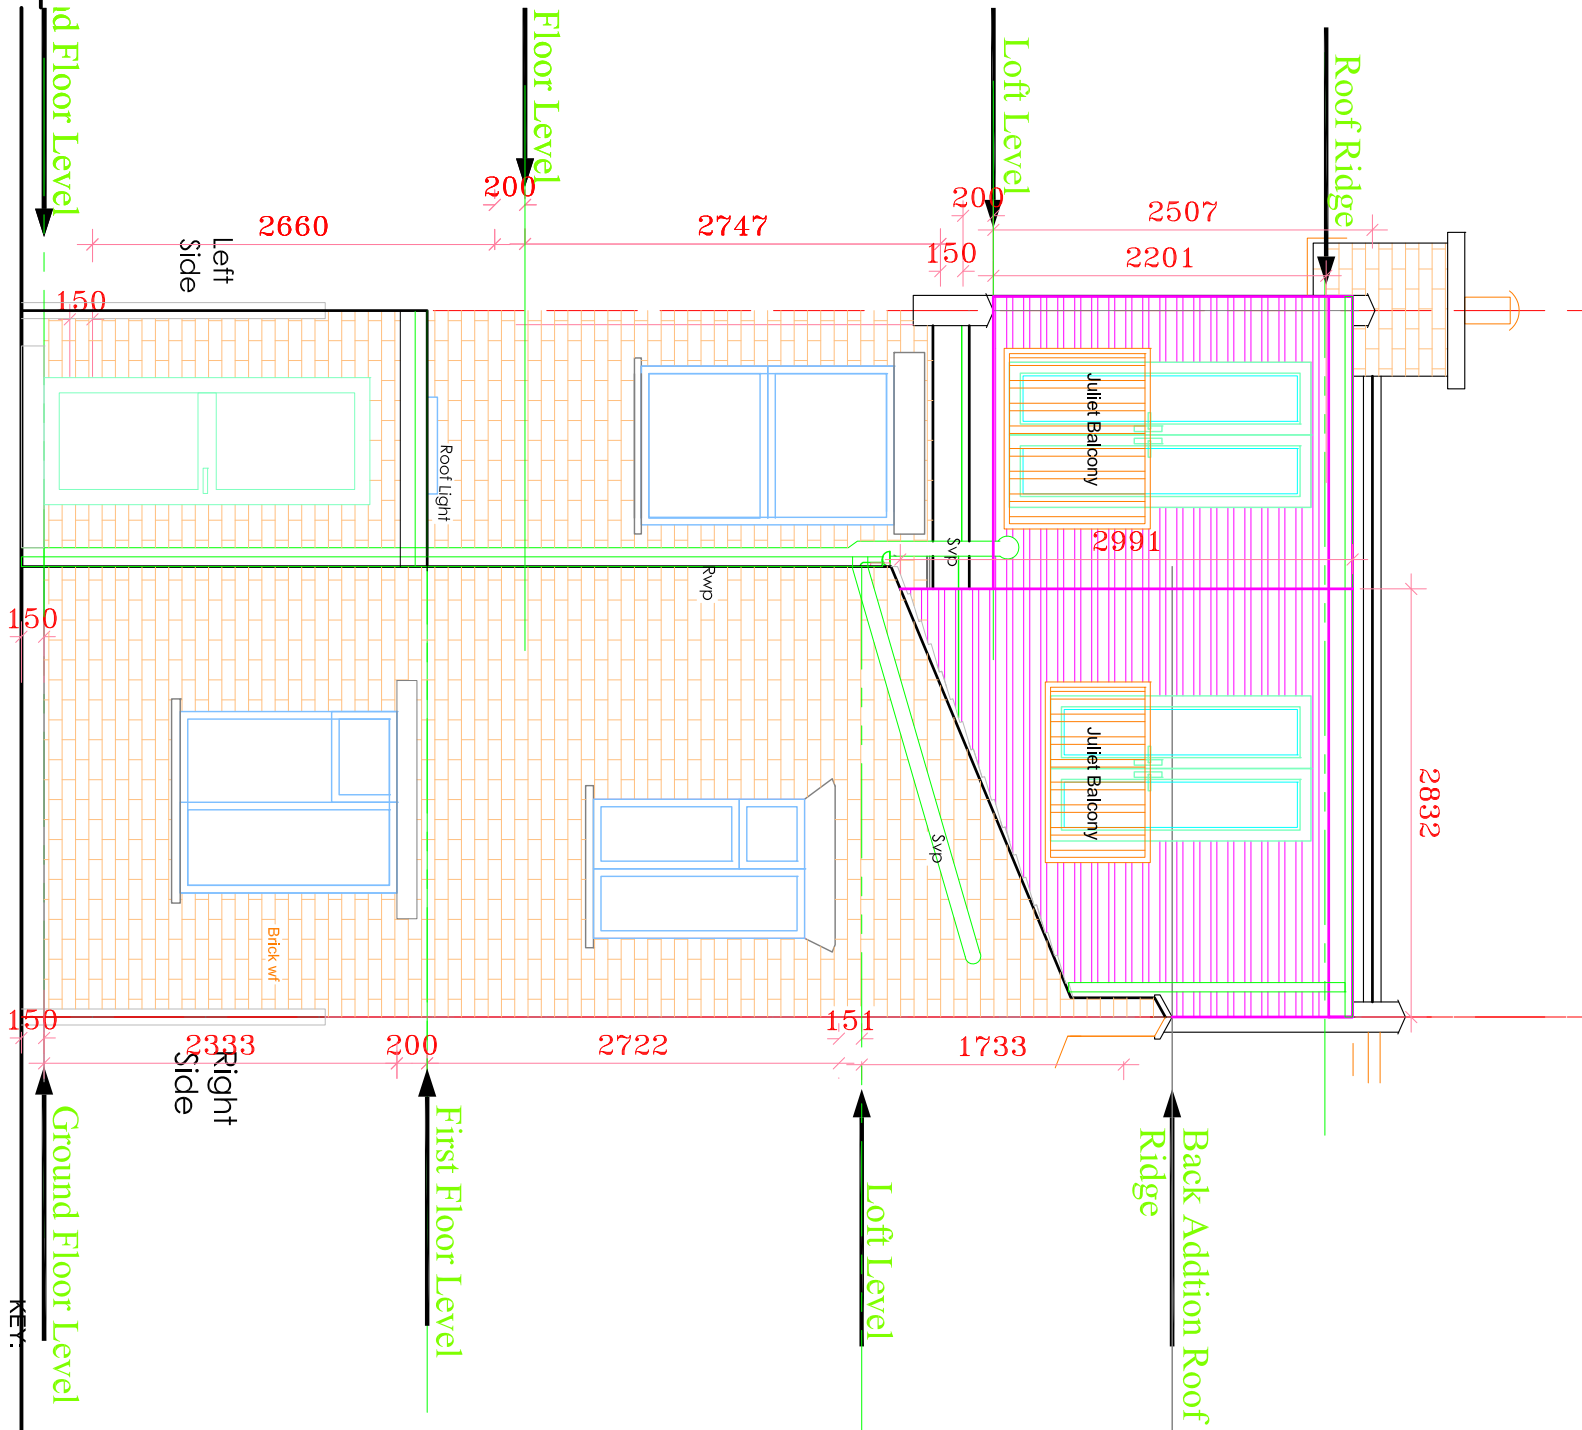

PROPOSED REAR ELEVATION

KEY:

New / Proposed works

Existing



ALL DIMENSIONS TO BE CHECKED ON SITE ONLY TO BE SCALED FOR PLANNING AND BUILDING REGULATIONS				E RILEY ASSOCIATES CHARTERED SURVEYORS 8 HUXLEY PLACE PALMERS GREEN, LONDON N13 5SU Tel: 01992 463 880 Mobil: 07938 035 096 info@eriley.co.uk 020 7616 8111		
Ref.	Revision	Date	By	BB	Project Address: 21 SPERLING ROAD LONDON N17	
A	Dormer size reduced	Dec 2022	ER	BB	Client: MR & MRS B BROWN	
					Drawing title: PROPOSED FRONT & REAR ELEVATIONS	
					Date: Oct 2022	
					CAD & Drawn by: BB	
					Drawn & Checked by: ER	
					File name: T & B136 Sep 2022	

GENERAL PERMITTED DEVELOPMENT

Scale: 1:50 @ A3



Drawing No:

11/25

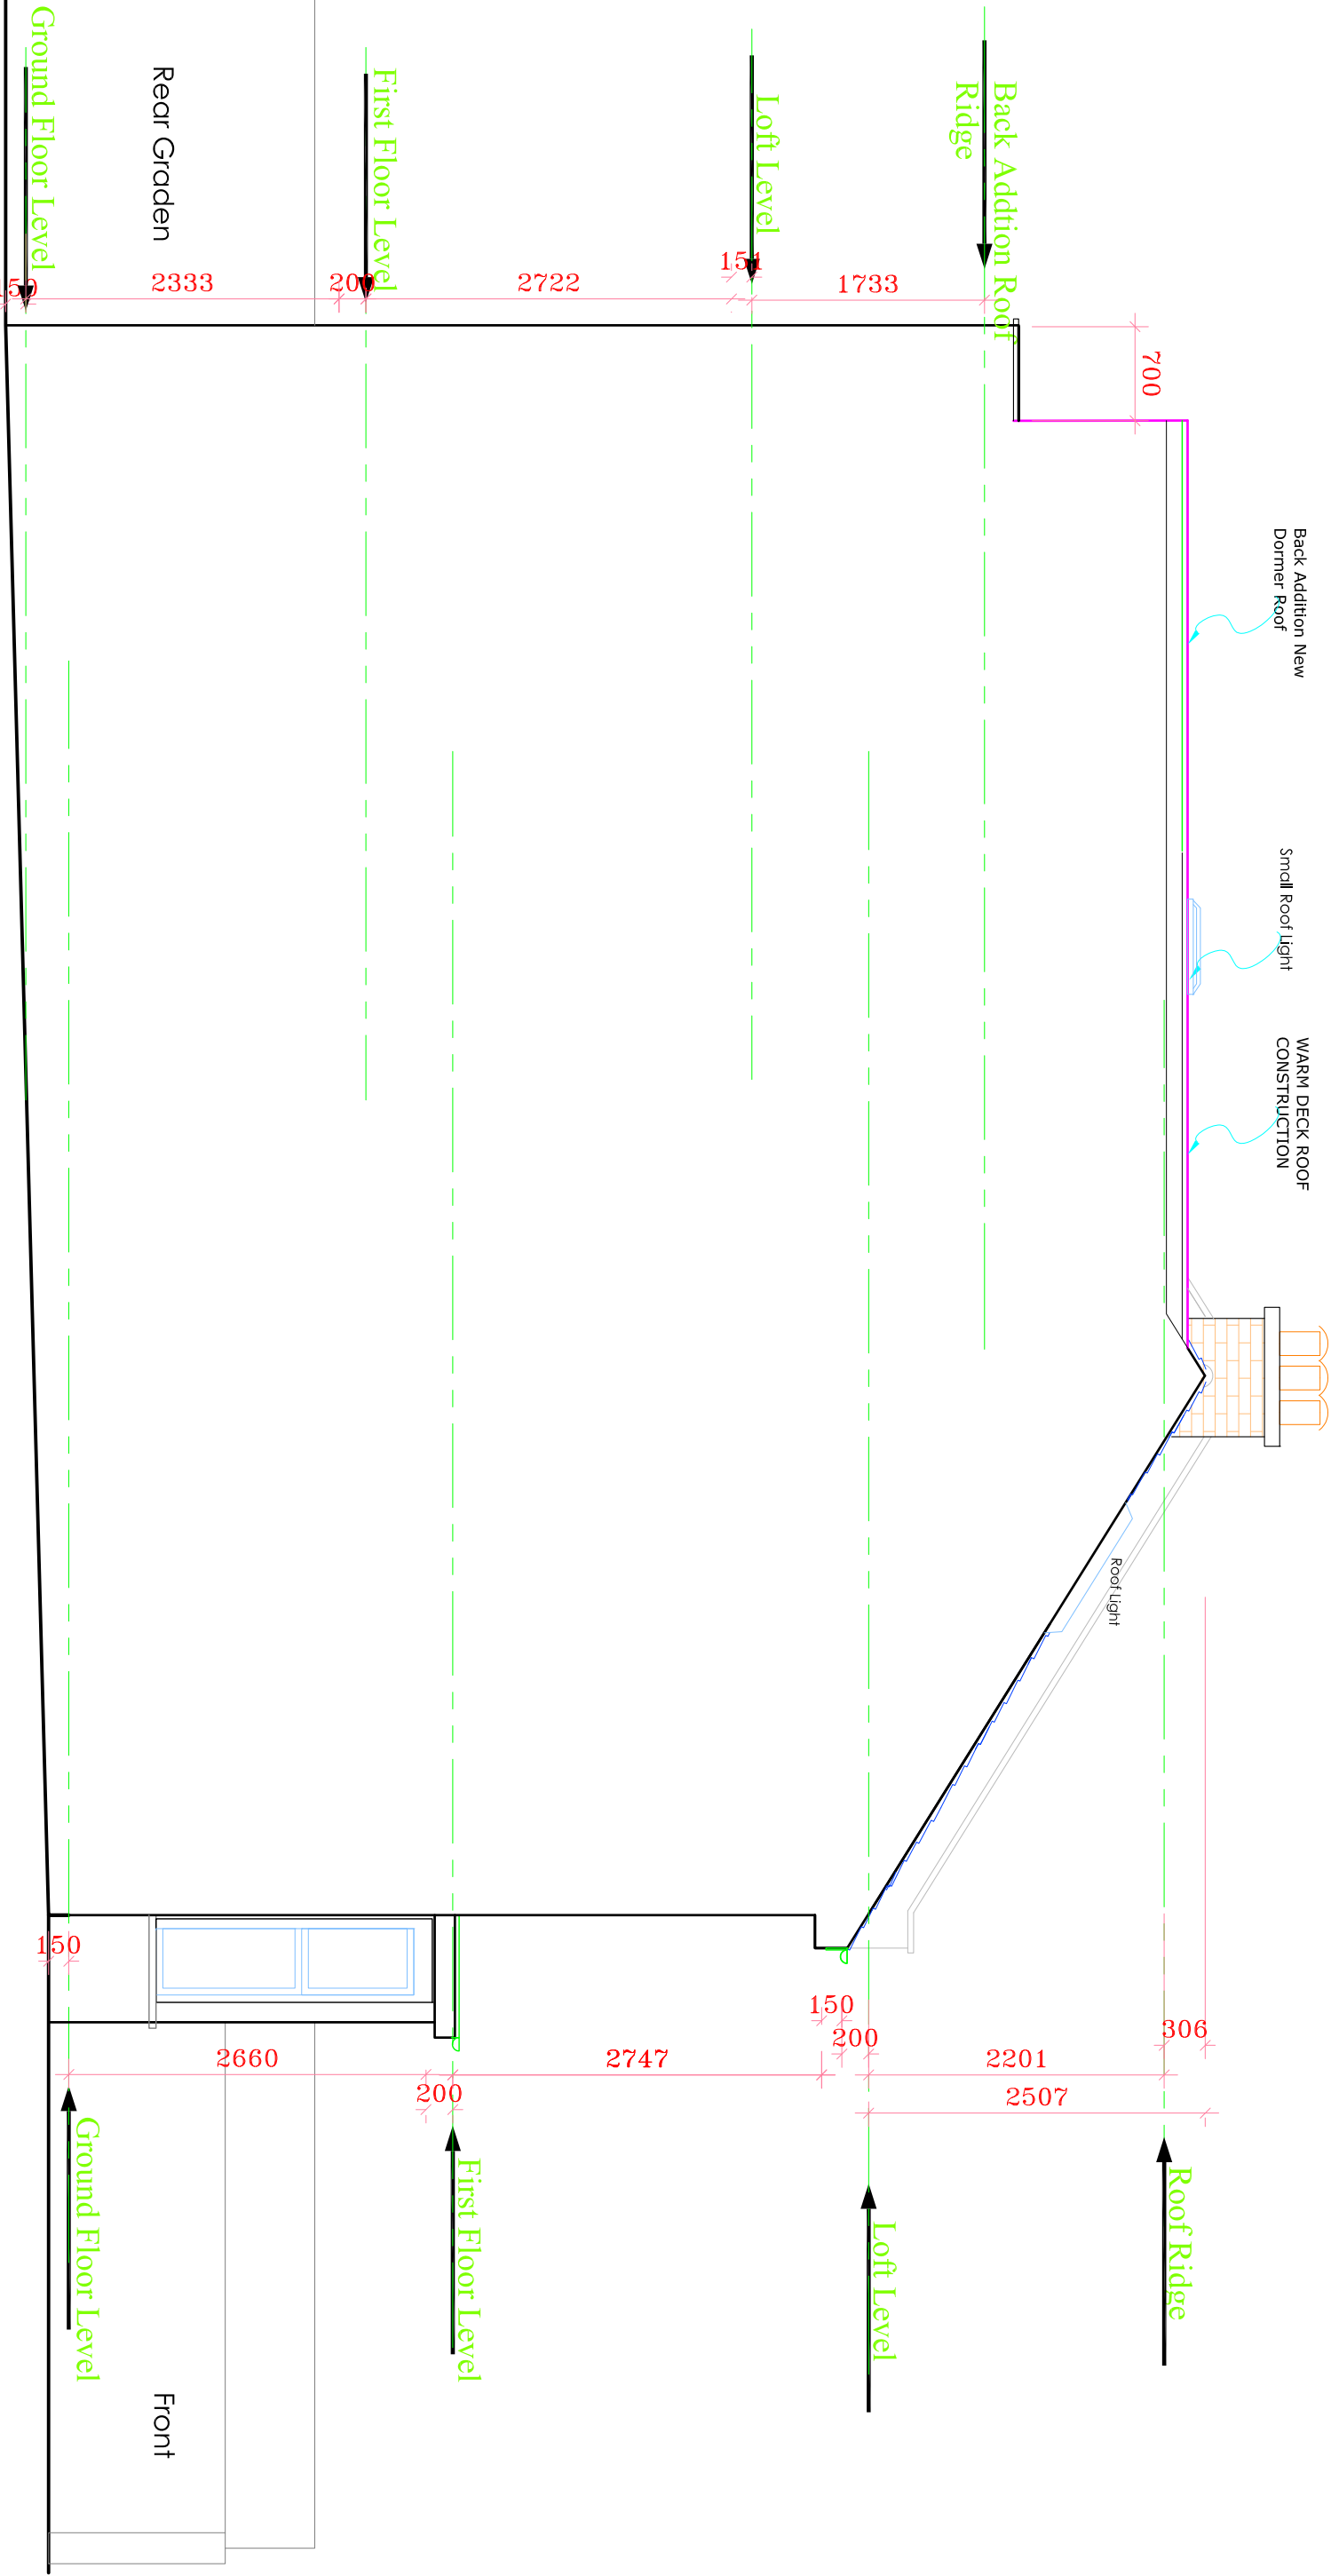 



PROPOSED RIGHT SIDE ELEVATION

ALL DIMENSIONS TO BE CHECKED ON SITE ONLY TO BE SCALED FOR PLANNING AND BUILDING REGULATIONS				GENERAL PERMITTED DEVELOPMENT	
Ref.	Revision	Date	By	Date: Oct 2022	
A	Dormer size reduced	Dec 2022	ER	CAD & Drawn by: BB	
				Drawn & Checked by: ER	
				File name: T & B136 Sep 2022	
Project title: LOFT CONVERSION				Drawing No: 12/25	
Project Address: 21 SPERLING ROAD LONDON N17				Scale: 1:5 @ A3	
Client: MR & MRS B BROWN				Drawing title: PROPOSED RIGHT SIDE ELEVATION	
Project title: LOFT CONVERSION				Drawing title: PROPOSED RIGHT SIDE ELEVATION	
E RILEY ASSOCIATES CHARTERED SURVEYORS 8 HUXLEY PLACE PALMERS GREEN, LONDON N13 5SU Tel: 01992 463 880 Mobil: 07938 035 096 T: 0203 7616811				Project title: LOFT CONVERSION	

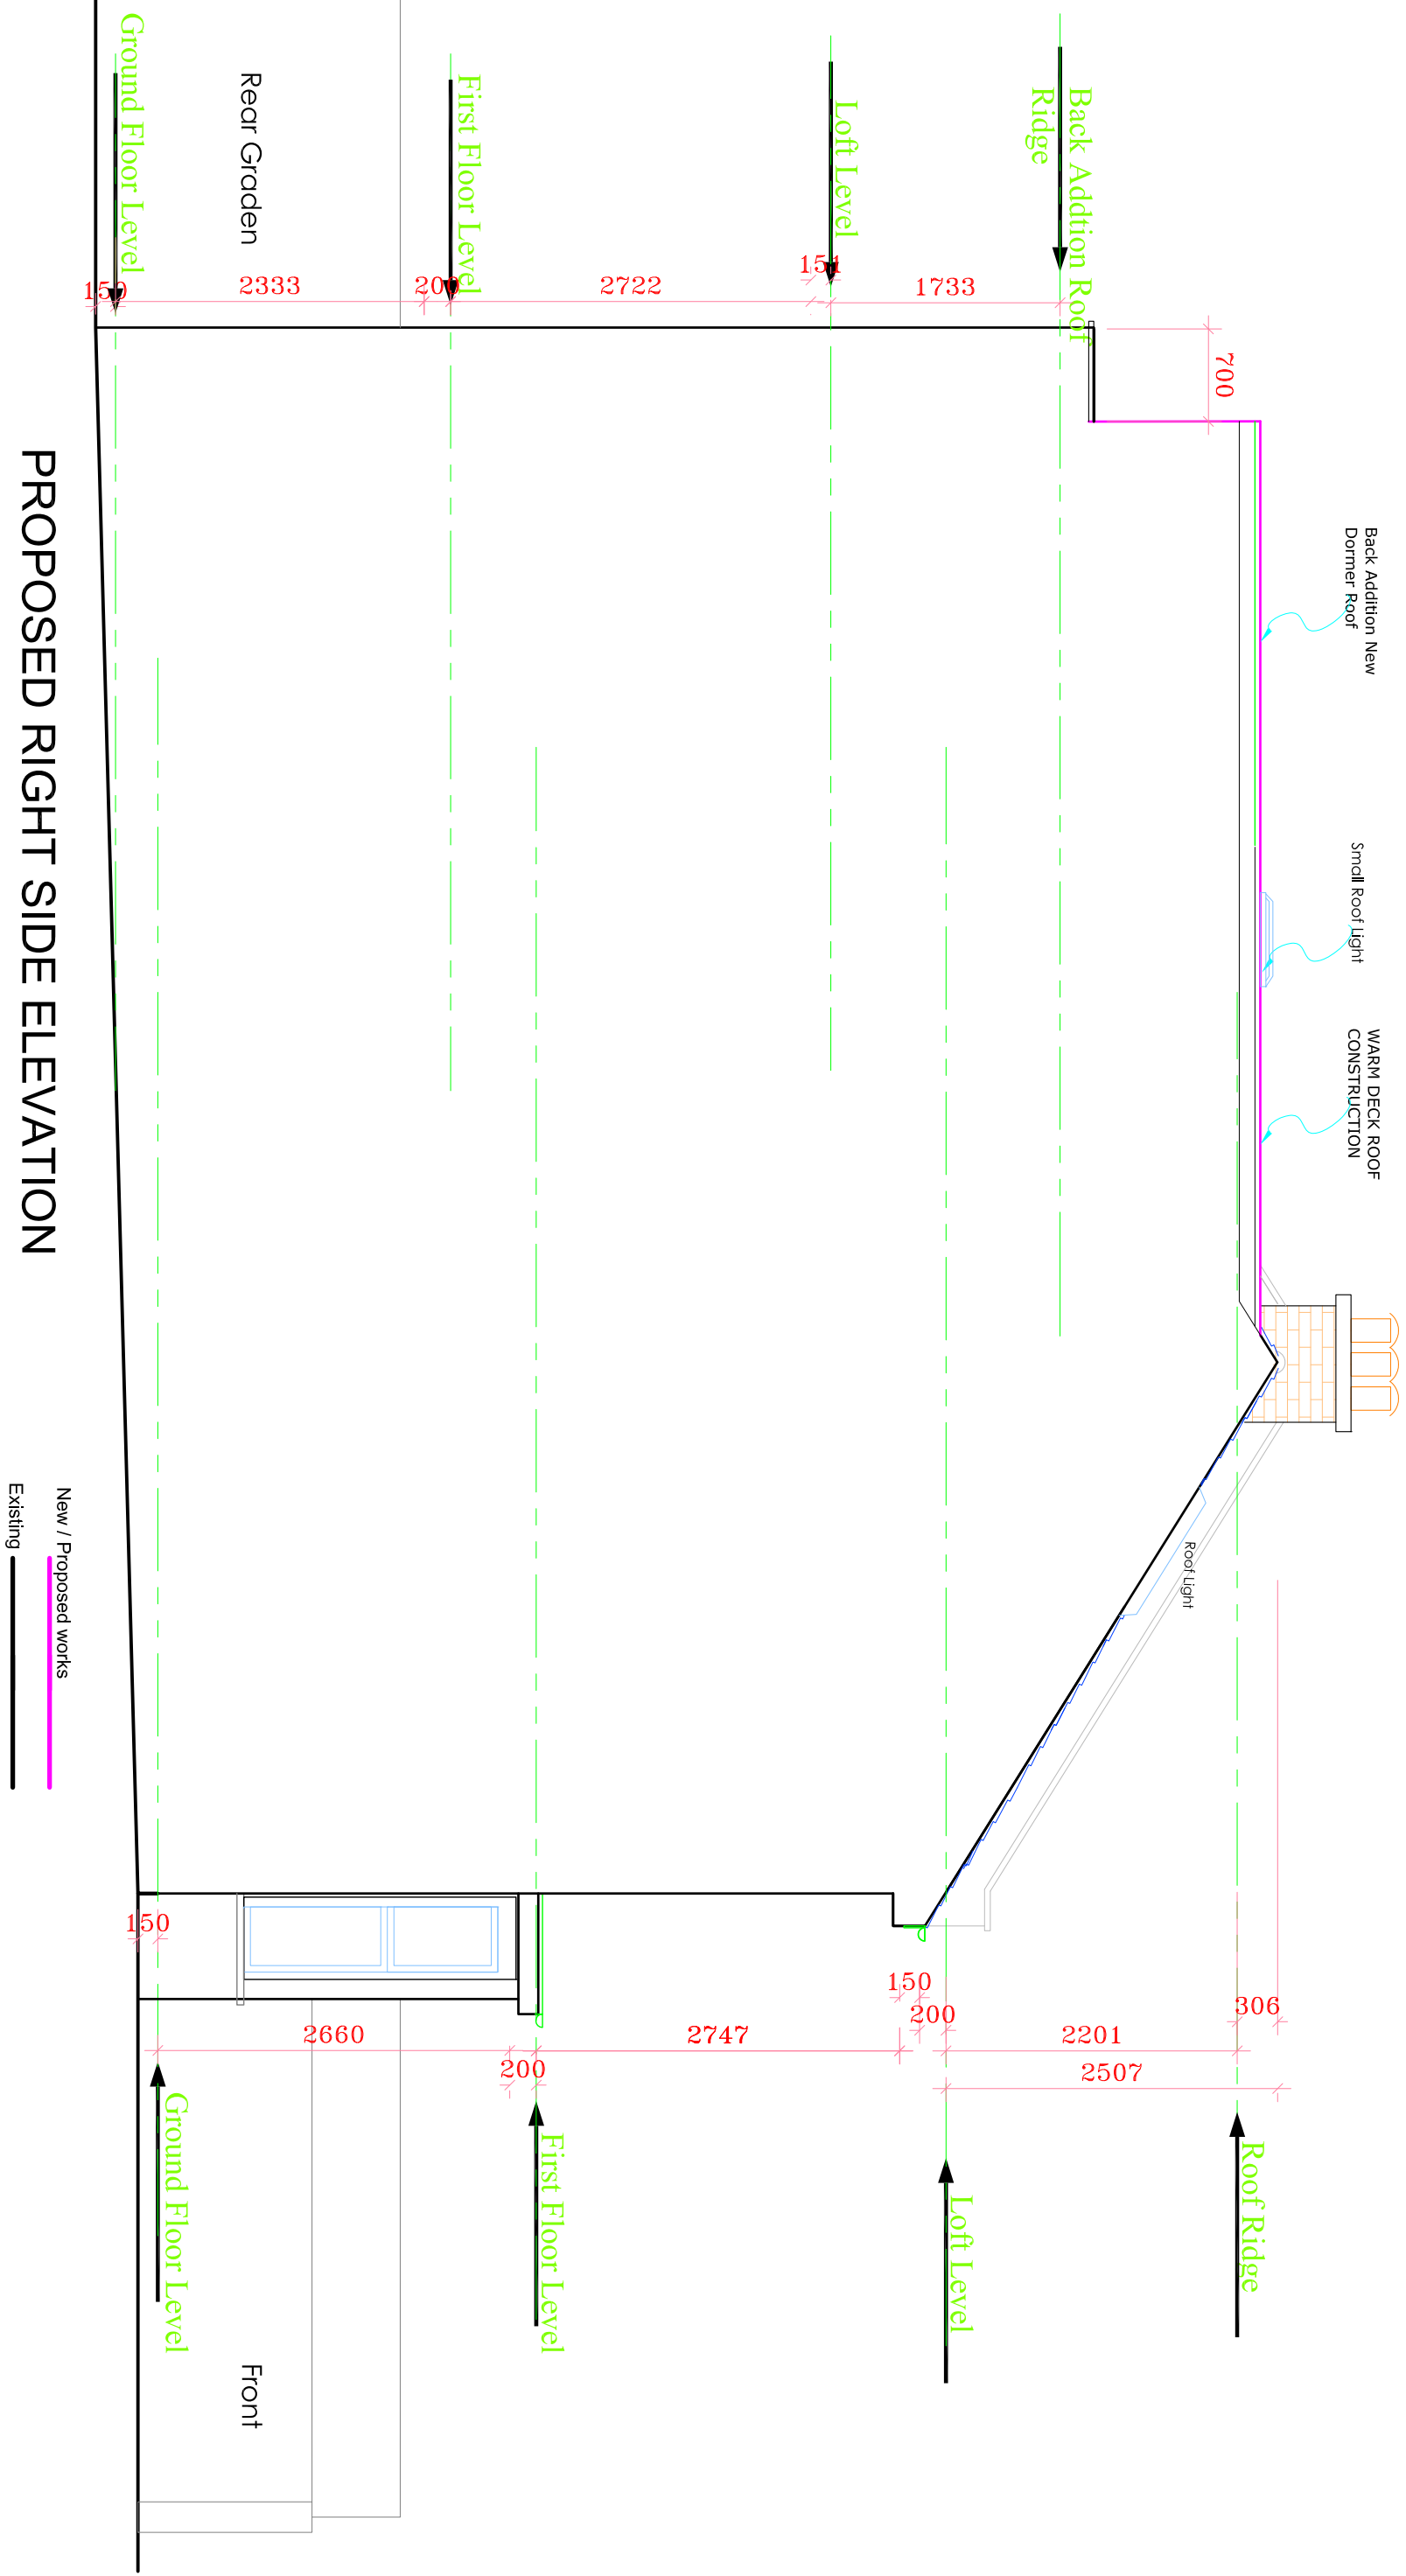 

PROPOSED RIGHT SIDE ELEVATION

ALL DIMENSIONS TO BE CHECKED ON SITE ONLY TO BE SCALED FOR PLANNING AND BUILDING REGULATIONS					GENERAL PERMITTED DEVELOPMENT											
Ref. Revision A Dommer size reduced Date Dec 2022 By ER BB					E RILEY ASSOCIATES CHARTERED SURVEYORS 8 HUXLEY PLACE PALMERS GREEN, LONDON N13 5SU Tel: 01992 465 880 Mobil: 07958 035 096 IT COPYRIGHT Project title: LOFT CONVERSION					Project Address: 21 SPERLING ROAD LONDON N17 Client: MR & MRS B BROWN			Date: Oct 2022 CAD & Drawn by: BB Drawn & Checked by: ER File name: T & B136 Sep 2022		Score: 1:50 @A3 Drawing No: 13/25	

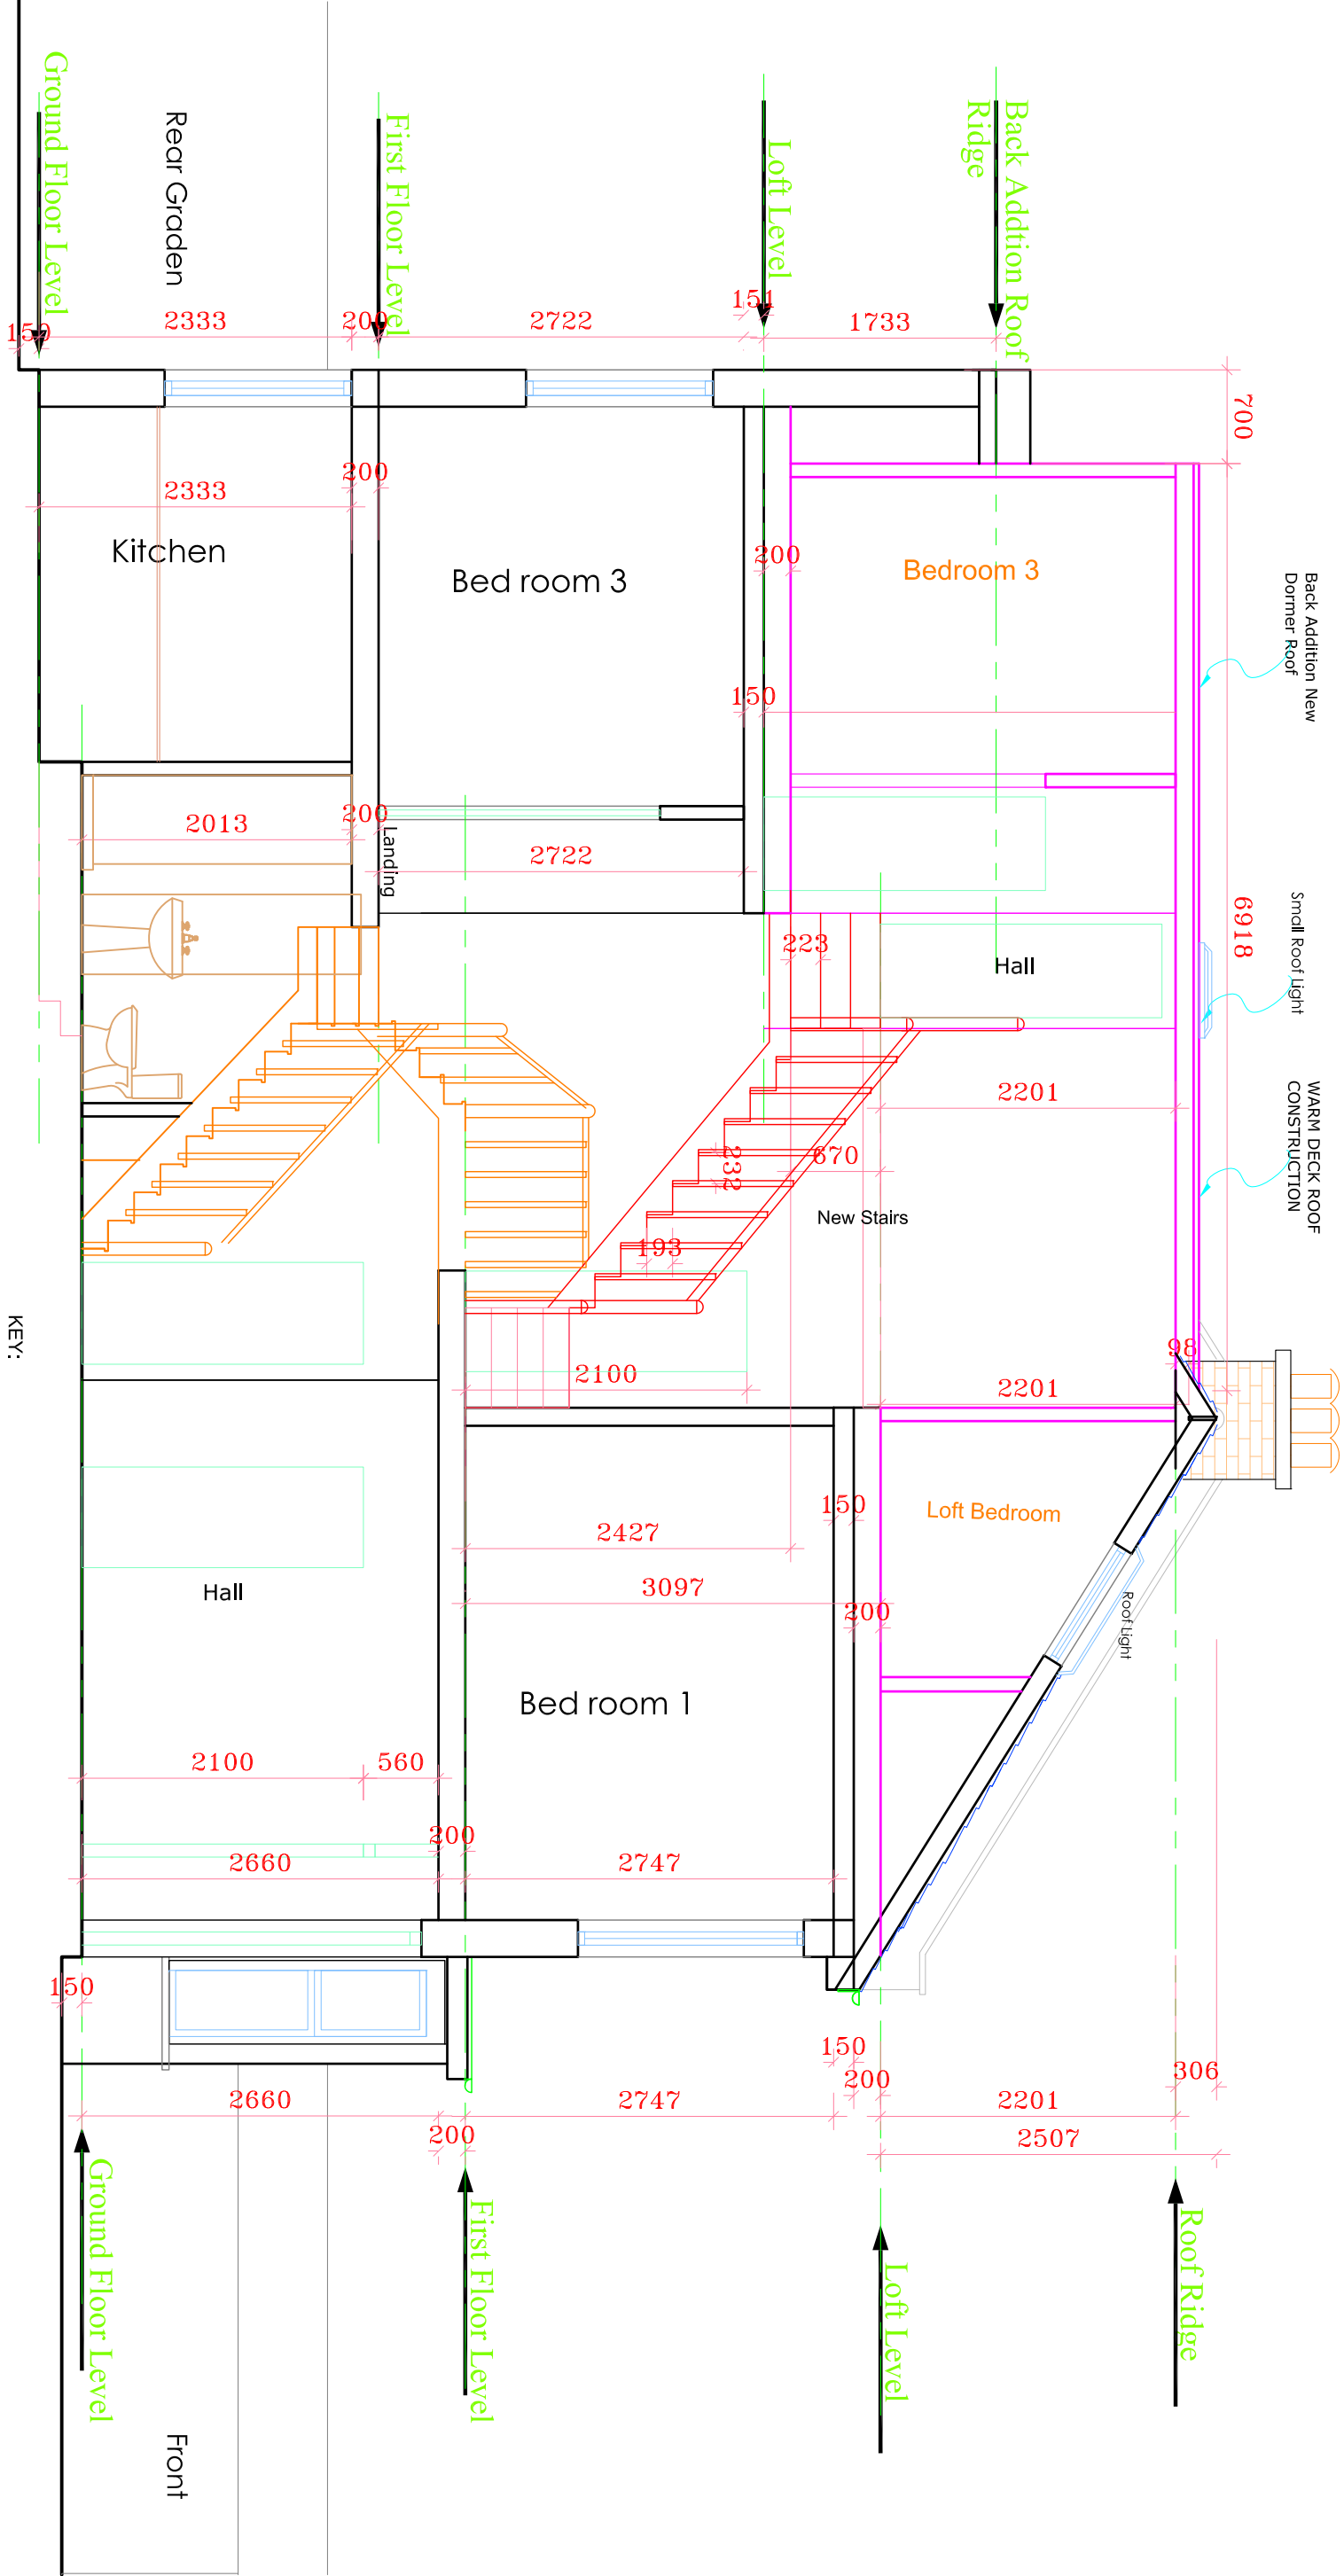 

PROPOSED SECTION A-A



ALL DIMENSIONS TO BE CHECKED ON SITE ONLY TO BE SCALED FOR PLANNING AND BUILDING REGULATIONS				GENERAL PERMITTED DEVELOPMENT	
Ref.	Revision	Date	By	Project Address:	Date:
A	Dormer size reduced	Dec 2022	ER	21 SPERLING ROAD LONDON N17	Oct 2022
			BB	Client: MR & MRS B BROWN	CAD & Drawn by: BB
				Drawing title: PROPOSED SECTION A-A	Drawn & Checked by: ER
					File name: T & B136 Sep 2022

E RILEY ASSOCIATES
CHARTERED SURVEYORS
8 HUXLEY PLACE
PALMERS GREEN, LONDON N13 5SU
Tel: 01992 465 880 Mob: 07938 035 096
THE CORTRIGHT

Project title: **LOFT CONVERSION**

Scale: **1:50 @ A3**

Drawing No: **14/25**

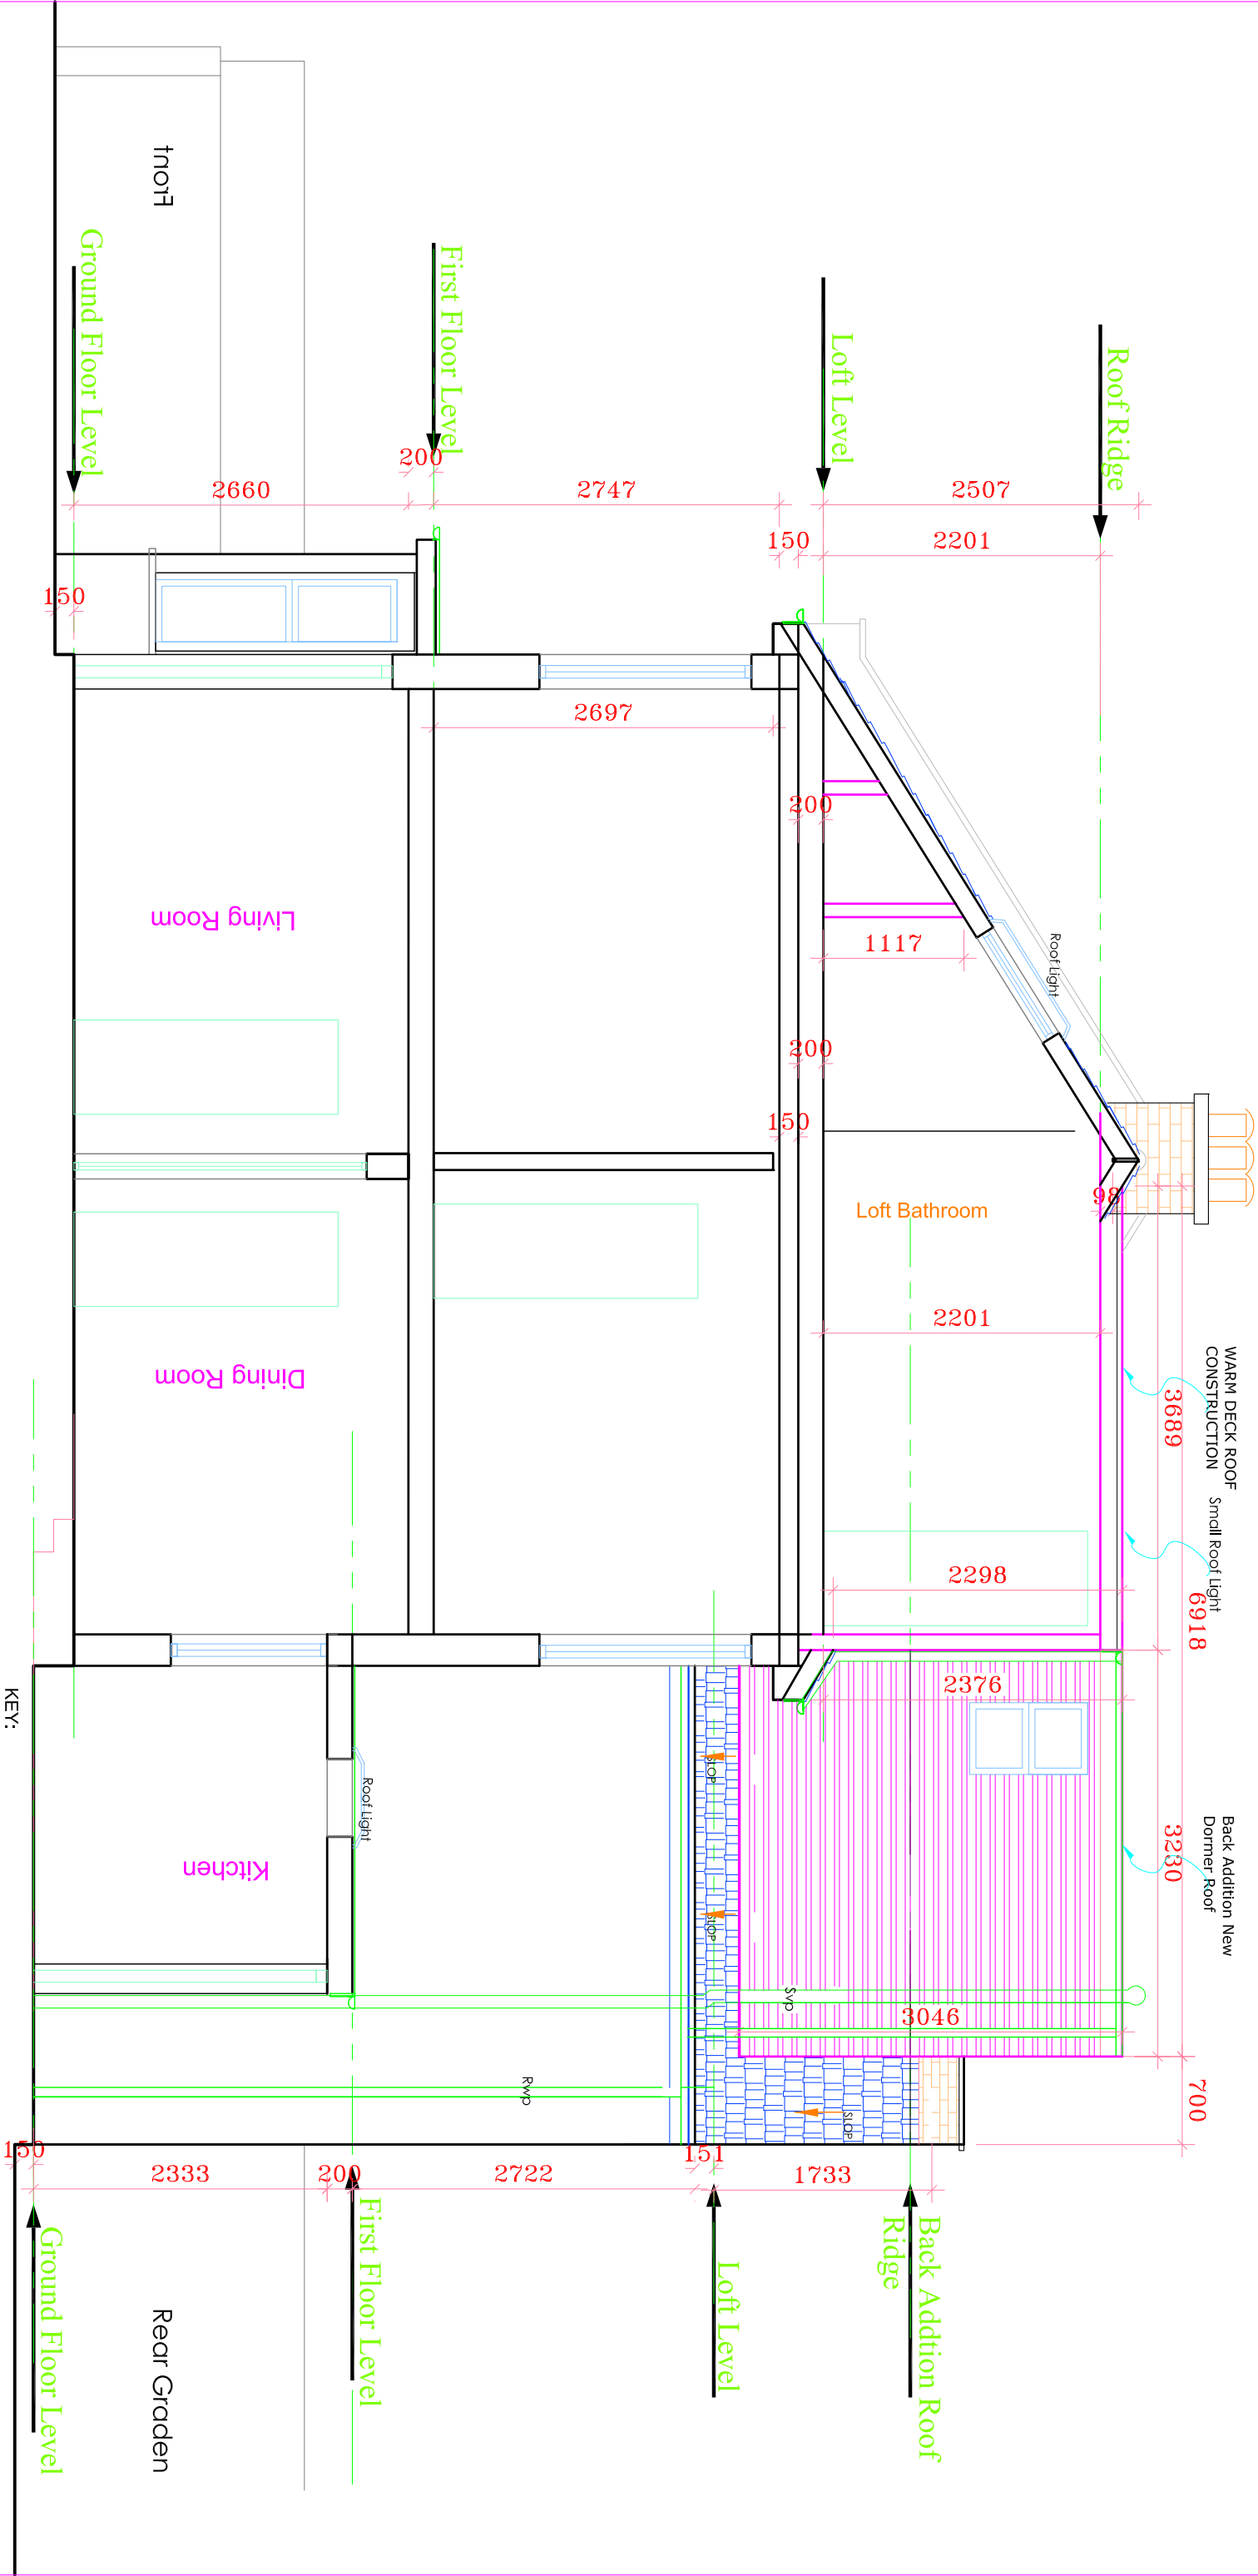 



PROPOSED SECTION B-B

KEY:
New / Proposed works
Existing

ALL DIMENSIONS TO BE CHECKED ON SITE ONLY TO BE SCALED FOR PLANNING AND BUILDING REGULATIONS				E RILEY ASSOCIATES CHARTERED SURVEYORS 8 HUXLEY PLACE PALMERS GREEN, LONDON N13 5SU Tel: 01992 463 880 Mobil: 07938 035 096 THE CORTRIGHT	
Ref.	Revision	Date	By	BB	Project title: LOFT CONVERSION
A	Dormer size reduced	Dec 2022	ER		Client: MR & MRS B BROWN
					Drawing title: PROPOSED SECTION B-B
GENERAL PERMITTED DEVELOPMENT					Date: Oct 2022
					CAD & Drawn by: BB
					Drawn & Checked by: ER
					File name: T & B136 Sep 2022



E RILEY ASSOCIATES CHARTERED SURVEYORS 8 HUXLEY PLACE PALMERS GREEN, LONDON N13 5SU Tel: 01992 465 880 Mobil: 07958 035 096 © COPYRIGHT	Project Address: 21 SPERLING ROAD LONDON N17	Date: Oct 2022	Scale: 1:50 @A3
		CAD & Drawn by: BB	Drawing No:
Project title: LOFT CONVERSION	Client: MR & MRS B BROWN	Drawn & Checked by: ER	16/25
	Drawing title: PROPOSED LOFT BEAM / JOIST LAYOUT	File name:T & B136 Sep 2022	

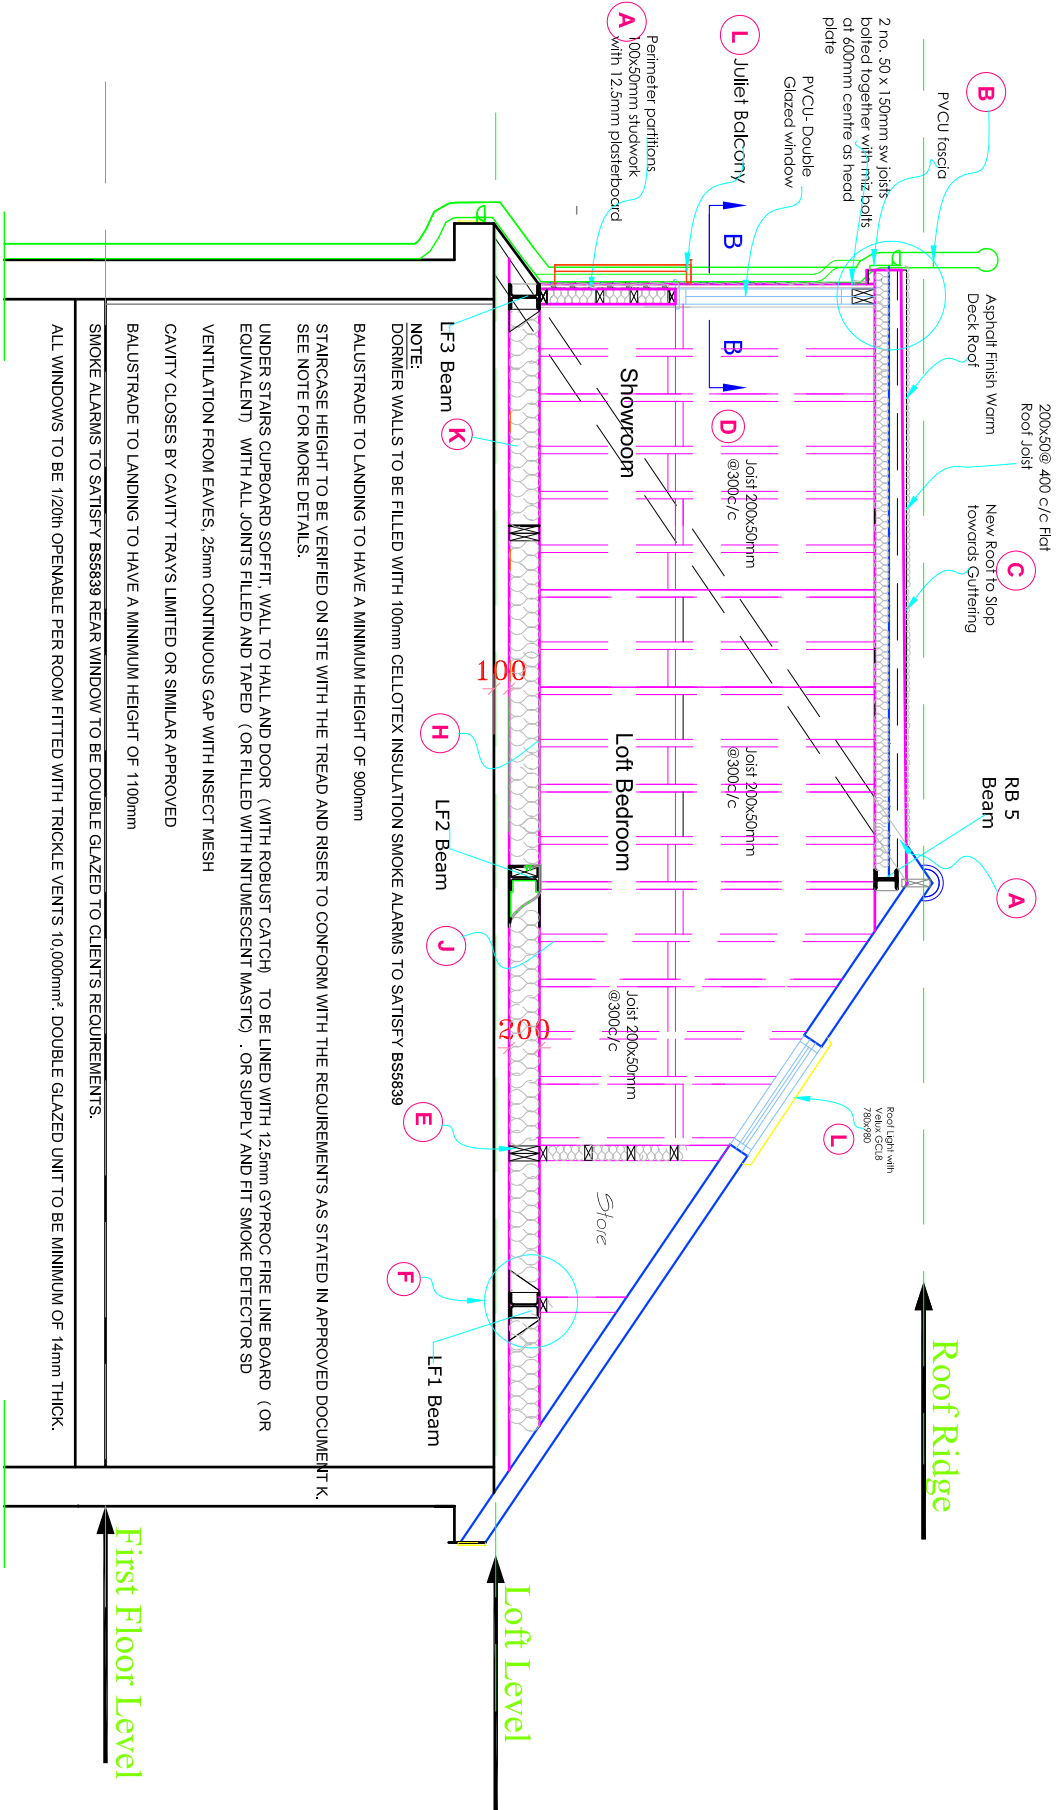 

PROPOSED SECTION B-B


KEY:
New / Proposed works
Existing

ALL DIMENSIONS TO BE CHECKED ON SITE ONLY TO BE SCALED FOR PLANNING AND BUILDING REGULATIONS			
Ref.	Revision	Date	By
A	Dormer size reduced	Dec 2022	ER BB

E RILEY ASSOCIATES CHARTERED SURVEYORS 8 HUXLEY PLACE PALMERS GREEN, LONDON N13 5SU Tel: 01992 463 880 Mob: 07938 035 096 (U.K. COMPANY)	Project title: LOFT CONVERSION	

Project Address:	21 SPERLING ROAD LONDON N17
Client:	MR & MRS B BROWN
Drawing title:	PROPOSED SECTION B-B & JOIST LAYOUT


GENERAL PERMITTED DEVELOPMENT		
Date:	Oct 2022	Scale: 1:100 @A3
CAD & Drawn by:	BB	Drawing No:
Drawn & Checked by:	ER	
File name:	T & B136 Sep 2022	

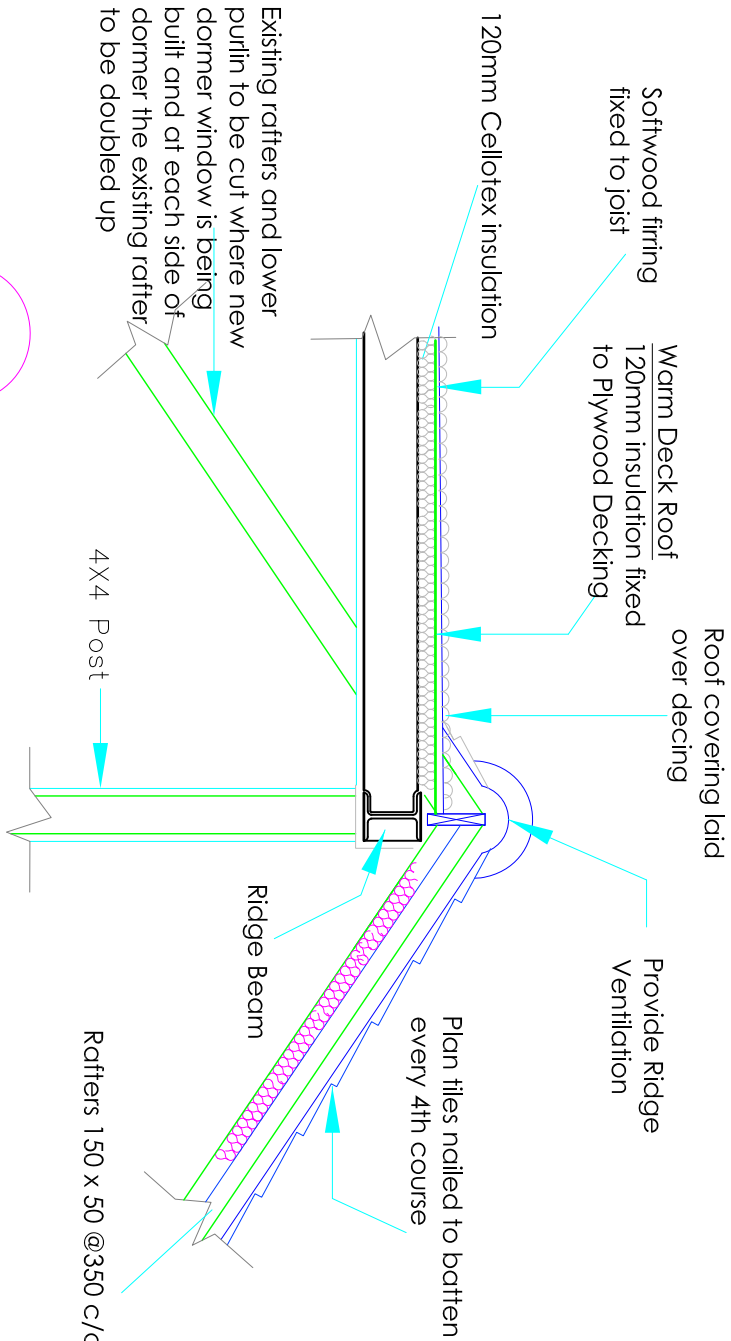

A

Ridge Beam

Scale 1:20

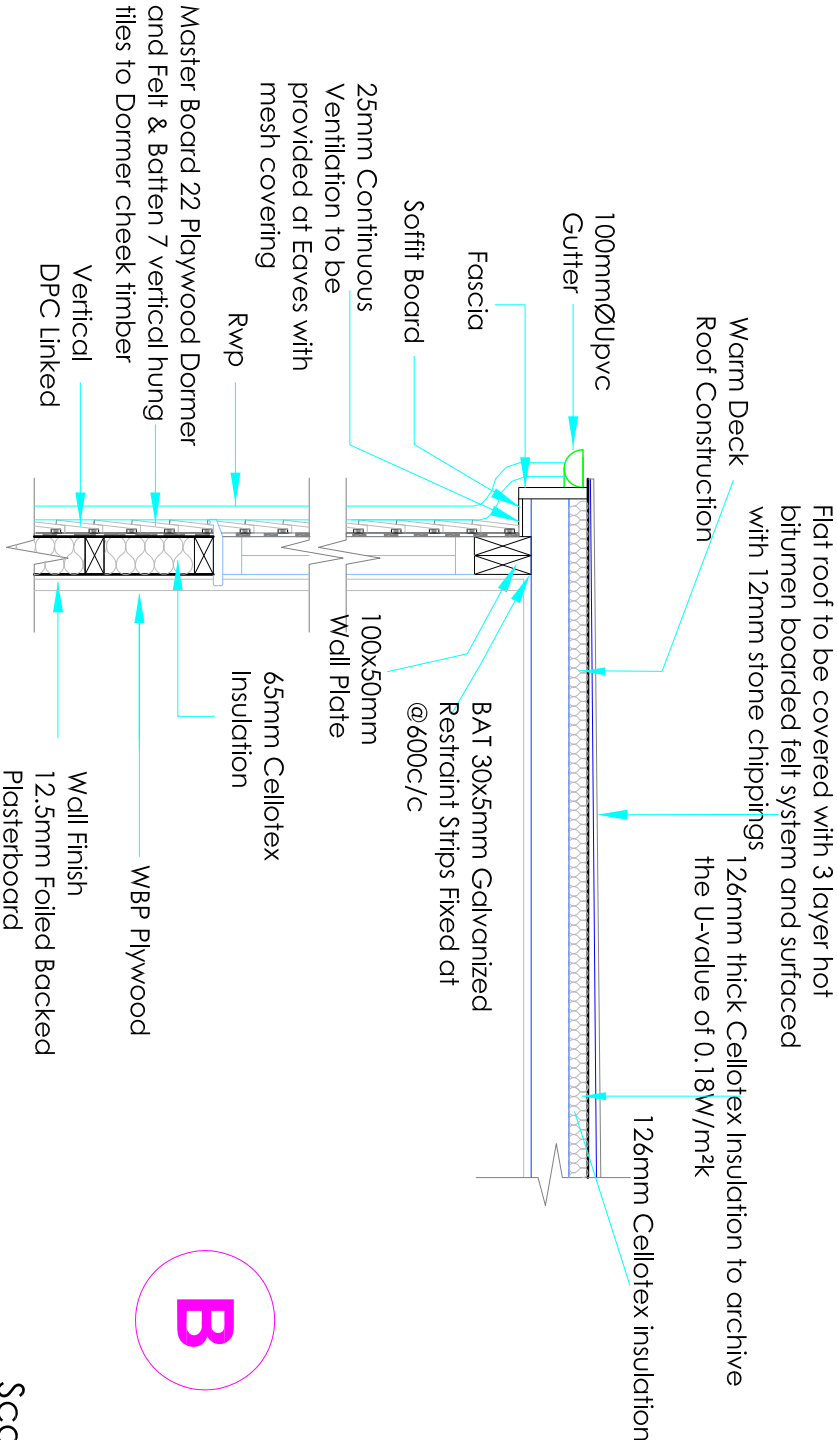

B

Scale 1:20

Warm Deck Roof construction Around Dormer



ALL DIMENSIONS TO BE CHECKED ON SITE ONLY TO BE SCALED FOR PLANNING AND BUILDING REGULATIONS			
Ref.	Revision	Date	By
A	Dormer size reduced	Dec 2022	ER BB

E RILEY ASSOCIATES CHARTERED SURVEYORS 8 HUXLEY PLACE PALMERS GREEN, LONDON N13 5SU Tel: 01992 463 980 Mob: 07938 035 096 TEL: 020 7611 1111 CORRECT	
Project title: LOFT CONVERSION	

Project Address:	21 SPERLING ROAD LONDON N17
Client:	MR & MRS B BROWN
Drawing title:	PROPOSED DETAIL 1


GENERAL PERMITTED DEVELOPMENT			
Date:	Oct 2022	Scale:	1:20 @A3
CAD & Drawn by:	BB	Drawing No:	
Drawn & Checked by:	ER		
File name:	T & B136 Sep 2022		

18/25

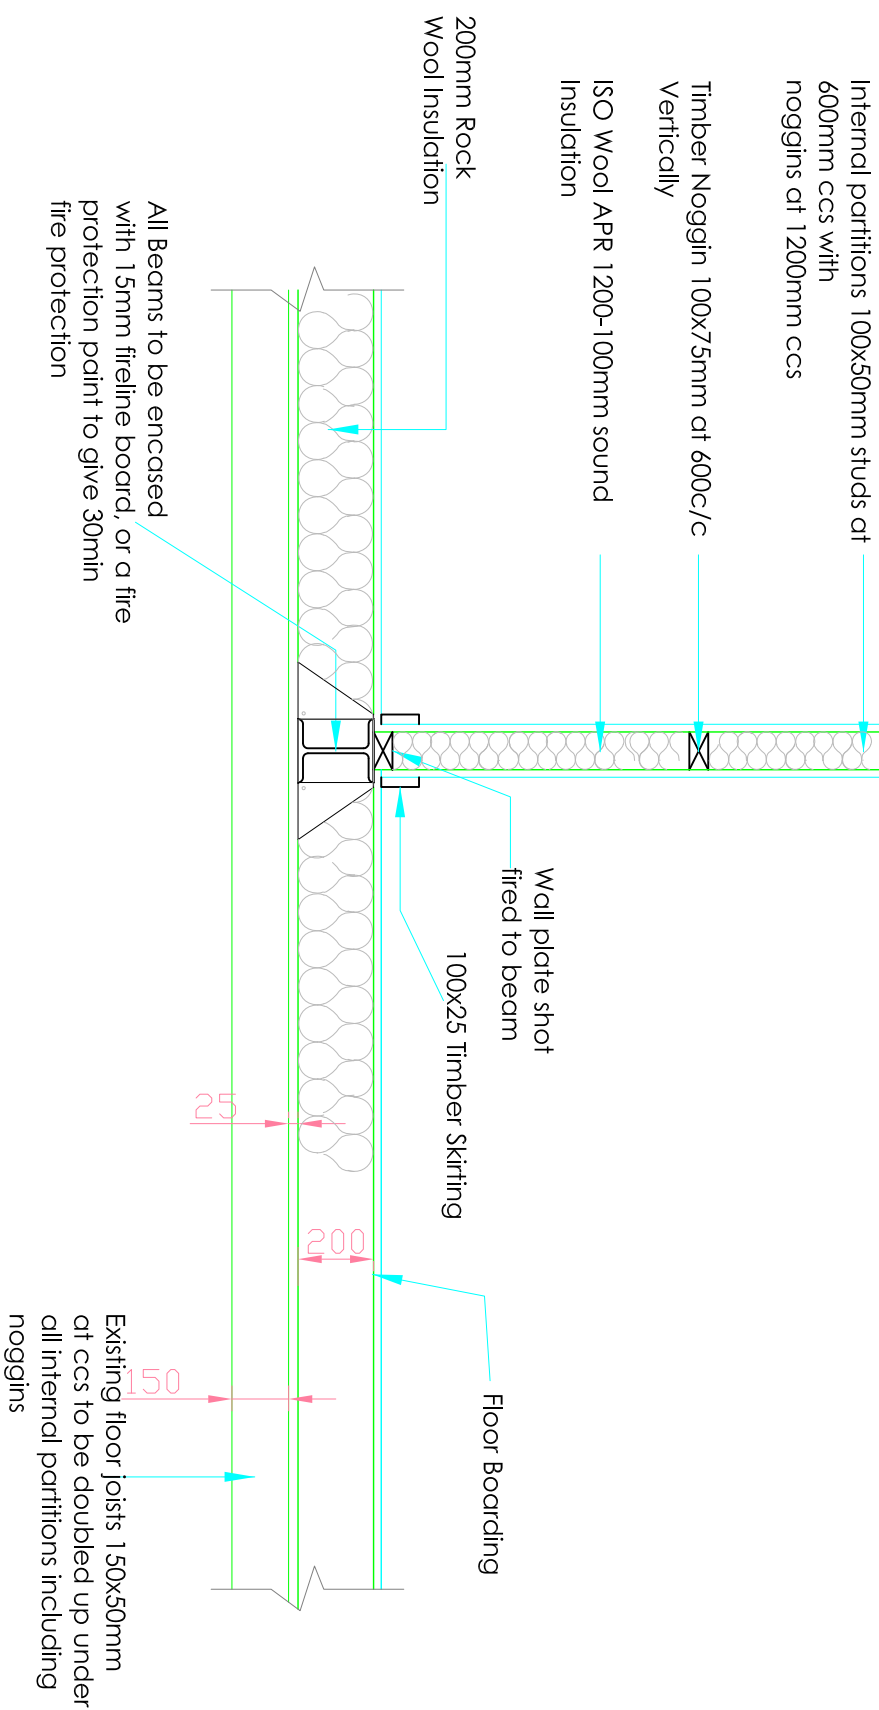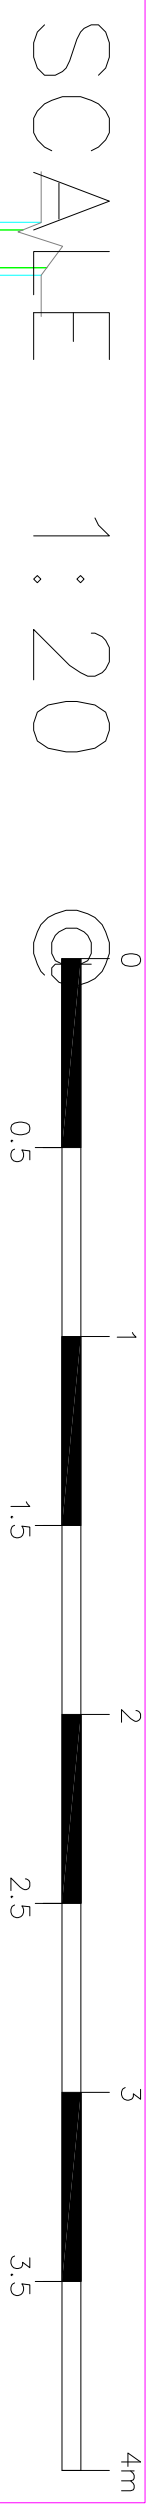


Floor Joist & Beam Connection

Scale 1:20

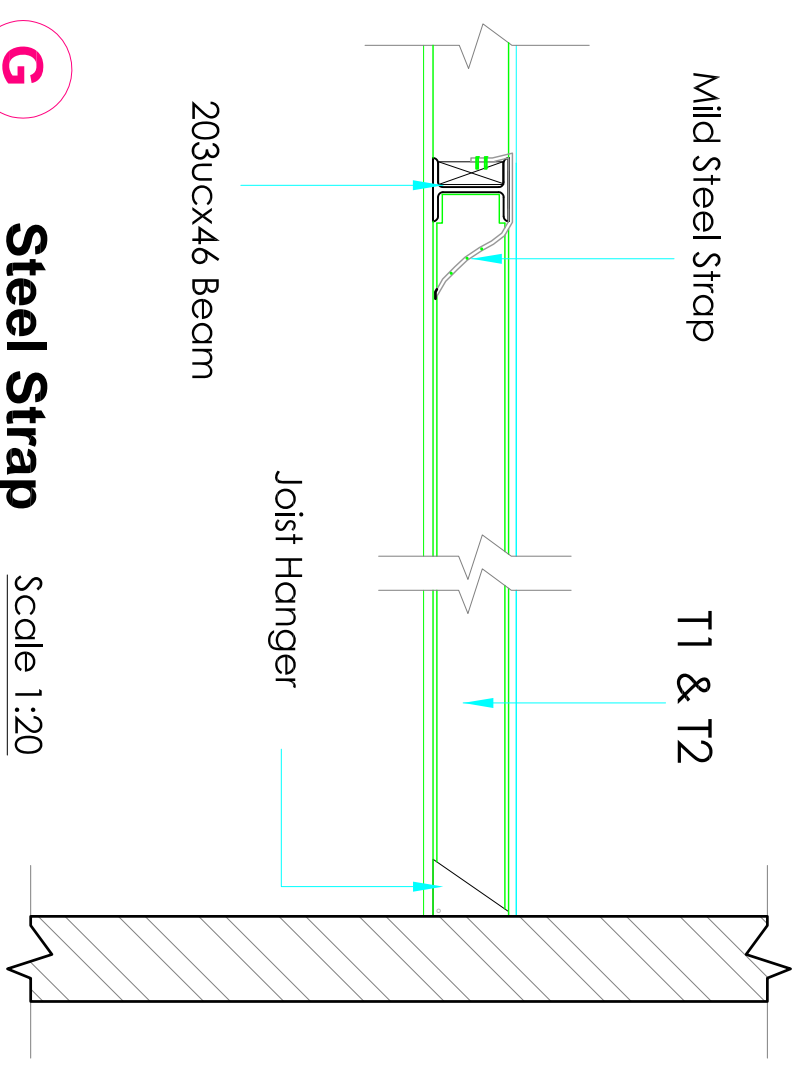


Steel Strap

Scale 1:20

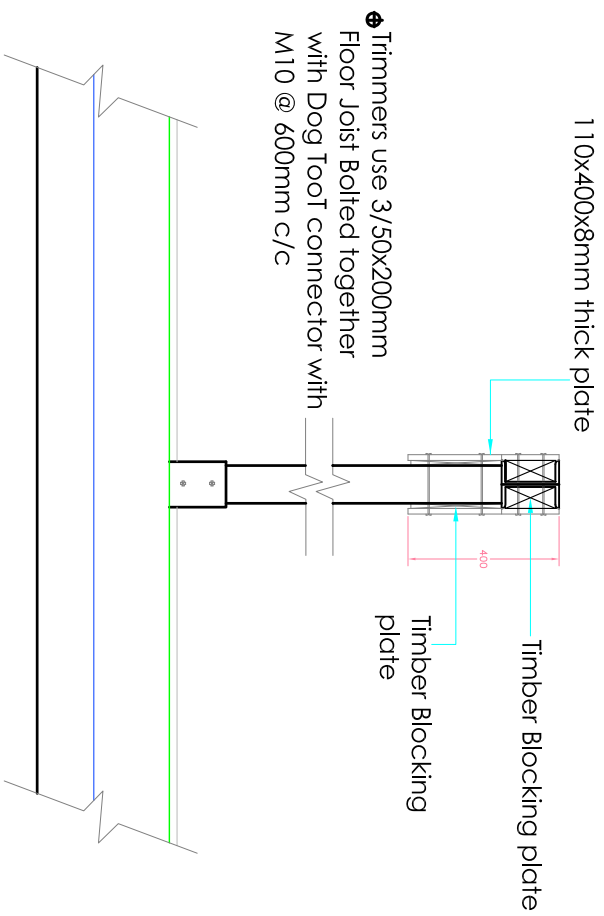

Post Detail

Scale 1:20


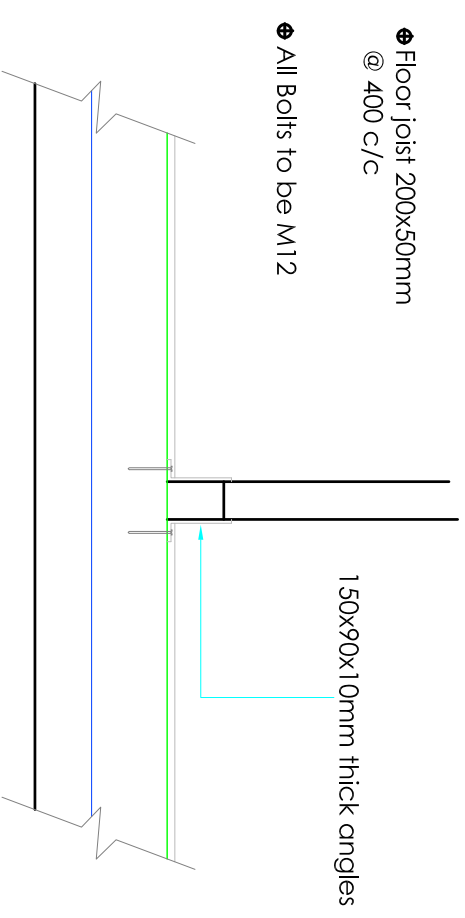


Floor Joist & Bolted connection

Scale 1:20

ALL DIMENSIONS TO BE CHECKED ON SITE ONLY TO BE SCALED FOR PLANNING AND BUILDING REGULATIONS					
E RILEY ASSOCIATES CHARTERED SURVEYORS 8 HUXLEY PLACE PALMERS GREEN, LONDON N13 5SU Tel: 01992 465 880 Mobil: 07958 035 096 TITLE COPYRIGHT				Project title: LOFT CONVERSION	
Project Address: 21 SPERLING ROAD LONDON N17				Drawing title: PROPOSED DETAIL 2	
Client: MR & MRS B BROWN					
Date: Oct 2022				Scale: 1:20 @A3	
CAD & Drawn by: BB				Drawing No:	
Drawn & Checked by: ER					
File name: T & B136 Sep 2022				18/25	

SCALE 1:20

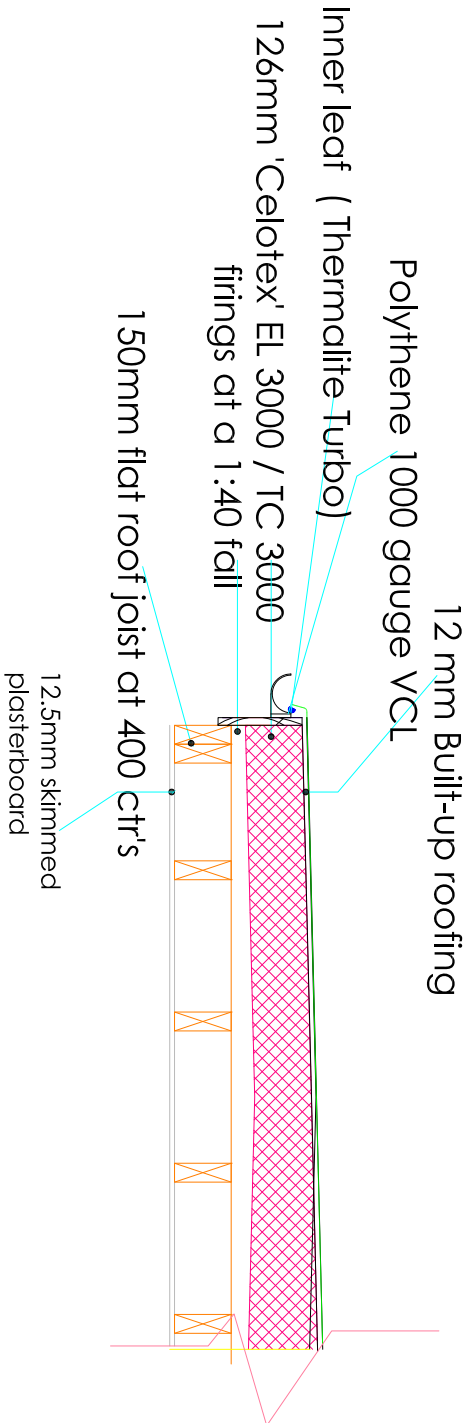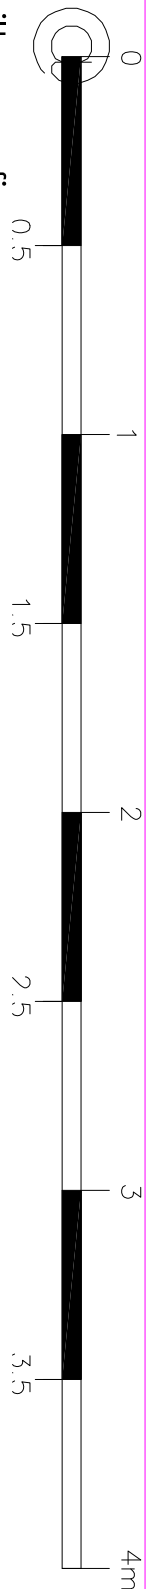

Flat Roof Construction(warm)


timber deck fully bonded

Flat Roof Construction(warm)
timber deck fully bonded
to give a U value of 0.15W/m2K

Scale 1:20

E'


3 layer high performance felt separating membrane laid on
126mm cellotex insulation laid on vapour barrier laid on 22mm
wbp plywood. mechanically fixed onto firing pieces laid
towards gutter fixed on 200 x 50mm roof joist @ 400c/c

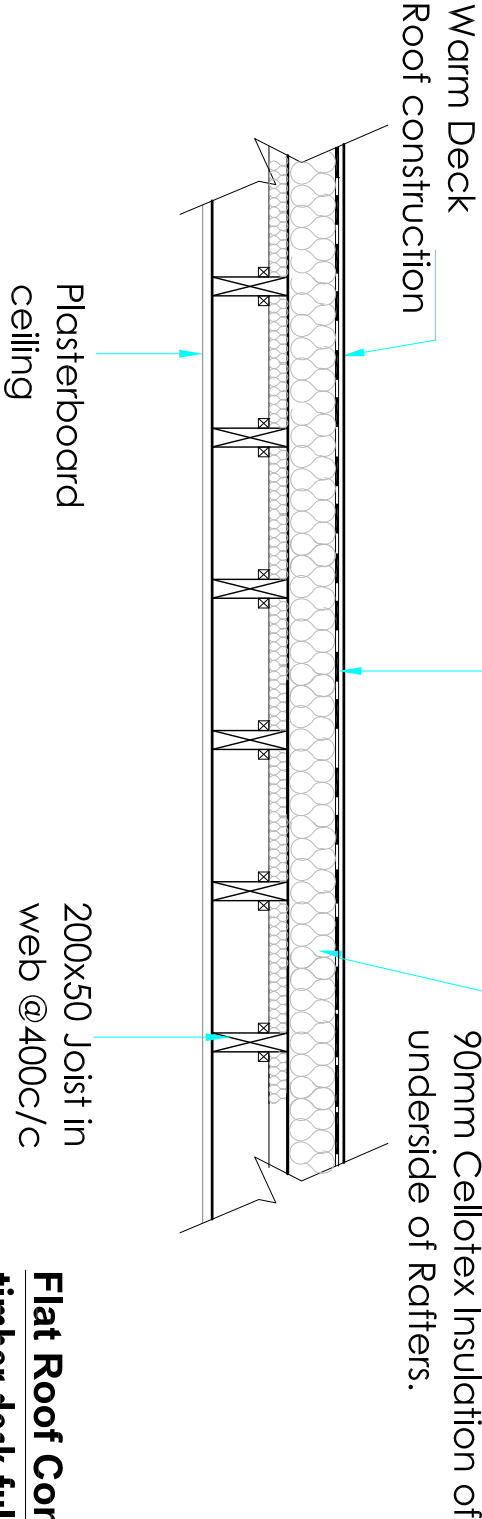

TYPICAL WARM DECK ROOF DETAIL

D

Flat Roof Construction(warm)
timber deck fully bonded
to give a U value of 0.15W/m2K

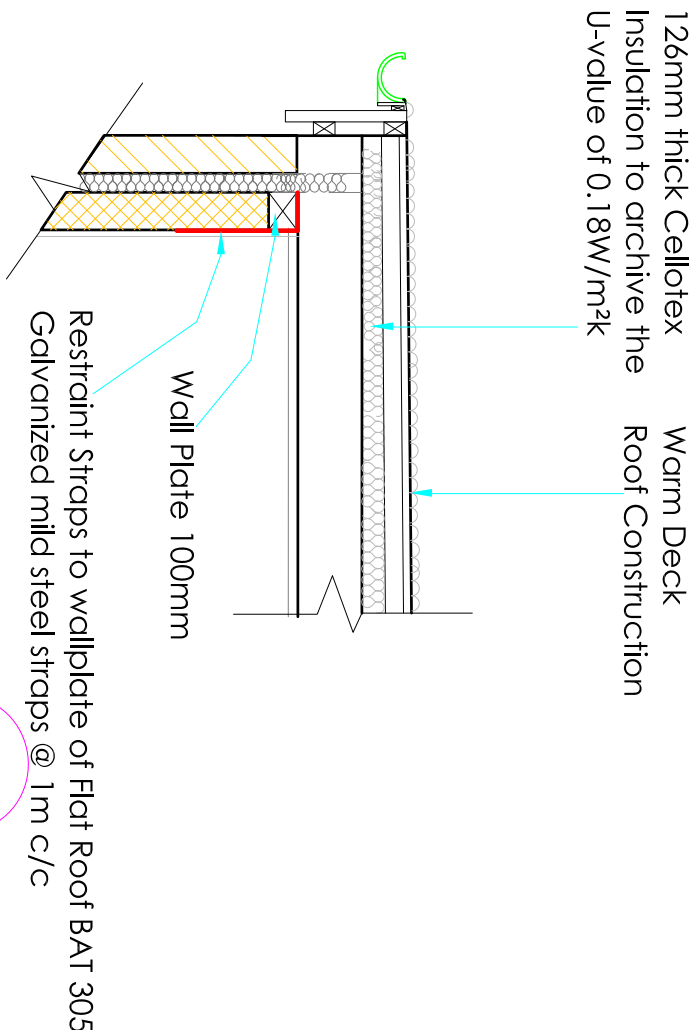


METAL STRAP DETAIL

E

ALL DIMENSIONS TO BE CHECKED ON SITE ONLY TO BE SCALED FOR PLANNING AND BUILDING REGULATIONS

E RILEY ASSOCIATES				Project Address:		Date:		Scale: 1:20 @A3	
CHARTERED SURVEYORS				21 SPERLING ROAD		Oct 2022			
8 HUXLEY PLACE				LONDON					
PALMERS GREEN, LONDON N13 5SU				N17					
Tel: 01932 463 880 Mob: 07938 035 096				Client:		CAD & Drawn by: BB		Drawing No:	
111 COPRIGHT				MR & MRS B BROWN		Drawn & Checked by: ER			
Project title: LOFT CONVERSION				Drawing title: PROPOSED DETAIL 3		File name: T & B136 Sep 2022		20/25	
Revision									
A				Dormer size reduced		Dec 2022			

SCALE 1:20

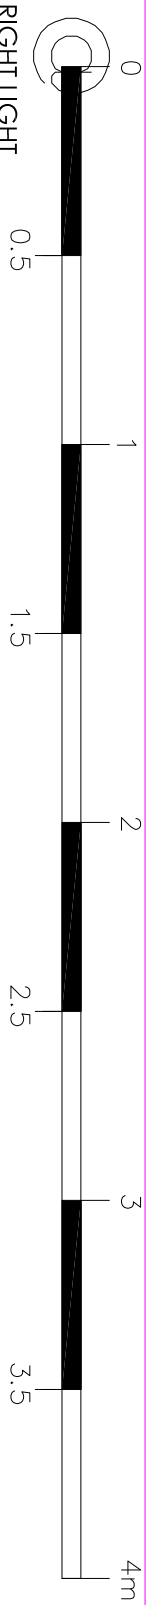

RIGHT LIGHT
Velux GGL8 Existing rafters
to be doubled up each side
of velux also provide top
and bottom trimmers

Roof light

Provide Double
Rafters Each side
of Roof light

65mm Cellotex
Insulation

Joist with T& G flooring
under Escape window

No weight from new
structure is to fall
on to existing ceiling
joists of 25mm gap

Beam 1

Existing ceiling joist

21mm tick T&G flooring grade
chipboard on 200x50mm floor
joists @ 400mm ccs

Duplex Plasterboard or normal
12.5mm Plasterboard (seal joint
to Cellotex) with 5mm Plasterboard
finish

25mm Cellotex Insulation

50mm Cellotex Insulation

50mm Air G.

Scale 1:10

F

Roof & Roof Light

Scale 1:20

ALL DIMENSIONS TO BE CHECKED ON SITE ONLY TO BE SCALED FOR PLANNING AND BUILDING REGULATIONS			
Ref.	Revision	Date	By
A	Dormer size reduced	Dec 2022	ER
			BB


E RILEY ASSOCIATES CHARTERED SURVEYORS 8 HUXLEY PLACE PALMERS GREEN, LONDON N13 5SU Tel: 01992 463 880 Mob: 07938 035 096 THE CORTRIGHT	
Project title: LOFT CONVERSION	

Project Address:	21 SPERLING ROAD LONDON N17
Client:	MR & MRS B BROWN
Drawing title:	PROPOSED DETAIL 4



GENERAL PERMITTED DEVELOPMENT			
Date:	Oct 2022	Scale:	1:20 @A3
CAD & Drawn by:	BB	Drawing No:	
Drawn & Checked by:	ER		
File name: T & B136 Sep 2022			

20/25

SCALE 1:20

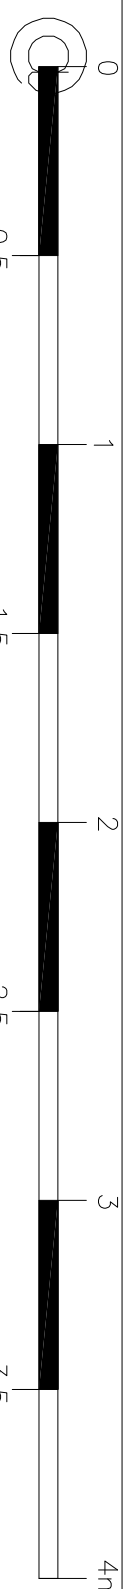

1.3 Stud partitions 100x50mm at 600mm

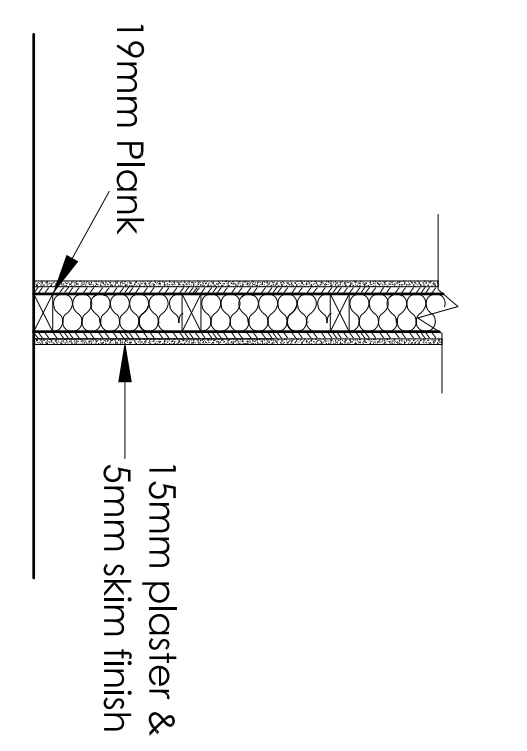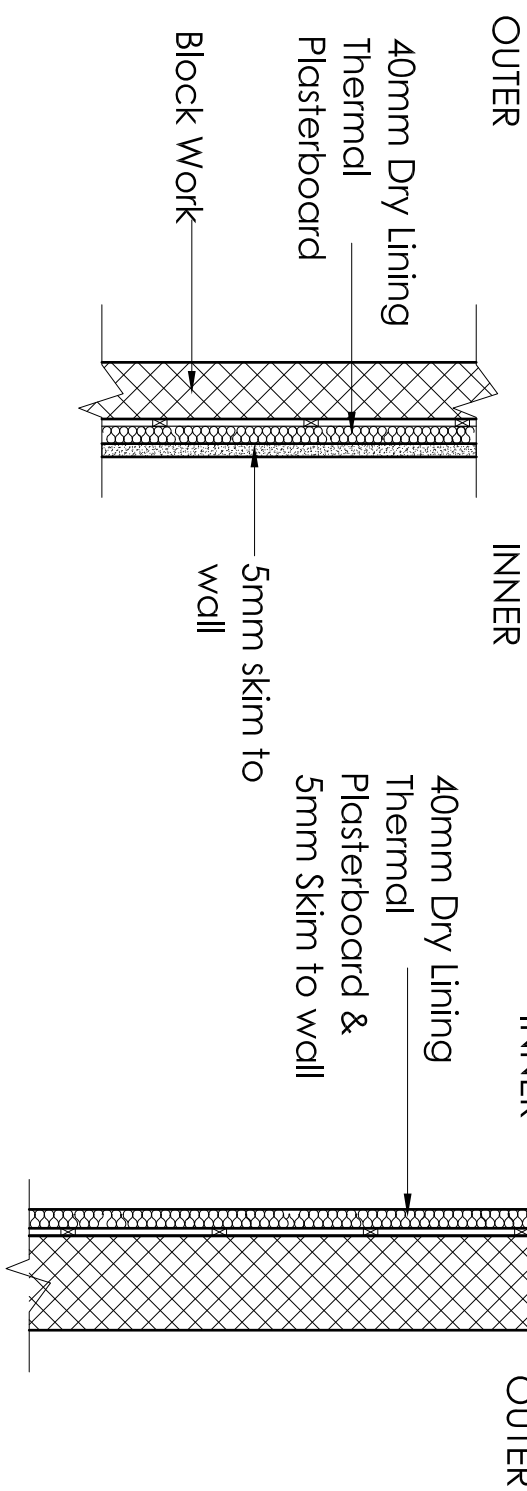


BLOCK WORK WITH WATER PROOF RENDER DETAIL

BLOCK WORK WITH DRY LINING DETAIL

TIMBER STUD PARTITION


Q

Stud partitions 100x50mm at 600mm

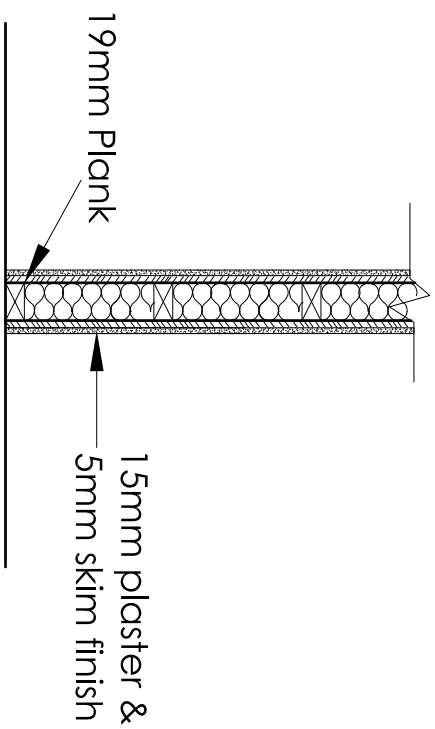

TIMBER STUD PARTITION


Scale 1:20

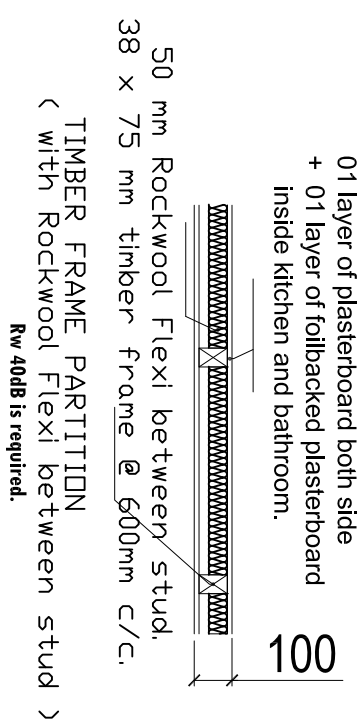

Timber Frame Stud Partition


Scale 1:20

ALL DIMENSIONS TO BE CHECKED ON SITE ONLY TO BE SCALED FOR PLANNING AND BUILDING REGULATIONS						GENERAL PERMITTED DEVELOPMENT	
Ref.	Revision	Date	By		E RILEY ASSOCIATES CHARTERED SURVEYORS 8 HUXLEY PLACE PALMERS GREEN, LONDON N13 5SU Tel: 01992 465 880 Mobile: 07998 035 096 ITL COPYRIGHT Project title: LOFT CONVERSION Project Address: 21 SPERLING ROAD LONDON N17 Client: MR & MRS B BROWN Drawing title: PROPOSED DETAIL 5 Date: Oct 2022 Scale: 1:20 @A3		
A	Dormer size reduced	Dec 2022	ER	BB			
Project title: LOFT CONVERSION					Drawing No:		
					20/25		
Drawing title: PROPOSED DETAIL 5					File name: T & B136 Sep 2022		

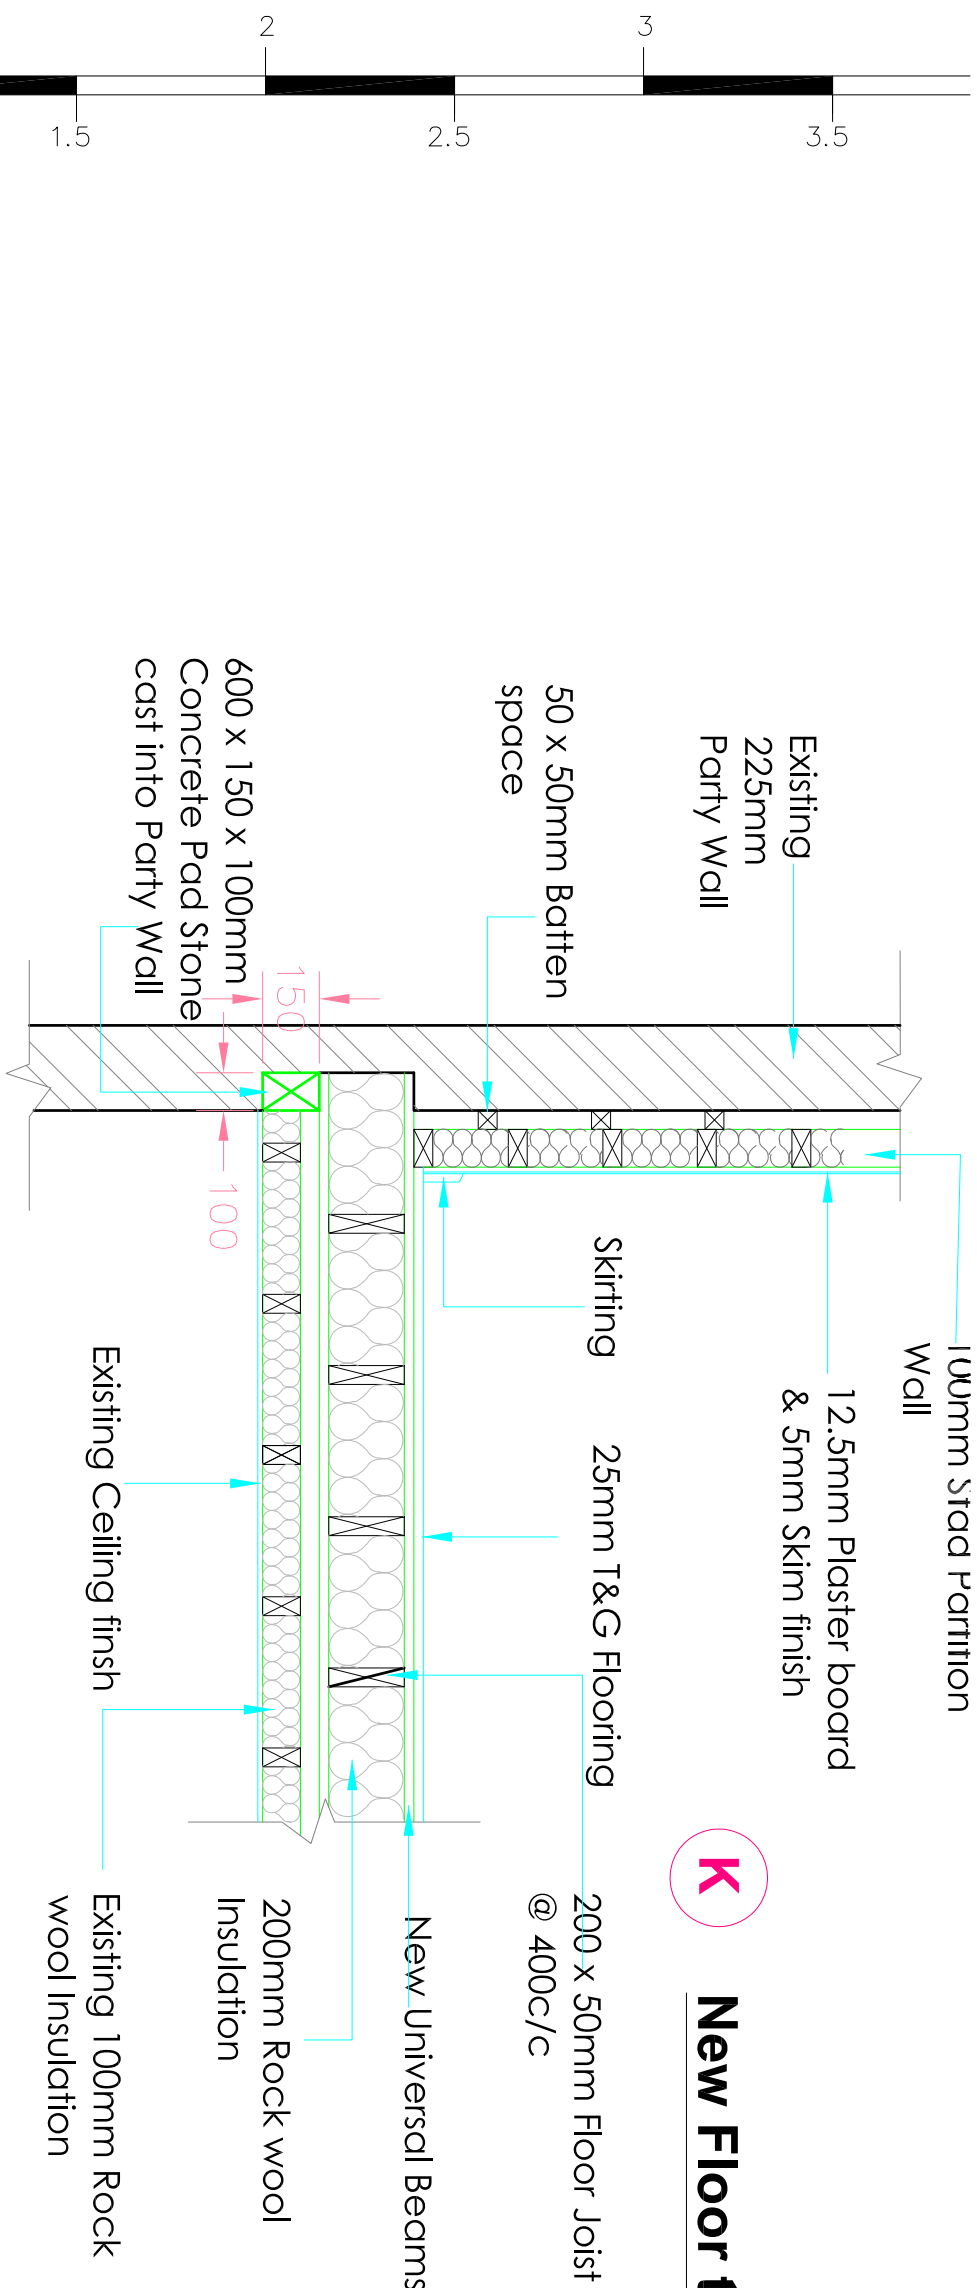

K


New Floor to Loft Space Scale 1:20

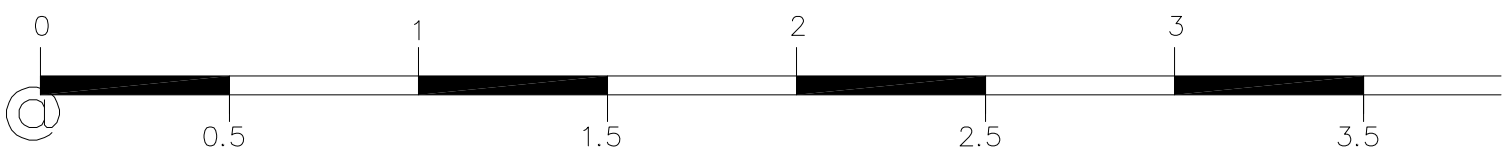

@


ALL DIMENSIONS TO BE CHECKED ON SITE ONLY TO BE SCALED FOR PLANNING AND BUILDING REGULATIONS			
Ref.	Revision	Date	By
A	Dormer size reduced	Dec 2022	ER BB

Chimney Breast:
No beams are supported on chimney breast brickwork

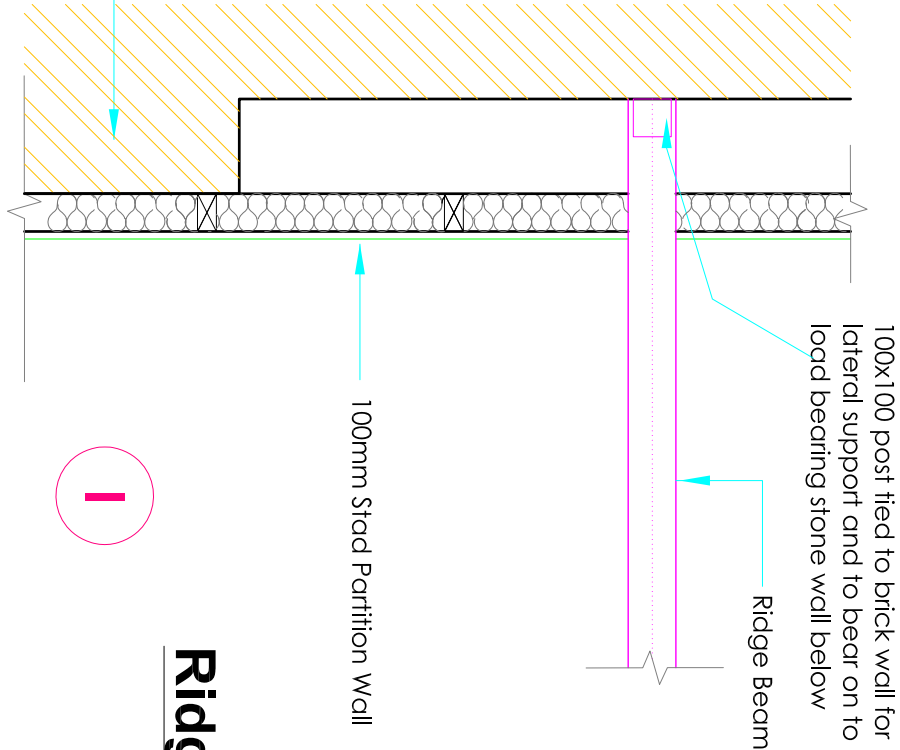

I

Ridge Beam Scale 1:20

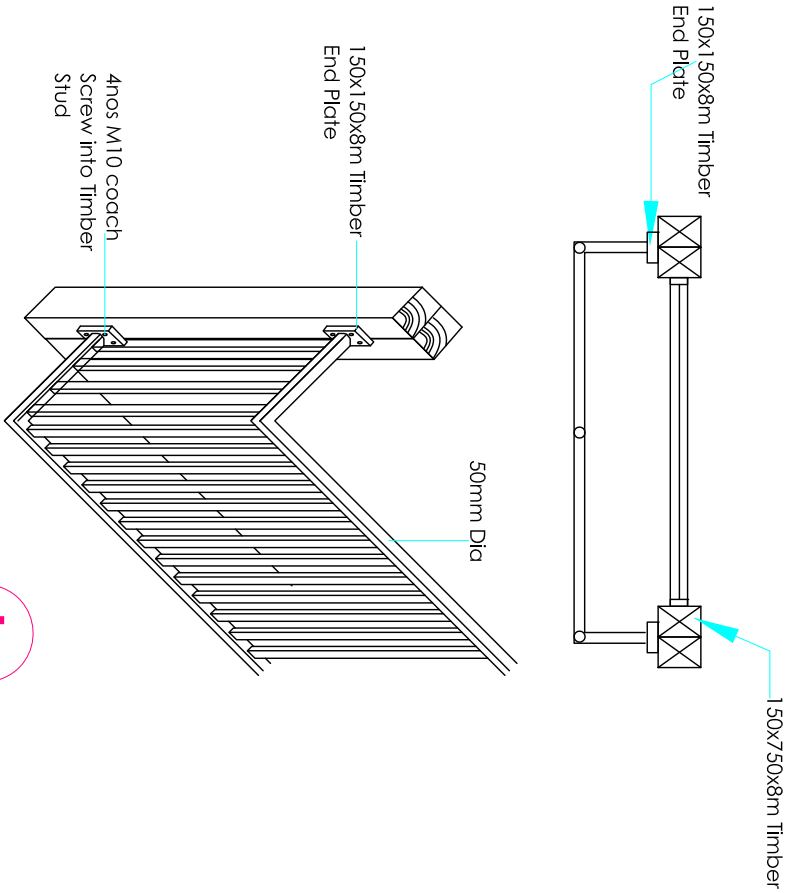

L

Juliet Balcony Detail Scale 1:20

E RILEY ASSOCIATES
CHARTERED SURVEYORS
8 HUXLEY PLACE
PALMERS GREEN, LONDON N13 5SU
Tel: 01992 465 880 Mob: 07938 035 096
THE CORTRIGHT

Project title: **LOFT CONVERSION**

Project Address:
**21 SPERLING ROAD
LONDON
N17**

Client:
MR & MRS B BROWN

Drawing title:
PROPOSED DETAIL 6

GENERAL PERMITTED DEVELOPMENT		
Date: Oct 2022	Scale: 1:20 @A3	Drawing No: 23/25
CAD & Drawn by: BB	Drawn & Checked by: ER	
File name: T & B136 Sep 2022		

CONSTRUCTION NOTES:

All work is to comply with the current Building Regulations and to be local authority satisfaction. Materials to be in accordance with appropriate British Standard were existing
Dimensions are to be checked on site by contractor prior to commencing any excavation works.

COPYRIGHT: Written consent must be obtained from **E Riley Associates** for reproducing or copying this drawing in part or in whole.

PARTY WALL NOTICE:

It is the owner's responsibility to Ensure Party Wall Notice is served on all adjoining owners, prior to the work commencing, to comply with 1996 Party Wall Act Section 6

STRUCTURAL STEELWORK

To be protected with 'Bristol' in turnescent paint resistance. Beam to beam connections are to be made using 80 x 80 x8mm cleats with a 6mm continuous fillet weld or bolted min 4No M16 bolts to each beam. Twin beams are to be bolted together at 600mm centres with M16 bolts and tubular steel spacers. Where timber supported in the web beams/joists are to be of the steel, solid timber noggins are to be provided within the flanges.

STRUCTURAL TIMBER

To be C24 grade unless otherwise indicated and with all timbers kept 40mm clear of any chimney breast. Joist to joist/trimmer connections are to be made using jiffy hangers. Multiple timber beams are to be bolted at 600mm centres using M10 bolts with steel plate washers and double-sided timber connectors. Timber posts to timber beam connections to be made using 4no 'Bat' multi-grip frame connectors.

Timbers to be fixed to top and webs of steel beams with high tensile black bolts at 900mm centres or shot fired at 450mm centre. Where existing ceiling joists are cut in area of new stairwell, support to be provided with jiffy hangers or mild straps.

BEAMS (RSJs):

To be encased with 2 layers of 12.5mm Gyproc 'fireline' plasterboard and 5mm-skin finish. RSJs Beams to be installed on concrete padstone each end minimum bearing each end 150mm.

FIRST FLOOR LANDING:

Existing landing, where sited over a habitable room at ground floor level, to be covered in 6mm hardboard if plain edged boarding present.

TIMBER LOFT FLOOR:

Minimum of 22mm T & G floor grade chipboard on floor joists as detailed with solid timber noggins at mid-span. Existing first floor ceiling of 16mm lath and plaster. Unless otherwise shown the new floor joists and main structural floor beams are to be set 25mm clear foexisting ceilings joists. Any notching of joists for services to be no deeper than 0.125 x joist depth and cut no closer to the support than 0.07x joist span, nor further away than 0.25xjoist span. Holes drilled in floor joists to be of a diameter no greater than 0.25x joist depth, drilled at the neutral axis, of not less than 3 diameters (centre to centre) apart and locatedbetween 0.25 and 0.4 x joist spanned from the support.

DORMER WALLS:

Vertical tile hanging to match existing on 38 x19mm tanalised softwood battens on BS747slaters felt on 11mm external quality sterling board, (on 6mm masterboard if within 1.0m ofboundary), on cross braced 50 x 100mm stud at 400mm centre. Studwork to include 50 x100mm head and sole plats and noggins at 900mm centres. Infill dormer studwork and studwork to front wall with 100mm Kingspan or Celotex Thermal wall insulation and finishinternally with 12.5mm fib plasterboard and 5mm gypsum plaster skim. Use code 4 lead flashing to junction of dormer face and pitched roof. At junction of dormer cheek withpitched roof weather with code 3 lead soakers.

DORMER FLAT ROOF CONSTRUCTION:

Flat Roof [over wall to dormers]: all joints between rafters ceiling joists struts to be made with approved timber connectors to BS 1579 and bolted with 12mm dia Coach Bolts with 50mm x 150mm Ceiling Joints to form soffits at 400c/c. Fix felt and batten underlay [BS 747 type if v/Bitumen Felt; 15kg per 10m²] to rafters and dress into gutter, [cover felt and batten with plain tiles to match existing], 150mm min end laps and 100mm quilt laid between ceiling joists. Fix 10mm foiled back, plasterboard ceiling and slopping soffits and 5mm skim finish. Fascia boards are to be treated with preservative stain and be set 25 clear of tiles. Of minimum two layer AC rated high performance felt to BS47 laid to CP 144, on 18mm external quality sterling board (on 50x50mm cross battens) on minimum 1:60 firing pieces on roof joists as detailed, with solid timber noggins at mid-span. Felt to be dressed 450mm up roof slope under tilingon Layboard. Ceiling of 9.5mm foil-back plasterboard and 5mm plaster skim with 130mm Kingspan Thernarroof TR20 DERO ODP, (minimum U-value of 0.20w/m2 degrees C), provided an insulation. Roof joists to be connected to the existing rafters using an M10 bolt and timber connector. Roof to be vented at eaves with continues 25mm air gap incorporated insect screen. Minimum 50mm air space to be maintained above insulation for cross ventilation. Rainwater gutters of 112mm PVC and down pipe of 65mm diameter PVC discharging with shoe into existing roof slope and ultimately to existing sw gullies. Chimney Stacks to terminate at least 1.0m above any flat roof or window with 2.3m.

FLAT ROOF CONSTRUCTION (WARM DECK):

Mastic Asphalt 20mm including solar reflective paint finish should be laid in accordance with the recommendation of CP 144, Part 4, 1990 and requirements of the Mastic Asphalt Council and Employers Federation, on sheathing felt isolating separating membrane (type 4A (i) to BS 747 laid dry with minimum 50mm laid immediately prior to the application of the Asphalt weathering, on Celotex Energy Locked board insulation 130mm nominal thickness on 1000 gauge polythene vapour control layer membrane where at perimeters and abutments, the VCL should be turned up around the insulation board edges and a flap of approximately 300mm should be fully bonded to the top face of the insulation board on 20mm thick tongue and grooved plywood deck on firings to provide minimum 1.60fall on joists (200 x50x@400 centres) as indicated on drawings.

STUD PARTITION WALL:

Form 100mm x50mm studs @600mm c/c and behind all cut edges of plasterboard, noggings at 900mm c/c max but not under plasterboard joint. Where studwork runs between joists over insert 100 x150mm noggins between joists at head, 600mm c/c. Partition to be on 2 no. Joists bolted together with 12mm diameter coach bolts and 50mm diameter steel washers where joist parallel. Trim door openings with 100x 50mm SW head housed to studs. Infill studs with insulation quilt, if required 12.7 x 1200 x 406mm plasterboard both sides, finish 6mm thick thistle board plaster. Make good to adjacent walls and ceiling. Run ex;150 x 25mm skirting with pencil rounded exposed edge.

SOLID WALL

To be from 250m min, thick 'Celcon Solar' block or similar approved to **BS 6073**. Mortar joints to be 10mm thick in a 1:2:9 Cement/Lime/Sand mix. Once brick thick wall in semi Engineering bricks below DPC. Lay 'Ledcore' dpc or similar approved 150mm min. above ground level with 150mm laps at joints and intersections and bed on brick in cements mortar. Marry new dpc into existing where abutting with full 150mm lap. External finish to be 16mm thick render to **BS 5262: 1976**. Stop off 150mm above ground level galvanized ms bell mouth render stop bead, paint plinth below stop bed with 2 no. coats bituminous paint blinded with sharp sand. Finish internally with 40mm Thermal plasterboard fixed to inner skin and 5mm skim finish.

SUSPENDED TIMBER FLOOR CONSTRUCTION:

1st floor is 200mm x50mm joists with 25 plain edge. Ceilings are 16 lath and plaster. On 175mm x 50mm joists at 400c/c. joists are to be doubled up under partitions. New joists and beams are to be set 25mm clear of existing ceilings and ceilings joists. **Insulation:** Suspended floor use 120mm Celotex laid between joist fixed on chicken mesh.

FLOOR CONSTRUCTION:

75mm Sand and Cement Screen finish on 100mm rigid slab insulation on building paper on 150mm Concrete Slab floor on 120mm gauge DPM linked with DPC laid on 60mm soft sand blinding on minimum 150mm hardcore.

SOLID FLOOR CONSTRUCTION:

75mm Sand and Cement screed finish on 100mm 'Celotex' rigid slab insulation on building paper on min. 150mm concrete salb floor on 1200mm guage. DPM link with dpc on 60mm soft sand blinding on minimum of 150mm hardcore.

NEW STAIRCASE:

To be closed plan, width to be 800mm between handrails or wall, pitch to be 42 degrees maximum. Provide 14 equal maximum risers 220mm with 220mm min goings. Tapered treads to have minimum goings of 50 and equal goings of 220 min at center of flight. Handrail is to run continuously on one side of flight.Where guarding is required there should be no openings greater than 100mm. Handrail and guarding should be 840mm above nosings and 900mm.Above landing;Headroom between nosings existing flight and underside of new flight to be 2000mm. Staircase manufacture to check dimensions prior to manufacture.

NB: THE STAIRCASE SUPPLIER IS TO SIDE CHECK ALL DIMENSION PRIOR TO MANUFACTURE

ALL DIMENSIONS TO BE CHECKED ON SITE ONLY TO BE SCALED FOR PLANNING AND BUILDING REGULATIONS

Ref.	Revision	Date	By	
A	Dormer size reduced	Dec 2022	ER	BB

E RILEY ASSOCIATES

CHARTERED SURVEYORS

8 HUXLEY PLACE

PALMERS GREEN, LONDON N13 5SU

Tel: 01992 465 880 Mob: 07958 035 096

TEL: 0203 7919111

Project title: LOFT CONVERSION

Project Address:

21 SPERLING ROAD

LONDON

N17

Client:

MR & MRS B BROWN

Drawing title:

SPECIFICATION NOTES 1

Date: Oct 2022

CAD & Drawn by: BB

Drawn & Checked by: ER

File name: T & B136 Sep 2022

Scale:

Drawing No:

24/25

GENERAL PERMITTED DEVELOPMENT

All work is to comply with the current Building Regulations and to be local authority satisfaction. Materials to be in accordance with appropriate British Standard were existing
Dimensions are to be checked on site by contractor prior to commencing any excavation works.

SMOKE DETECTION:

Mains operated and interlinked smoke detectors, to **BS5446** Pt.1to be installed in positions marked SD, (to include battery as a secondary power supply). To be provided to hall and landing areas and interconnected (with colour coded wire), separately connected to fused box or connected to a single lighting circuit (with a means of isolating the detector power without isolating the lighting) with battery back up, to be min 300mm from walls and light fittings, not over stairs and within 7.5m of doors to each habitable room.

SMOKE ALARM: To be installed to comply with **BS5839**.

MEANS OF ESCAPE IN CASE OF FIRE :

DOORS: New doors marked FRSC to be half hour fire resistant, with self closers, to FD30 standard. Existing doors marked 1 to be fitted with *Gibraltar* type self closers. Any glazing to existing doors to be in 6mm Georgian wired glass and fanlights above doors to be panelled over on both sides using 12.5mm plasterboard and plaster skim.

ESCAPE WINDOWS:

Each habitable room on the new floor level is to have access to an escape window with an opening area of at least 0.33m2 (and at least 450mm high and 450mm wide). In the case of an escape window set in the sloping section of the roof (Velux GPL-308E 780x 1400mm or equivalent MOE window installed in accordance with manufacturer's specification), the bottom of the open able area should be between 600mm and 1100mm, measured from floor level. In addition, the maximum should be 1700mm. Rafter's each side of new windows to be doubled up by the addition of one no. 50 x100mm rafter in each in each case, bolted to the existing with M10 bolts at 600mm centres. Trim around openings with 100 x 100mm C16 timbers with Jiffy hangers at trimmer connections.

In the case of an escape window positioned in the dormer, the bottom of the open able area should be between 800mm x 1100mm, measured from floor level, and a maximum 1700mm measured from the eaves.

WINDOWS

New windows to be designed and installed to meet a U value of 1.8W/M2 K. installer to provide of u value compliance prior to installing windows. New Double glazed window with 16mm air gap and a "soft" low E coating or with 16mm air gap, argon filled and a "soft" low E coating or double gazed 12mm air gap argon filled and a "soft" low E coating. All new doubled glazed windows to have Trickle vent. Window to have maximum U-value of 1.6.

GLAZING

New windows to be K-type double glazing (1.6W/M2degC). Glass to doors and low level glazing below 1500mm to be safety type to BS6206. If applicable, the new stair window cill to be sited at least 900mm above the highest adjacent stair tread. No new opening window to be less than 800mm above floor level.

ELECTRICAL WORKS

All wiring and electrical work will be designed, installed, inspected and tested in accordance with the requirements of **BS7671**, the IEE 17th edition wiring Guidance and Building Regulation Part P (electrical safety) by a competent person registered with an Electrical self Certification scheme authorised by the Secretary of State. The competent person is to send to the Local Authority, a self-certification with 30days of the electrical work completion. The client must receive both copy of the self-certification and a copy of the **BS7671** Electrical Installation Test Certificate.

GAS APPLIANCE:

All work on gas appliances to be carried out by CORGI registered person. Gas boiler to be repositioned or replaced by CORGI registered Plumber New radiators to have trus thermostatic radiator valves.

CENTRAL HEATING

All central heating that may be installed including radiator to have thermostatic radiator valves (T.R.V)

LIGHT FITTINGS

All new light fittings to be energy efficient in accordance with Part L1.

FOUL DRAINAGE:

To be to **CP 301** and be incased in 150mm min concrete where passing under building. Drainage passing through or under walls to be protected by precast concrete lintel 75mm minimum between soffit of lintel and top of drain. All new gulliew to be **B.1** type with number of inlets to suit number of wastes. Bend at base of soil stack to be long radius type 100mm diameter v/trifled clay pipes, falls to be agreed with Local Authority surveyor. Bed and surround in 150mm concrete new inspection chamber 750mm x 700mm width minimum internal formed from 225mm thick engineering brick to **BS 1301** in English bond. 150mm thick concrete base extending 150mm outside brick walls. Benching to rise vertically from edge of channel to height not less than soffit of outgoing drain then sloped upwards to wall of chamber. Finish with light weight cover and frame.

WASTES:

To be of approved manufacture and have solvent welded joints and clearing eyes at all bends. All new plumbing to be to **BS 5572 : 1978** 40mm dia basin and bath wastes to 50mm common waste discharging to 100mm soil vent pipe. 40mm dia sink waste to discharge to new back inlet gully.

DRAINS:

Existing drains and new drains to be suitably bridged where passing through footings. Minimum fall 1:40. All sanitary fittings to be fitted with 75mm deep seal trap. Above ground Drainage to be in accordance **BS EN 12056:2000**.All new drainage connect to have rodding eye and be roddable in accordance with BS8301 for underground drainage.

VENTILATION

New loft room to have 5% of floor area in ventilation openings for rapid ventilation and 8000mm2 of background ventilation. Shower to have opening window and an additional 15litres per second mechanical extractor fan ducted to external air 400mm2 of background ventilation. Ventilation to be 1 20th of floor area 1 10th operable window.

MECHANICAL VENTILATION

The loft shower room to be fitted with Mechanical Extractor Fan with 15min. over run and extract 6litres/second. The Mechanical Extractor Fan to be controlled by the operation of the light switch. The door to be installed with 10mm gap under it

LATERAL RESTRAINT STRAP:

Heavy duty restraint strap made from 30mm x 5mm galvanised edge coated steel for lateral restraint of roof trusses, rafters and joints tied into masonry walls. Designed to The Building Regulations, **BS5268 part 3** and other building standards for horizontal restraint when connecting timber floor and roof systems to masonry walls. Fix straps to joists/rafter/ties with not less than four 50mm x 8 gauge sheradized countersunk screws evenly spread.

GAS APPLIANCES

All work on gas appliances to be carried out by a GORGI registered person.

CENTRAL HEATING

All central heating that may be installed including radiator to have thermostatic radiator valves (T.R.V).

LIGHT FITTINGS

All new light fittings to be energy efficient in accordance with Part L1

SC - New door to be fitted with self-closing device.

SD - Smoke detector to BS 5446 pt. 1

HD - Heat detector


FRSC - Fire resistance door fitted with closing

GENERAL PERMITTED DEVELOPMENT			
ALL WORK IS TO COMPLY WITH THE CURRENT BUILDING REGULATIONS AND TO BE LOCAL AUTHORITY SATISFACTION.		Project Address: 21 SPERLING ROAD LONDON N17	
E RILEY ASSOCIATES CHARTERED SURVEYORS 8 HUXLEY PLACE PALMERS GREEN, LONDON N13 5SU Tel: 01992 463 880 Mob: 07938 035 096 TEL: 01992 463 880 TEL: 01992 463 880		Date: Oct 2022	
Ref.	Revision	Date	By
	A	Dec 2022	ER
			BB
Project title: LOFT CONVERSION		Client: MR & MRS B BROWN	
		Drawing title: SPECIFICATION NOTES 2	
		File name: T & B136 Sep 2022	
		Drawing No: CAD & Drawn by: BB	
		Drawn & Checked by: ER	
		24/25	

Scale 1:1250 on @A3



Scale 1:500 on @A3

 

ALL DIMENSIONS TO BE CHECKED ON SITE ONLY TO BE SCALED FOR PLANNING AND BUILDING REGULATIONS			
Ref.	Revision	Date	By
A	Dormer size reduced	Dec 2022	ER
			BB

E RILEY ASSOCIATES CHARTERED SURVEYORS 8 HUXLEY PLACE PALMERS GREEN, LONDON N13 5SU Tel: 01992 463 880 Mobil: 07938 035 096 THE COPYRIGHT		Project title: LOFT CONVERSION	
---	--	---------------------------------------	--

Project Address:	21 SPERLING ROAD LONDON N17
Client:	MR & MRS B BROWN
Drawing title:	OS MAP

GENERAL PERMITTED DEVELOPMENT			
Date:	Oct 2022	Scale:	
CAD & Drawn by:	BB	Drawing No:	
Drawn & Checked by:	ER		
File name:	T & B136 Sep 2022		