


Braemar Avenue

Planning Application


December 2022

Contents


- 01_Site Location
- 02_Site Photos
- 03_Site Analysis
- 04_Existing Plans, Elevations & Sections
- 05_Demolition
- 06_Proposal Plans, Elevations & Sections
- 07_Urban Greening Factor
- 08_3D Visuals
- 09_Precedents
- 10_Accommodation Schedule

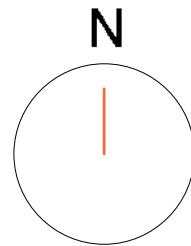

NOTE
This drawing is copyright. Do not scale off dimensions. All dimensions are to be checked on site by contractor. Contractor to report any dimensional discrepancies, errors or omissions prior to commencing on site.

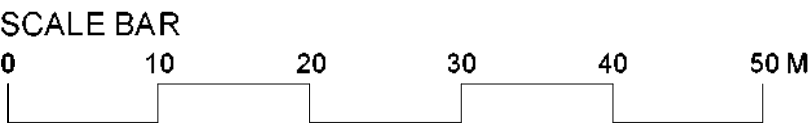

- KEY
- Indicates site boundary
 - Indicates land outside the application boundary but within the applicants ownership

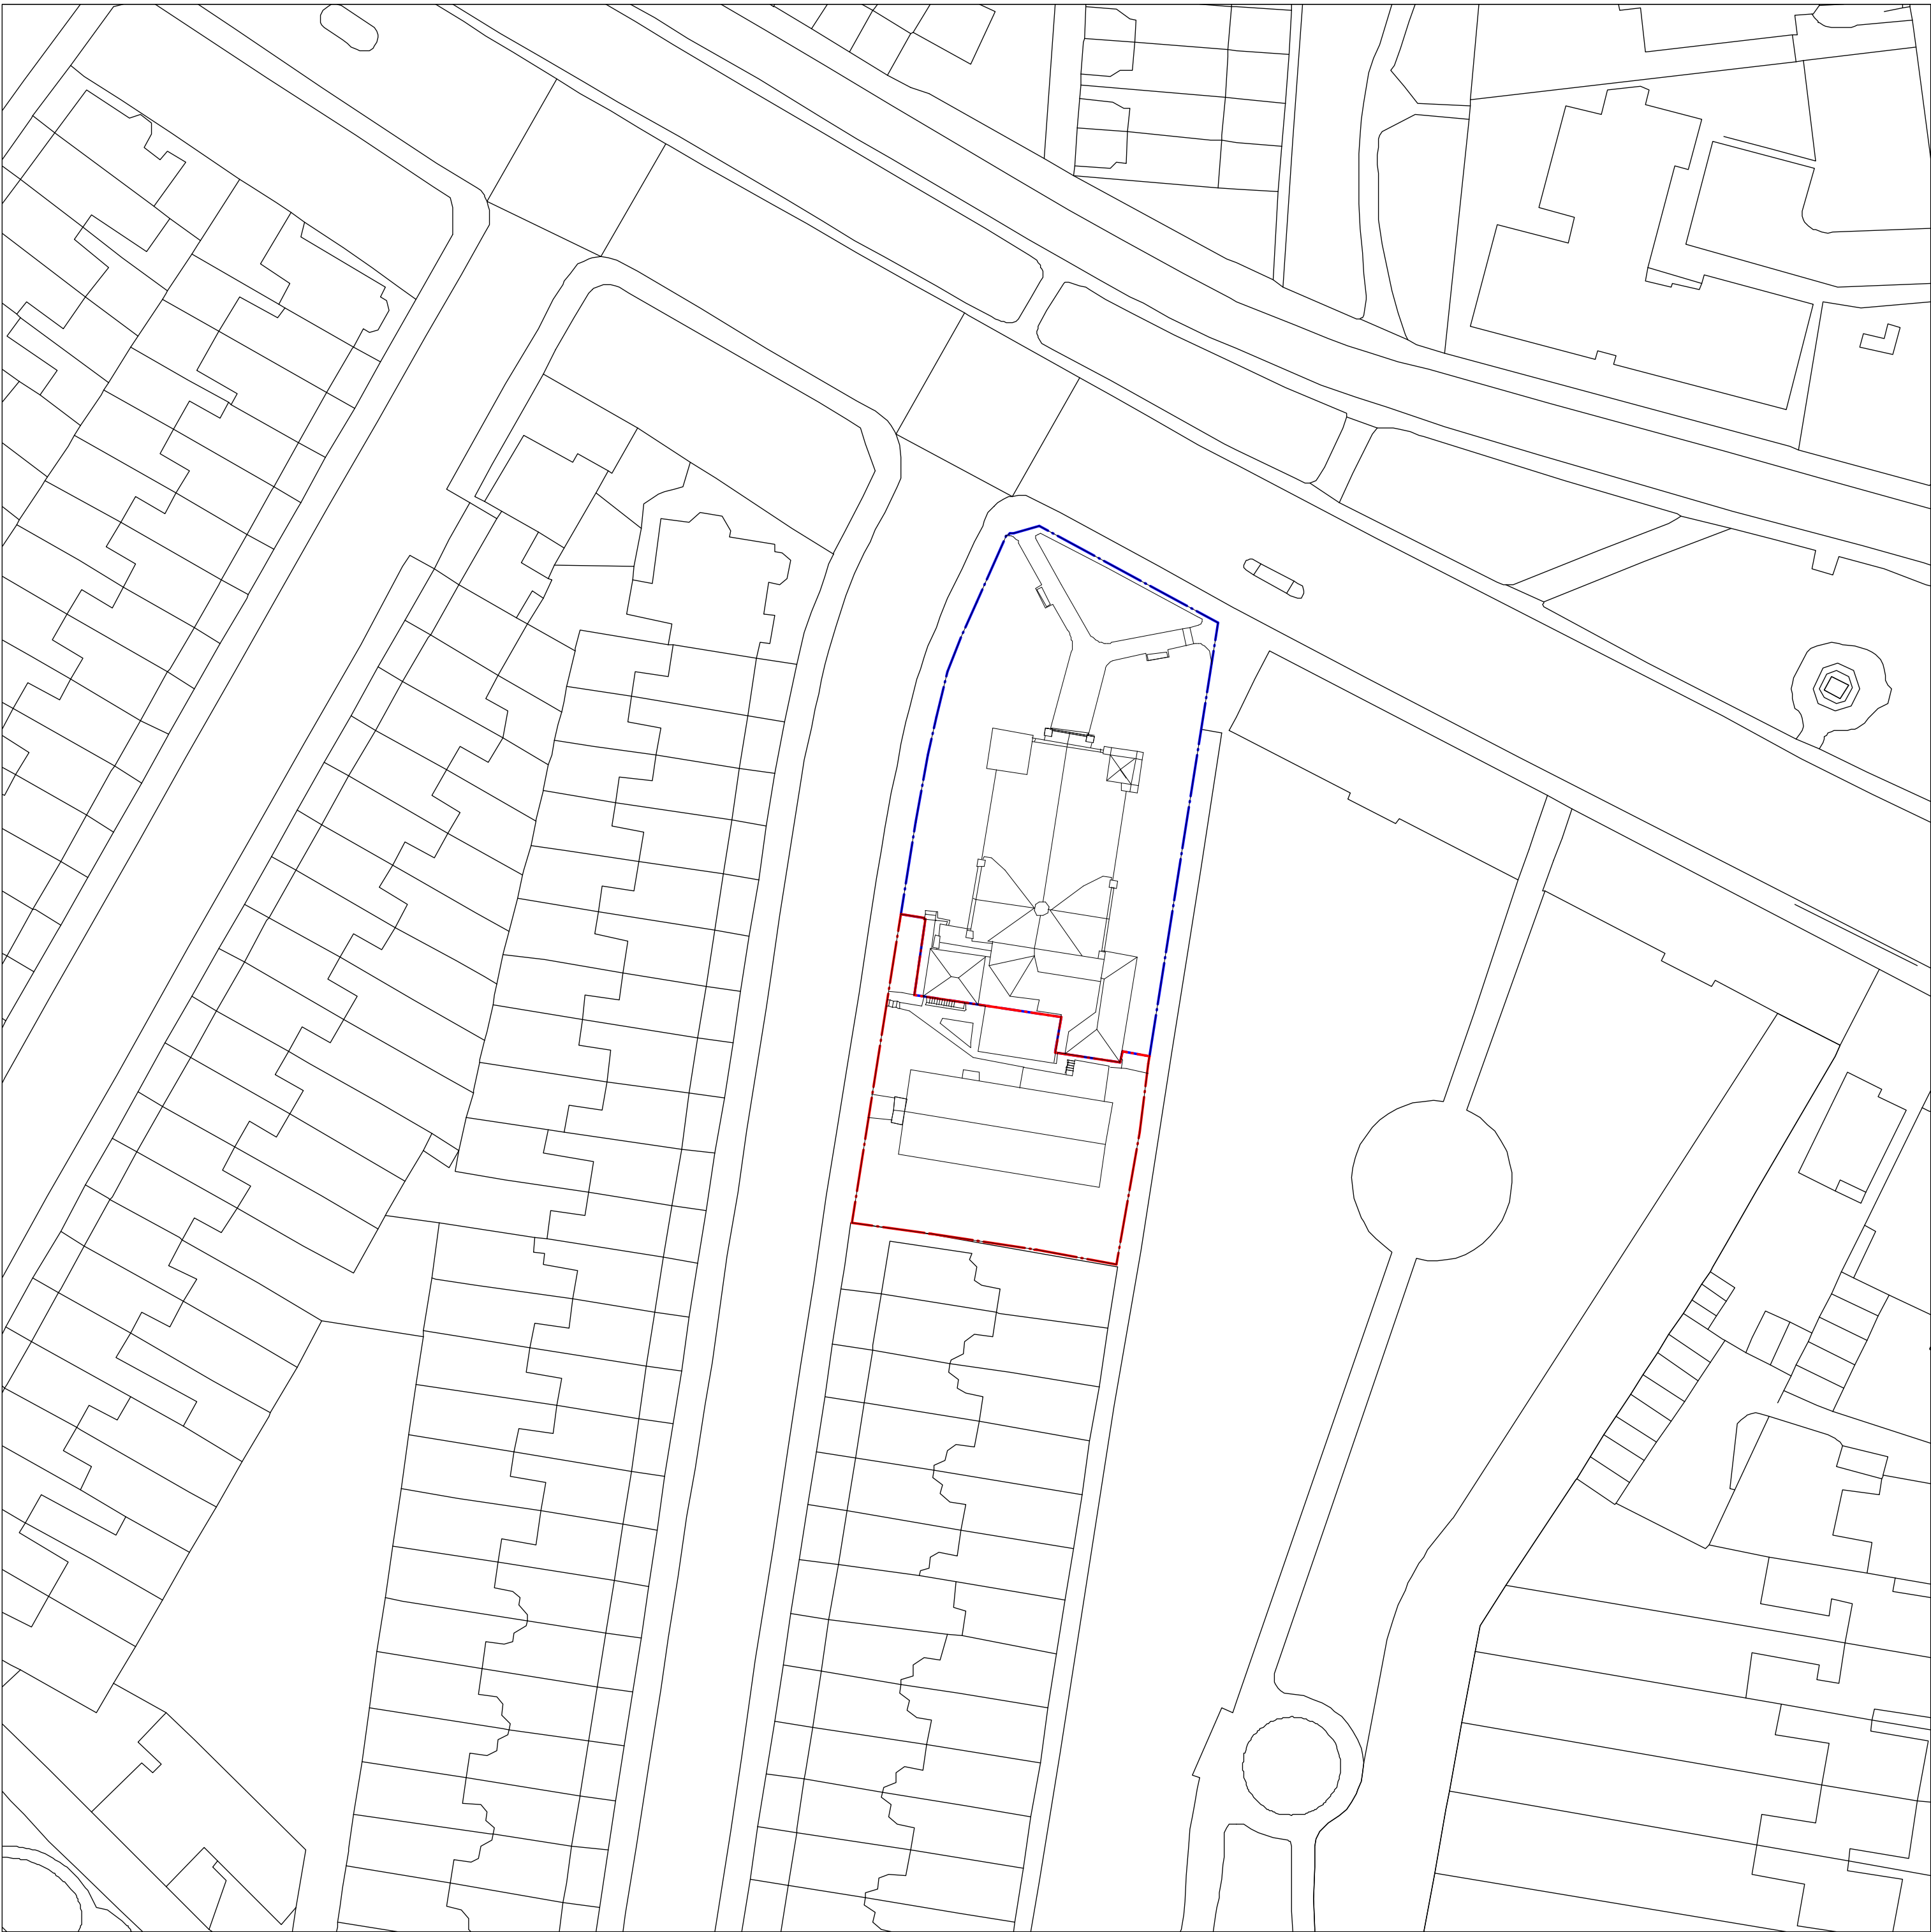

I				
H				
G				
F				
E				
D				
C				
B				
A				
REV	DATE	DETAILS	BY	✓

CLIENT SIGNATURE
CLIENT
-

PROJECT
Braemar Avenue, Wood Green

DRAWING TITLE
Site Location Plan

STATUS
Planning Application

DATE	SCALE
May 2022	1:500@A1;1:1000@A3

JOB NO.	TYPE	DRAWING NO.	REVISION
1802	GA	001	-

spacelab

18 Wenlock Road London N1 7TA
+44 (0)20 7033 3450 www.spacelab.co.uk



NOTE
This drawing is copyright. Do not scale off dimensions. All dimensions are to be checked on site by contractor. Contractor to report any dimensional discrepancies, errors or omissions prior to commencing on site.



Existing building on Site



Existing building on Site



Existing tin tabernacle on Site

I				
H				
G				
F				
E				
D				
C				
B				
A				
REV	DATE	DETAILS	BY	✓

CLIENT SIGNATURE
CLIENT
-

PROJECT
Braemar Avenue, Wood Green

DRAWING TITLE
Site Images 01

STATUS
Planning Application

DATE	SCALE
May 2022	-

JOB NO.	TYPE	DRAWING NO.	REVISION
1802	GA	002	-

spacelab

18 Wenlock Road London N1 7TA
+44 (0)20 7033 3450 www.spacelab.co.uk



NOTE
This drawing is copyright. Do not scale off dimensions. All dimensions are to be checked on site by contractor. Contractor to report any dimensional discrepancies, errors or omissions prior to commencing on site.



I				
H				
G				
F				
E				
D				
C				
B				
A				
REV	DATE	DETAILS	BY	☐

CLIENT SIGNATURE
CLIENT
-

PROJECT
Braemar Avenue, Wood Green


DRAWING TITLE
Site Images 02

STATUS
Planning Application


DATE	SCALE
May 2022	-

JOB NO.	TYPE	DRAWING NO.	REVISION
1802	GA	003	-


spacelab
18 Wenlock Road London N1 7TA
+44 (0)20 7033 3450 www.spacelab.co.uk

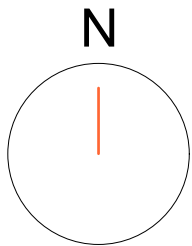

NOTE
This drawing is copyright. Do not scale off dimensions. All dimensions are to be checked on site by contractor. Contractor to report any dimensional discrepancies, errors or omissions prior to commencing on site.

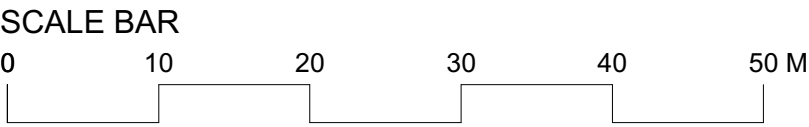

- KEY
- Sun path
 - Indicates A-Road
 - Indicates Local Transport Links
 - 1 Storey
 - 2 Storey
 - 3 Storey

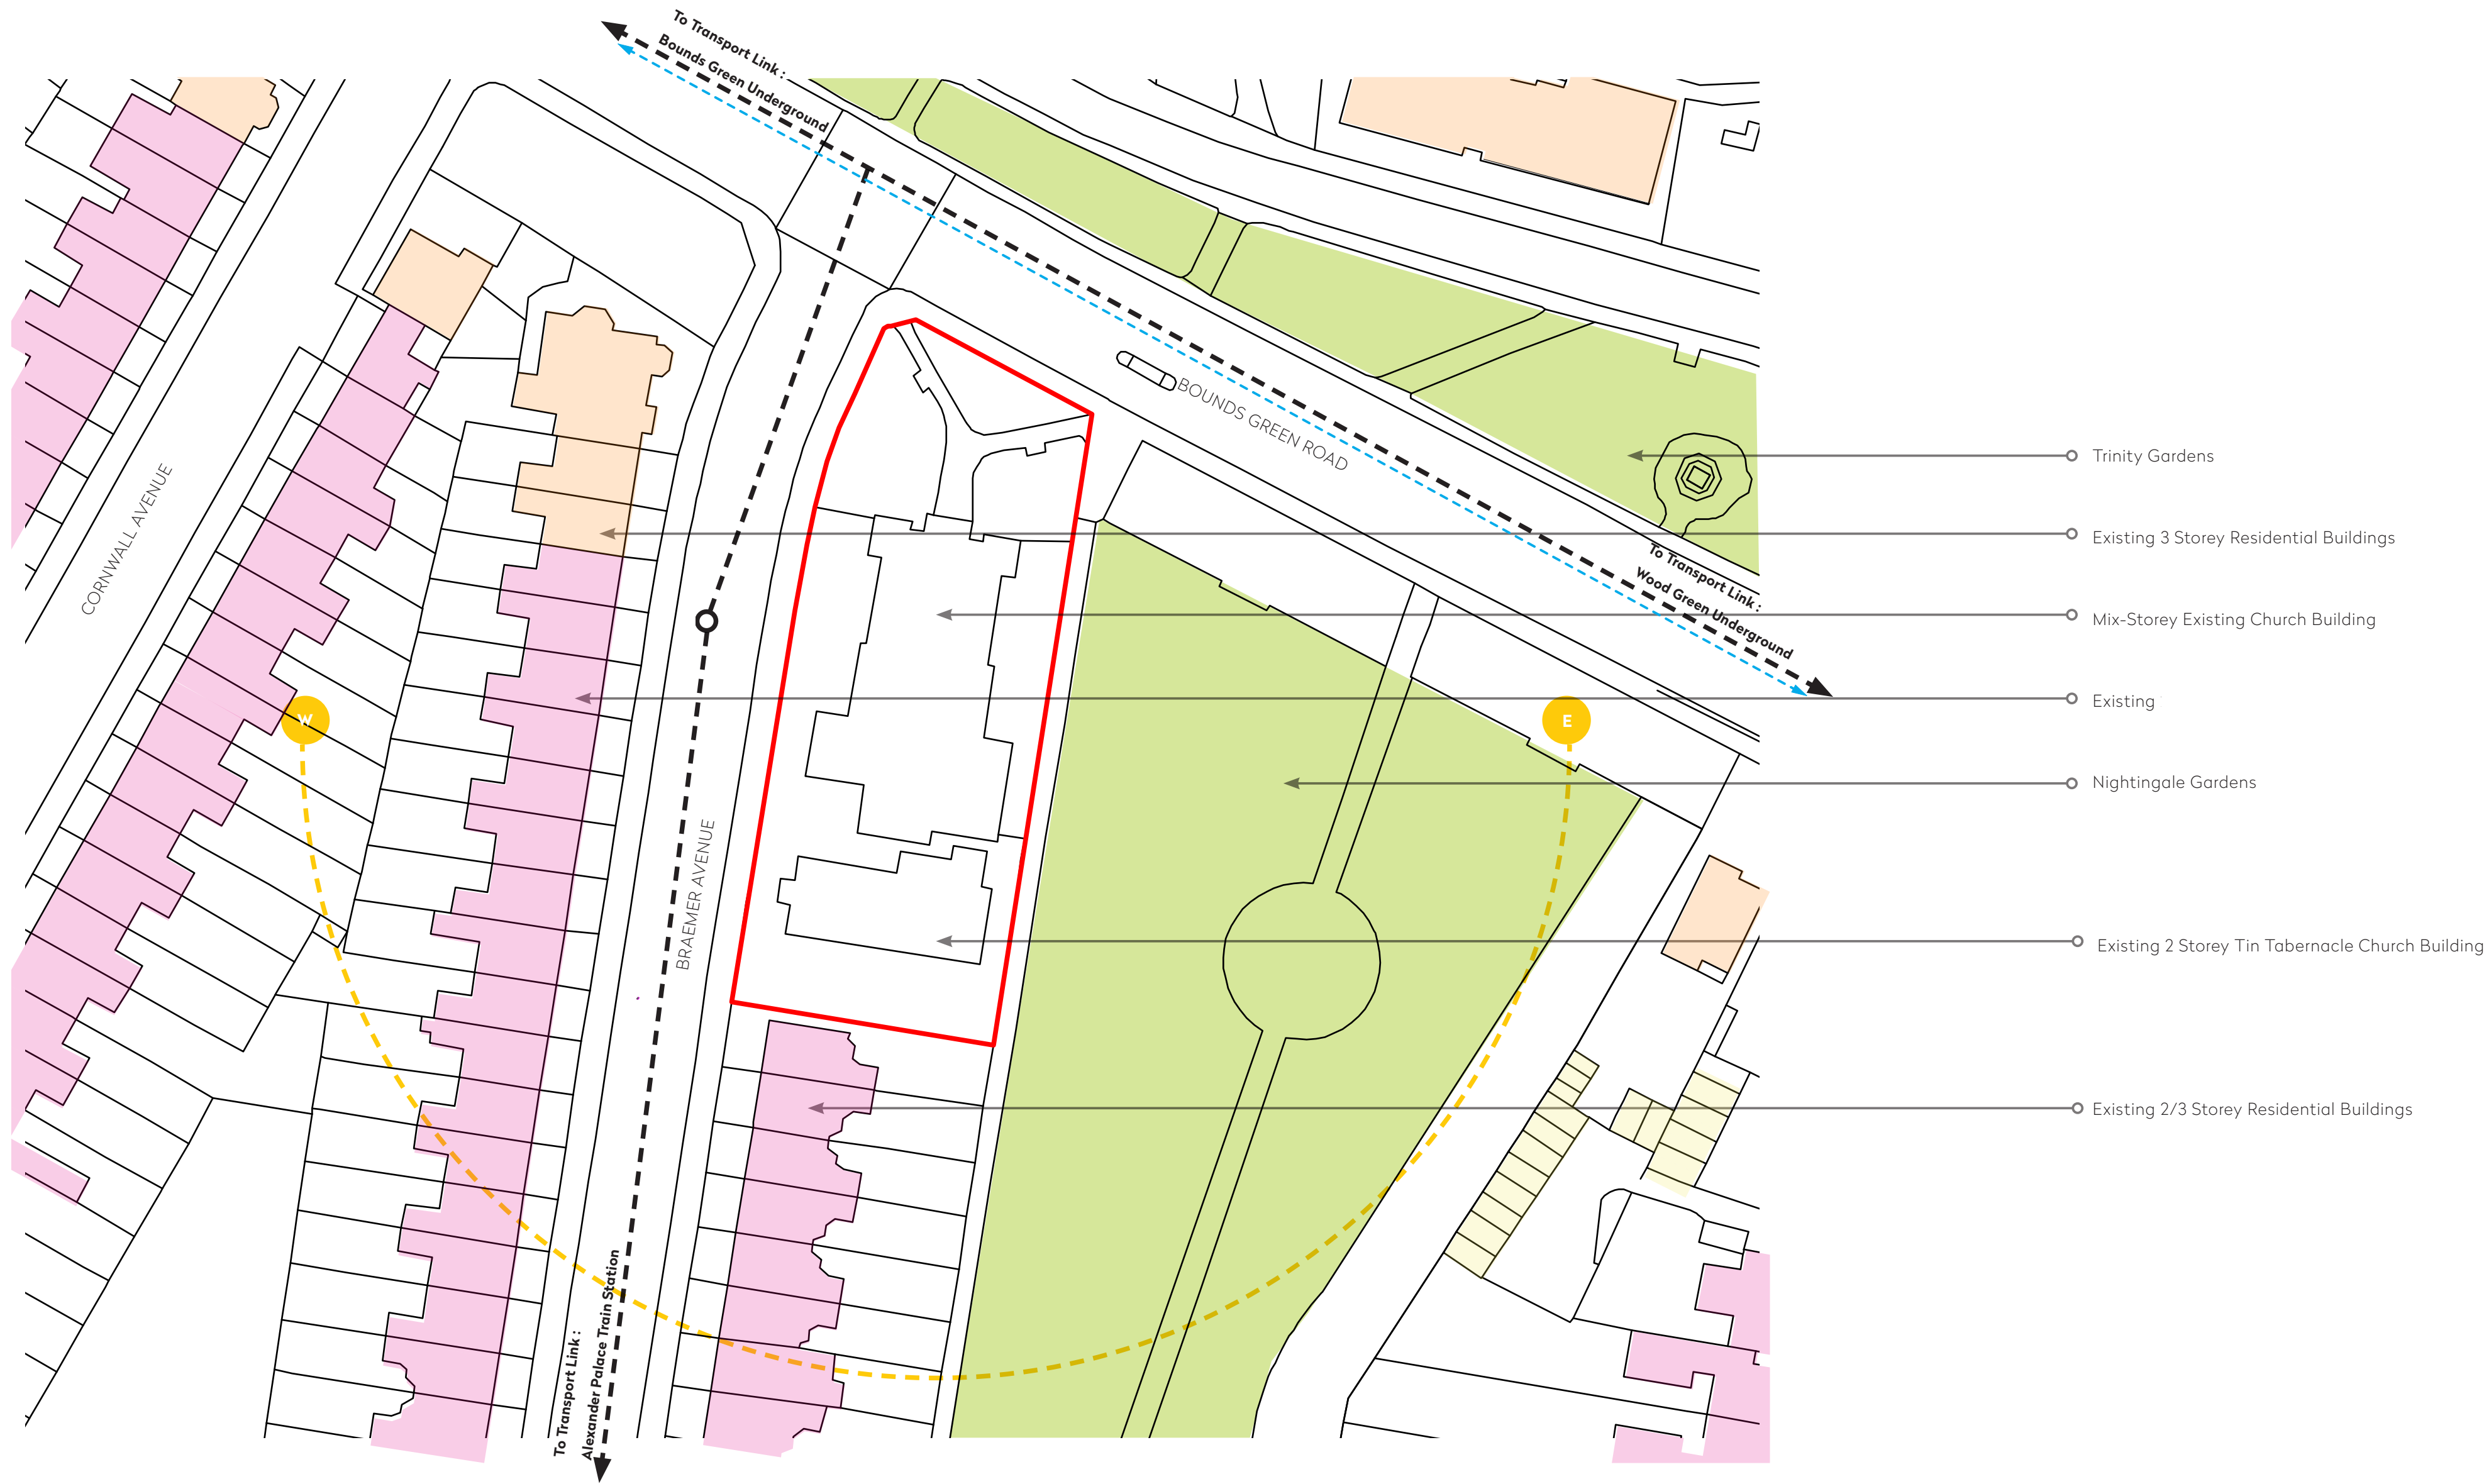

I					
H					
G					
F					
E					
D					
C					
B					
A					
REV	DATE	DETAILS		BY	☐

CLIENT SIGNATURE
CLIENT
-

PROJECT
Braemar Avenue, Wood Green

DRAWING TITLE
Site Analysis

STATUS
Planning Application

DATE
May 2022

SCALE
-



JOB NO.	TYPE	DRAWING NO.	REVISION
1802	GA	004	-

spacelab

18 Wenlock Road London N1 7TA
+44 (0)20 7033 3450 www.spacelab.co.uk



NOTE
This drawing is copyright. Do not scale off dimensions. All dimensions are to be checked on site by contractor. Contractor to report any dimensional discrepancies, errors or omissions prior to commencing on site.

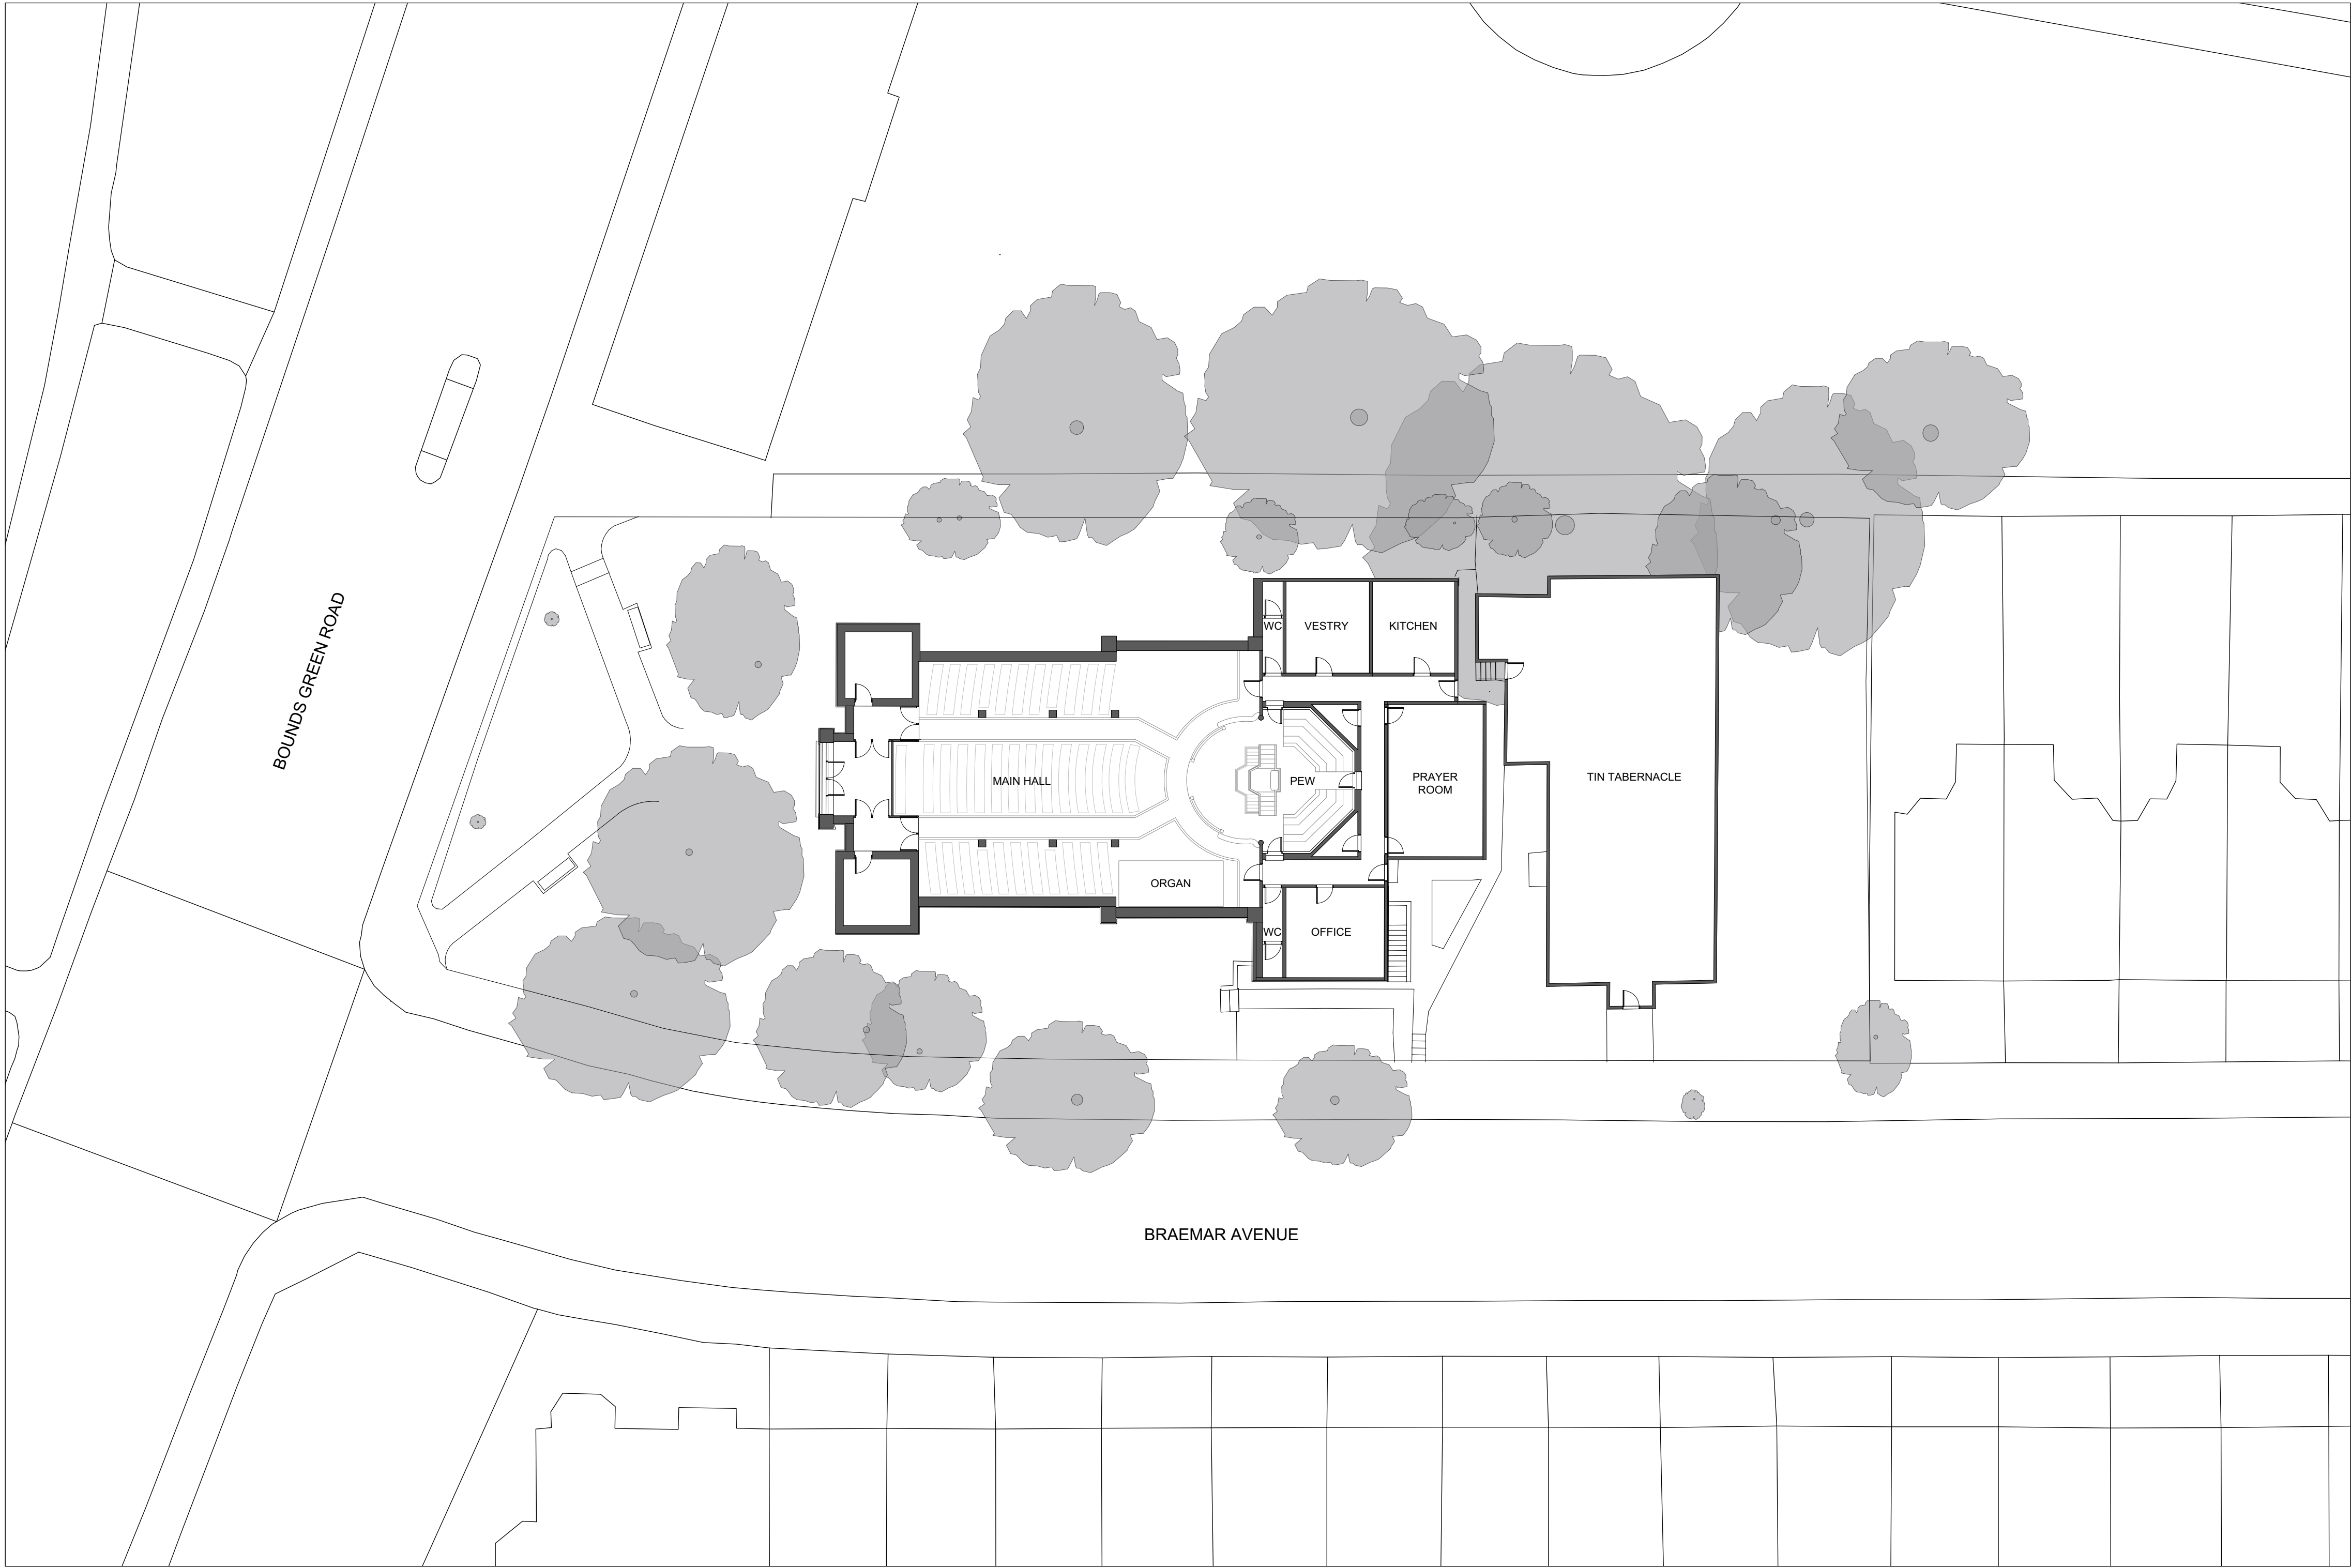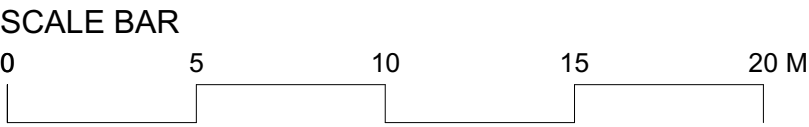

I					
H					
G					
F					
E					
D					
C					
B					
A					
REV	DATE	DETAILS		BY	☐

CLIENT SIGNATURE
CLIENT
-

PROJECT
Braemar Avenue, Wood Green

DRAWING TITLE
Existing Ground Floor Plan

STATUS
Planning Application

DATE	SCALE
May 2022	1:200@A1;1:400@A3



JOB NO.	TYPE	DRAWING NO.	REVISION
1802	GA	010	-

spacelab

18 Wenlock Road London N1 7TA
+44 (0)20 7033 3450 www.spacelab.co.uk



NOTE
This drawing is copyright. Do not scale off dimensions. All dimensions are to be checked on site by contractor. Contractor to report any dimensional discrepancies, errors or omissions prior to commencing on site.

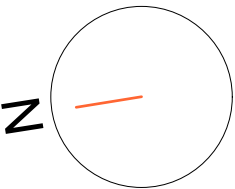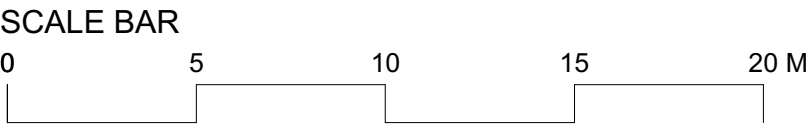

I					
H					
G					
F					
E					
D					
C					
B					
A					
REV	DATE	DETAILS		BY	☐

CLIENT SIGNATURE
CLIENT
-

PROJECT
Braemar Avenue, Wood Green

DRAWING TITLE
Existing Roof Plan

STATUS
Planning Application


DATE
May 2022

SCALE
1:200@A1;1:400@A3


JOB NO.	TYPE	DRAWING NO.	REVISION
1802	GA	011	-



NOTE
This drawing is copyright. Do not scale off dimensions. All dimensions are to be checked on site by contractor. Contractor to report any dimensional discrepancies, errors or omissions prior to commencing on site.

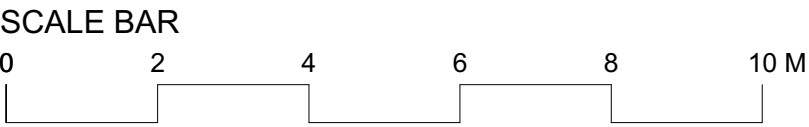

KEY
— Indicates site boundary

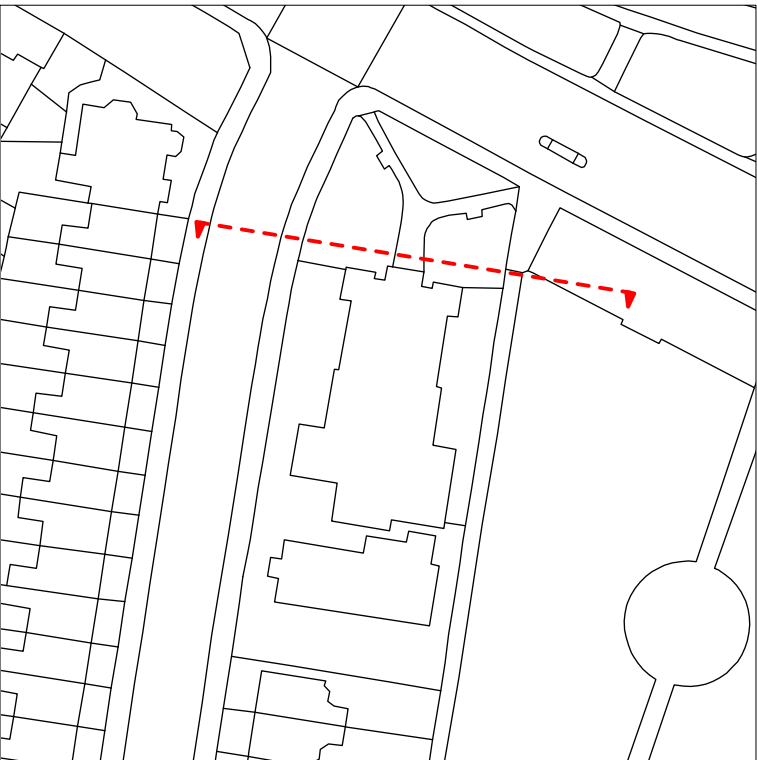

I					
H					
G					
F					
E					
D					
C					
B					
A					
REV	DATE	DETAILS		BY	☐

CLIENT SIGNATURE
CLIENT
-

PROJECT
Braemar Avenue, Wood Green

DRAWING TITLE
Existing Elevation D

STATUS
Planning Application

DATE	SCALE
May 2022	1:100@A1;1:200@A3


JOB NO.	TYPE	DRAWING NO.	REVISION
1802	GA	012	-

spacelab


18 Wenlock Road London N1 7TA
+44 (0)20 7033 3450 www.spacelab.co.uk



NOTE
This drawing is copyright. Do not scale off dimensions. All dimensions are to be checked on site by contractor. Contractor to report any dimensional discrepancies, errors or omissions prior to commencing on site.

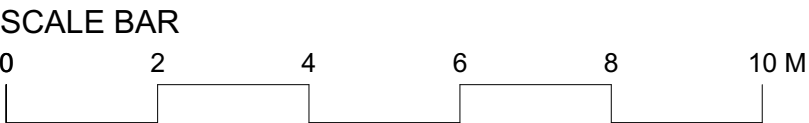

KEY
— Indicates site boundary

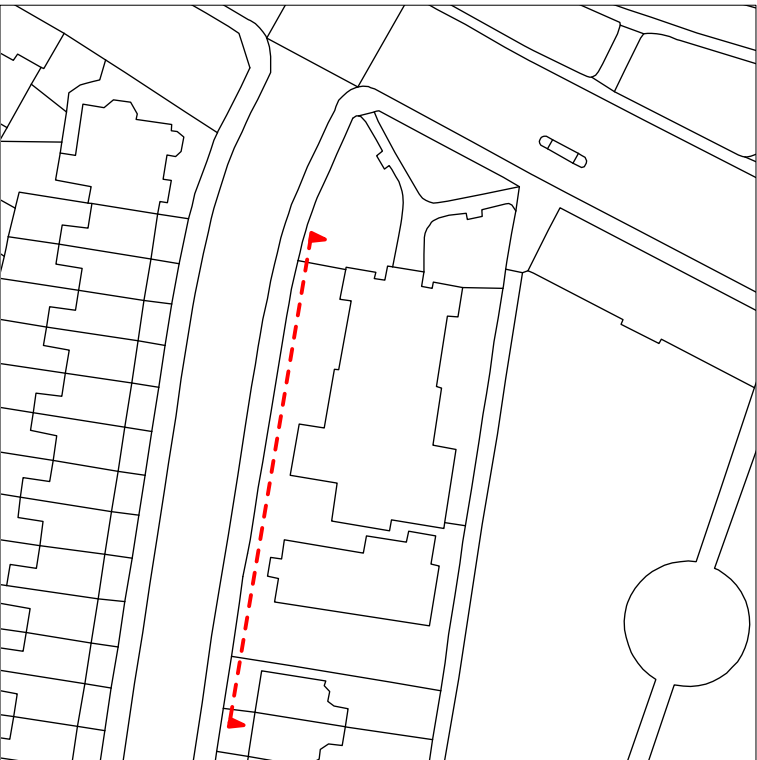

I				
H				
G				
F				
E				
D				
C				
B				
A				
REV	DATE	DETAILS	BY	☐

CLIENT SIGNATURE
CLIENT
-

PROJECT
Braemar Avenue, Wood Green

DRAWING TITLE
Existing Elevation A

STATUS
Planning Application

DATE	SCALE
May 2022	1:100@A1;1:200@A3


JOB NO.	TYPE	DRAWING NO.	REVISION
1802	GA	013	-

spacelab


18 Wenlock Road London N1 7TA
+44 (0)20 7033 3450 www.spacelab.co.uk



NOTE
This drawing is copyright. Do not scale off dimensions. All dimensions are to be checked on site by contractor. Contractor to report any dimensional discrepancies, errors or omissions prior to commencing on site.

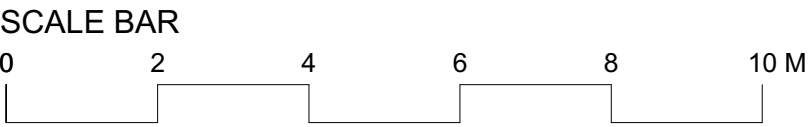

KEY
— Indicates site boundary

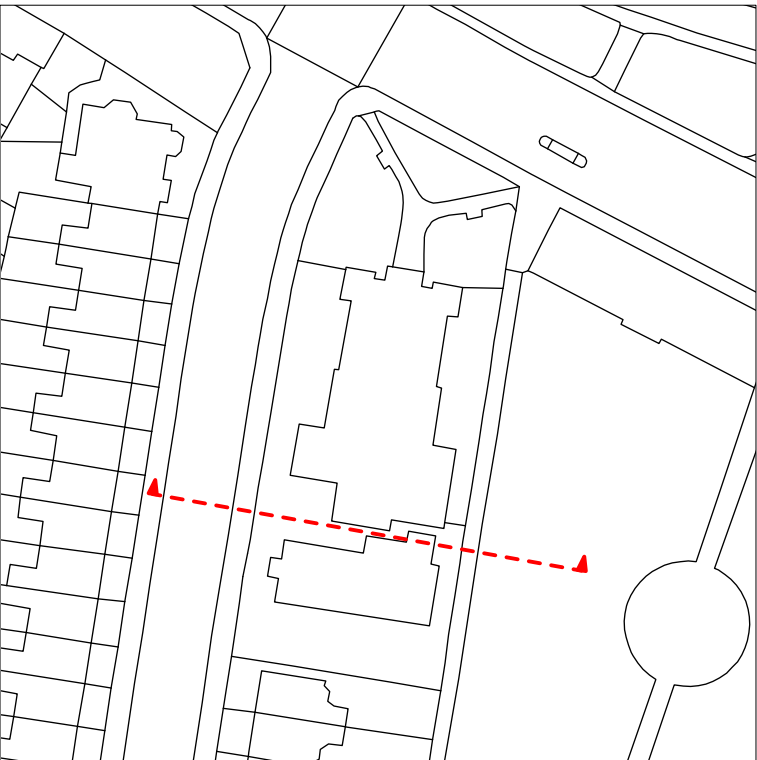

I				
H				
G				
F				
E				
D				
C				
B				
A				
REV	DATE	DETAILS	BY	☐

CLIENT SIGNATURE
CLIENT
-

PROJECT
Braemar Avenue, Wood Green

DRAWING TITLE
Existing Elevation B

STATUS
Planning Application

DATE	SCALE
May 2022	1:100@A1;1:200@A3


JOB NO.	TYPE	DRAWING NO.	REVISION
1802	GA	014	-

spacelab


18 Wenlock Road London N1 7TA
+44 (0)20 7033 3450 www.spacelab.co.uk



NOTE
This drawing is copyright. Do not scale off dimensions. All dimensions are to be checked on site by contractor. Contractor to report any dimensional discrepancies, errors or omissions prior to commencing on site.

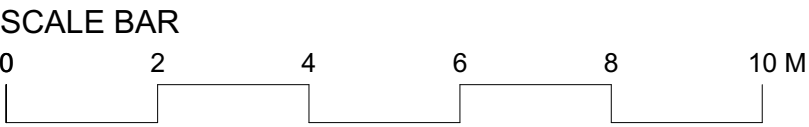

KEY
— Indicates site boundary

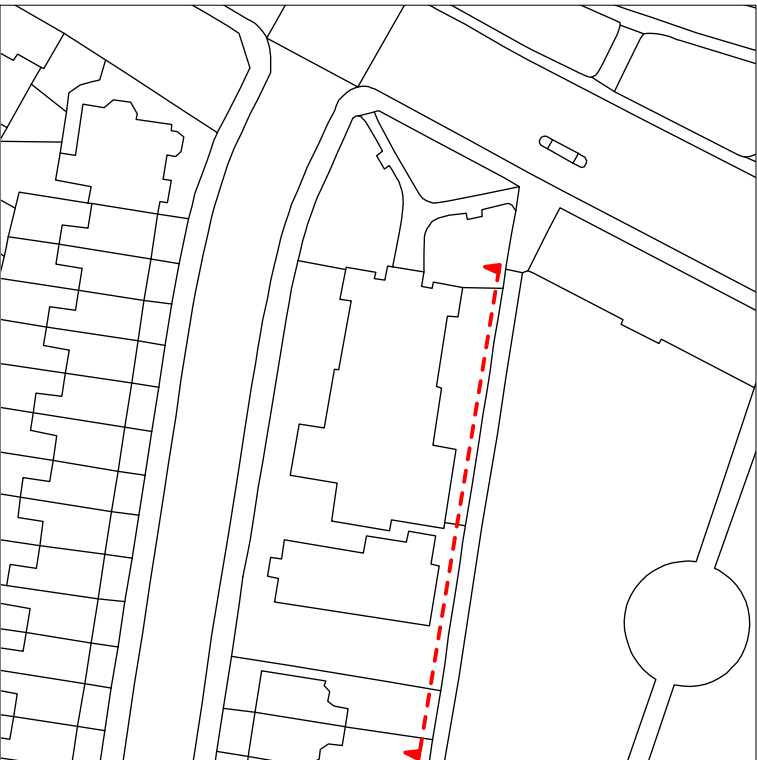

I					
H					
G					
F					
E					
D					
C					
B					
A					
REV	DATE	DETAILS		BY	☐

CLIENT SIGNATURE
CLIENT
-

PROJECT
Braemar Avenue, Wood Green

DRAWING TITLE
Existing Elevation C

STATUS
Planning Application


DATE
May 2022

SCALE
1:200@A1;1:400@A3

JOB NO.	TYPE	DRAWING NO.	REVISION
1802	GA	015	-

spacelab


18 Wenlock Road London N1 7TA
+44 (0)20 7033 3450 www.spacelab.co.uk

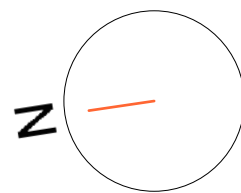

NOTE

This drawing is copyright. Do not scale off dimensions. All dimensions are to be checked on site by contractor. Contractor to report any dimensional discrepancies, errors or omissions prior to commencing on site.


SCALE BAR

 

KEY

 Indicates demolition

Church Ground Floor total area of demolition : 40 m2
Tin Tabernacle total area of demolition : 210 m2
Total ground floor area of demolition : 250 m2

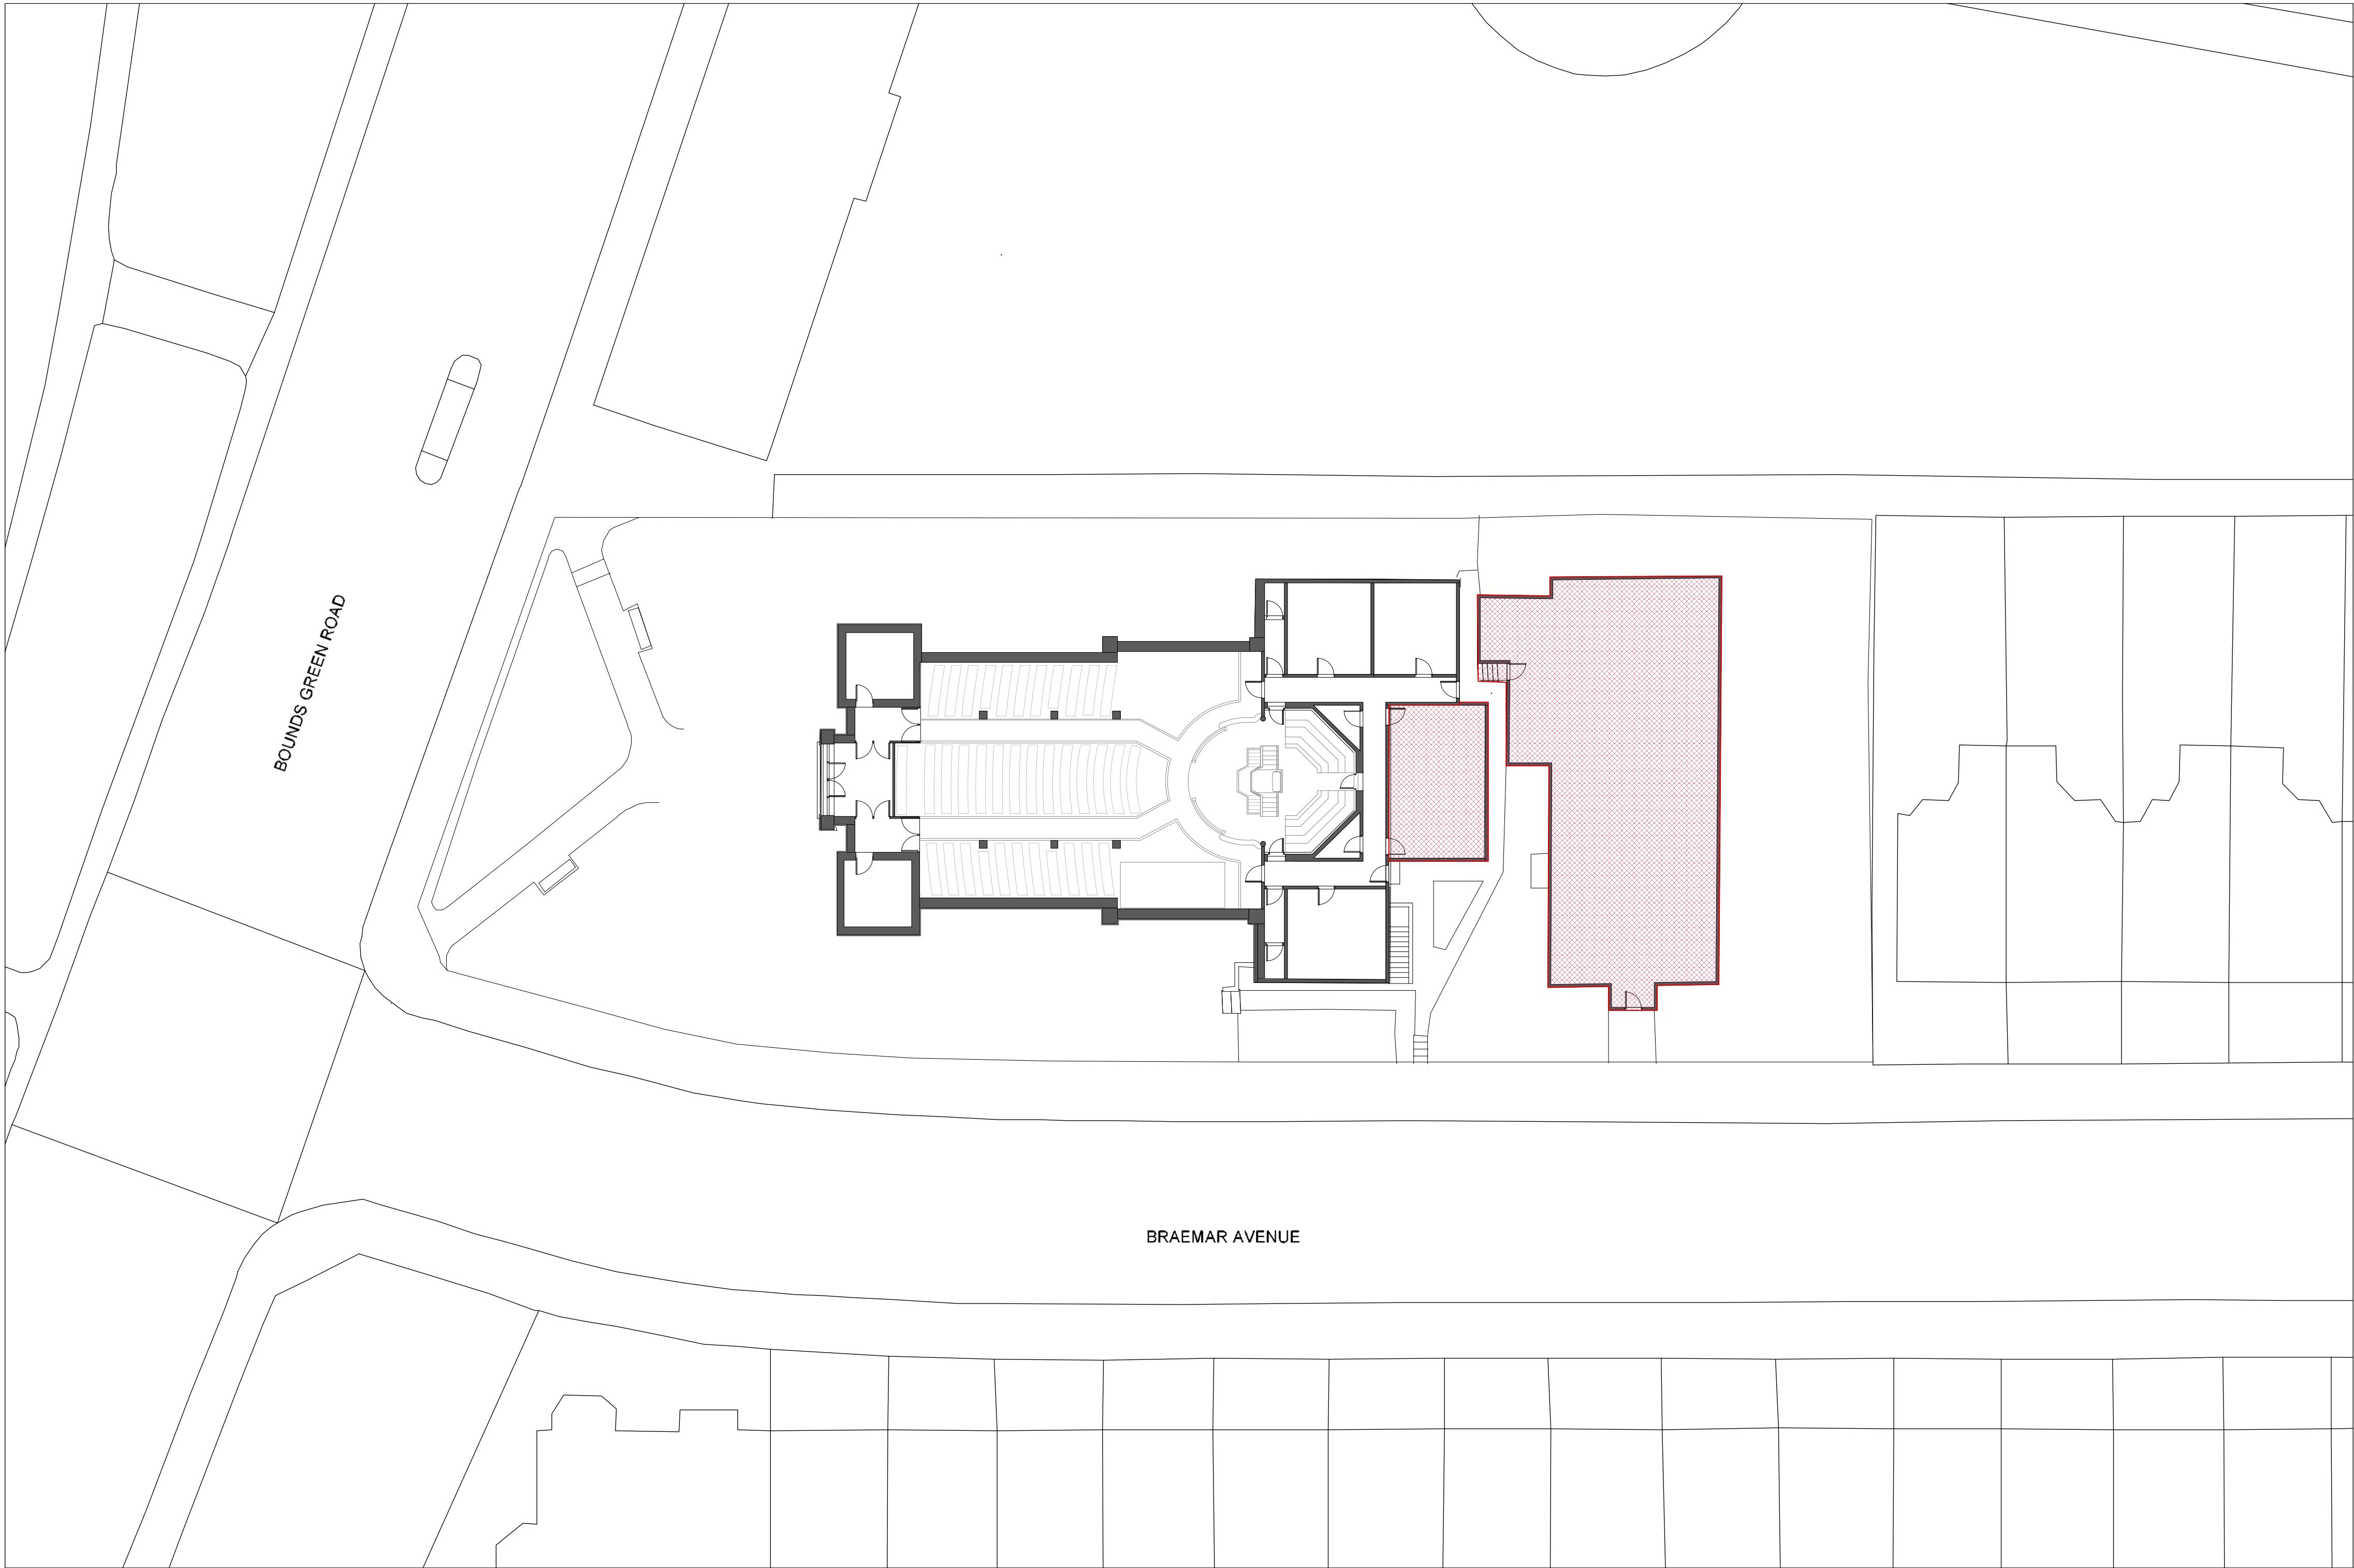

I					
H					
G					
F					
E					
D					
C					
B					
A					
REV	DATE	DETAILS		BY	✓

CLIENT SIGNATURE
CLIENT
-

PROJECT
Braemar Avenue, Wood Green

DRAWING TITLE
Demolition Floor Plan

STATUS
Planning Application

DATE
May 2022

SCALE
1:200@A1;1:400@A3


JOB NO.	TYPE	DRAWING NO.	REVISION
1802	GA	020	-

spacelab


18 Wenlock Road London N1 7TA
+44 (0)20 7033 3450 www.spacelab.co.uk



NOTE
This drawing is copyright. Do not scale off dimensions. All dimensions are to be checked on site by contractor. Contractor to report any dimensional discrepancies, errors or omissions prior to commencing on site.

 

- KEY
- Indicates site boundary
 - Indicates demolition

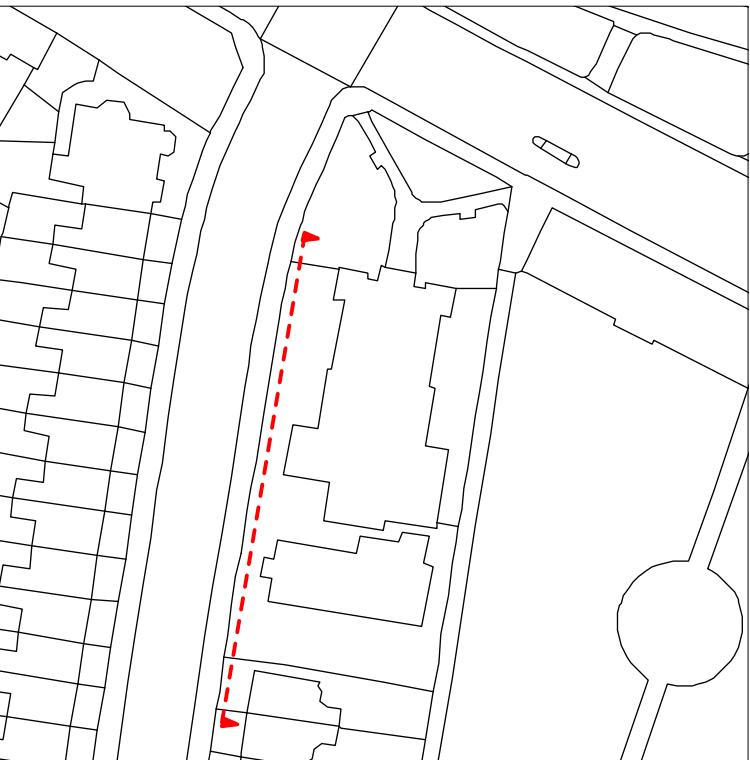

I				
H				
G				
F				
E				
D				
C				
B				
A				
REV	DATE	DETAILS	BY	✓

CLIENT SIGNATURE
CLIENT
-

PROJECT
Braemar Avenue, Wood Green

DRAWING TITLE
Demolition Elevation A

STATUS
Planning Application

DATE	SCALE
May 2022	1:200@A1;1:400@A3


JOB NO.	TYPE	DRAWING NO.	REVISION
1802	GA	021	-

spacelab



18 Wenlock Road London N1 7TA
+44 (0)20 7033 3450 www.spacelab.co.uk



NOTE
This drawing is copyright. Do not scale off dimensions. All dimensions are to be checked on site by contractor. Contractor to report any dimensional discrepancies, errors or omissions prior to commencing on site.

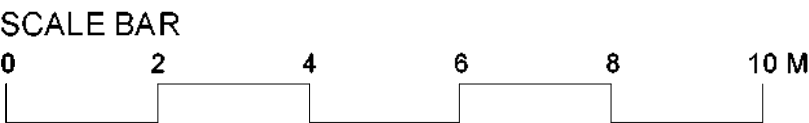

- KEY
- Indicates site boundary
 - Indicates demolition

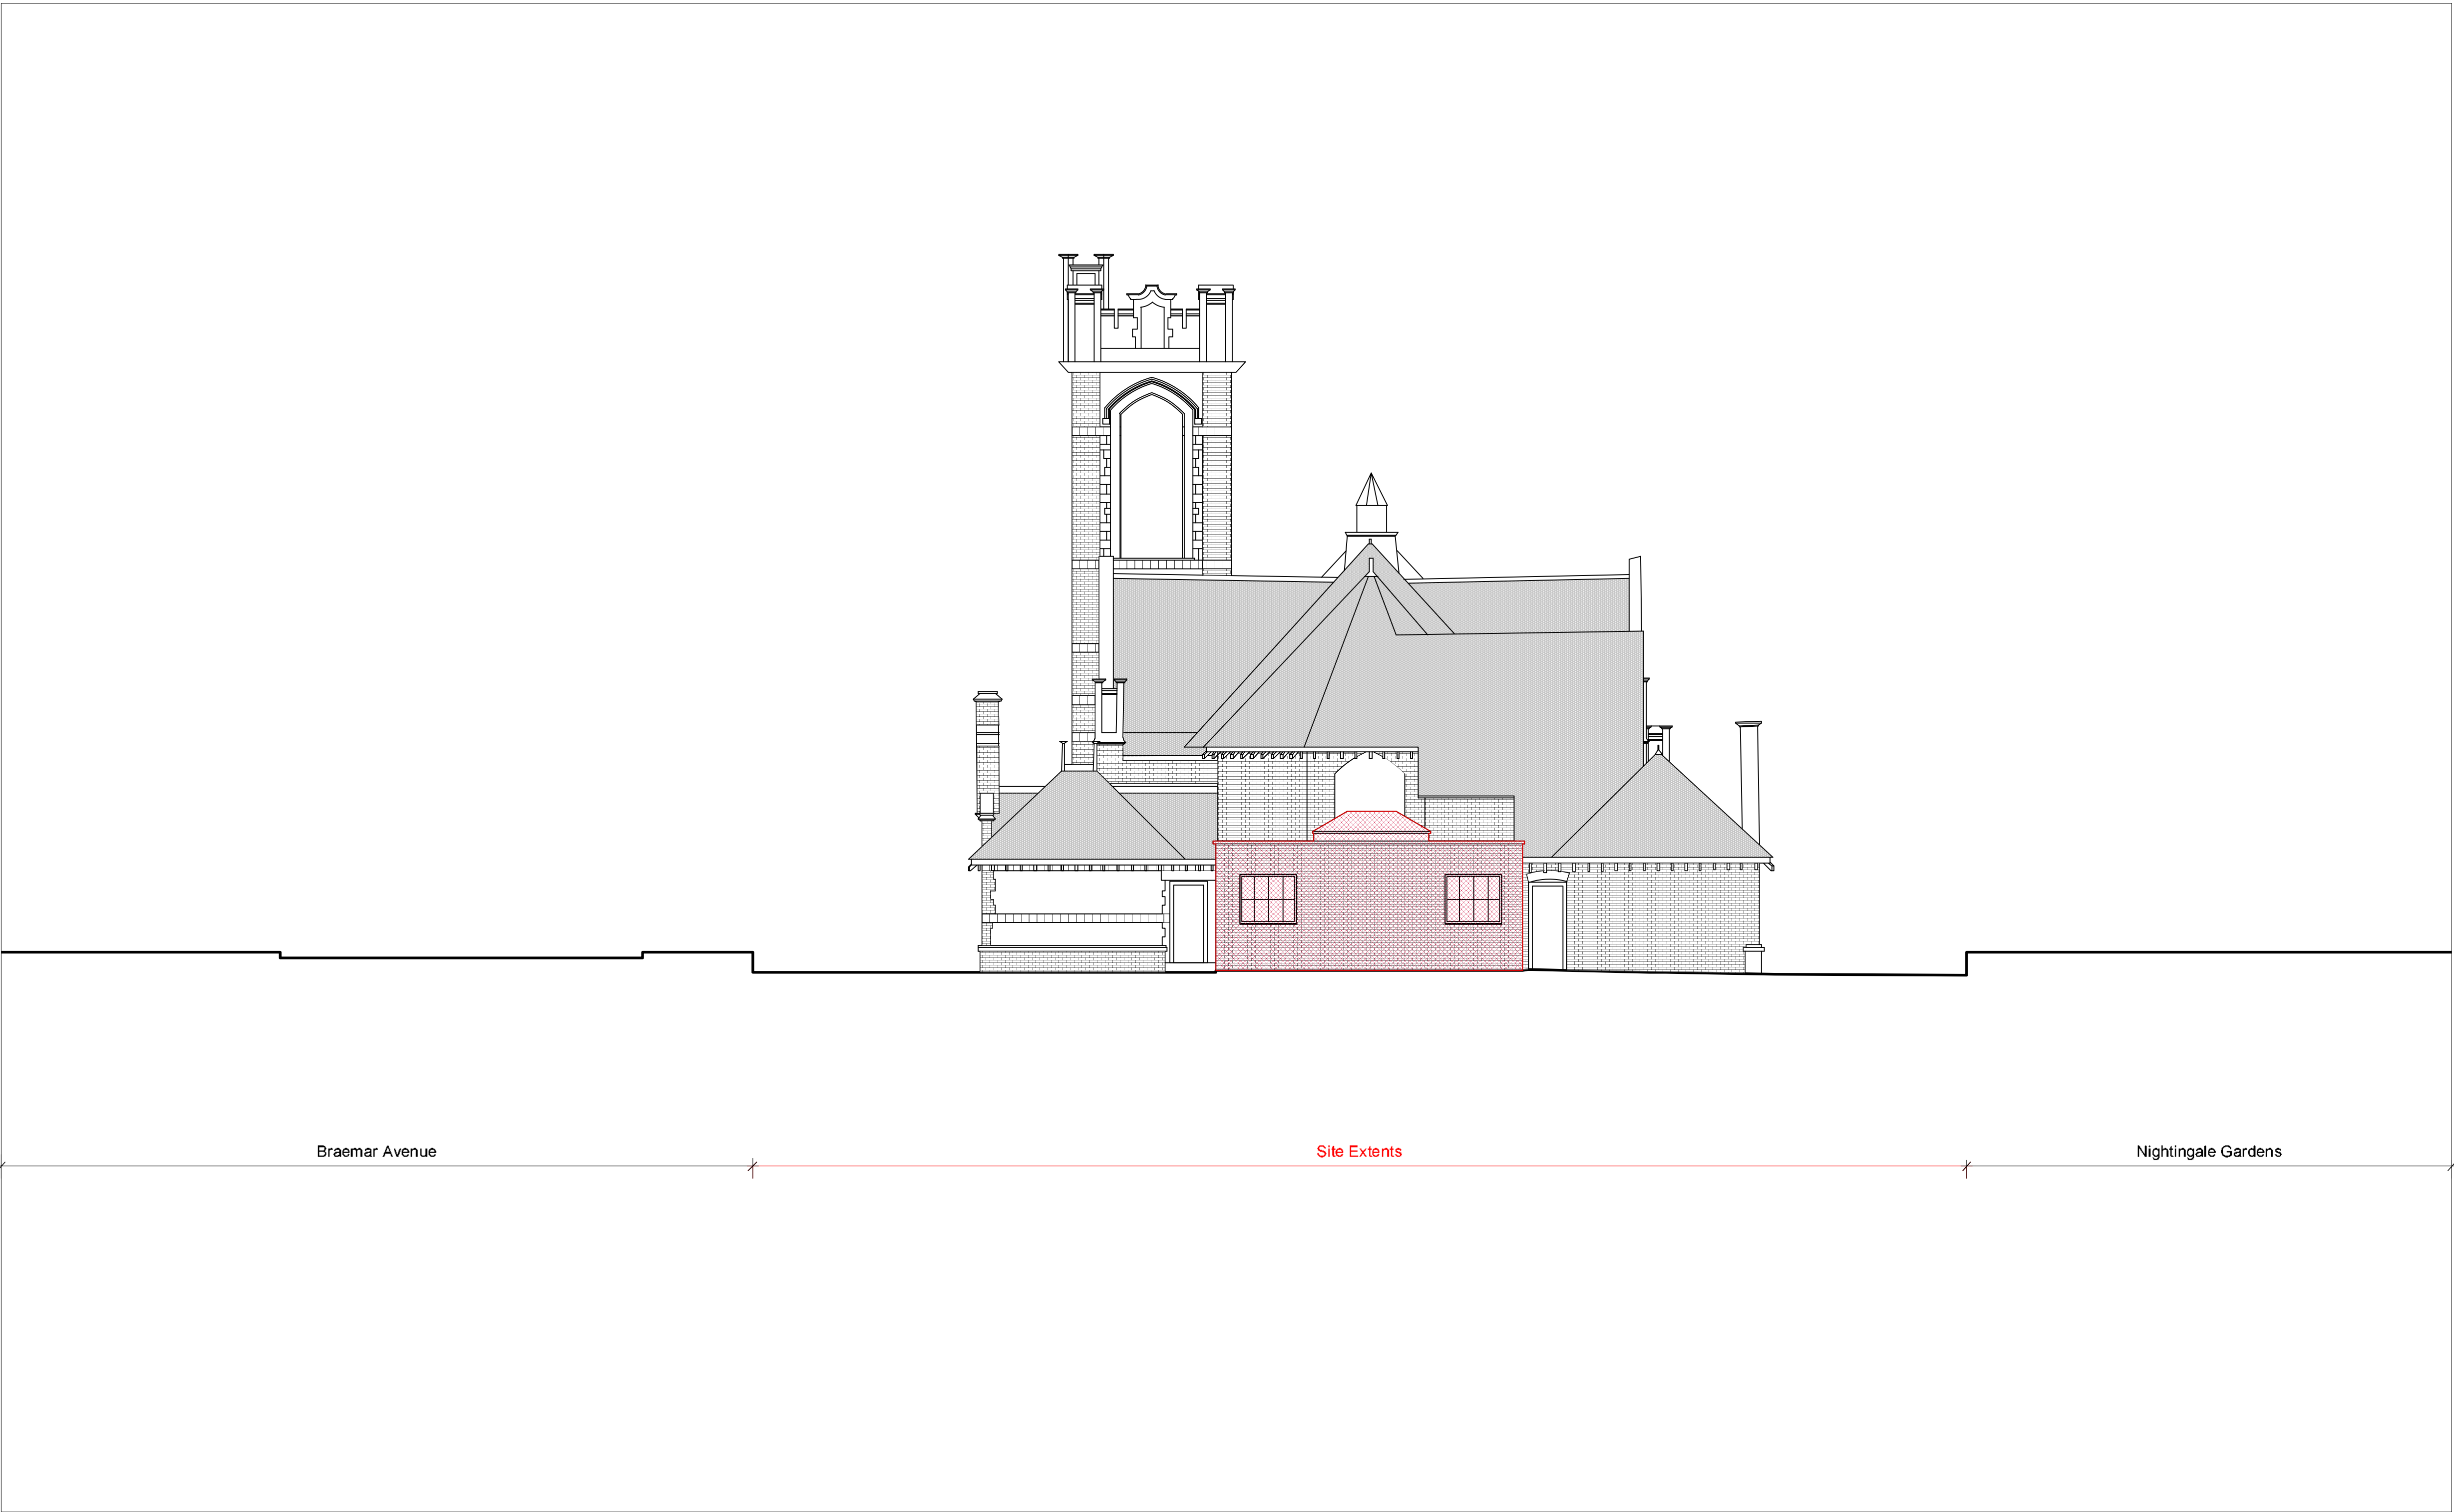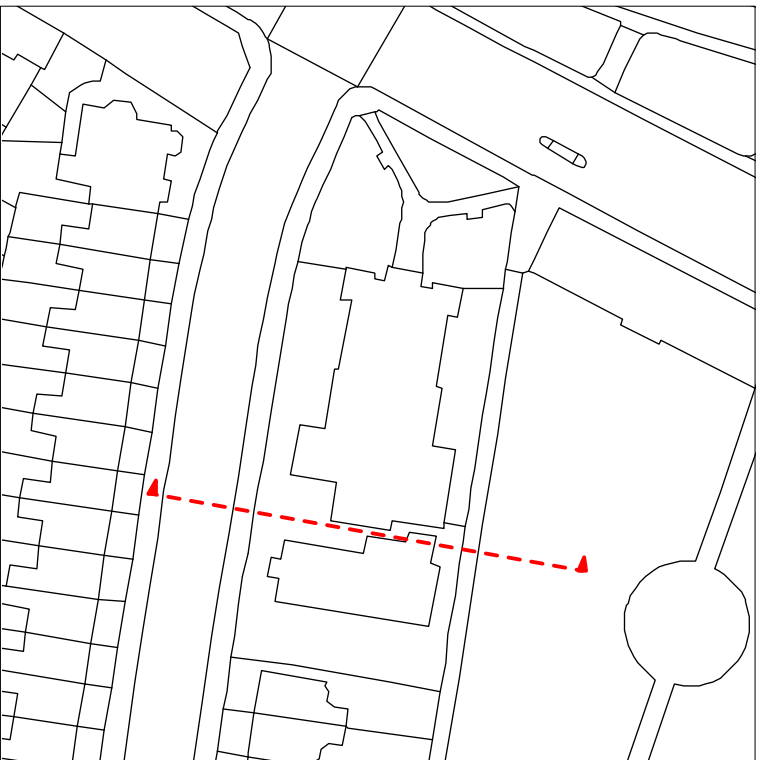

I				
H				
G				
F				
E				
D				
C				
B				
A				
REV	DATE	DETAILS	BY	✓

CLIENT SIGNATURE
CLIENT
-

PROJECT
Braemar Avenue, Wood Green

DRAWING TITLE
Demolition Elevation B

STATUS
Planning Application

DATE	SCALE
May 2022	1:100@A1;1:200@A3


JOB NO.	TYPE	DRAWING NO.	REVISION
1802	GA	022	-

spacelab



18 Wenlock Road London N1 7TA
+44 (0)20 7033 3450 www.spacelab.co.uk



NOTE
This drawing is copyright. Do not scale off dimensions. All dimensions are to be checked on site by contractor. Contractor to report any dimensional discrepancies, errors or omissions prior to commencing on site.

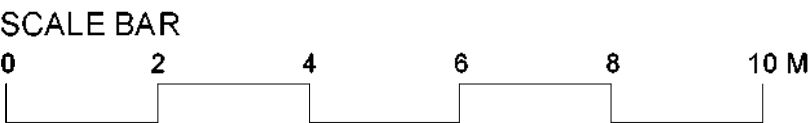

- KEY
- Indicates site boundary
 - Indicates demolition

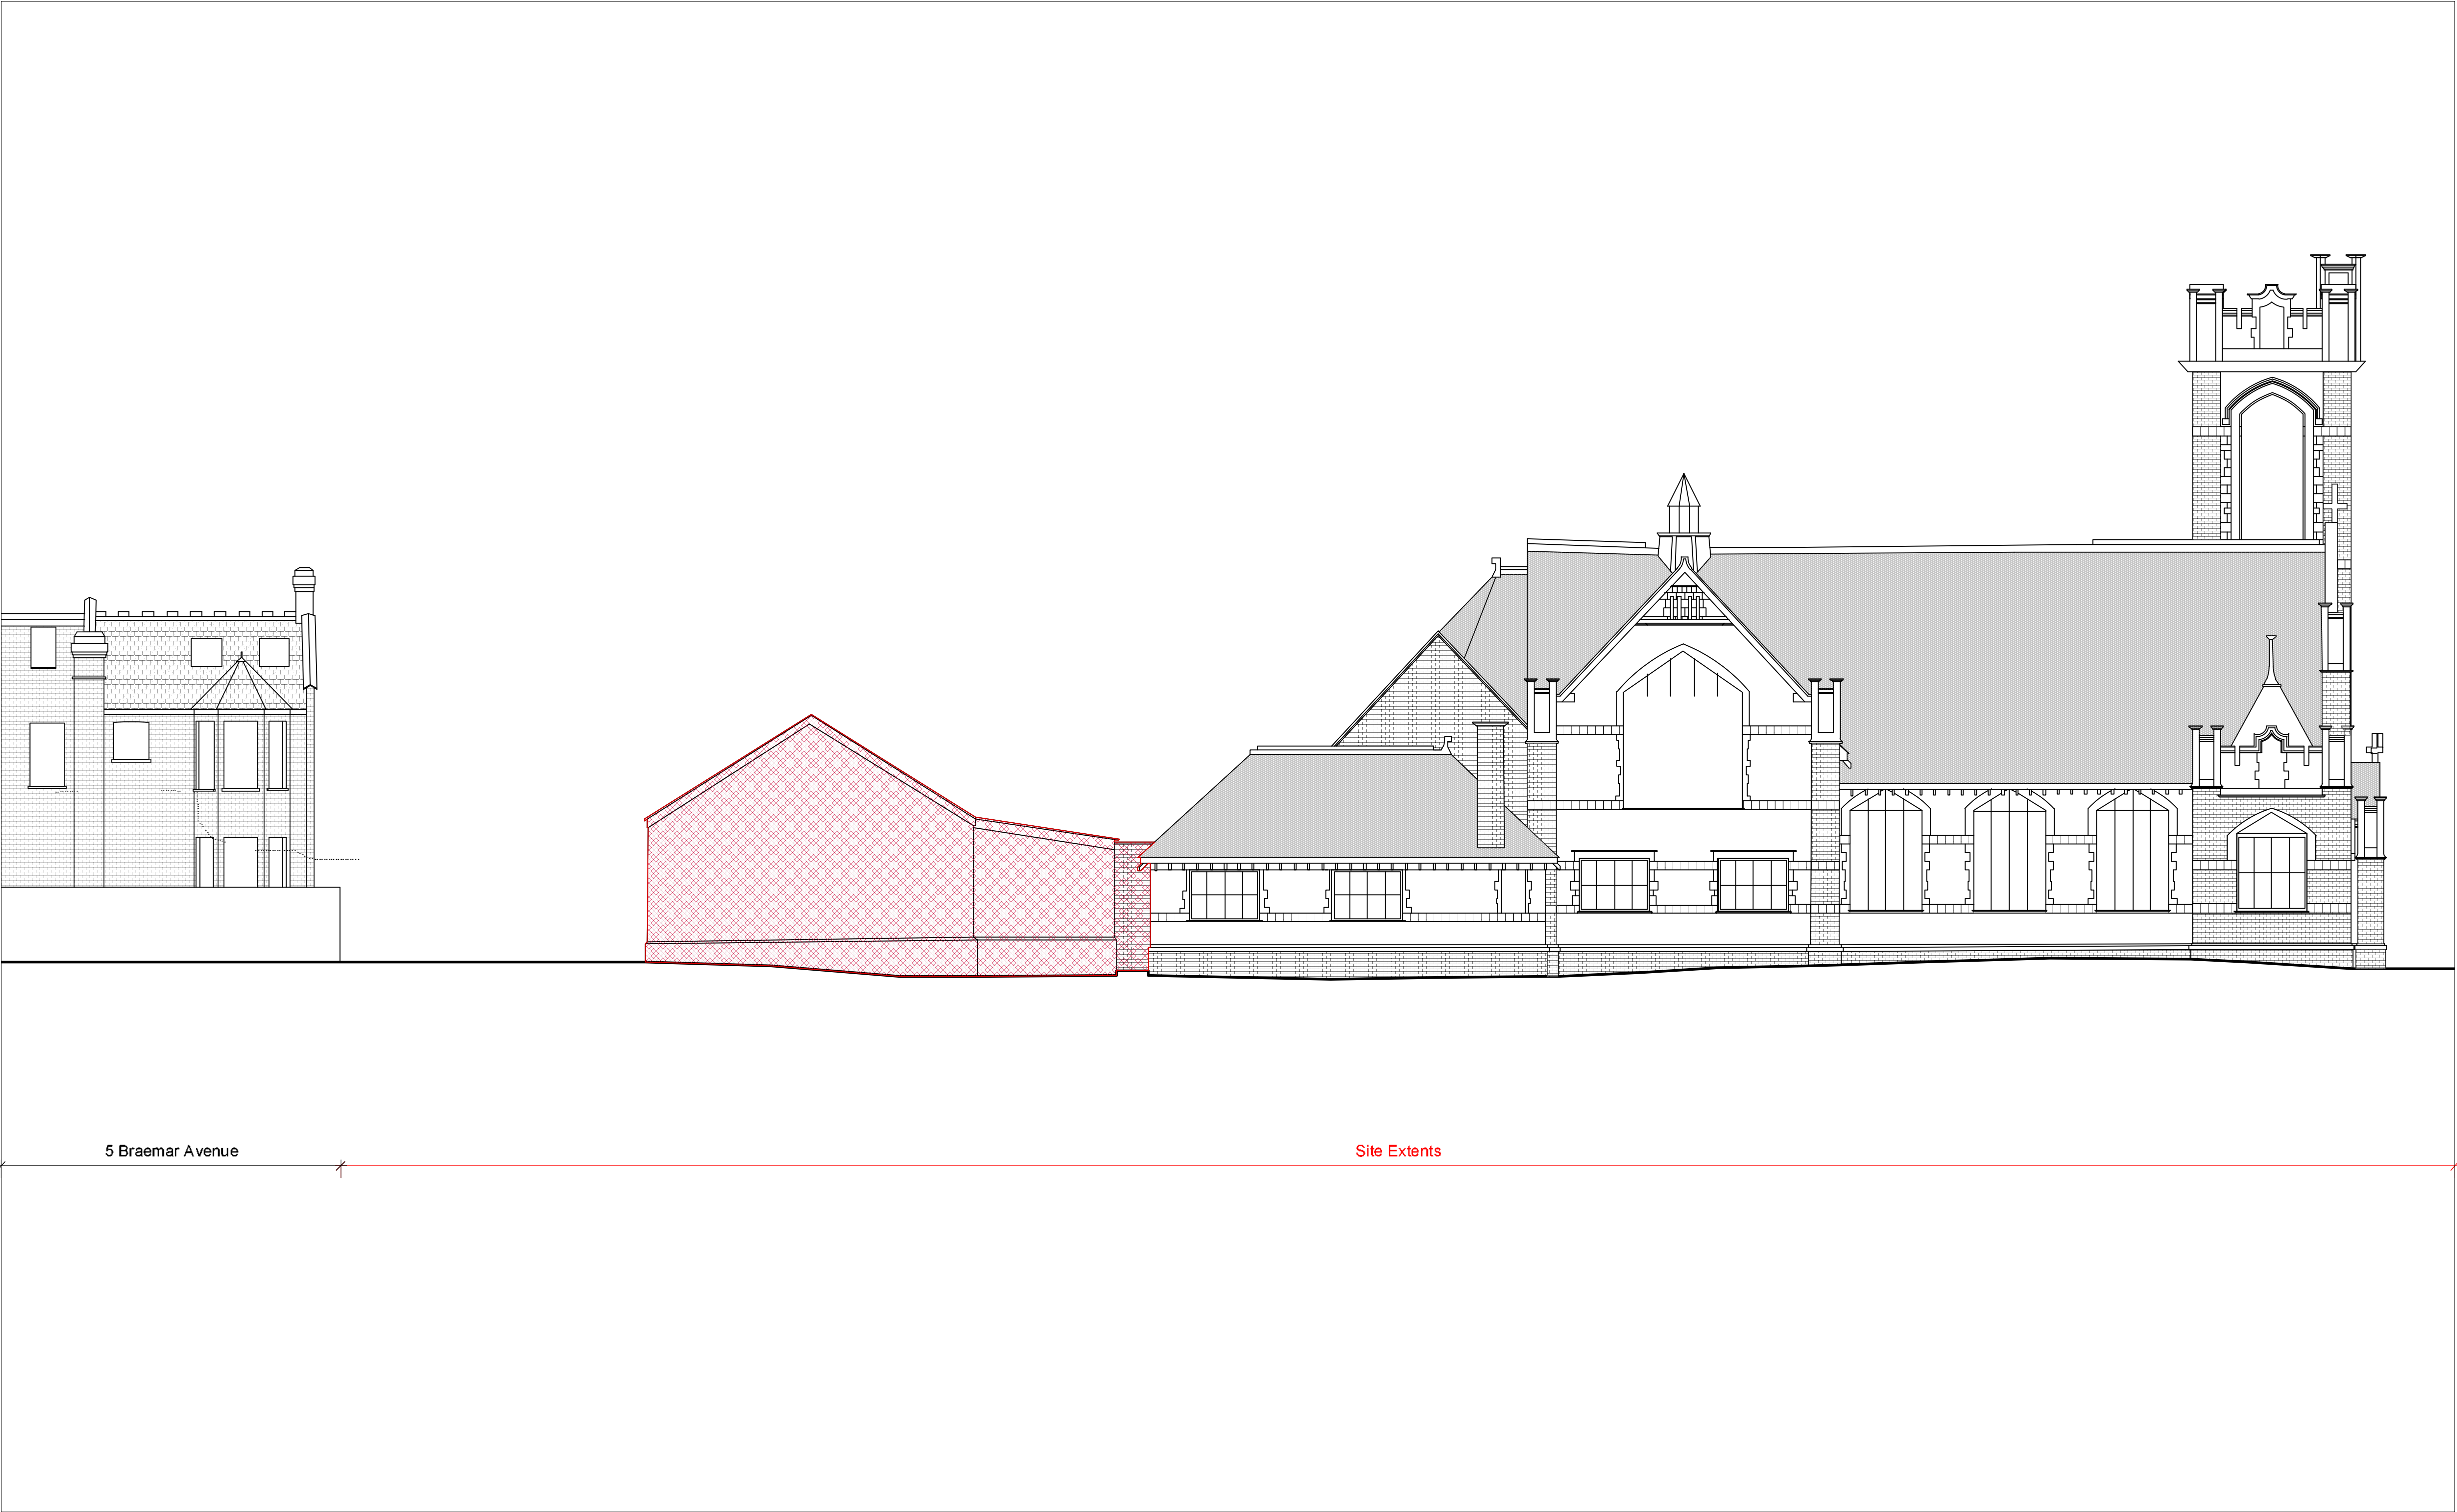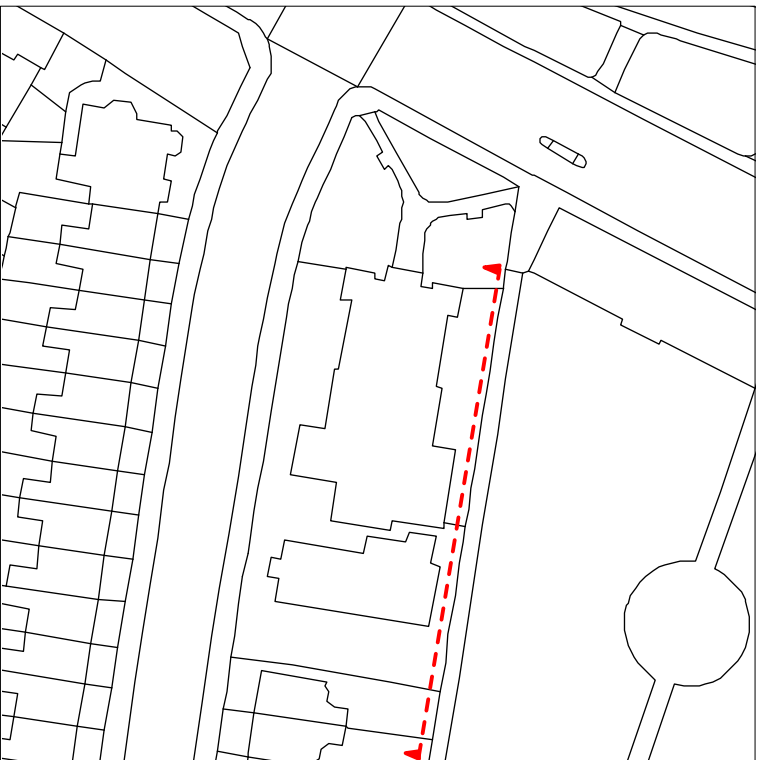

I				
H				
G				
F				
E				
D				
C				
B				
A				
REV	DATE	DETAILS	BY	✓

CLIENT SIGNATURE
CLIENT
-

PROJECT
Braemar Avenue, Wood Green

DRAWING TITLE
Demolition Elevation C

STATUS
Planning Application


DATE	SCALE
May 2022	1:200@A1;1:400@A3

JOB NO.	TYPE	DRAWING NO.	REVISION
1802	GA	023	-


spacelab
18 Wenlock Road London N1 7TA
+44 (0)20 7033 3450 www.spacelab.co.uk



NOTE
This drawing is copyright. Do not scale off dimensions. All dimensions are to be checked on site by contractor. Contractor to report any dimensional discrepancies, errors or omissions prior to commencing on site.

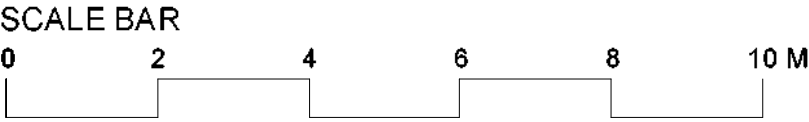

- KEY
- Indicates trees to be retained
 - Indicates tree demolition
 - Indicates location of new trees to be planted

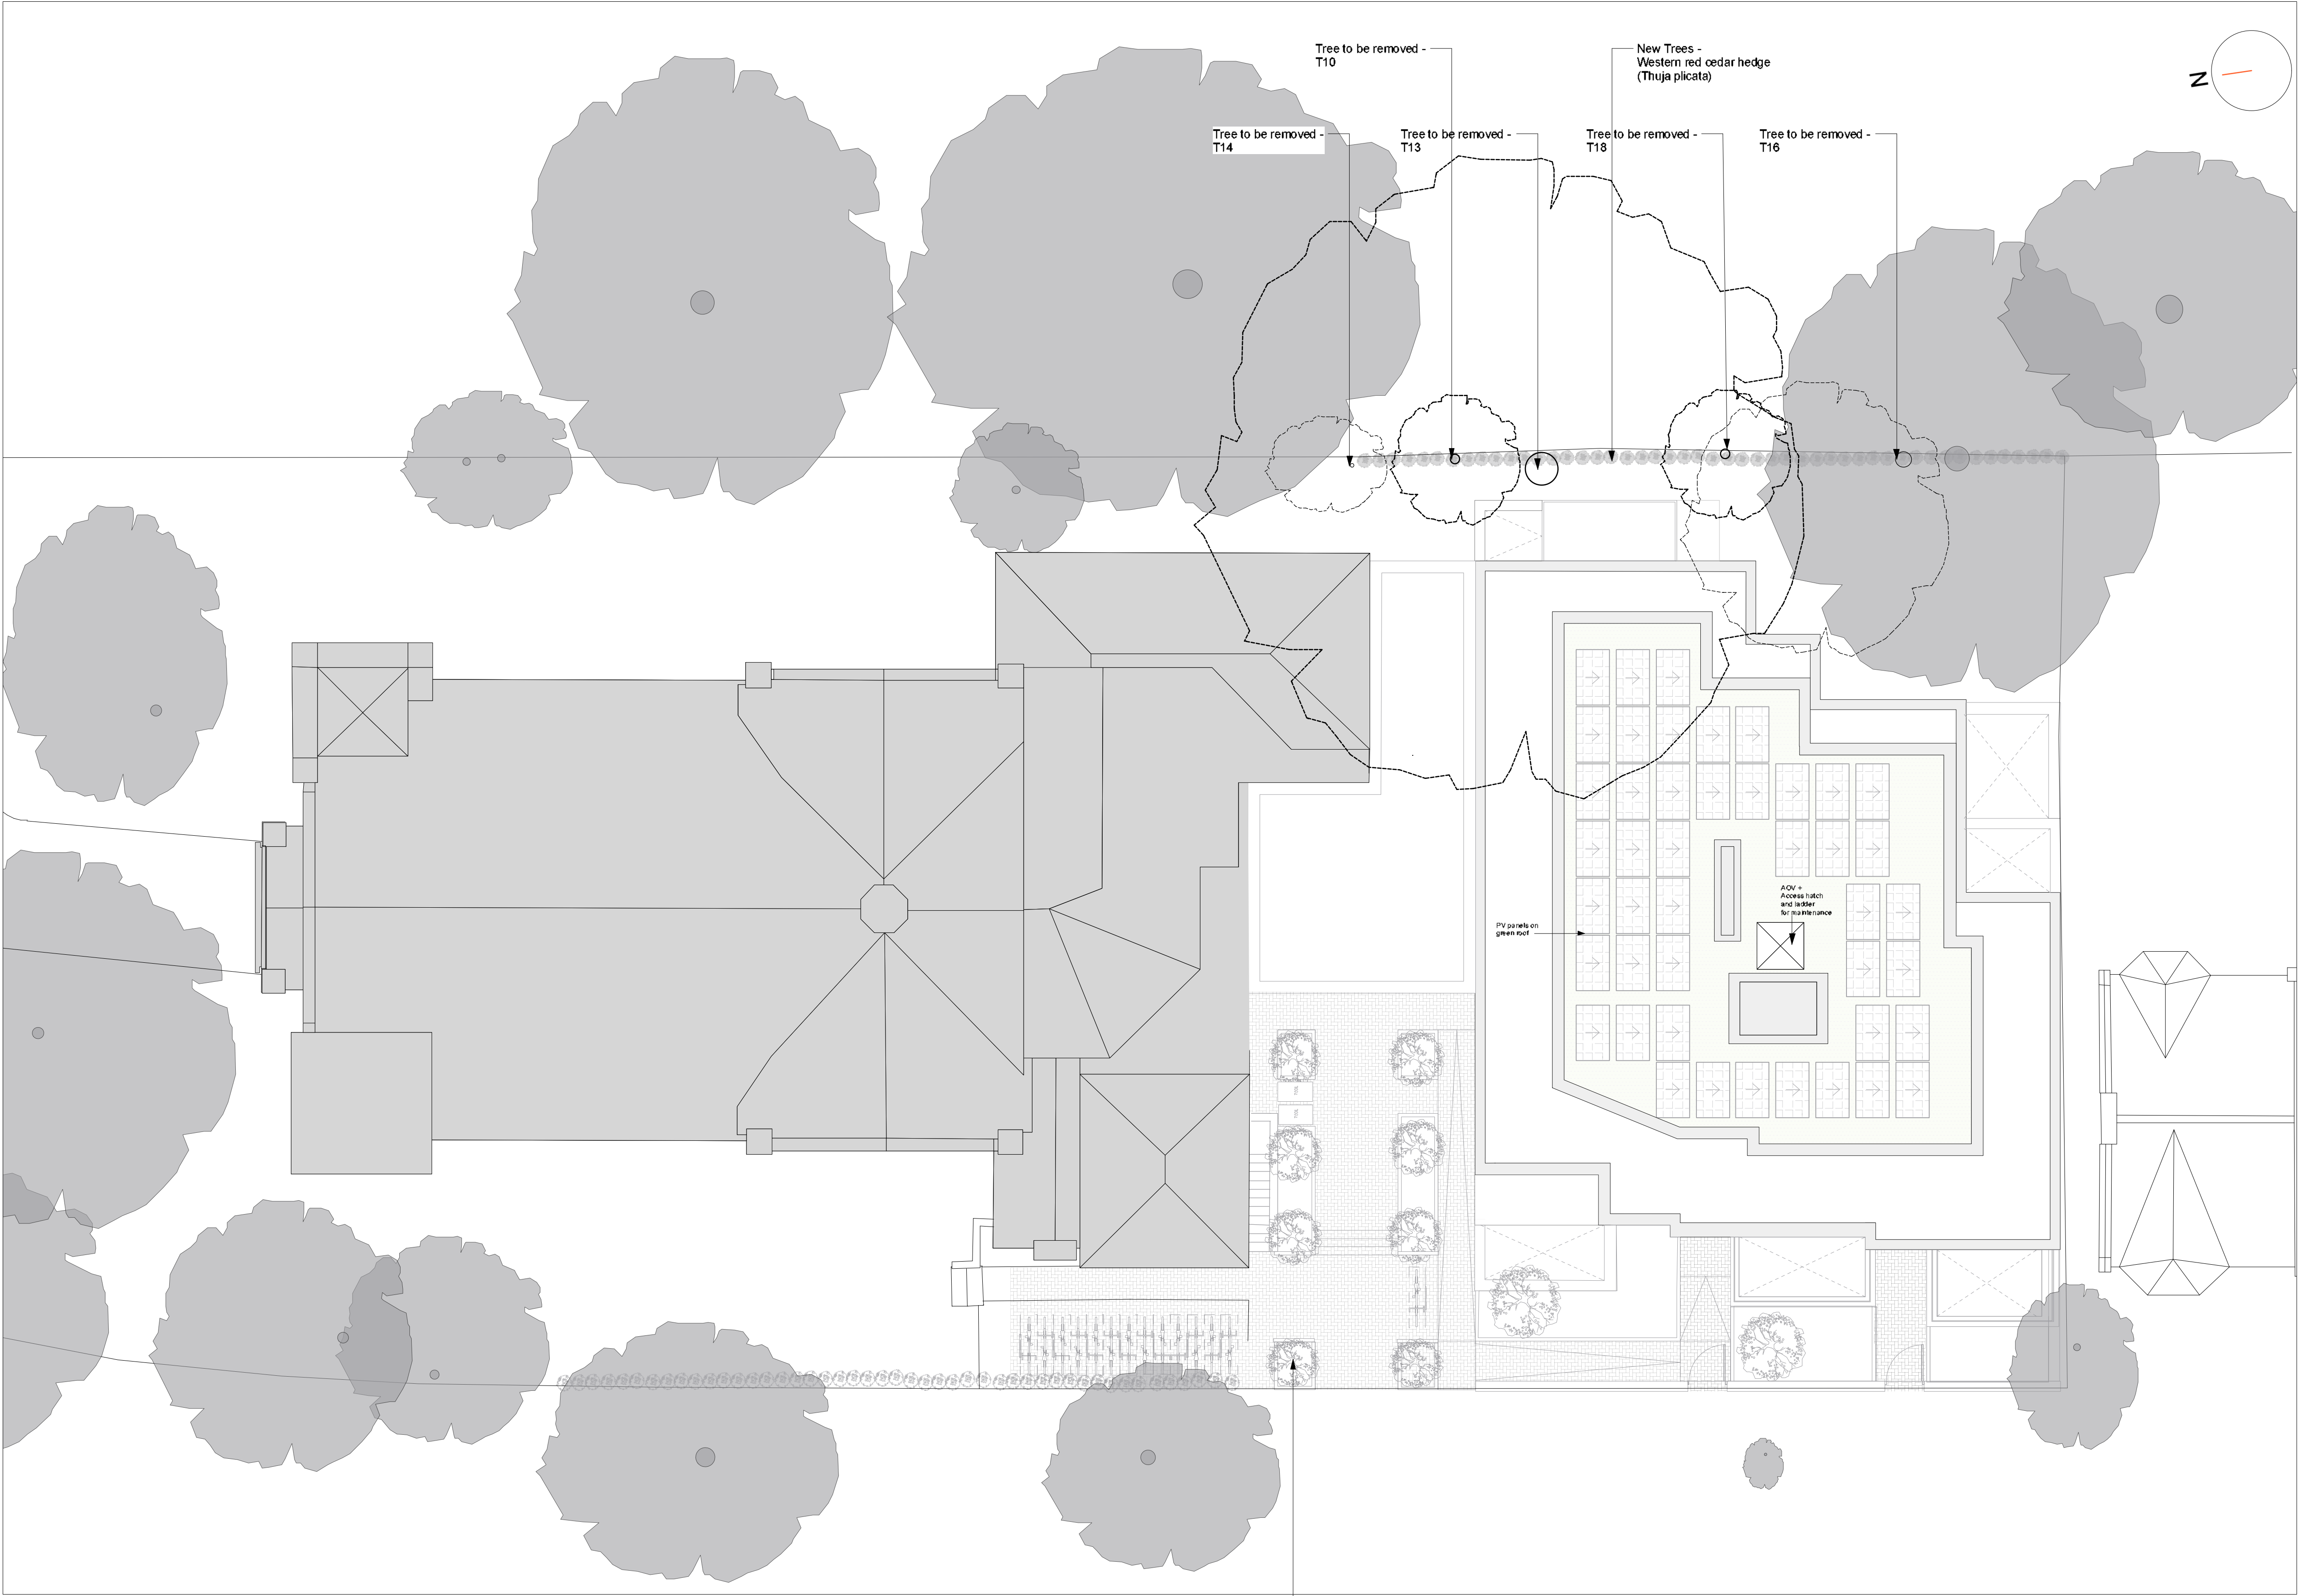

I				
H				
G				
F				
E				
D				
C				
B				
A				
REV	DATE	DETAILS	BY	✓

CLIENT SIGNATURE
CLIENT
-

PROJECT
Braemar Avenue, Wood Green

DRAWING TITLE
Tree Proposal

STATUS
Planning Application

DATE	SCALE
May 2022	1:200@A1;1:400@A3


JOB NO.	TYPE	DRAWING NO.	REVISION
1802	GA	024	-

spacelab


18 Wenlock Road London N1 7TA
+44 (0)20 7033 3450 www.spacelab.co.uk



NOTE
This drawing is copyright. Do not scale off dimensions. All dimensions are to be checked on site by contractor. Contractor to report any dimensional discrepancies, errors or omissions prior to commencing on site.

 

- KEY
- Indicates trees to be retained
 - Indicates location of new trees to be planted

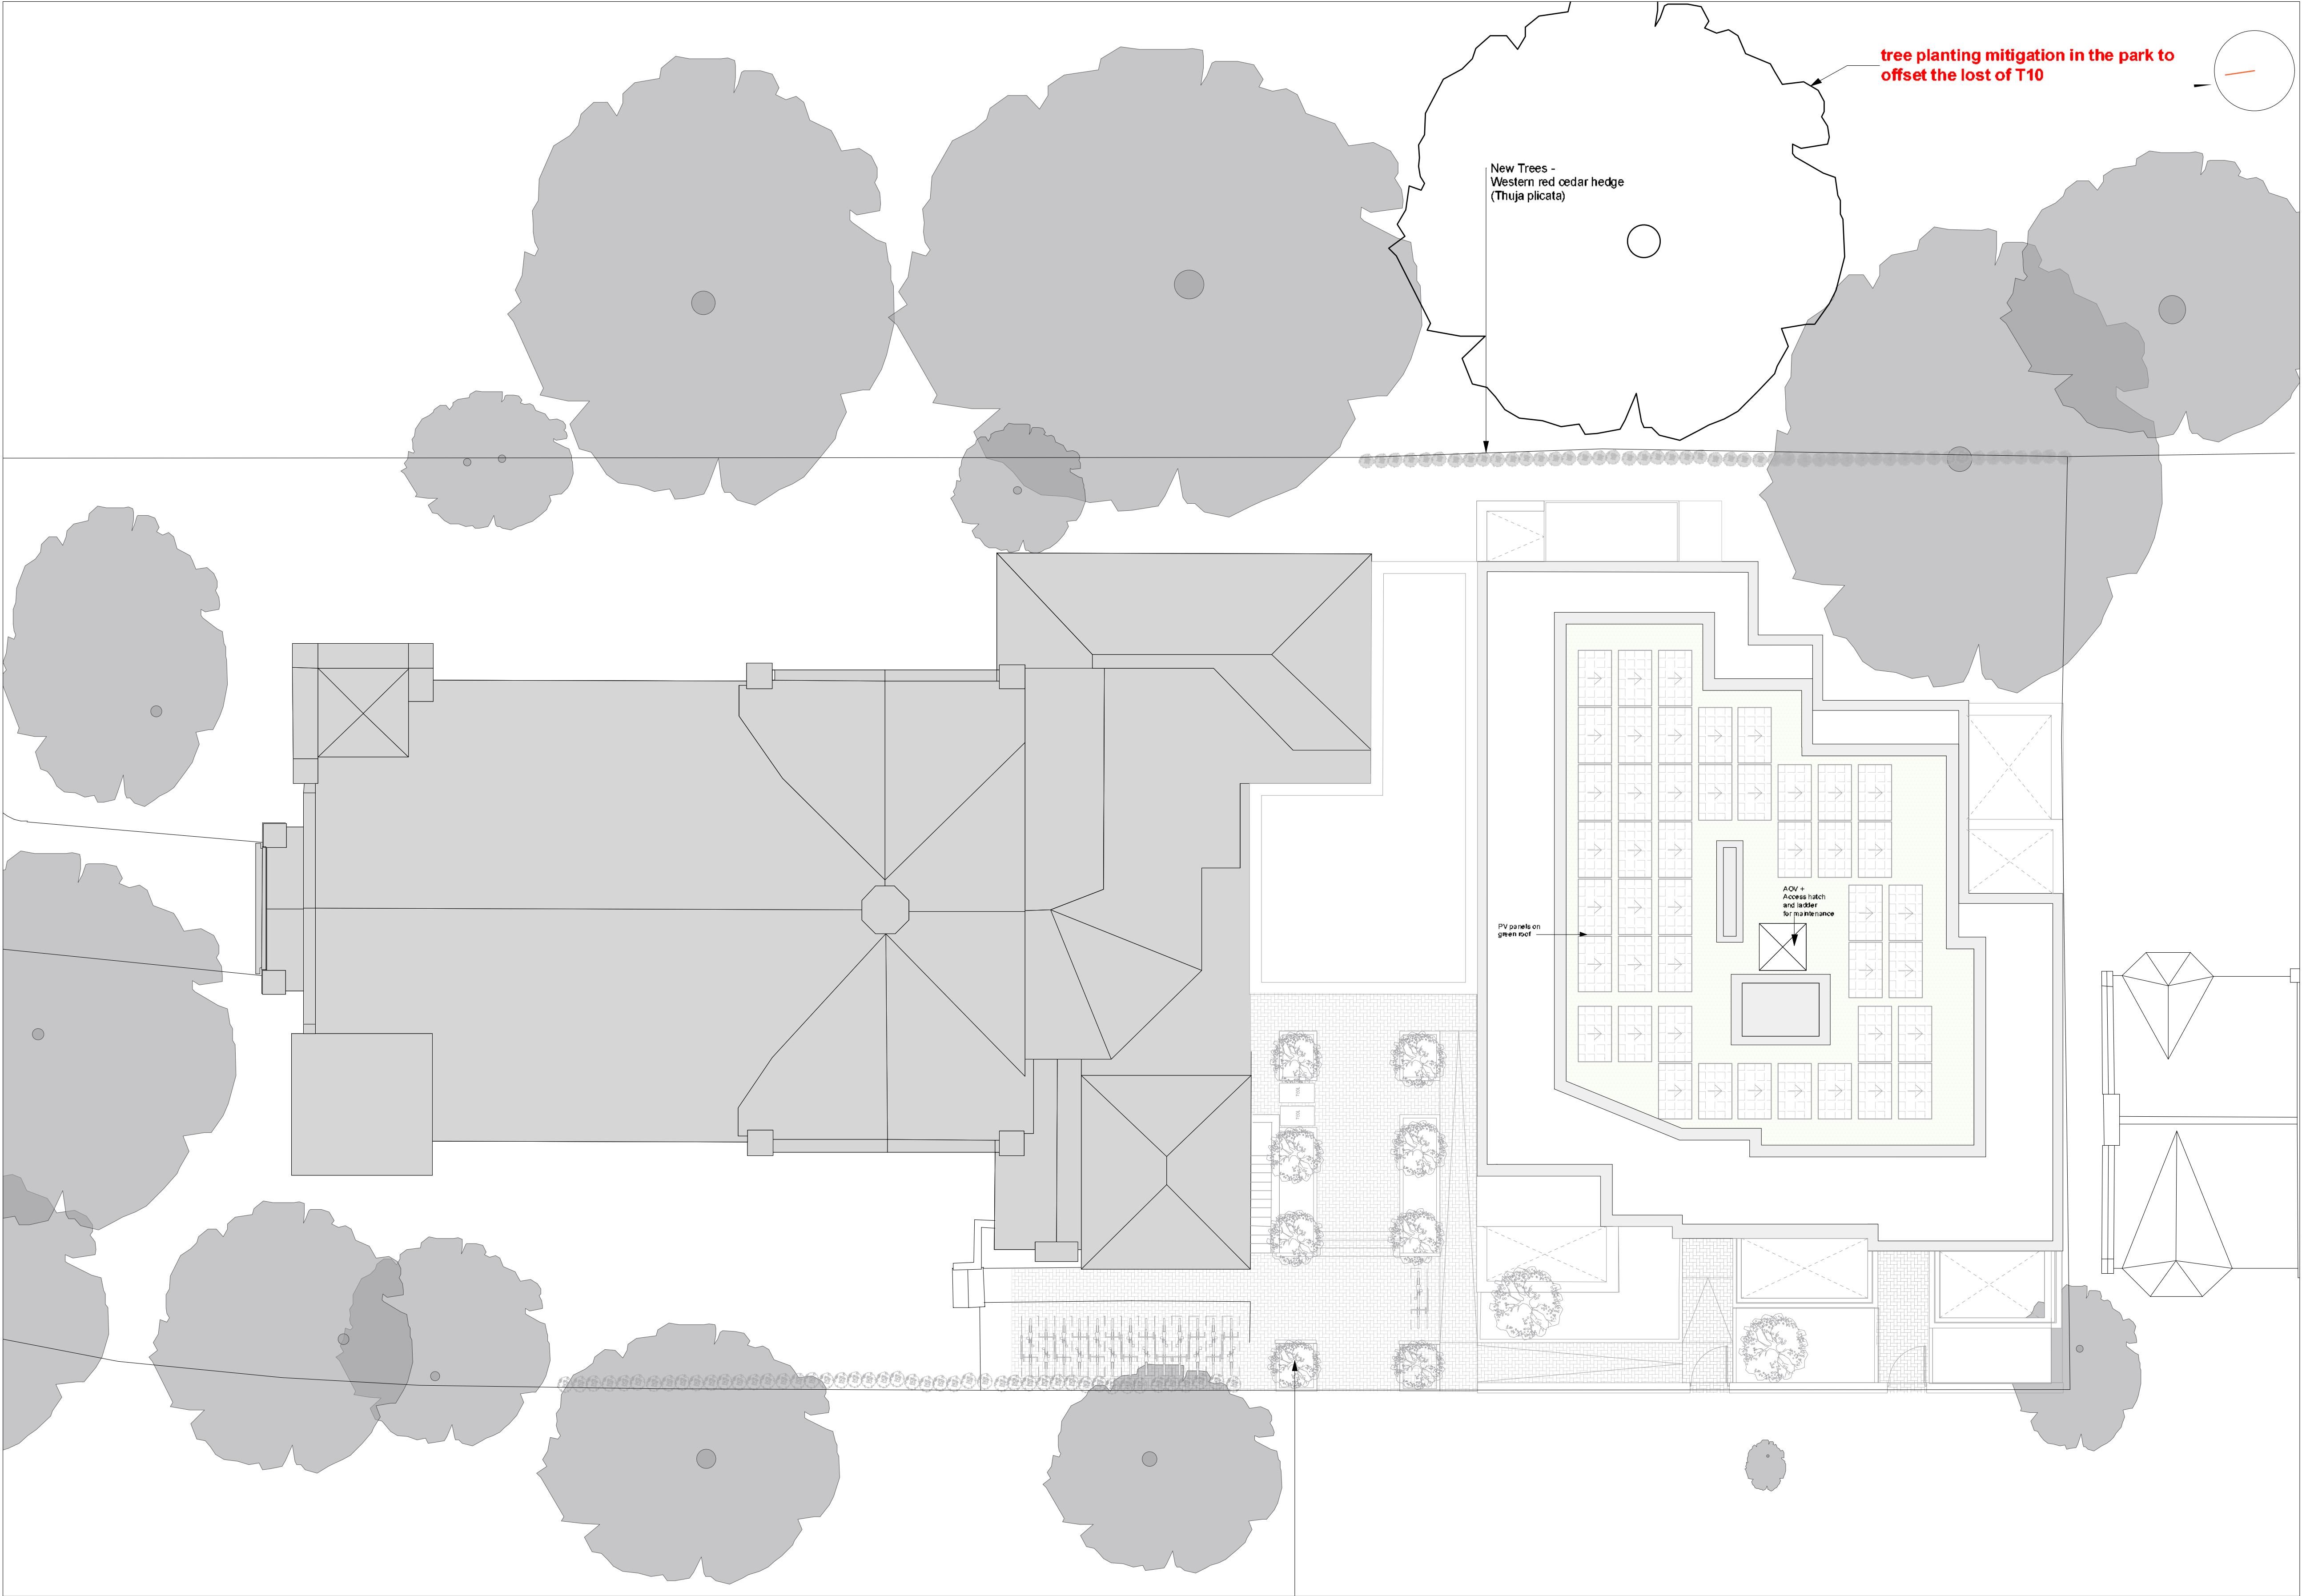

I				
H				
G				
F				
E				
D				
C				
B				
A				
REV	DATE	DETAILS	BY	✓

CLIENT SIGNATURE
CLIENT
-

PROJECT
Braemar Avenue, Wood Green

DRAWING TITLE
Tree Proposal


STATUS
Planning Application

DATE	SCALE
May 2022	1:200@A1;1:400@A3


JOB NO.	TYPE	DRAWING NO.	REVISION
1802	GA	025	-

spacelab


18 Wenlock Road London N1 7TA
+44 (0)20 7033 3450 www.spacelab.co.uk

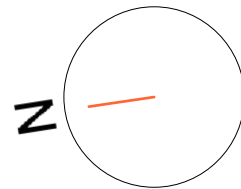

NOTE
This drawing is copyright. Do not scale off dimensions. All dimensions are to be checked on site by contractor. Contractor to report any dimensional discrepancies, errors or omissions prior to commencing on site.

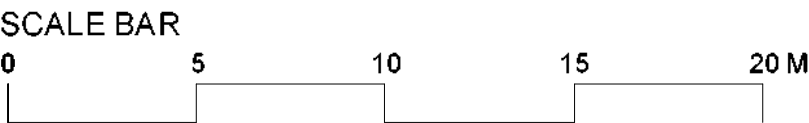

- KEY
- Indicates site boundary
 - Indicates land outside the application boundary but within the applicants ownership

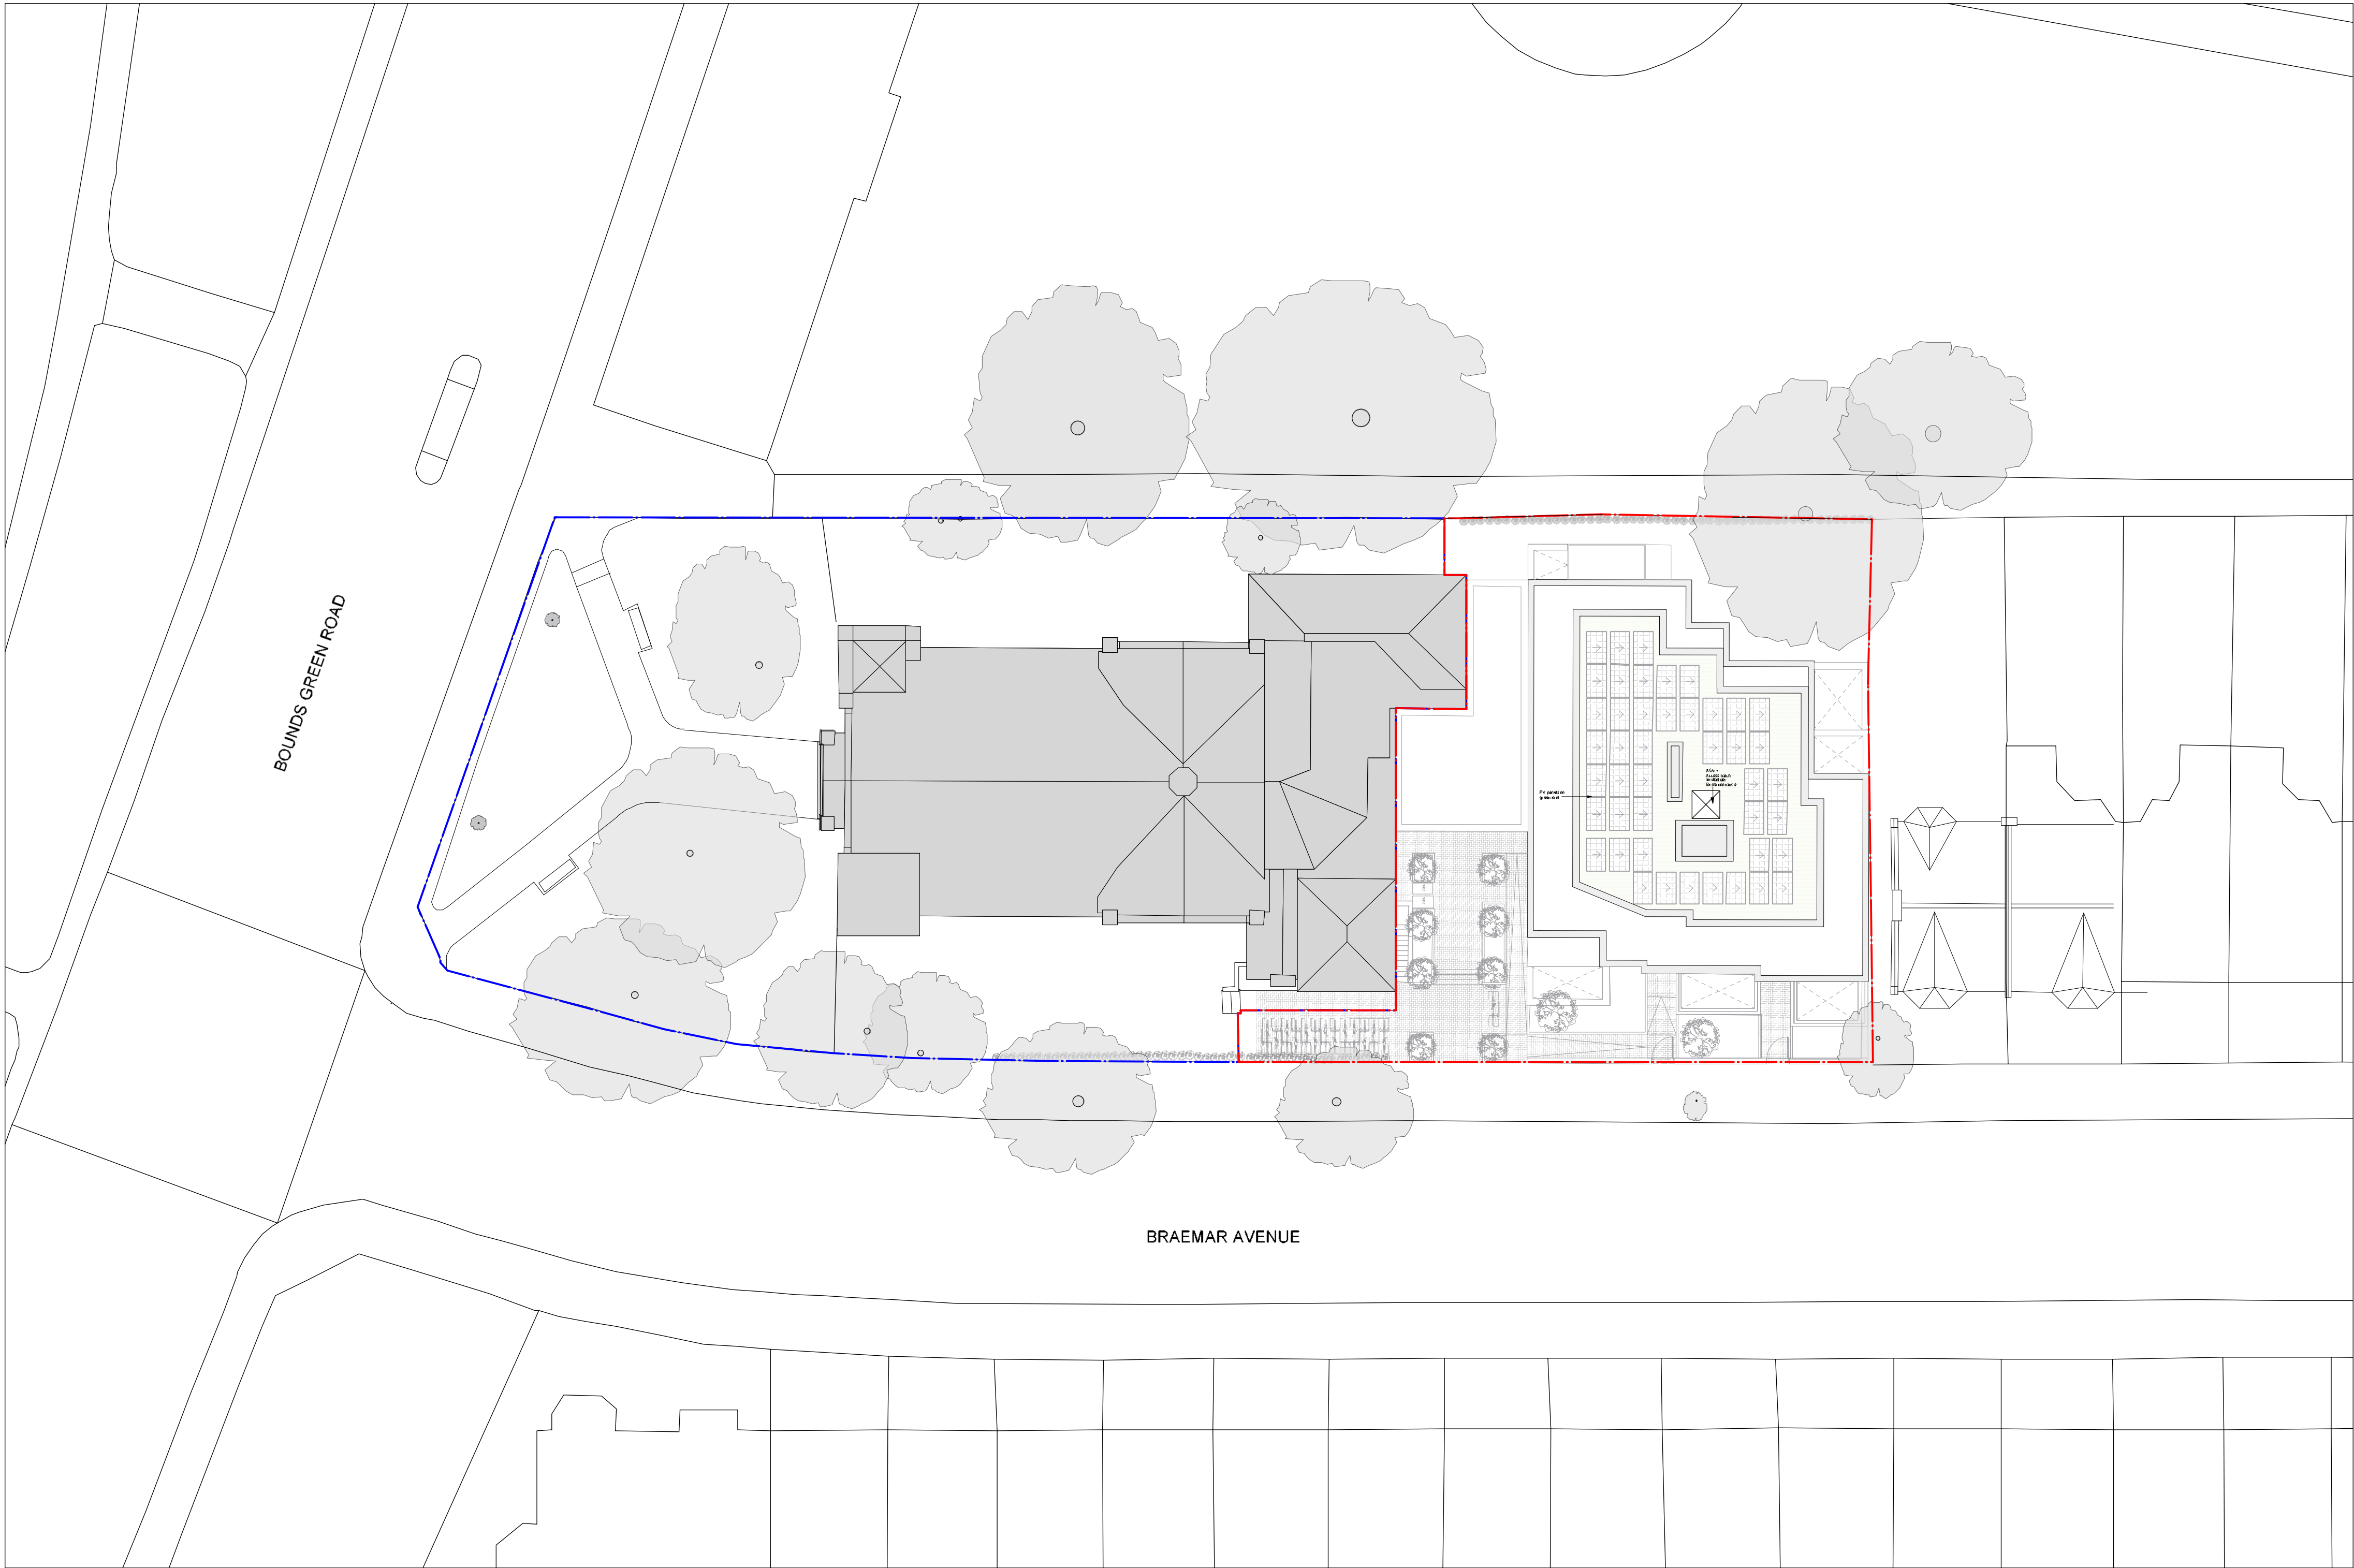

I				
H				
G				
F				
E				
D				
C				
B				
A				
REV	DATE	DETAILS	BY	✓

CLIENT SIGNATURE
CLIENT
-

PROJECT
Braemar Avenue, Wood Green

DRAWING TITLE
Proposed Site Plan

STATUS
Planning Application

DATE
May 2022

SCALE
1:200@A1;1:400@A3


JOB NO.	TYPE	DRAWING NO.	REVISION
1802	GA	026	-

spacelab

18 Wenlock Road London N1 7TA
+44 (0)20 7033 3450 www.spacelab.co.uk

Church Works

1. Upgrades of hard and soft landscaping throughout existing and proposed areas where required. Paving: Reconstituted stone paving laid in sand and lime mortar between paving stones.
2. Repair railings and dwarf plinth wall leading to the basement plantroom
3. Disabled access, alongside increased number of toilets and baby change

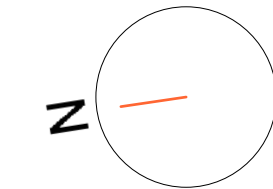

NOTE


This drawing is copyright. Do not scale off dimensions. All dimensions are to be checked on site by contractor. Contractor to report any dimensional discrepancies, errors or omissions prior to commencing on site.

SCALE BAR



KEY

- Indicates new space to be provided to the church
-  Indicates new trees to be planted

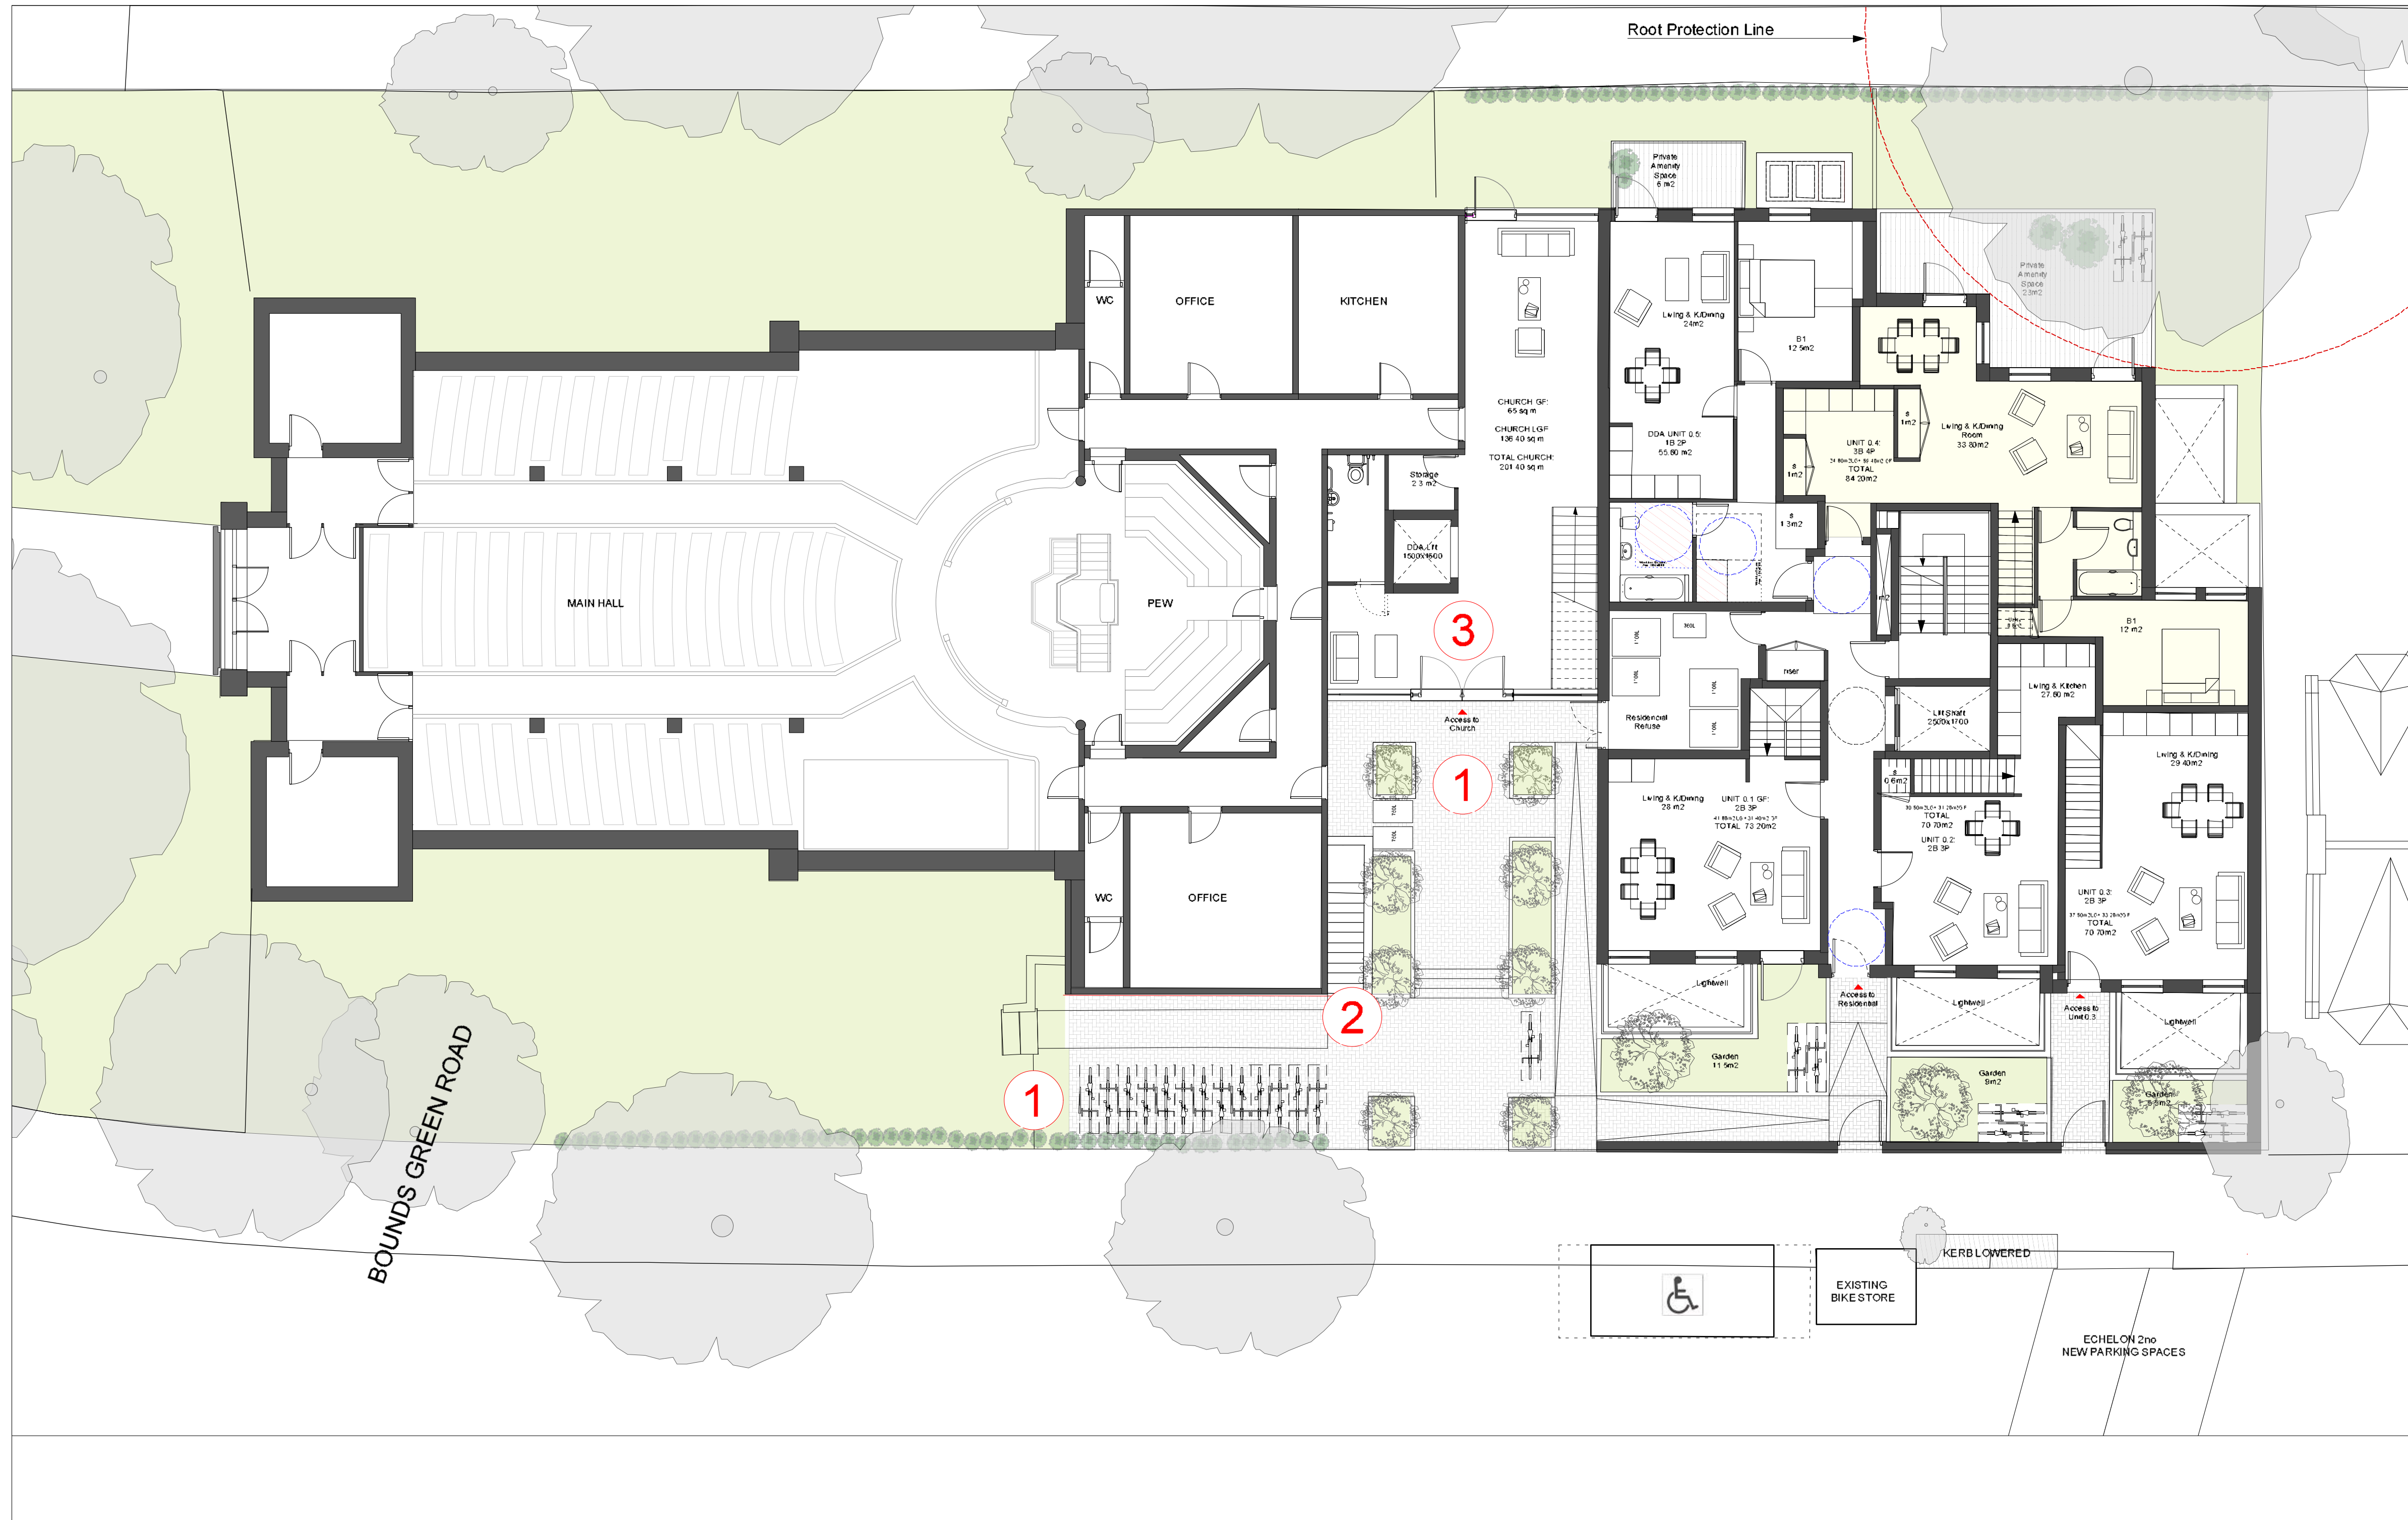

I				
H				
G				
F				
E				
D				
C				
B				
A				
REV	DATE	DETAILS	BY	✓

CLIENT SIGNATURE

CLIENT

PROJECT

Braemar Avenue, Wood Green

DRAWING TITLE

Works to Church

STATUS

Planning Application

DATE _____

May 2022

SCALE

1:100@A1;1:200@A3

JOB NO.

1802

TYPE

GA


DRAWING NO.

027	-
-----	---



spacelab

18 Wenlock Road London N1 7TA
+44 (0)20 7033 3450 www.spacelab.co.uk

Church Works
1.Repairs to the existing roof where required including leak repairs and replacing missing terracota crestings

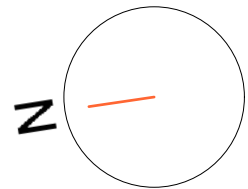

NOTE
This drawing is copyright. Do not scale off dimensions. All dimensions are to be checked on site by contractor. Contractor to report any dimensional discrepancies, errors or omissions prior to commencing on site.

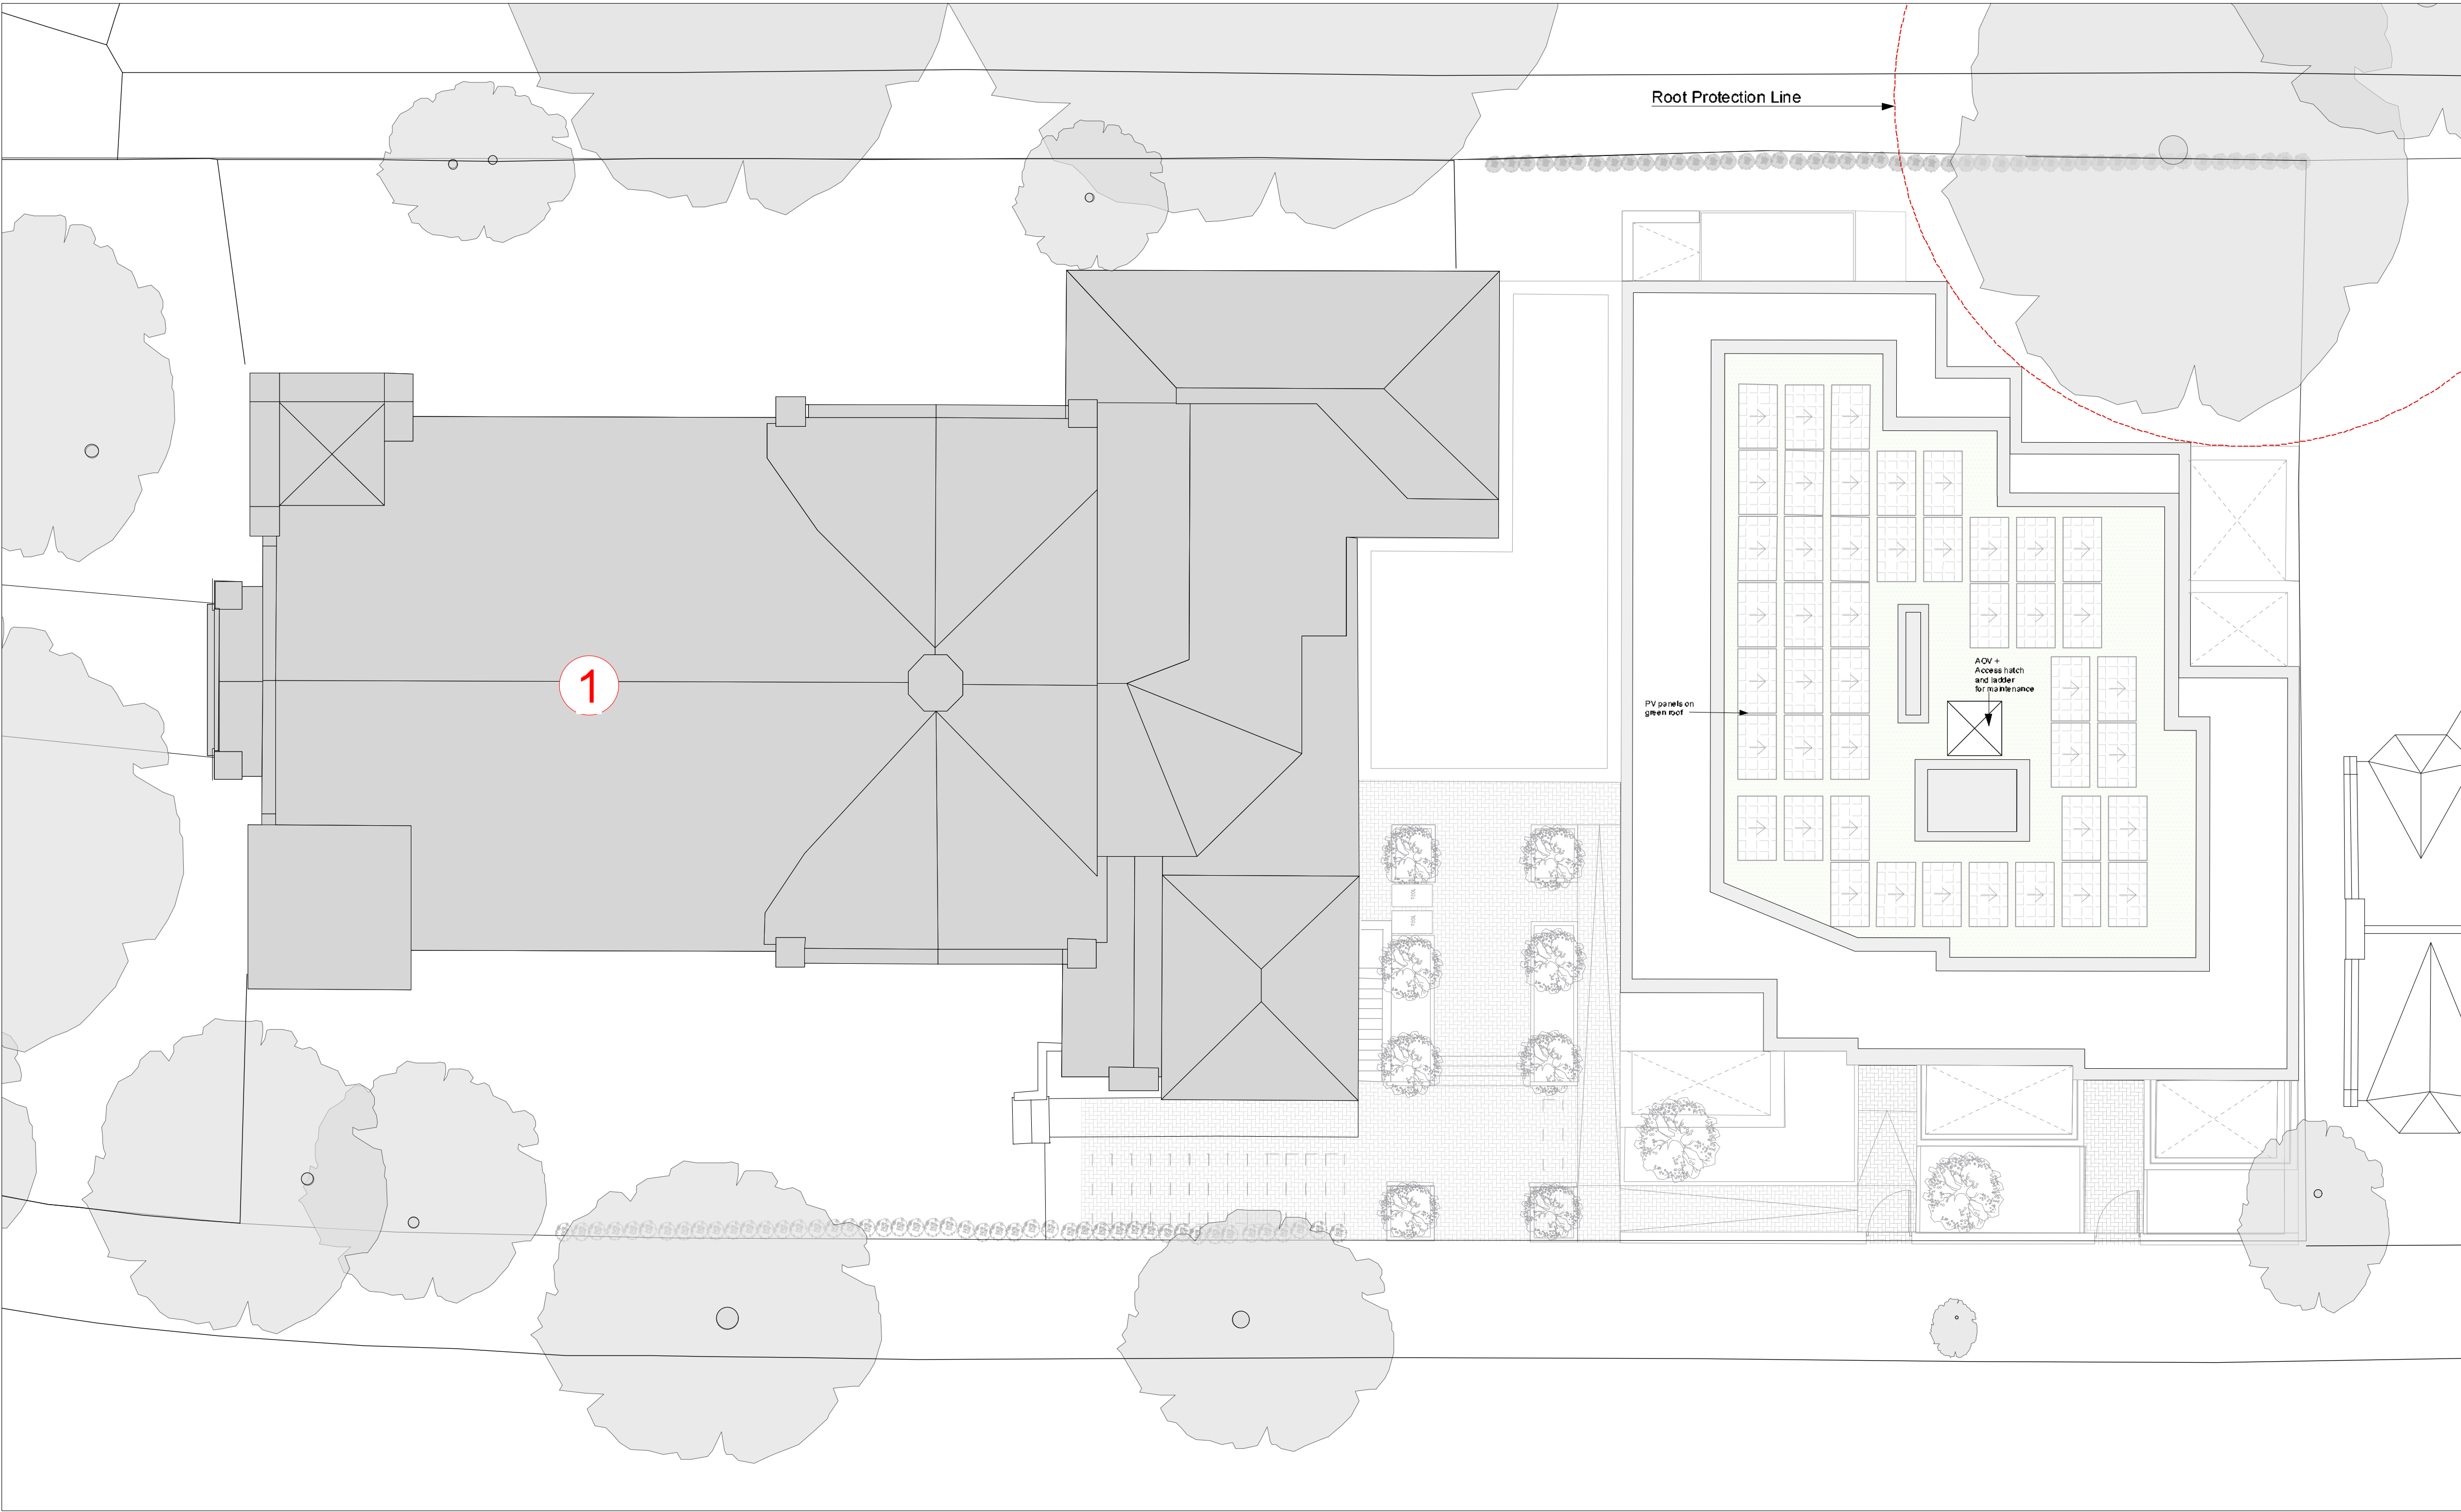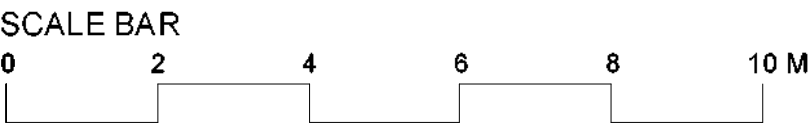

I				
H				
G				
F				
E				
D				
C				
B				
A				
REV	DATE	DETAILS	BY	✓

CLIENT SIGNATURE
CLIENT
-

PROJECT
Braemar Avenue, Wood Green

DRAWING TITLE
Works to Church Roof


STATUS
Planning Application

DATE	SCALE
May 2022	1:100@A1;1:200@A3

JOB NO.	TYPE	DRAWING NO.	REVISION
1802	GA	028	-


spacelab

18 Wenlock Road London N1 7TA
+44 (0)20 7033 3450 www.spacelab.co.uk

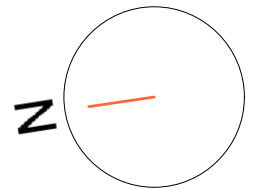

This drawing is copyright. Do not scale off dimensions. All dimensions are to be checked on site by contractor. Contractor to report any dimensional discrepancies, errors or omissions prior to commencing on site.

----- Indicates new space to be provided to the church

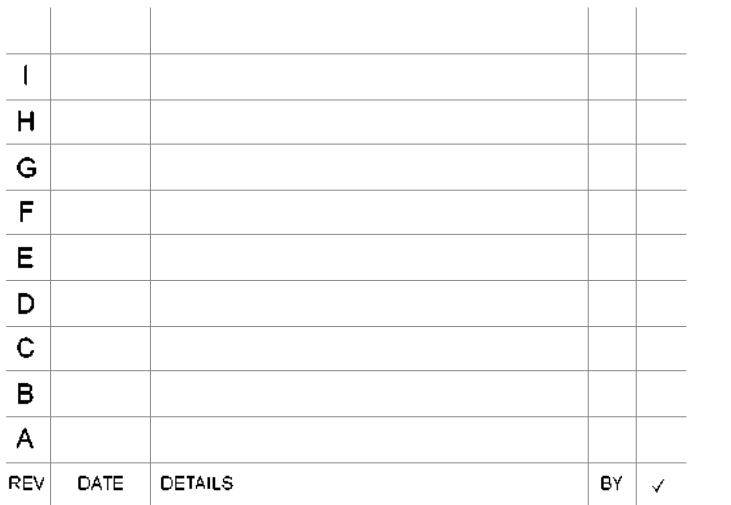

CLIENT _____

PROJECT

Braemar Avenue, Wood Green

DRAWING TITLE

Proposed Plans - Lower Ground Floor Plan

STATUS

Planning Application

DATE	SCALE
May 2022	1:100@A1;1:200@A3

JOB NO.	TYPE	DRAWING NO.	REVISION
1802	GA	031	-

18 Wenlock Road London N1 7TA
+44 (0)20 7033 3450 www.spacelab.co.uk