
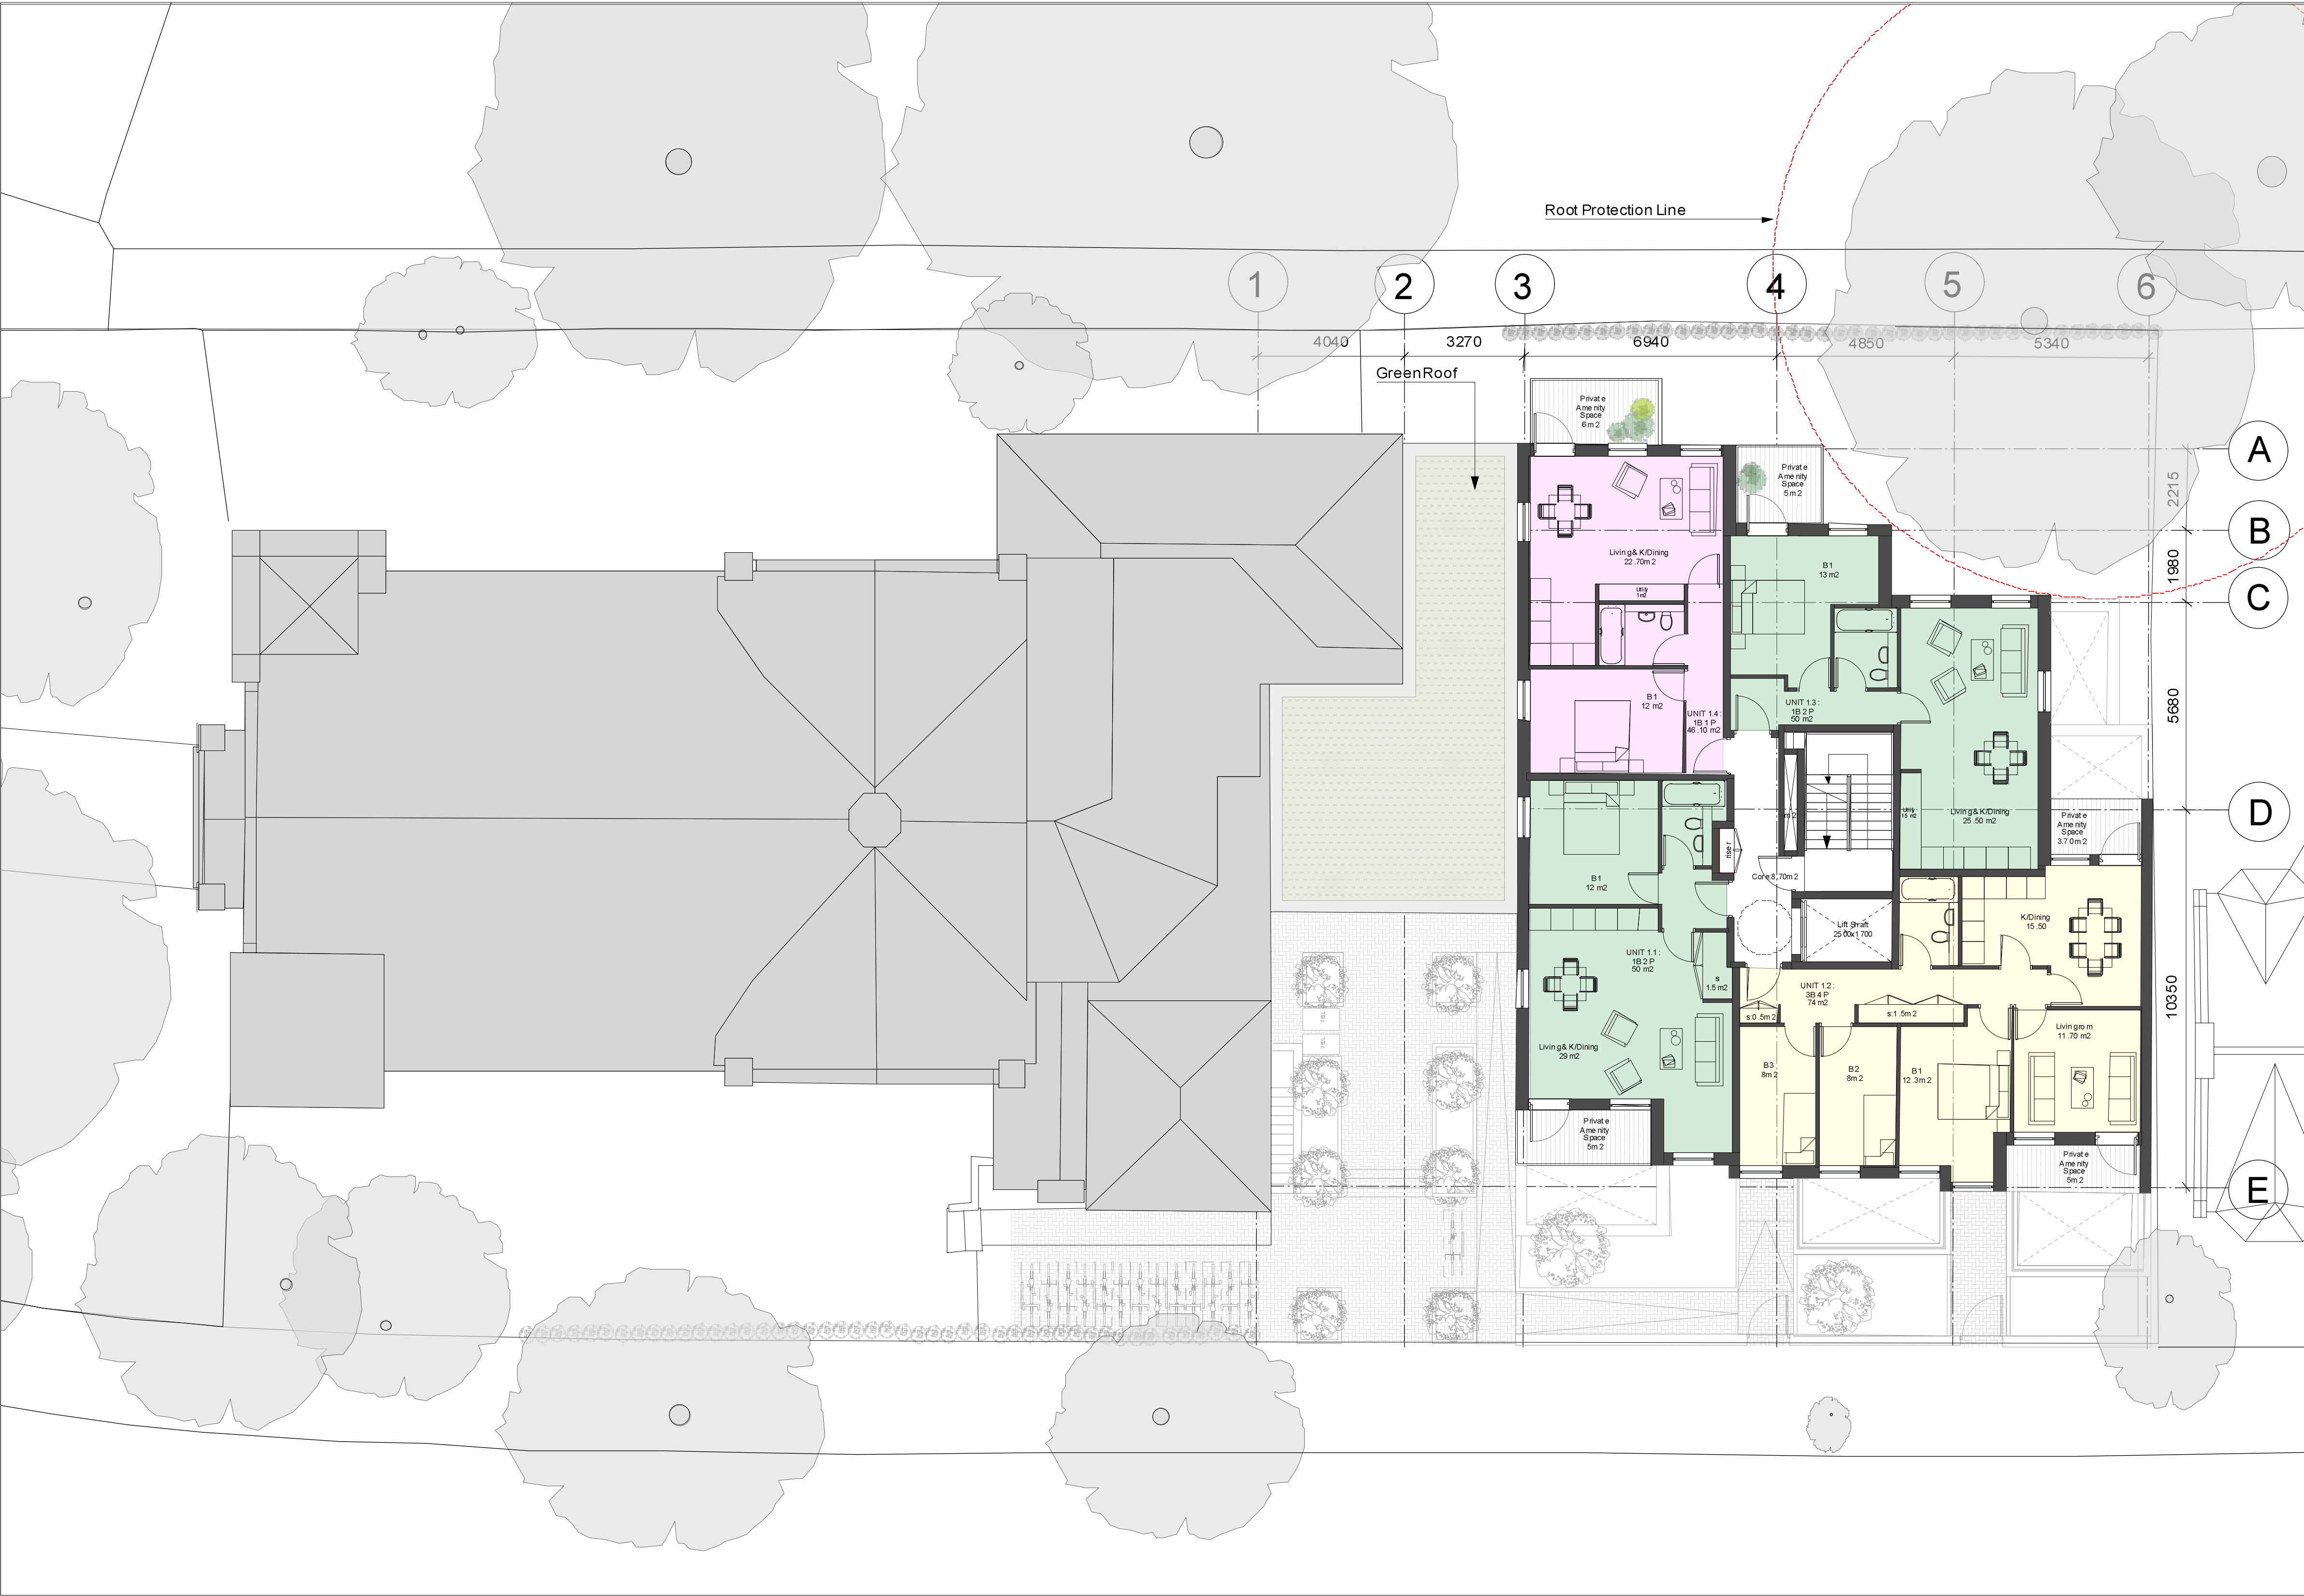


NOTE
This drawing is copyright. Do not scale off dimensions. All dimensions are to be checked on site by contractor. Contractor to report any dimensional discrepancies, errors or omissions prior to commencing on site.

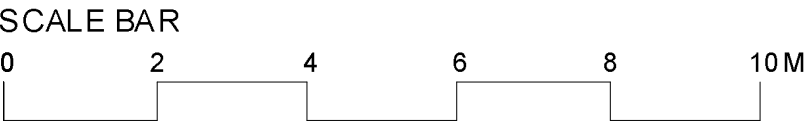

REV	DATE	DETAILS	BY	✓
I				
H				
G				
F				
E				
D				
C				
B				
A				

CLIENT SIGNATURE

CLIENT

-

PROJECT

Braemar Avenue, Wood Green

DRAWING TITLE

Proposed Plans - First Floor Plan

STATUS

Planning Application

DATE

May 2022

SCALE

1:100@A1;1:200@A3

JOB NO.

1802

TYPE

GA

DRAWING NO.

033

REVISION

-

spacelab

18 Wenlock Road London N1 7TA
+44 (0)20 7033 3450 www.spacelab.co.uk