




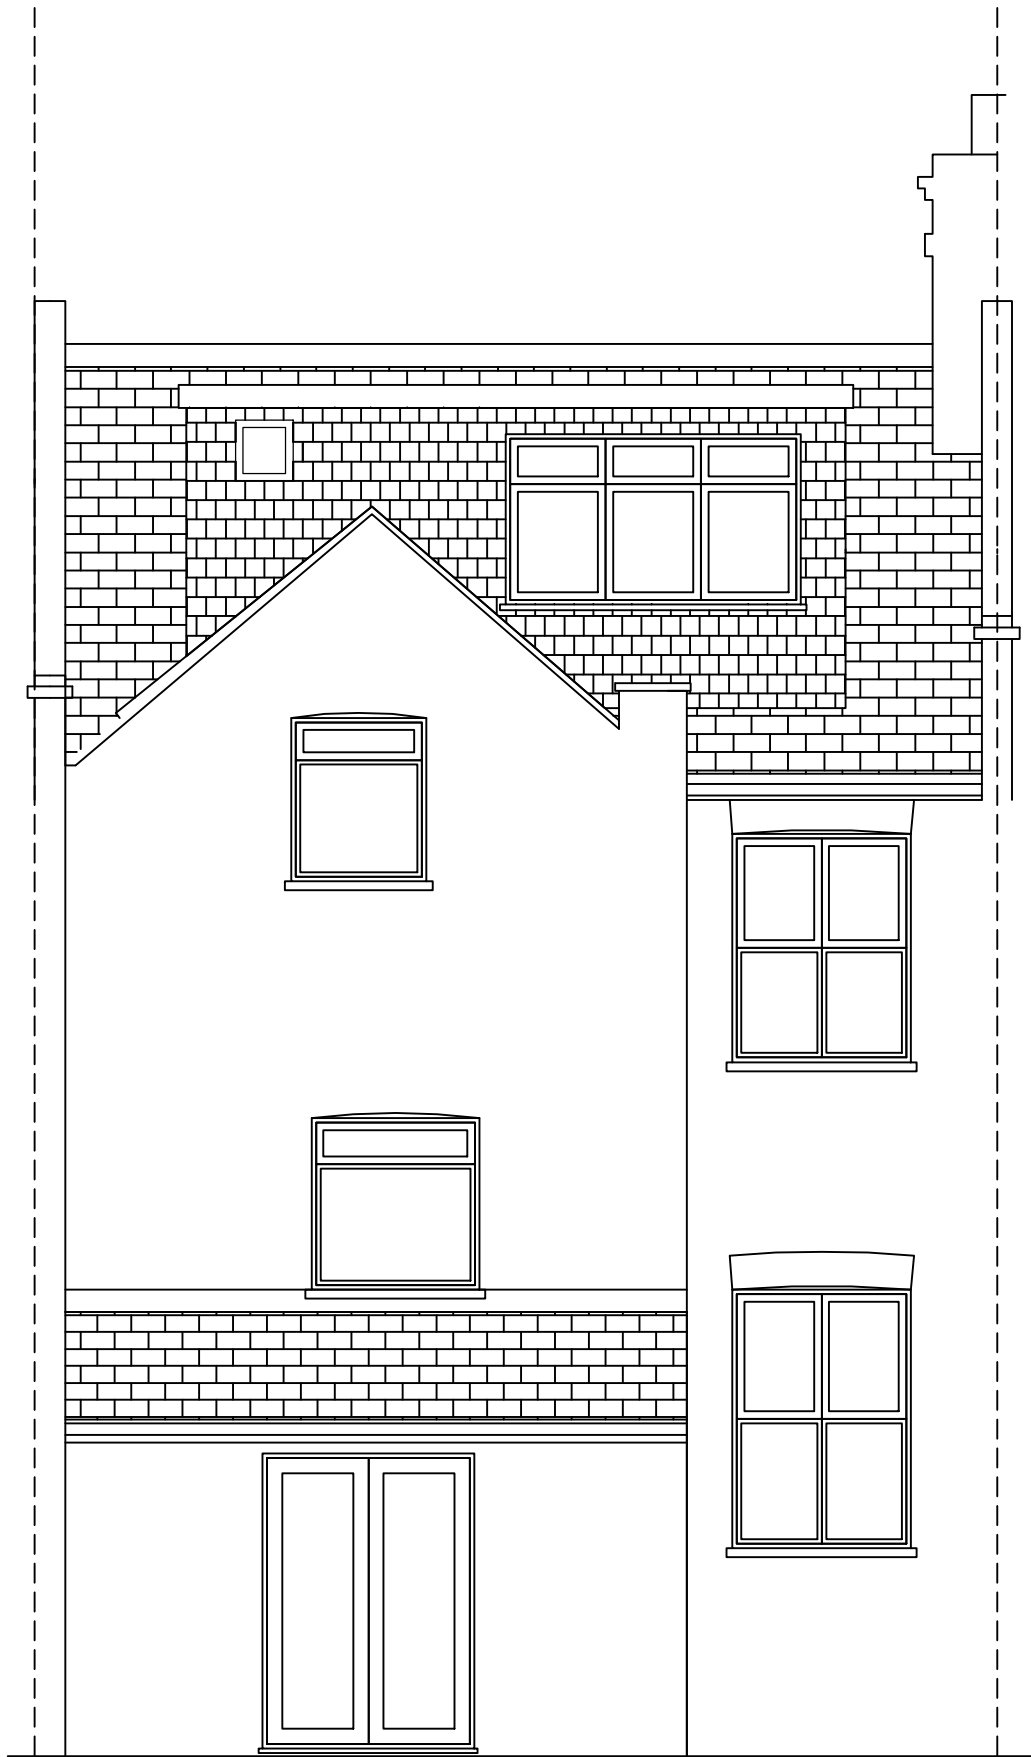

REAR ELEVATION

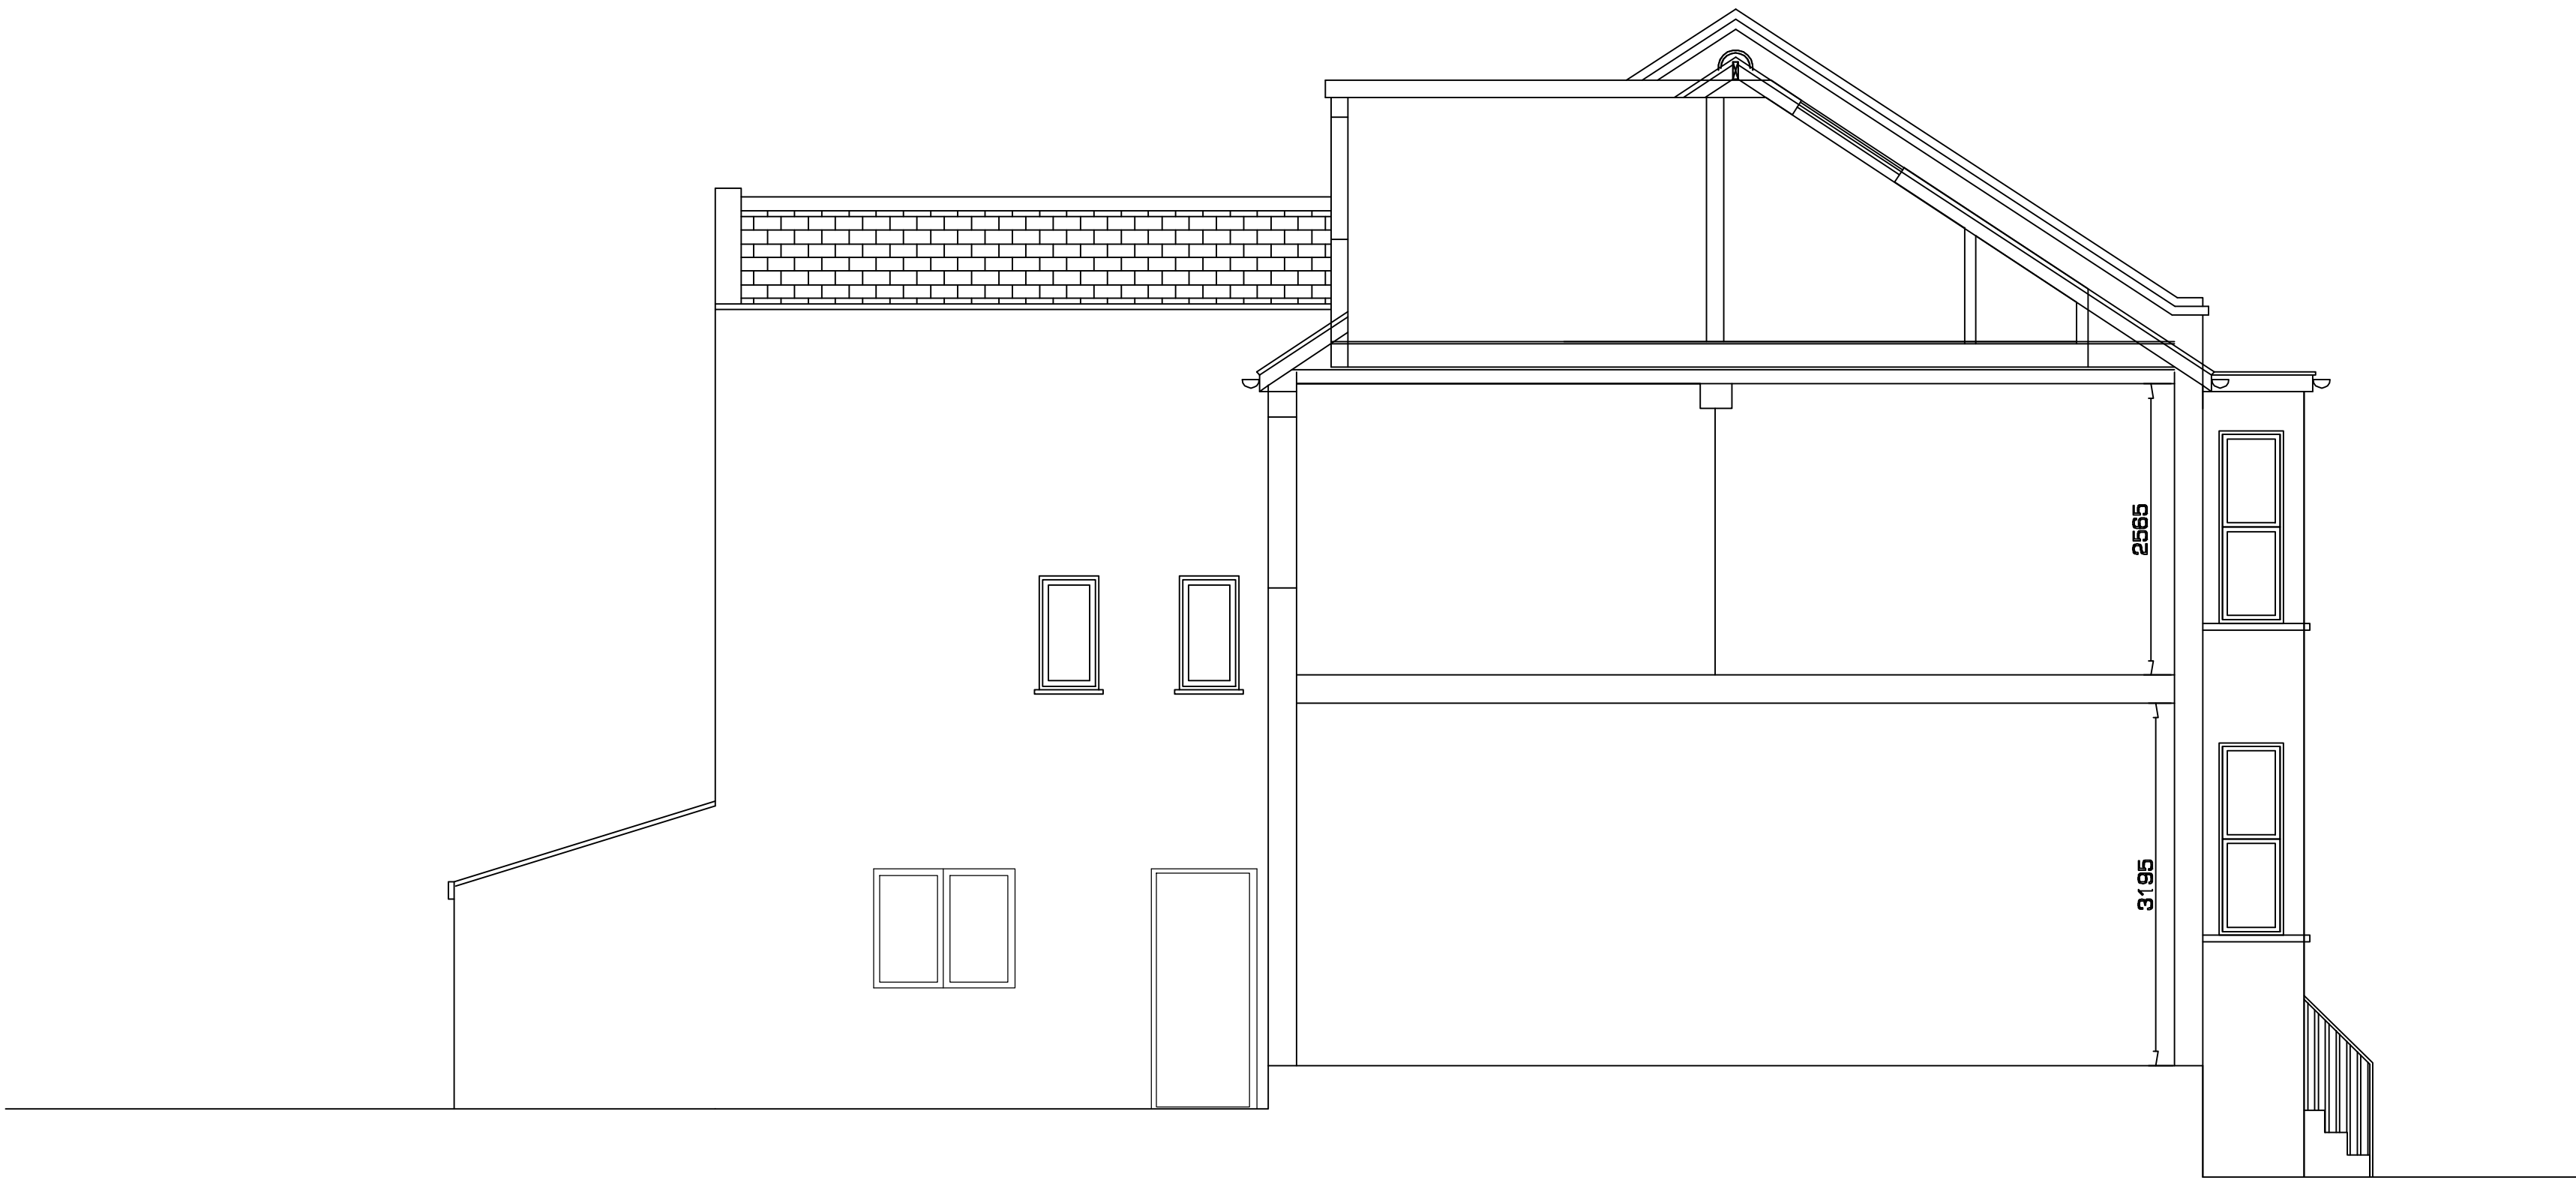


SIDE ELEVATION/ SECTION

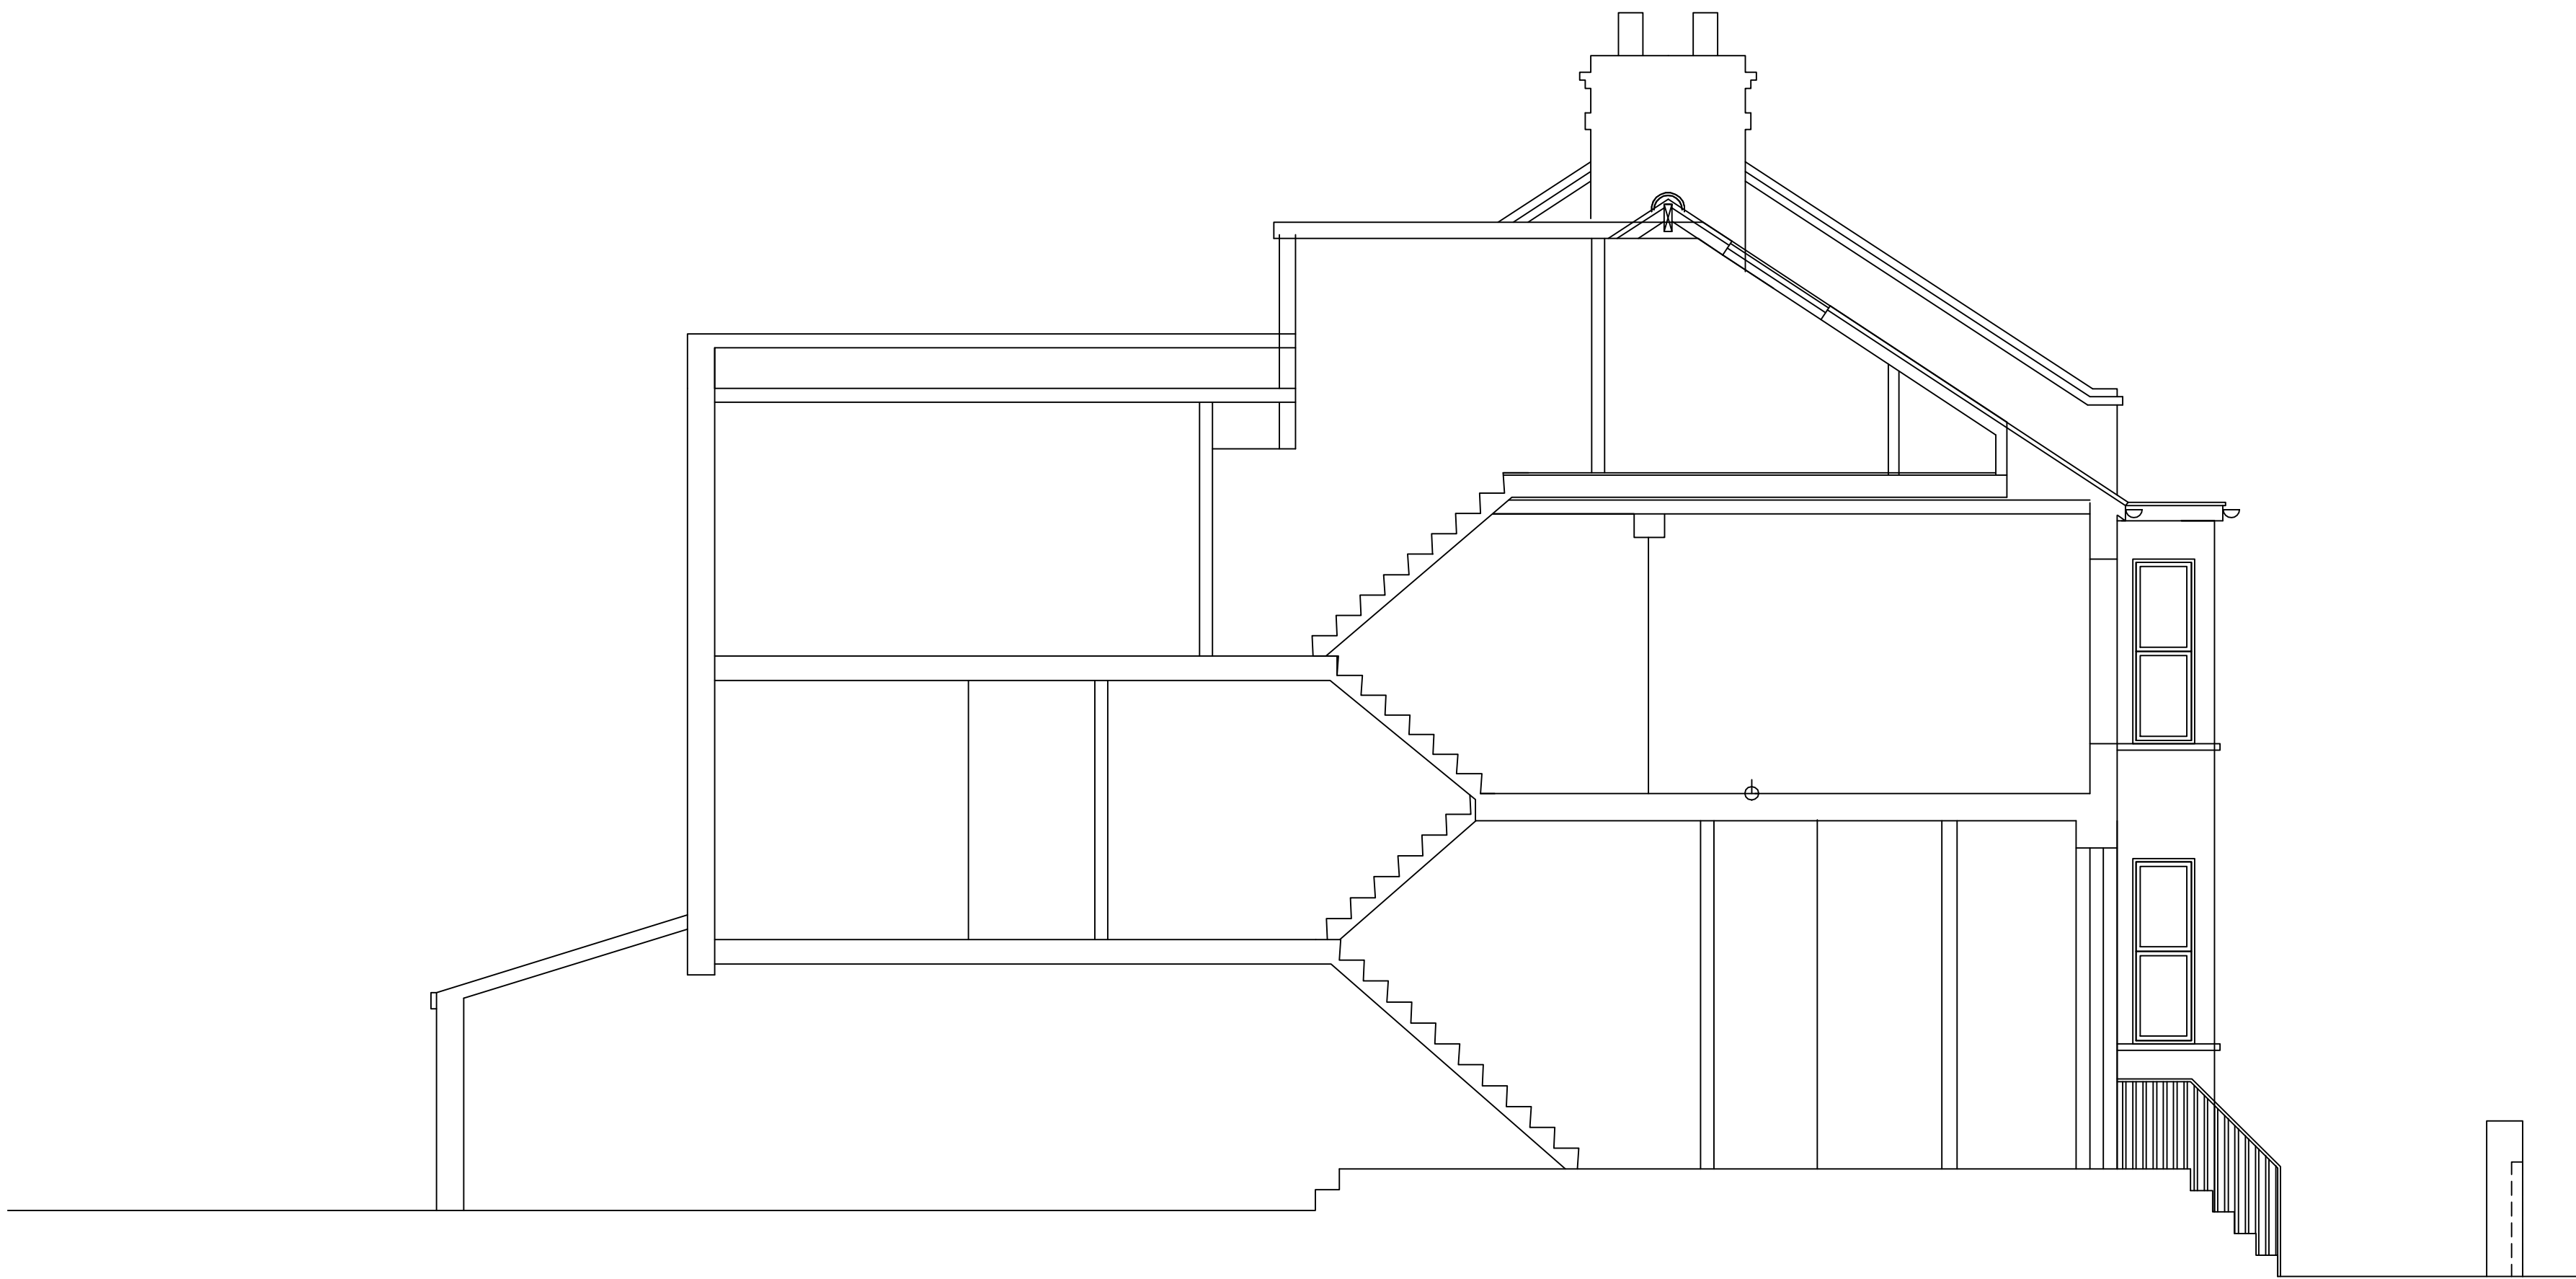

SECTION

Existing Elevations / Sections F260 /E04

drawing title drawing number
MR D KISNER
FLAT A 178 NELSON RD, Crouch End, N8 9NR
client / project scale @ A1 / A3

 

FOR PLANNING
status

revision
F260
project number
sJAM
originated by