



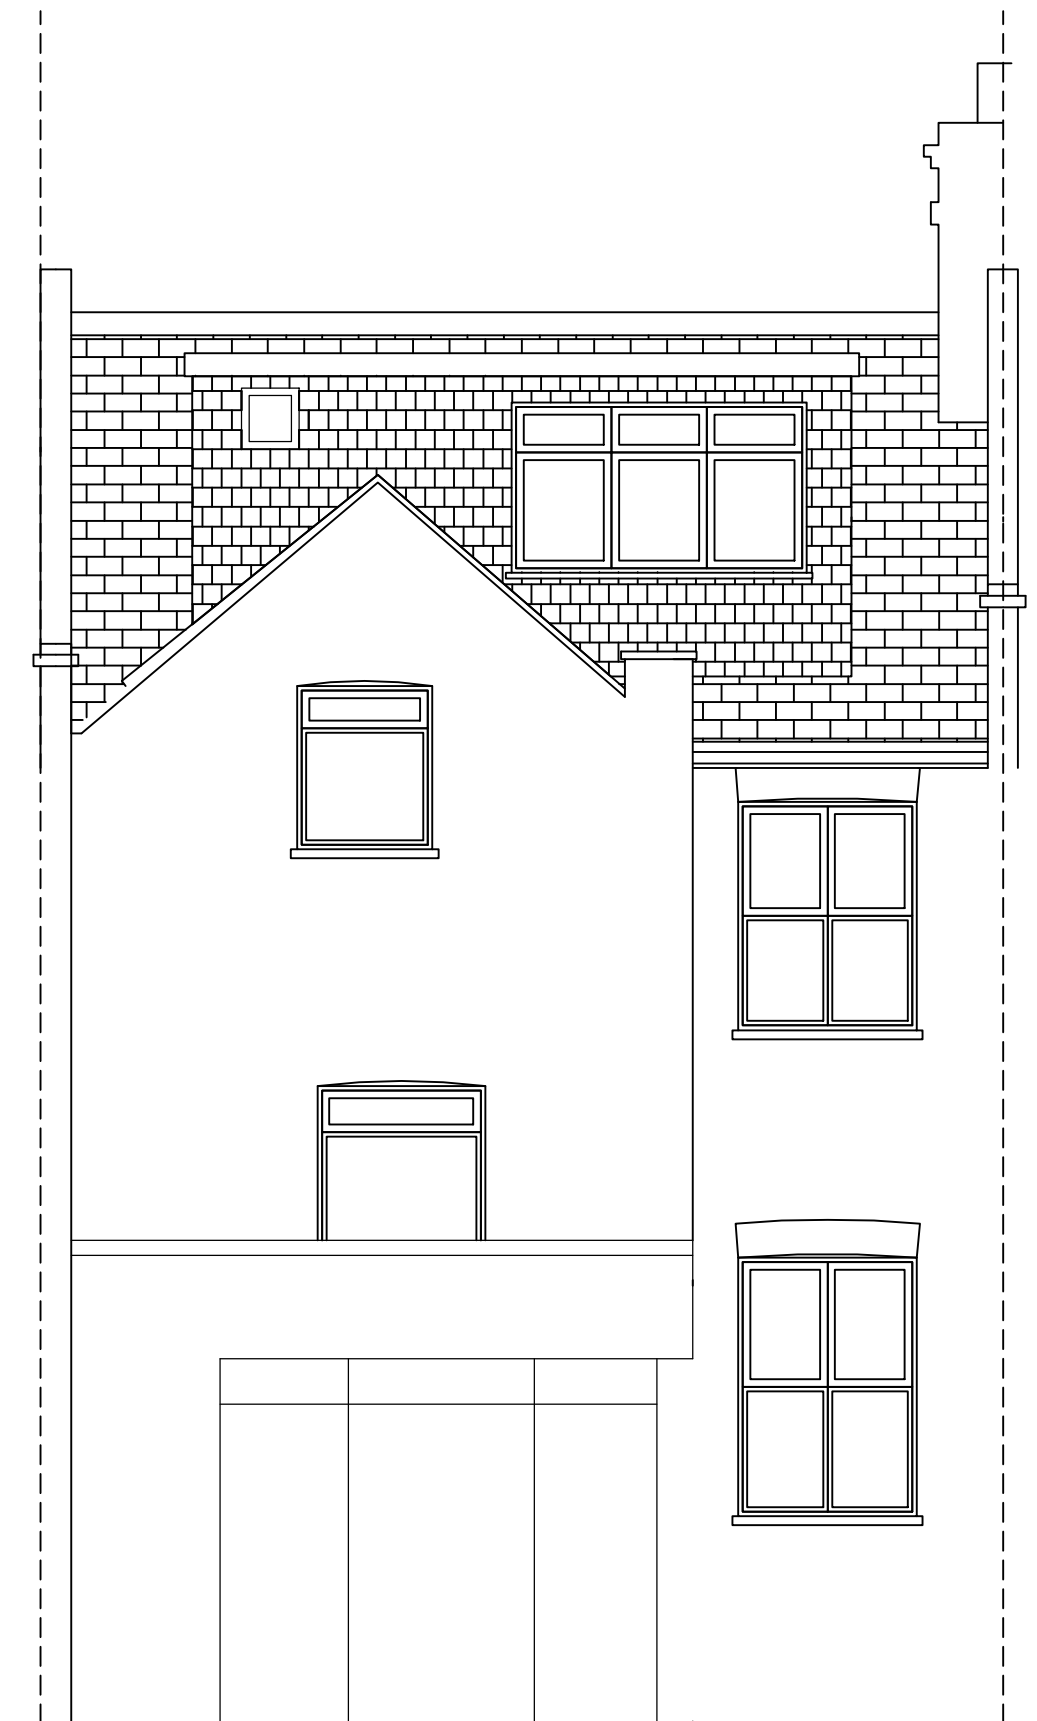

REAR ELEVATION

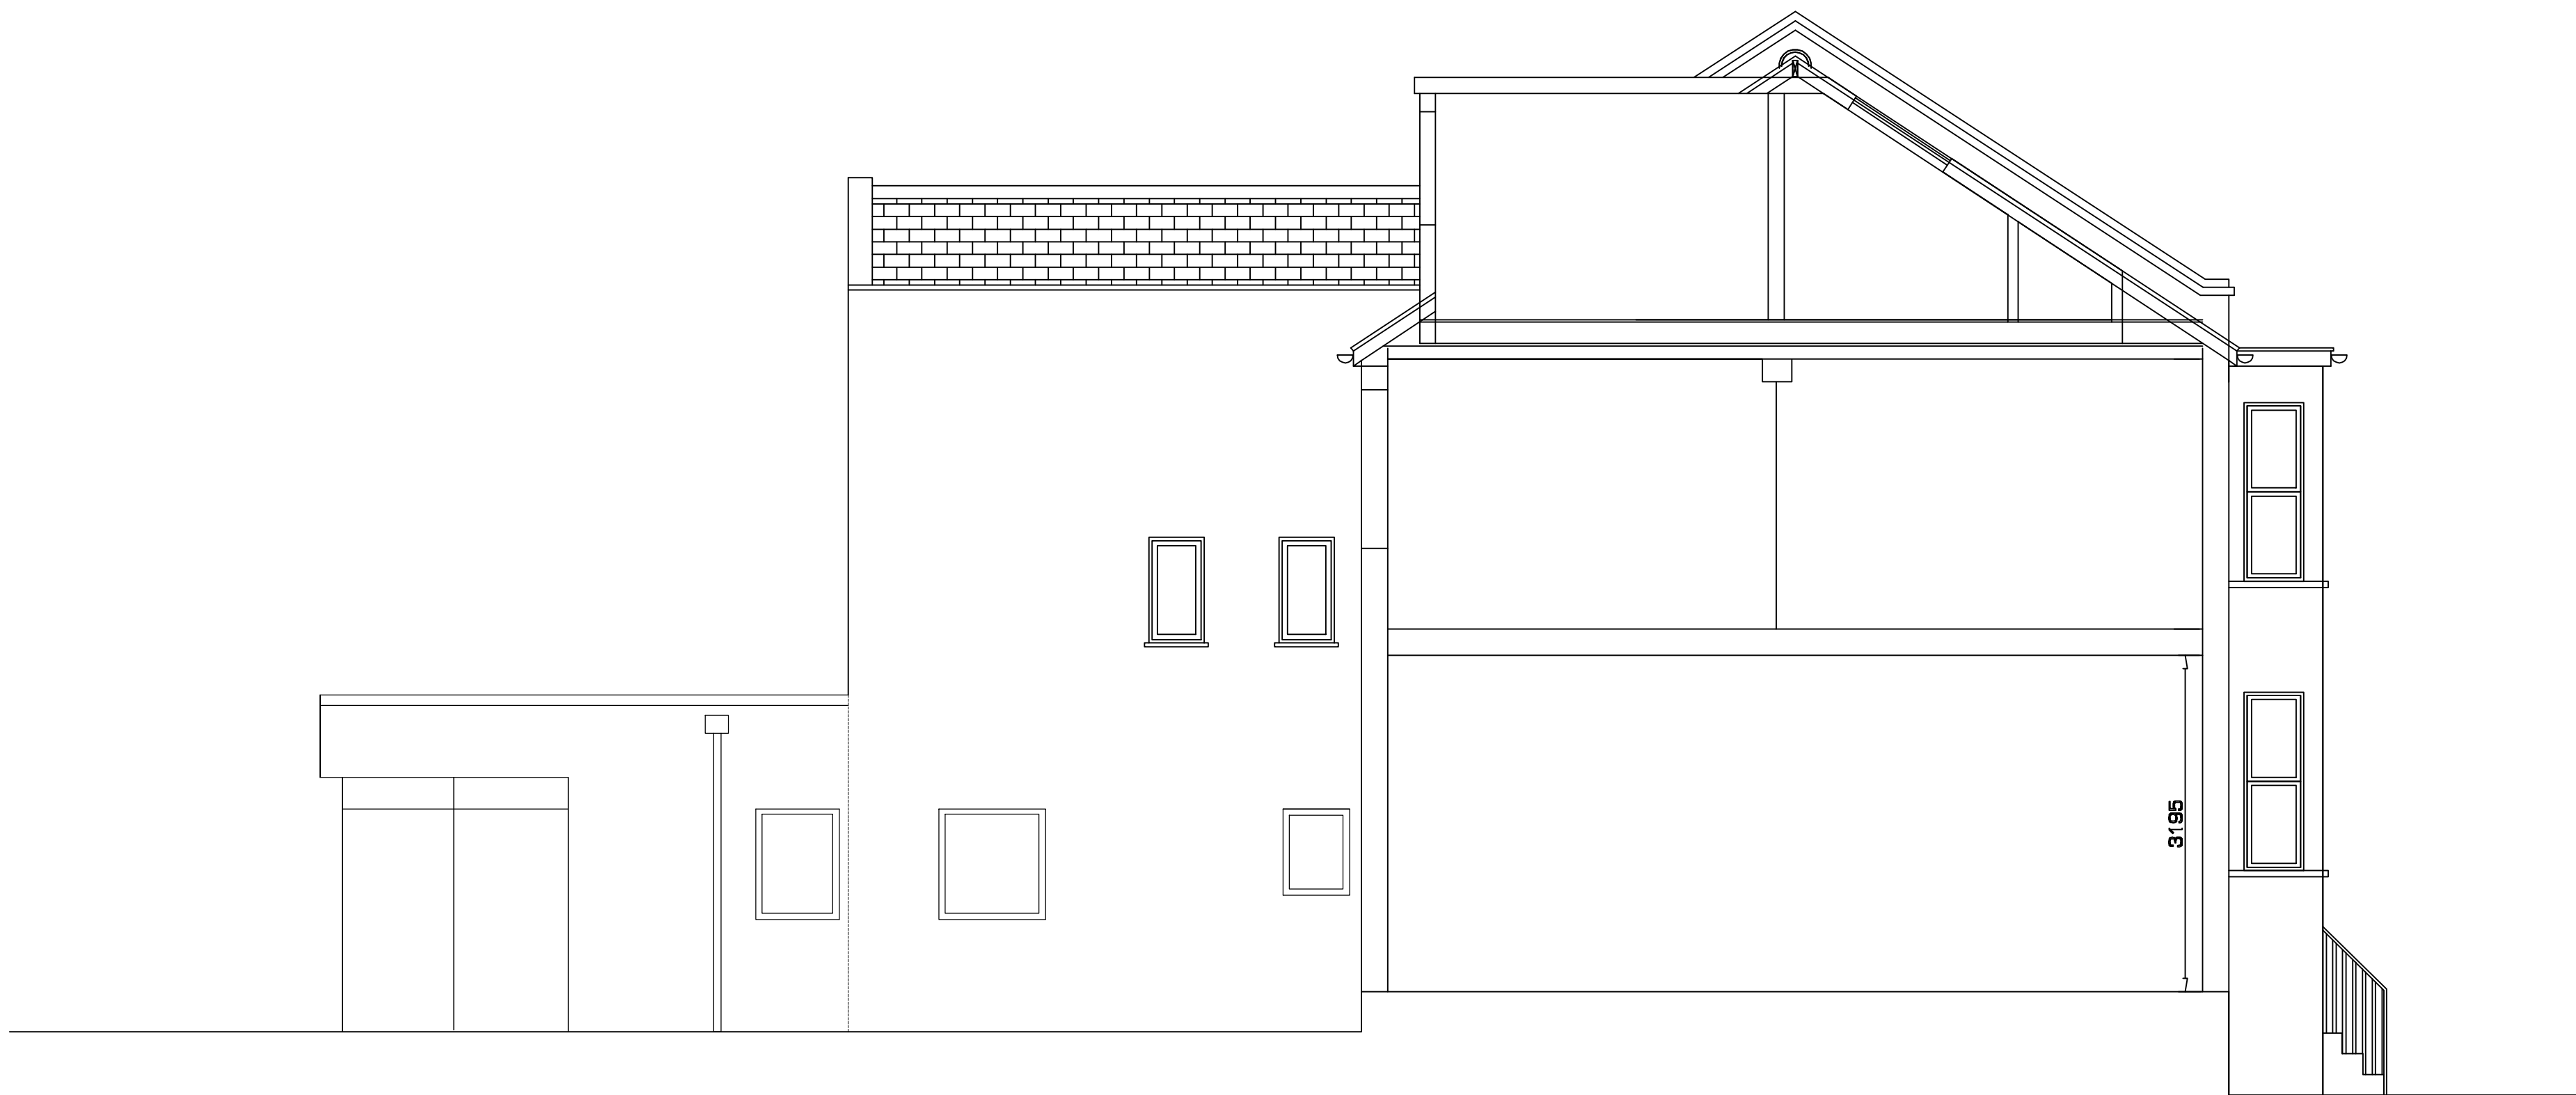

SIDE ELEVATION/ SECTION


PROPOSED Elevations / Sec F260 /P04

drawing title	drawing number
MR D KISNER	
FLAT A 178 NELSON RD, Crouch End, N8 9NR	
client / project	scale @ A1 / A3

1:50 / 1:100

F260
project number

sJAM
originated by

 

FOR PLANNING
status

-
revision

sJAM
architects.com