


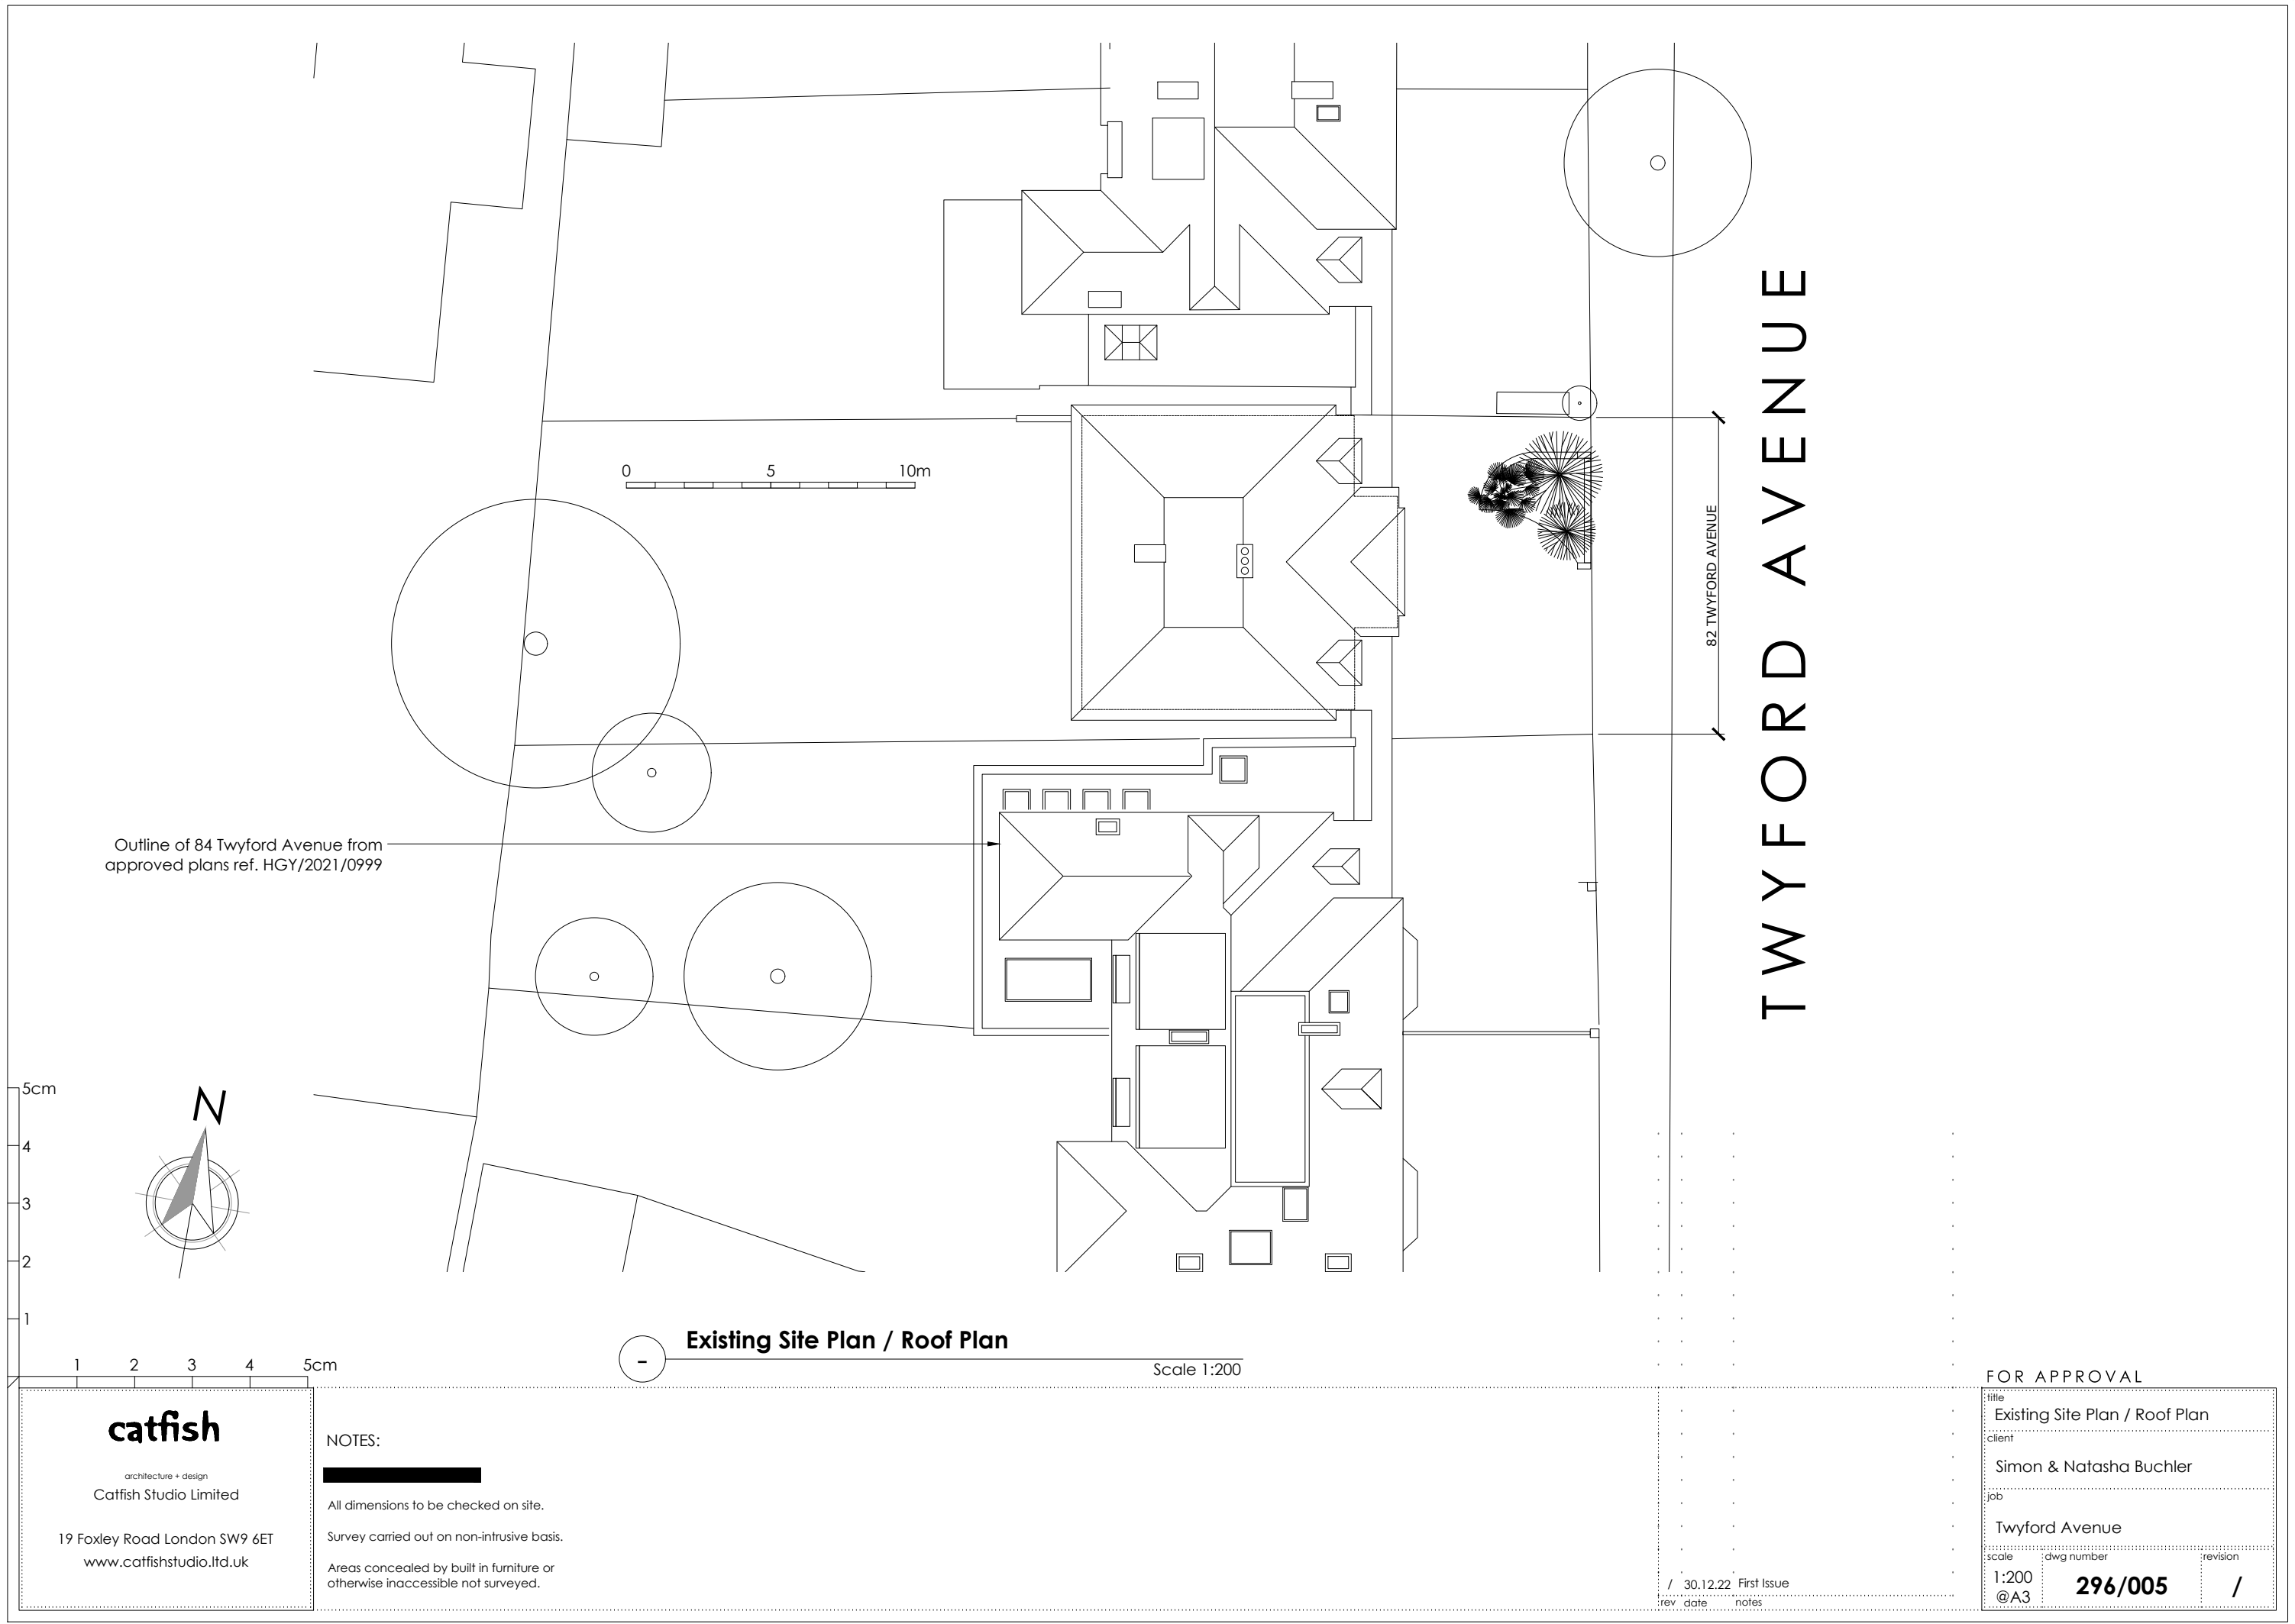

TWYFORD AVENUE

82 TWYFORD AVENUE

Outline of 84 Twyford Avenue from approved plans ref. HGY/2021/0999

0 5 10m

Existing Site Plan / Roof Plan

Scale 1:200

catfish

architecture + design
Catfish Studio Limited

19 Foxley Road London SW9 6ET
www.catfishstudio.ltd.uk

NOTES:

All dimensions to be checked on site.

Survey carried out on non-intrusive basis.

Areas concealed by built in furniture or otherwise inaccessible not surveyed.

FOR APPROVAL

title	Existing Site Plan / Roof Plan
client	Simon & Natasha Buchler
job	Twyford Avenue
scale	1:200 @A3
dwg number	296/005
revision	/

30.12.22 First Issue