
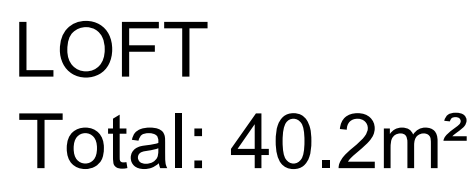
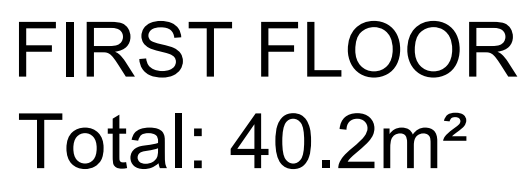


NOTES

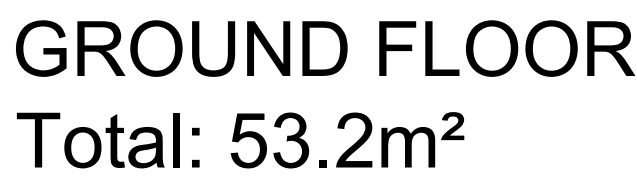

TOTAL: 133.6m²

[illegible]

/	PLANNING CONSULTANT	04/11/22	MM
Rev	Purpose of Issue	Date	Authorised

Client:
MISS H MCBRIDE
36 MANOR ROAD
LONDON
N17 0JJ

Project:
INTERNAL REFURBISHMENT AND IMPROVEMENT
WORKS

Title:
EXISTING FLOOR PLANS

Original Scale 1:50	Drawn HM	Checked	Authorised
	Date 04/10/22	Date	Date

Drawing Number	Rev
002.17B001	/