




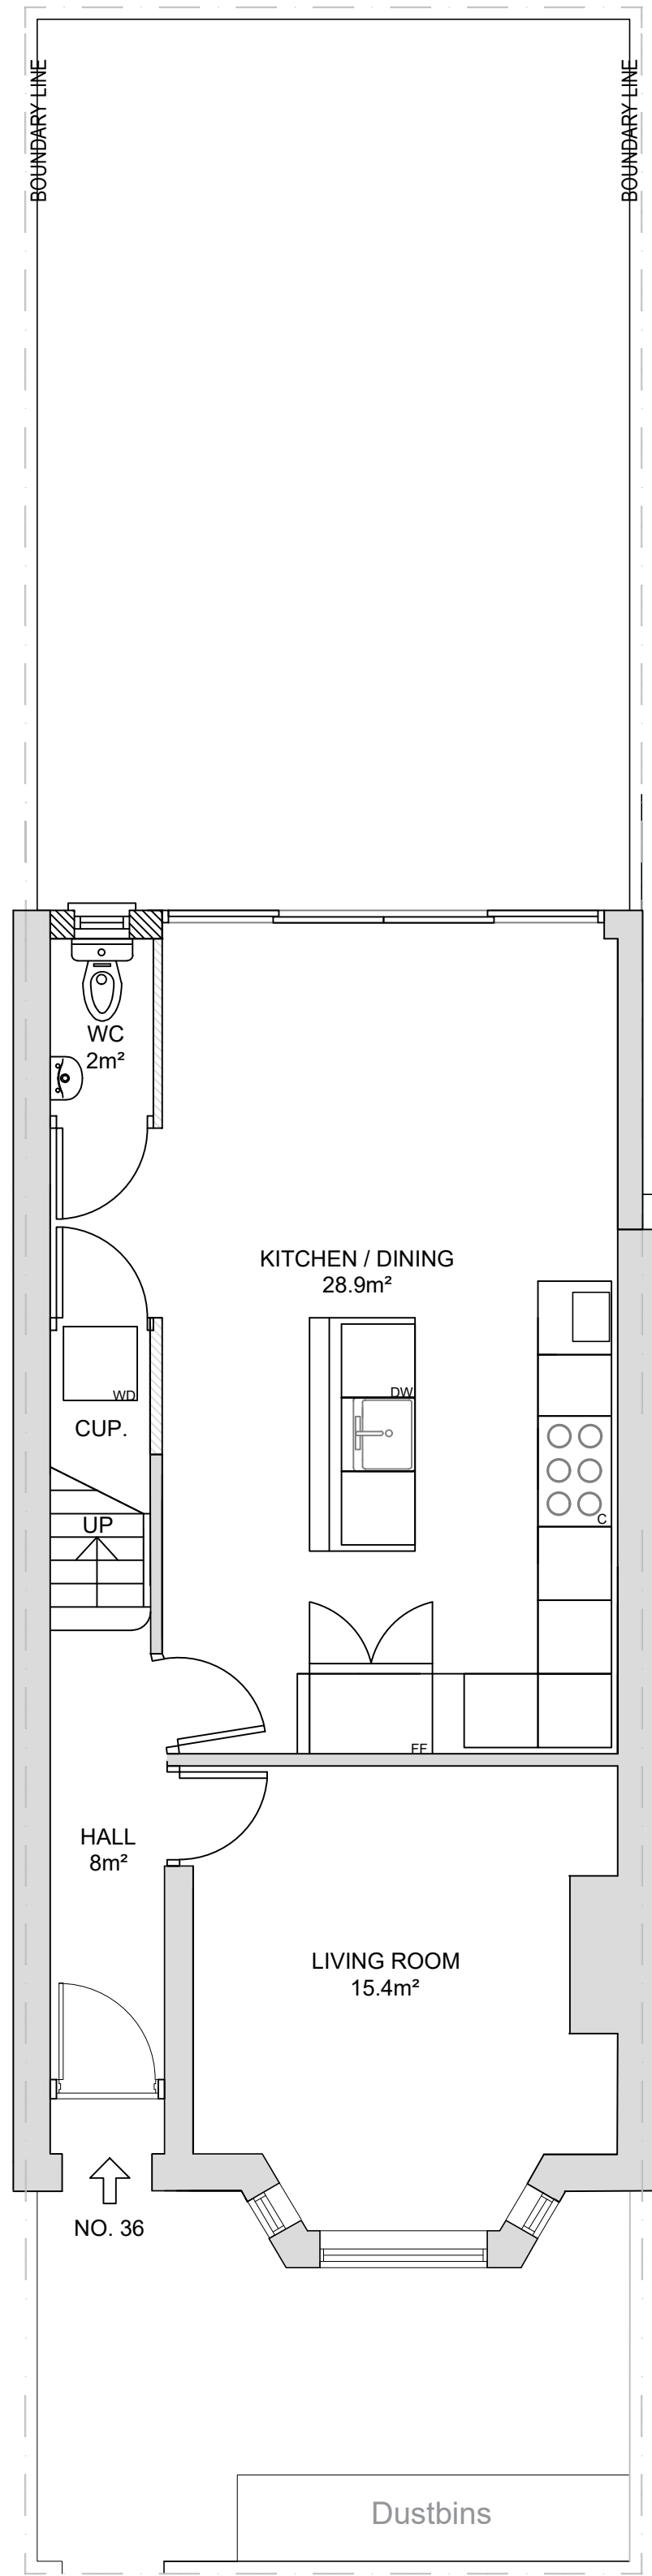


GROUND FLOOR
Total: 54.3m²

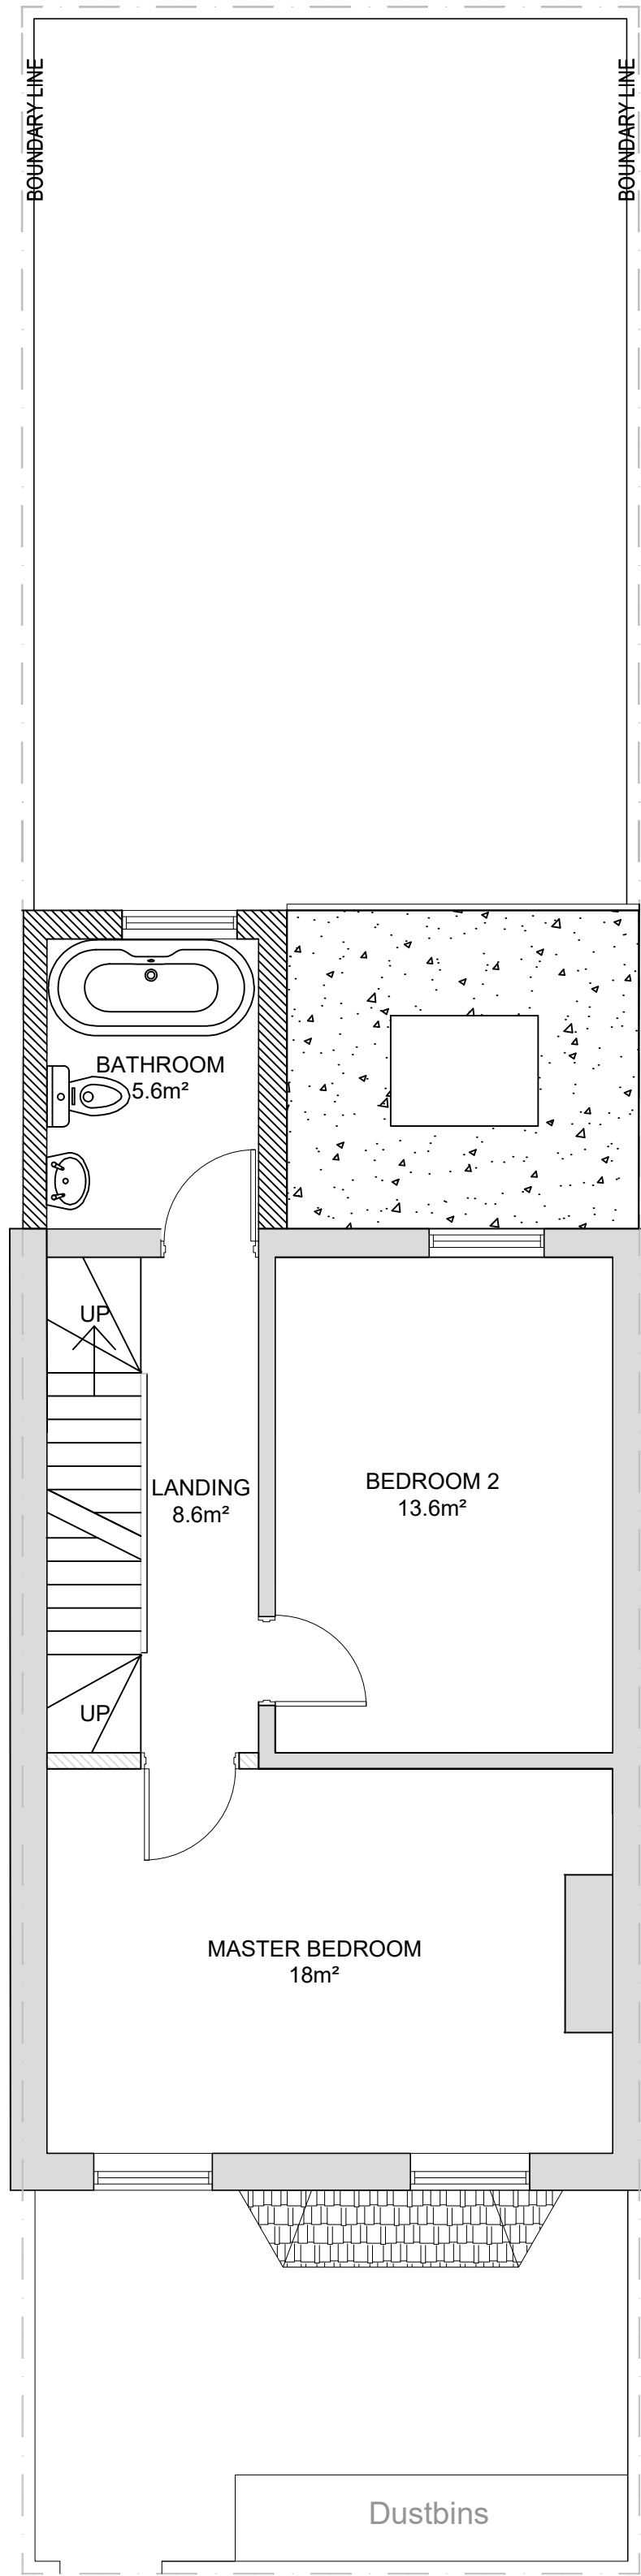

FIRST FLOOR
Total: 45.8m²

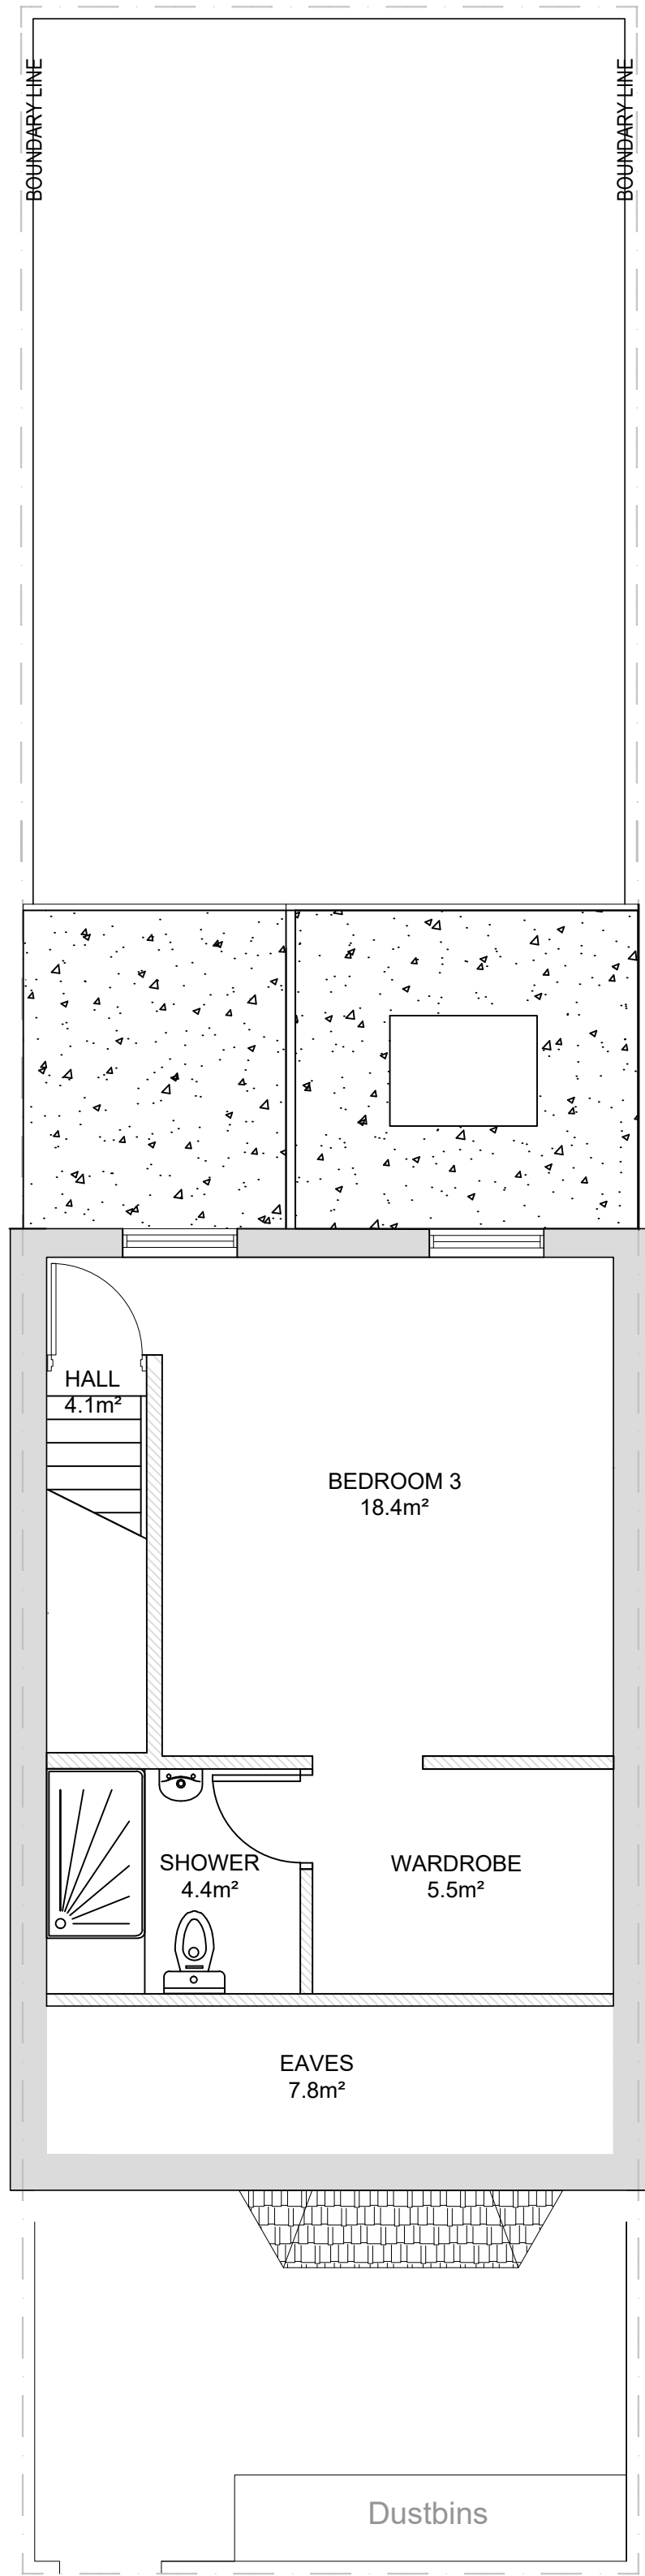

LOFT
Total: 40.2m²

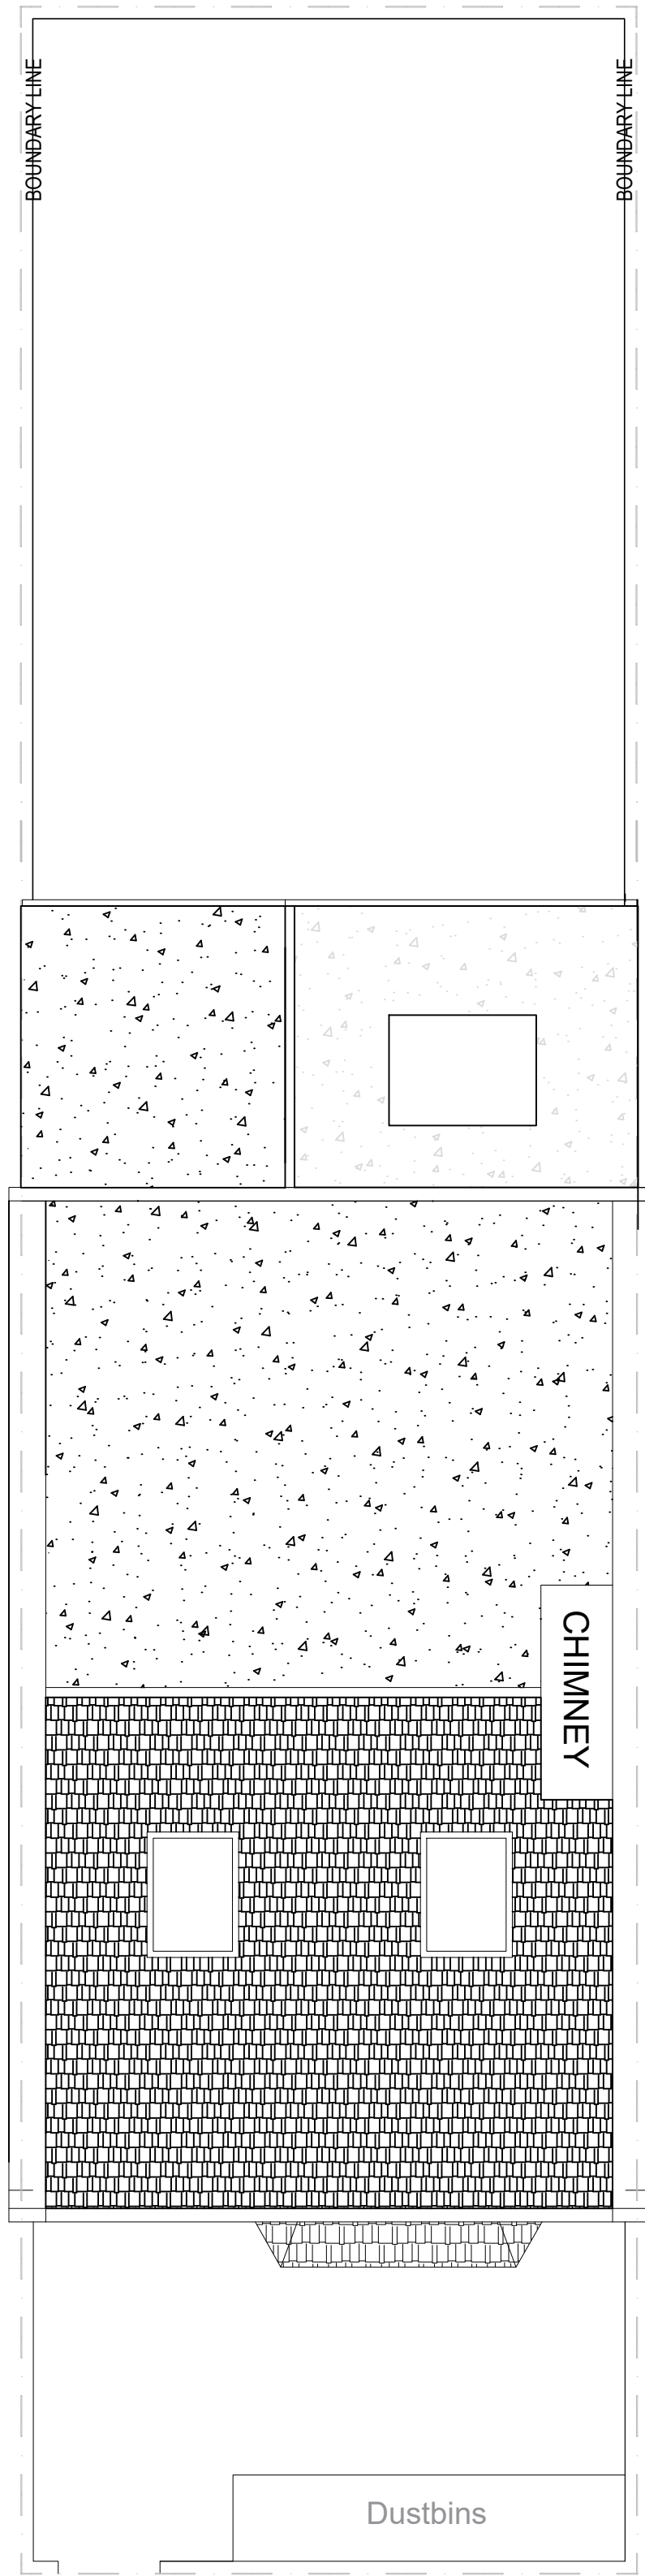

ROOF
Total: -

TOTAL: 140.3m²

THE WRITTEN DIMENSIONS ARE IN ALL CASES TO BE PREFERRED TO THE SCALED DIMENSIONS. CONTRACTORS, SUB-CONTRACTORS AND SUPPLIERS MUST VERIFY ALL DIMENSIONS ON SITE.

NOTES

- EXISTING WALLS
- NEW WALLS
- DW DISH WASHER
- WD WASHER DRYER
- FF FRIDGE FREEZER
- C COOKER

/	PLANNING CONSULTANT	04/11/22	MM
Rev	Purpose of Issue	Date	Authorised

Client:
MISS H MCBRIDE
36 MANOR ROAD
LONDON
N17 0JJ

Project:
INTERNAL REFURBISHMENT AND IMPROVEMENT
WORKS

Title:
PROPOSED FLOOR PLANS

Original Scale	Drawn	Checked	Authorised
1:50	HM		
Date	04/10/22	Date	Date

Drawing Number	Rev
002.17B003	/