


- KEY:
- 1 Brick
  - 2 Decorative plasterwork
  - 3 Concrete roof tiles
  - 4 Clay chimney pot
  - 5 Single ply membrane
  - 6 Roof light/lantern
  - 7 Coping stone
  - 8 Upvc window/door
  - 9 Aluminium doors
  - 10 Upvc gutter and down pipes
  - 11 Soil and vent pipe
  - 12 Vertically hung slates

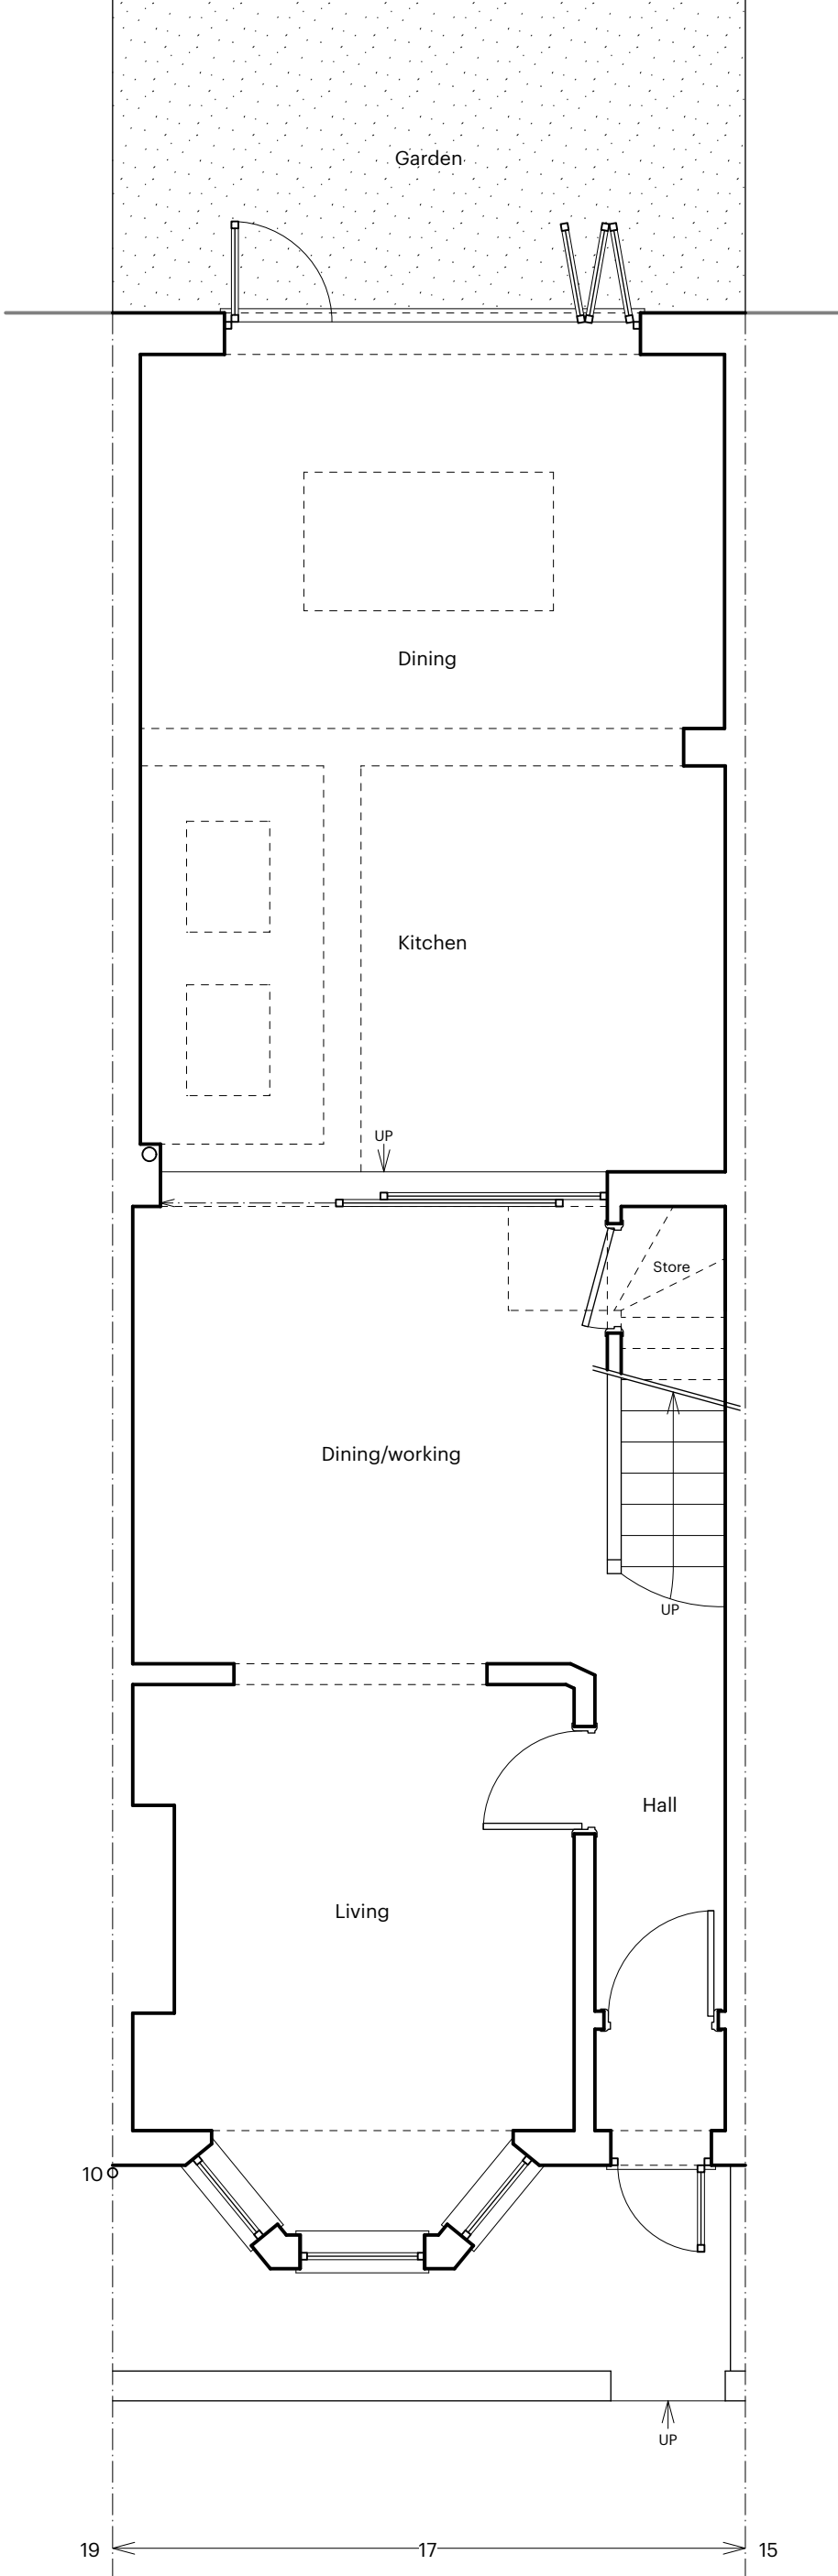

| Notes                                         |  |                                 | Revision    |
|-----------------------------------------------|--|---------------------------------|-------------|
| To be used for the purposes of planning only. |  |                                 |             |
| Project                                       |  | Drawn by Chiara Amato Architect |             |
| Title                                         |  | Scale                           | Drawing no. |
| Ground floor plan - proposed                  |  | 1:50 @ A3                       |             |
|                                               |  | Date                            | 023/PL12    |
|                                               |  | November 2022                   |             |