


- KEY:
- 1 Brick
 - 2 Decorative plasterwork
 - 3 Concrete roof tiles
 - 4 Clay chimney pot
 - 5 Single ply membrane
 - 6 Roof light/lantern
 - 7 Coping stone
 - 8 Upvc window/door
 - 9 Aluminium doors
 - 10 Upvc gutter and down pipes
 - 11 Soil and vent pipe
 - 12 Vertically hung slates

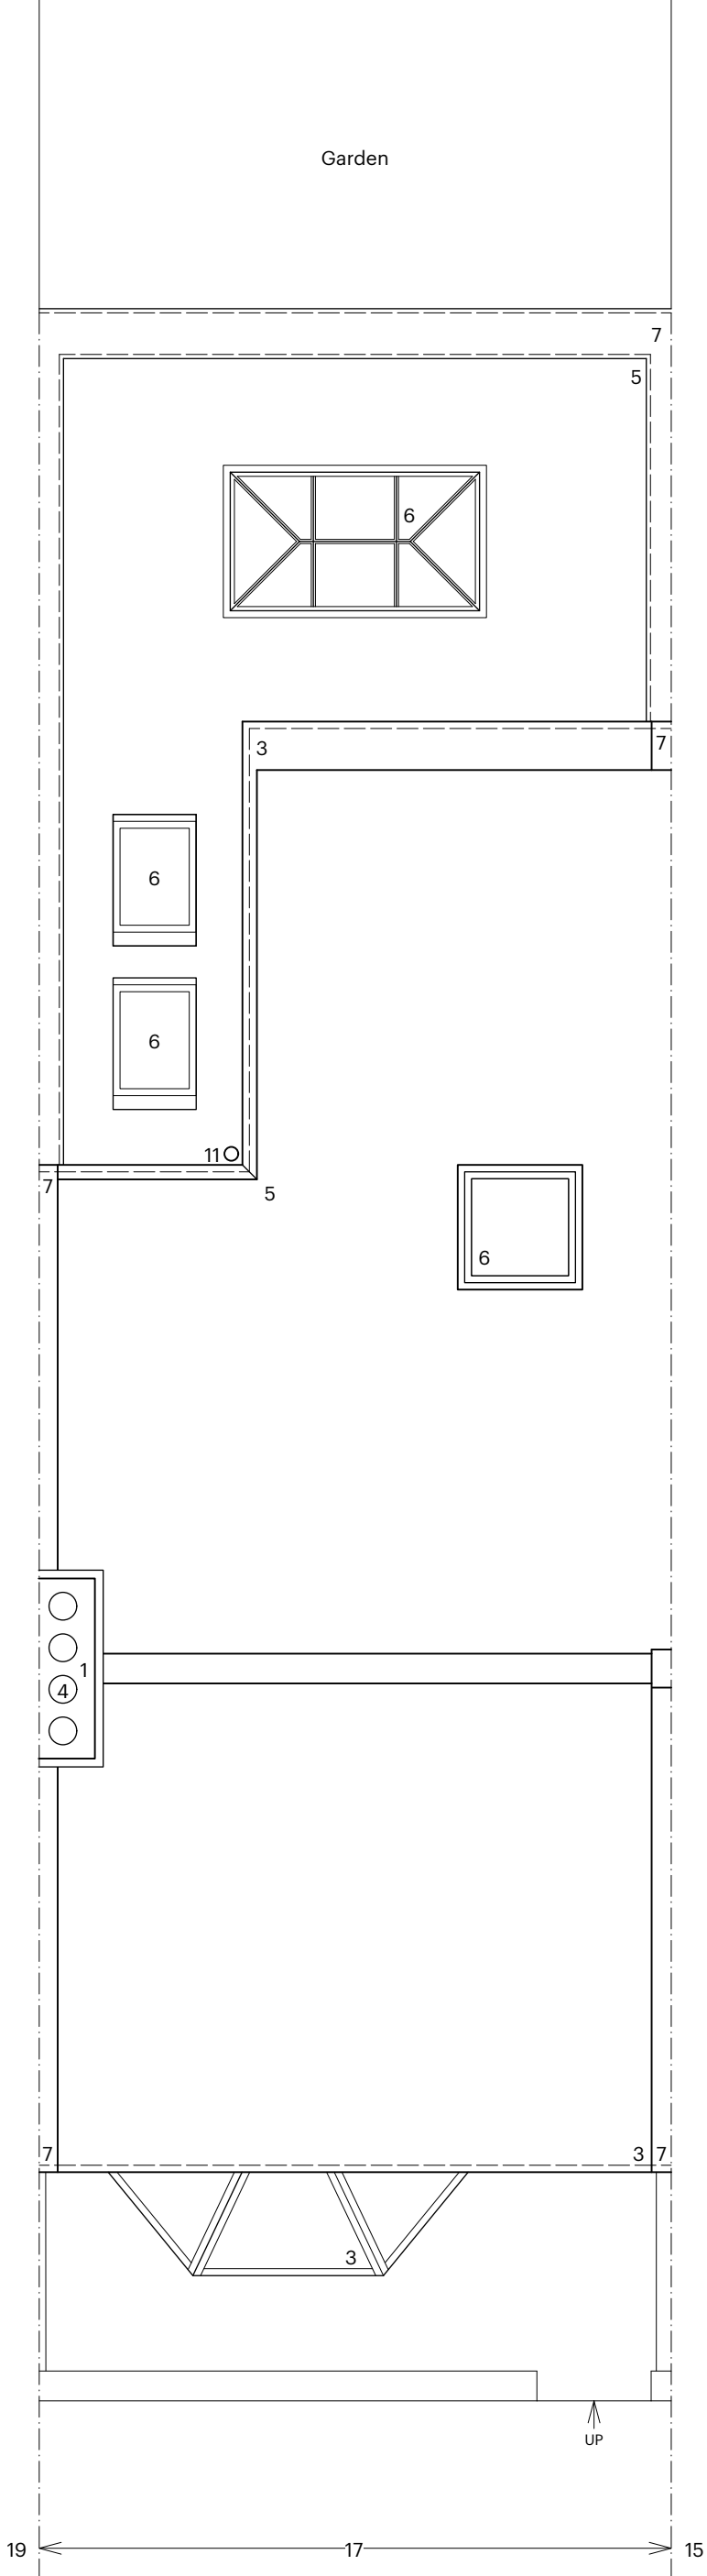

Notes			Revision	
To be used for the purposes of planning only.				
Project		17 Graham Road		
Drawn by		Chiara Amato Architect		
Title	Roof plan - proposed		Scale	1:50 @ A3
			Date	November 2022
			Drawing no. 023/PL14	