


- KEY:
- 1 Brick
 - 2 Decorative plasterwork
 - 3 Concrete roof tiles
 - 4 Clay chimney pot
 - 5 Single ply membrane
 - 6 Roof light/lantern
 - 7 Coping stone
 - 8 Upvc window/door
 - 9 Aluminium doors
 - 10 Upvc gutter and down pipes
 - 11 Soil and vent pipe
 - 12 Vertically hung slates

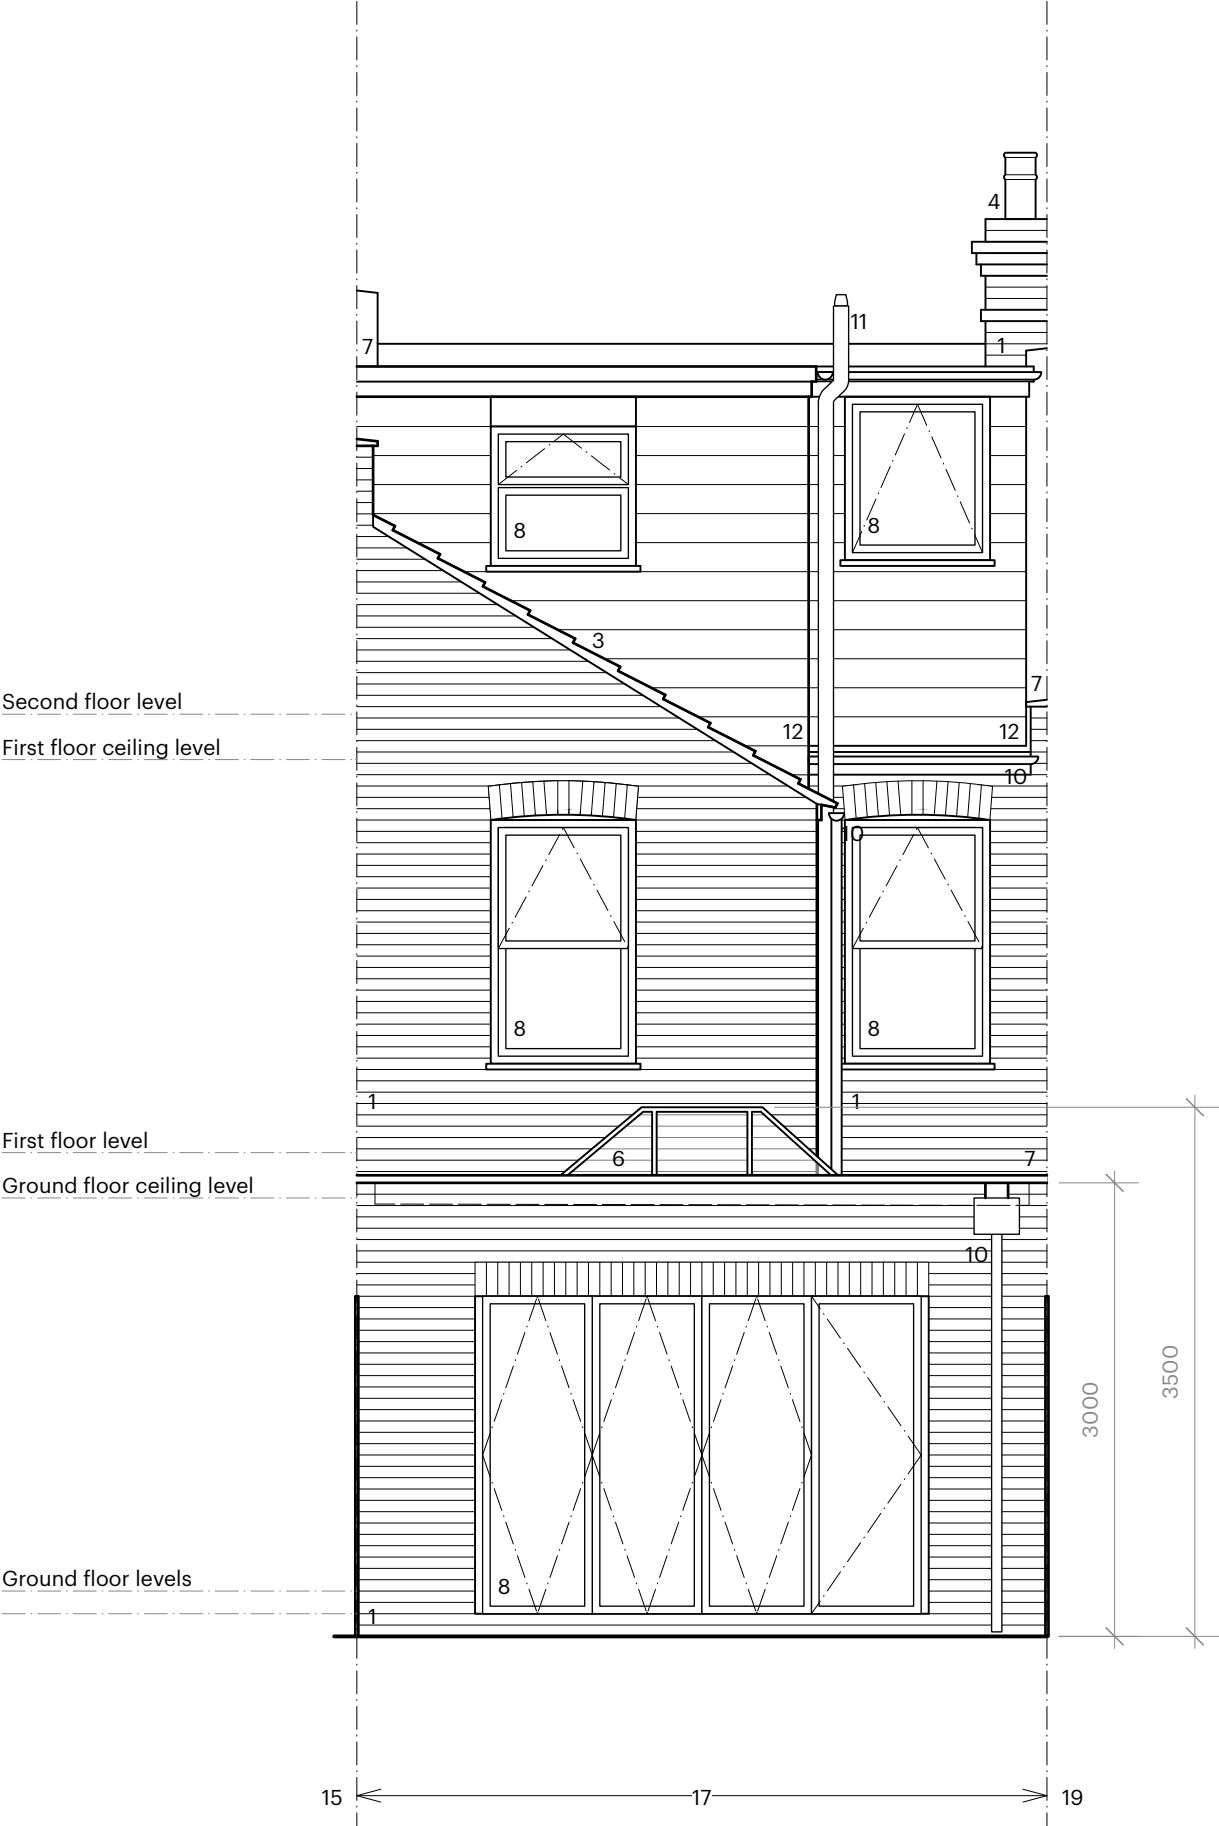

Notes			Revision
To be used for the purposes of planning only.			
Project	17 Graham Road		Drawn by Chiara Amato Architect
Title	Rear elevation - proposed	Scale 1:50 @ A3	Drawing no.
		Date November 2022	023/PL17