



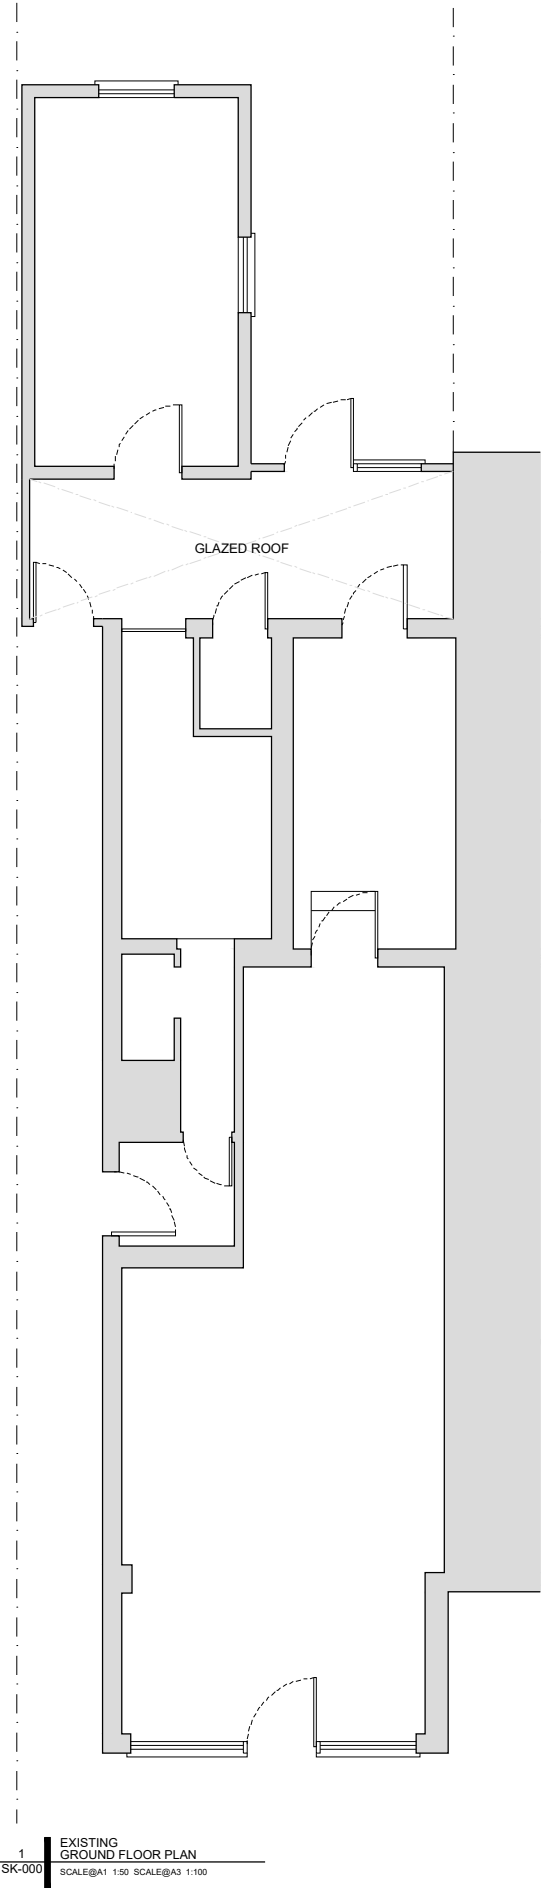


1
SK-000

EXISTING
GROUND FLOOR PLAN
SCALE@A1 1:50 SCALE@A3 1:100

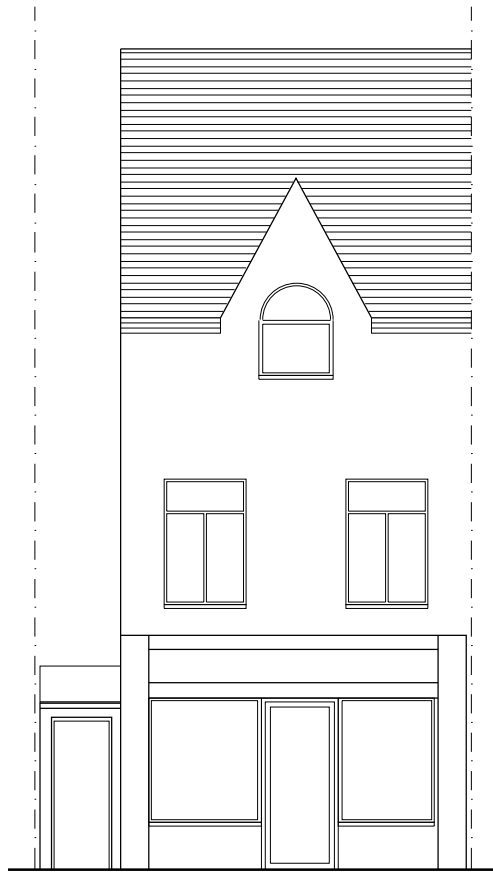


2
SK-000

EXISTING
FRONT ELEVATION
SCALE@A1 1:50 SCALE@A3 1:100

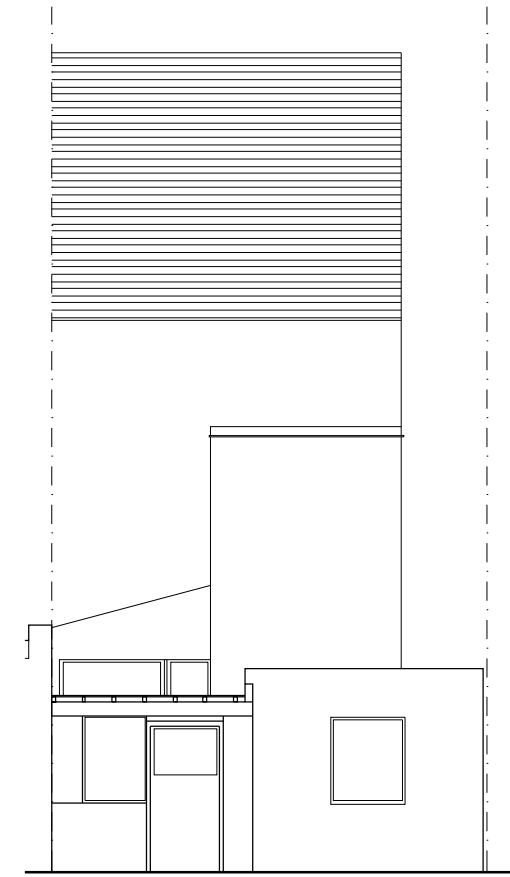

3
SK-000

EXISTING
REAR ELEVATION
SCALE@A1 1:50 SCALE@A3 1:100

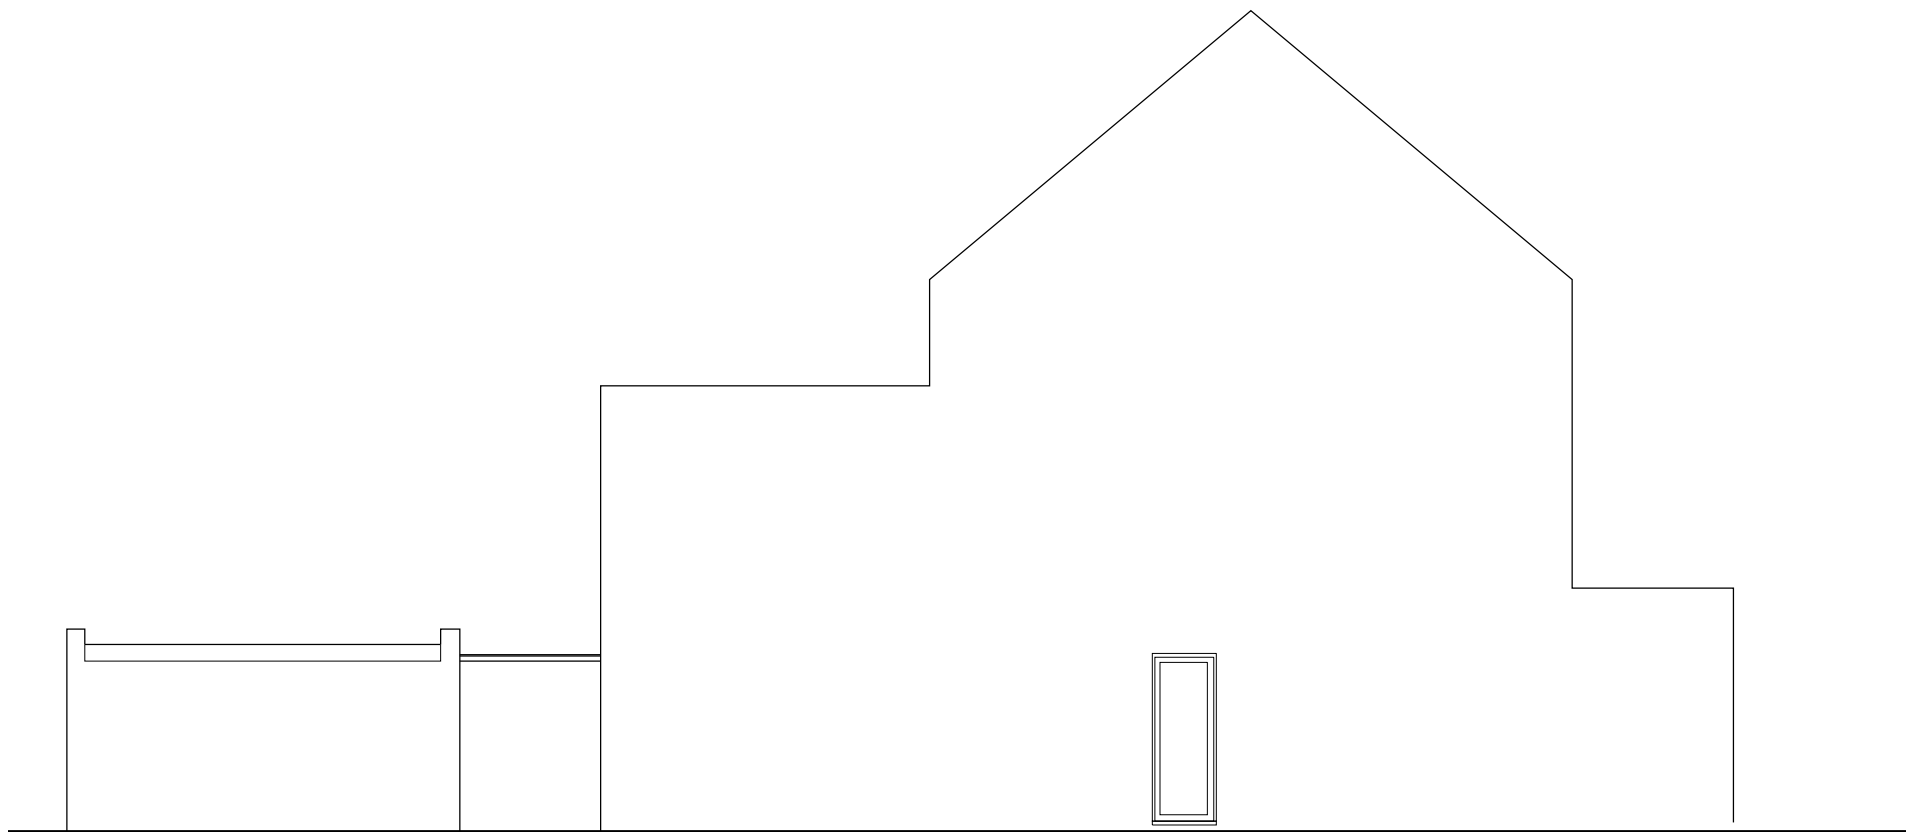

4
SK-000

EXISTING
SIDE ELEVATION
SCALE@A1 1:50 SCALE@A3 1:100


REVISIONS			
NO.	DATE	CHANGES	BY

NOTES

This drawing which is the property of MSK DESIGN Limited is the subject of Intellectual Property Rights including copyright and design right and shall not be reproduced, copied, loaned or submitted to any other party without the written consent of MSK DESIGN Limited.

Do not scale from drawings. Only numbered dimensions to be taken. All dimensions to be checked on site.

Any discrepancies to be reported to MSK DESIGN Limited, prior to setting out or ordering any materials.

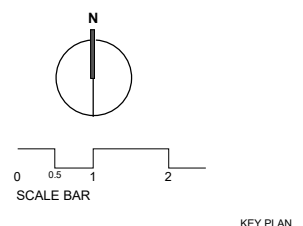

KEY PLAN




MSK DESIGN LTD

230 HIGH STREET
HIGH BARNET, HERTFORDSHIRE
LONDON, EN5 5TD

020 3962 4480
www.mskdesign.co.uk
info@mskdesign.co.uk

Registered company number: 6044594

PROJECT	173 Philip Lane, London	PROJECT REF
CLIENT	Existing Ground Floor Plan	REV.
DRAWING TITLE	Elevations	DWG. NO.
DATE	14.10.2022	SK-000
SCALE@A1	1:50	DRAWN BY AR
SCALE@A3	1:100	CHECKED BY MK

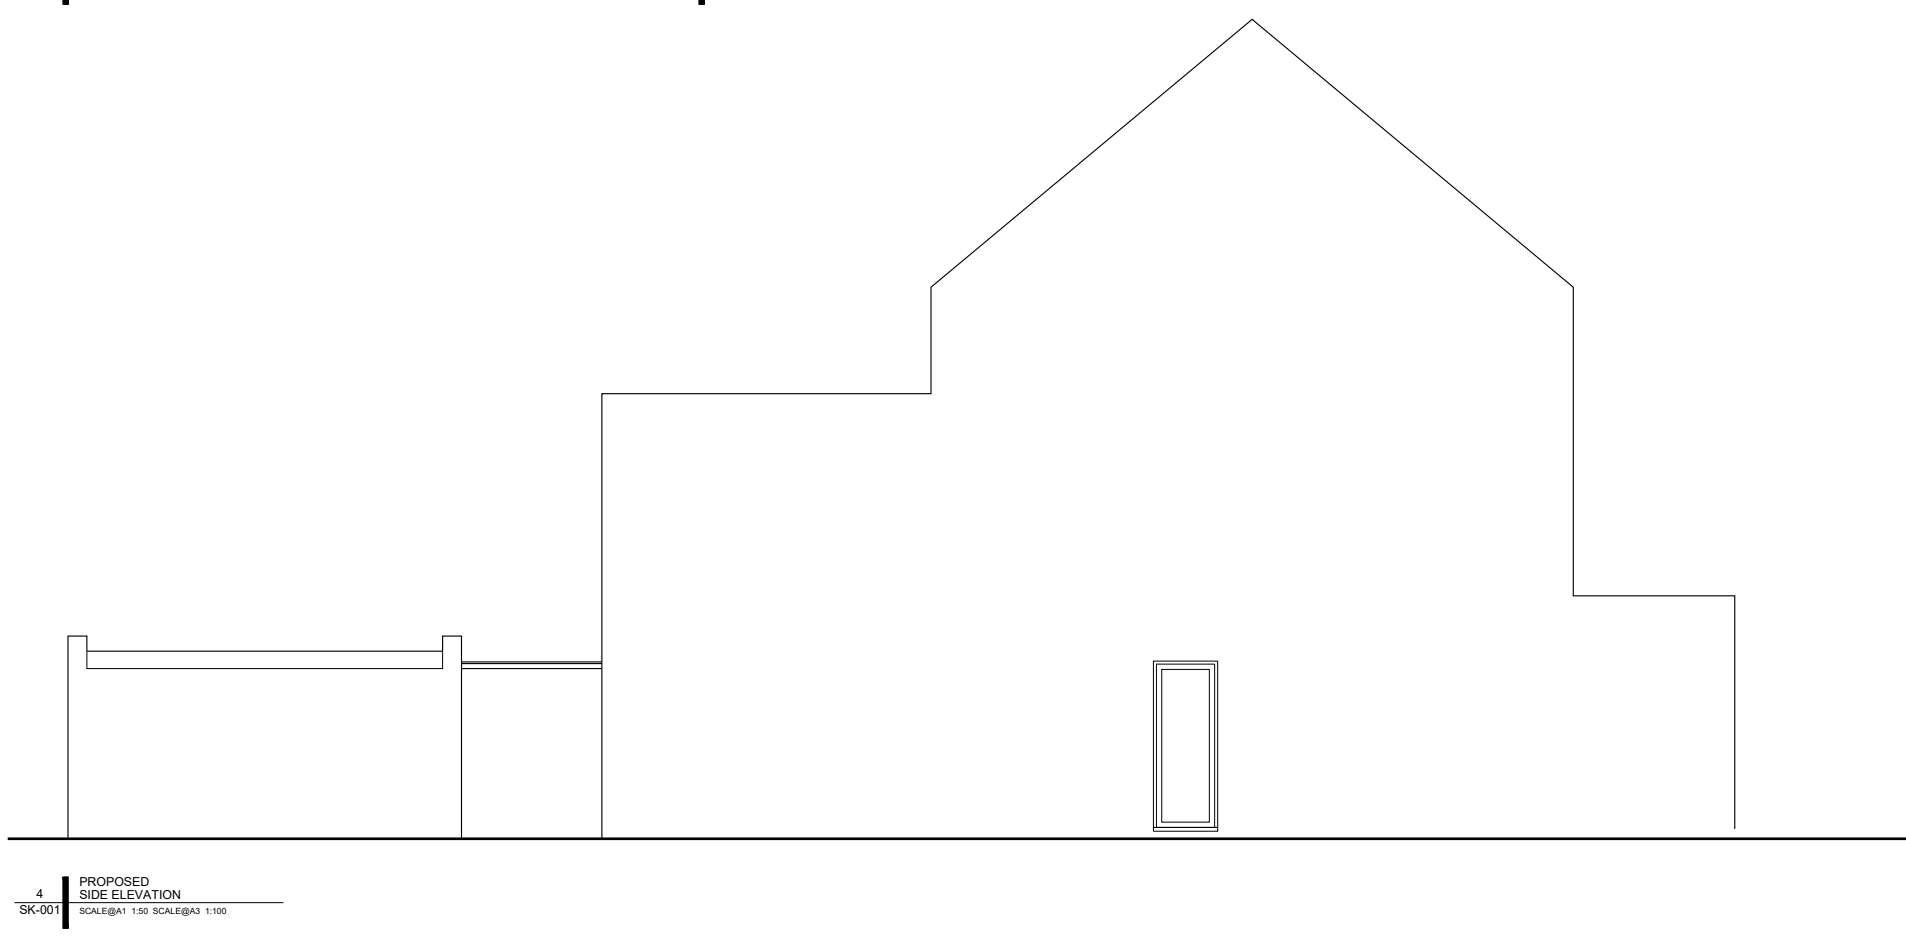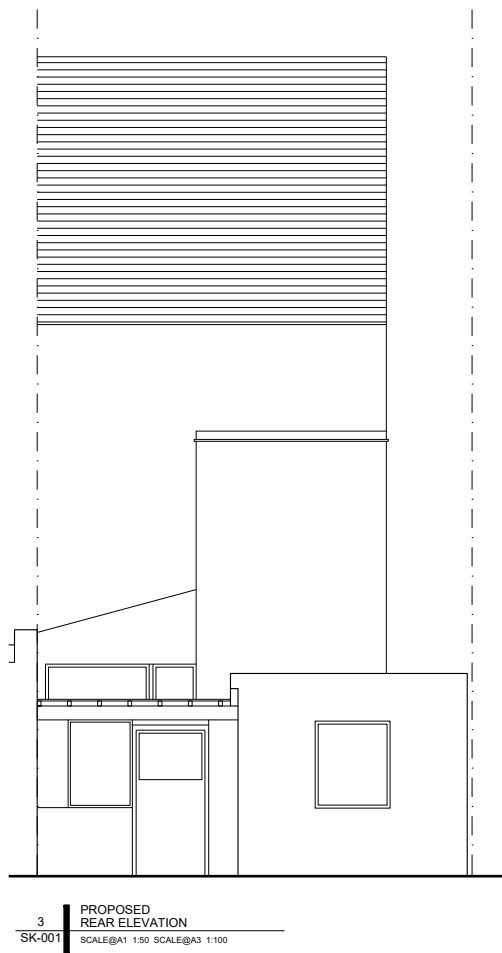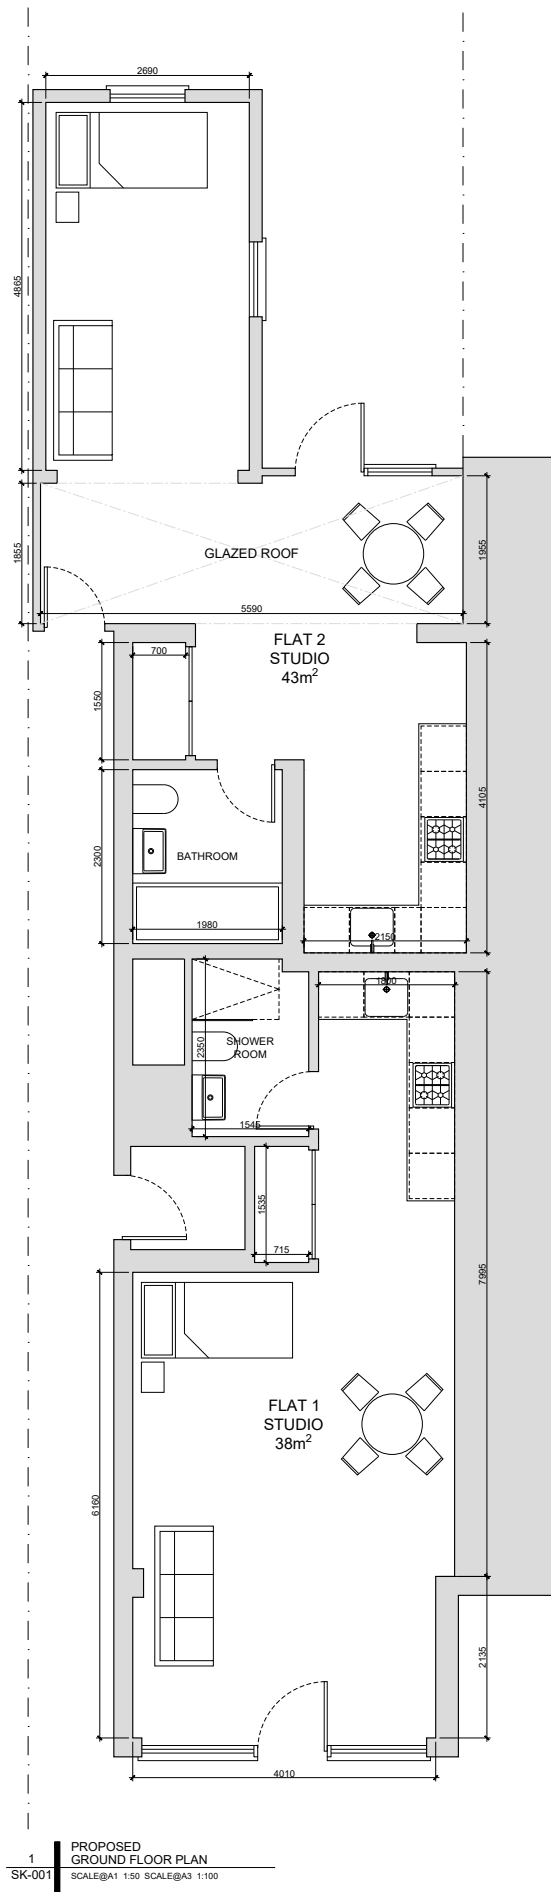


REVISIONS			
NO.	DATE	CHANGES	BY

NOTES

This drawing which is the property of MSK DESIGN Limited is the subject of Intellectual Property Rights including copyright and design right and shall not be reproduced, copied, loaned or submitted to any other party without the written consent of MSK DESIGN Limited.

Do not scale from drawings. Only numbered dimensions to be taken. All dimensions to be checked on site.

Any discrepancies to be reported to MSK DESIGN Limited, prior to setting out or ordering any materials.

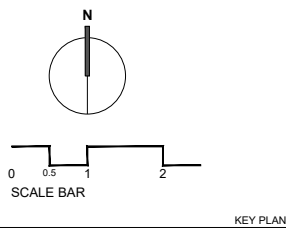

MSK DESIGN LTD

230 HIGH STREET
HIGH BARNET, HERTFORDSHIRE
LONDON, EN5 5TD

020 3962 4480
www.mskdesign.co.uk
info@mskdesign.co.uk

Registered company number: 6044594

MSK

PROJECT	173 Philip Lane, London		PROJECT REF
CLIENT	Proposed Ground Floor Plan		REV.
DRAWING TITLE	Elevations		DWG. NO.
DATE	19.12.2022		
SCALE@A1	1:50	DRAWN BY	AR
SCALE@A3	1:100	CHECKED BY	MK

SK-001