



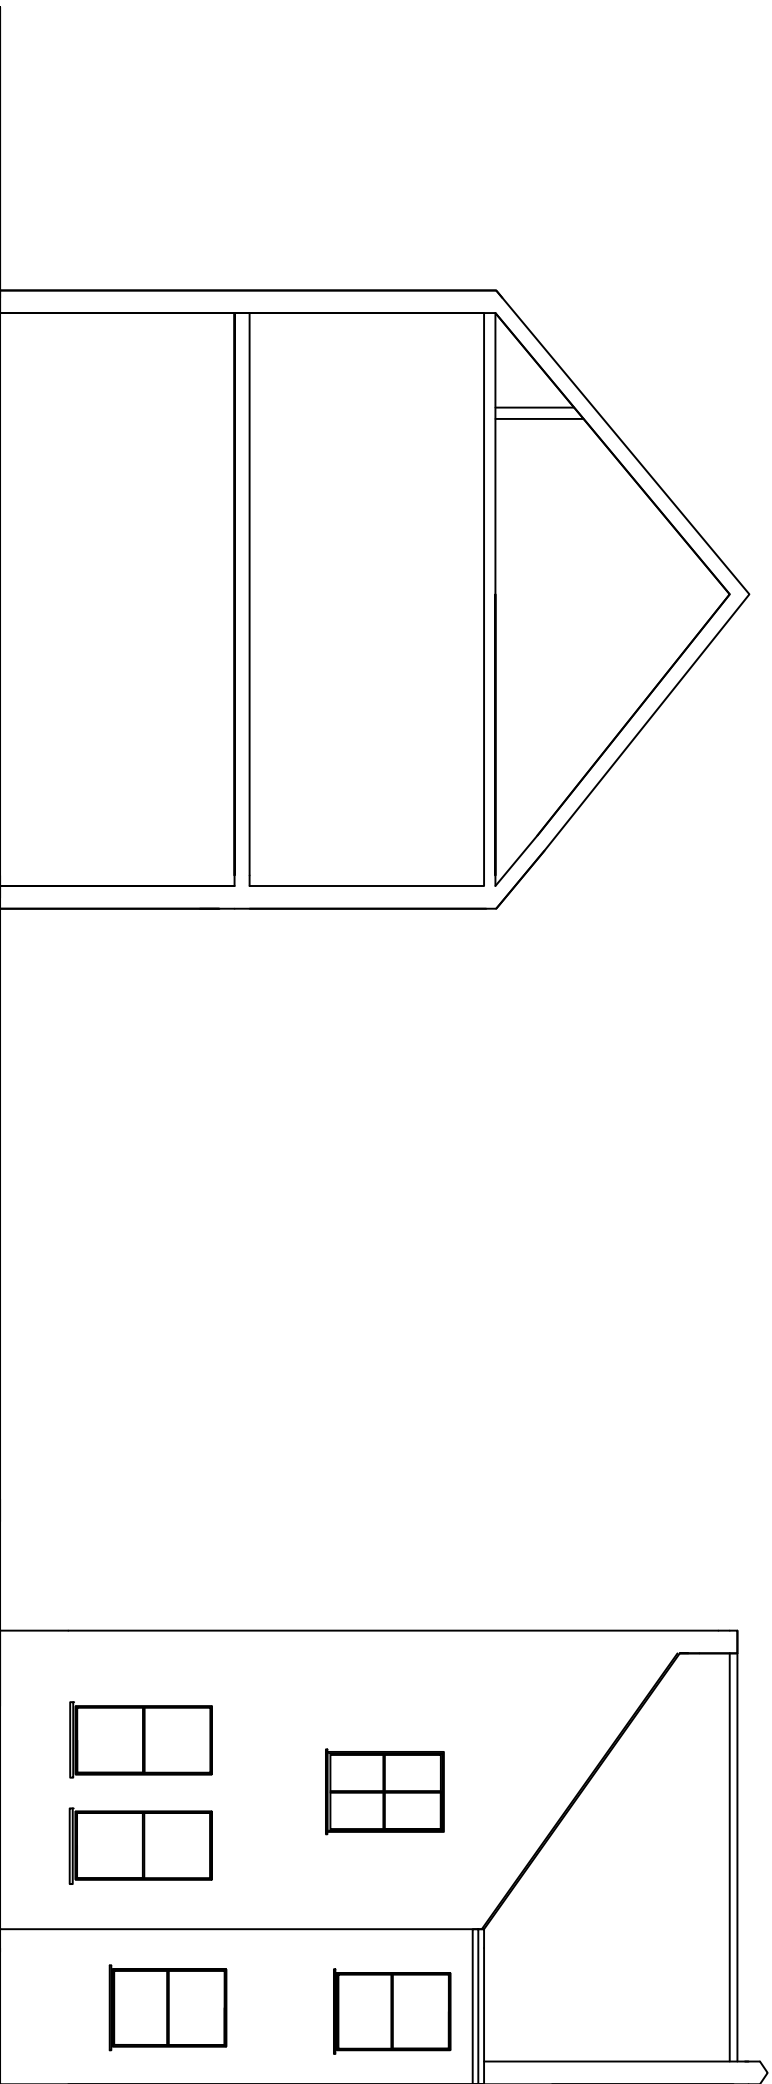

Section

Rear Elevation

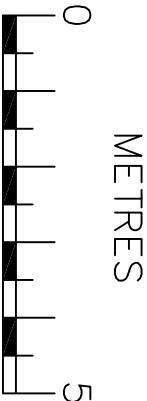

<i>AJ Leaseplans.</i> OCC Building A 105 Eade Rd London, N4 1TJ Tel: (020) 81501820		Project: 318b Mount Placent London, N17 6HA	
Title: Existing Elevation Plans		Date: 02.11.22	Scale: 1:100 @ A3
Notes: All contractors are to check all the dimensions, levels, steel runs and general condition of the site before works commence & immediately of any error omissions or discrepancies. All works are to be carried out in accordance with current Building Regulations, British Standards, Code of Practice and Local Authority Requirements. Do not scale of from this drawing.		Dwg. No. MP.318b.EX.03.	Rev: