
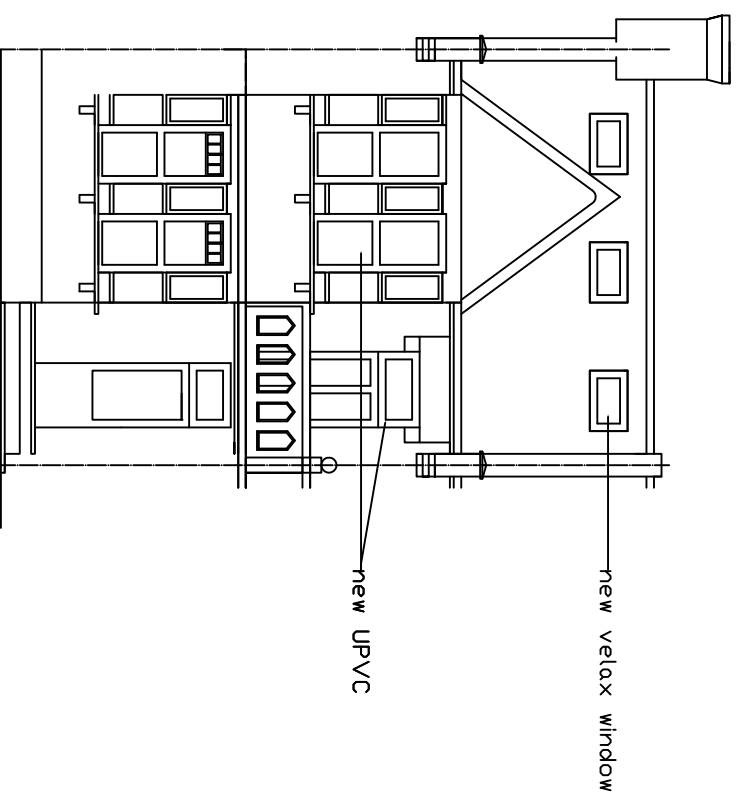


METRES
SCALE

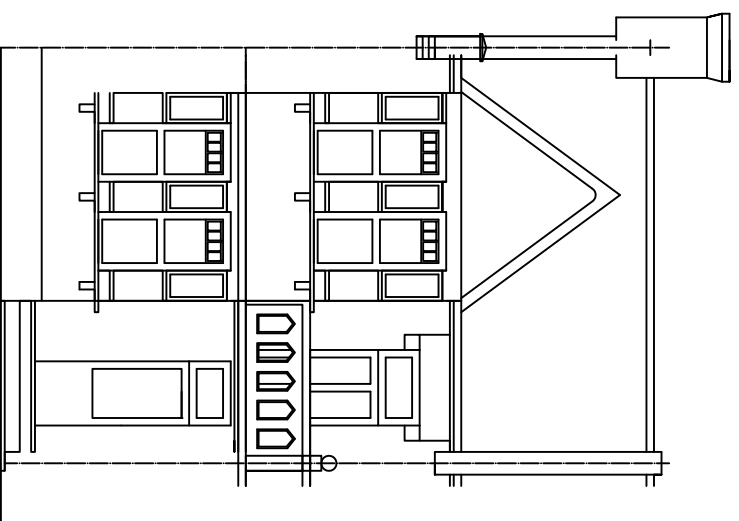

Project: 318b Mount Plasent London, N17 6HA		
Title: EXISTING & Proposed Front Elevation Plans		
Date: 02.11.22	Scale: 1:100 @ A4	
Dwg. No. MP.318b.PR.101.	Rev:	