




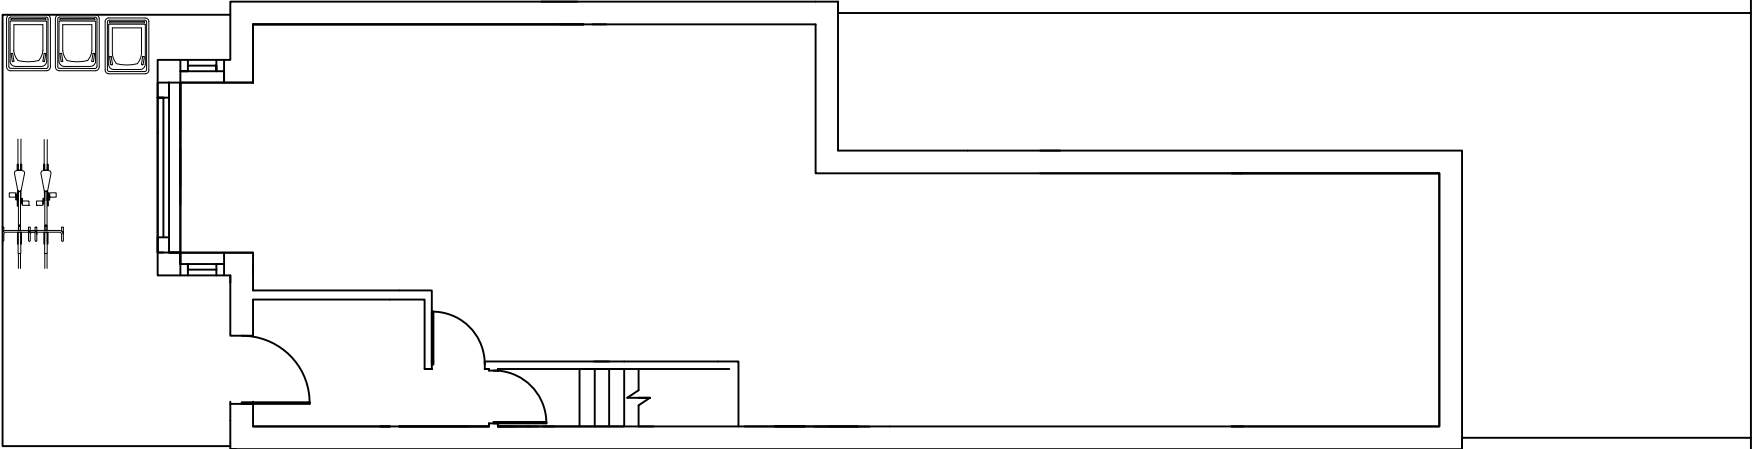

Ground Floor

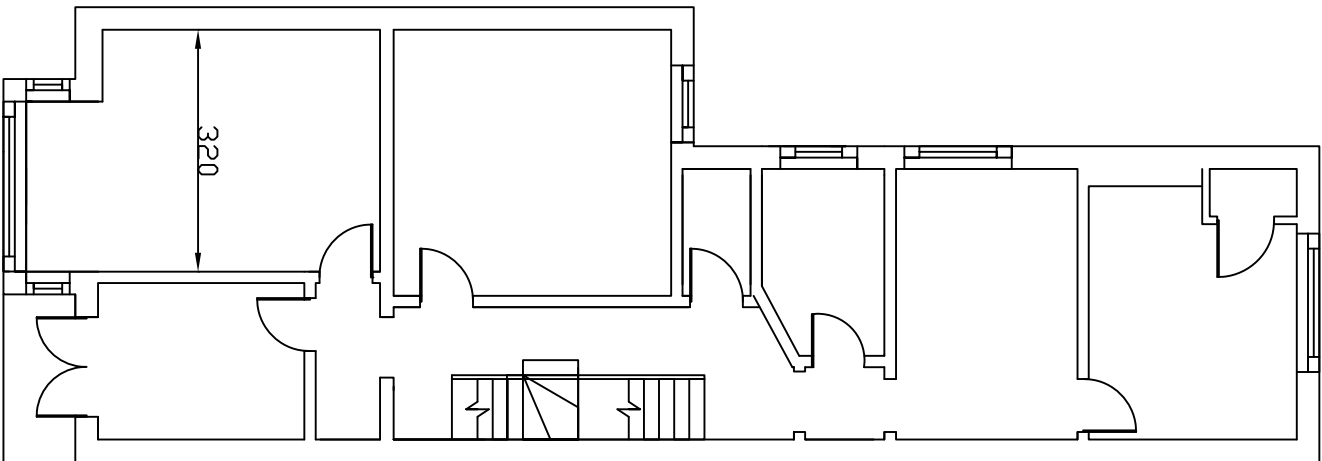

First Floor

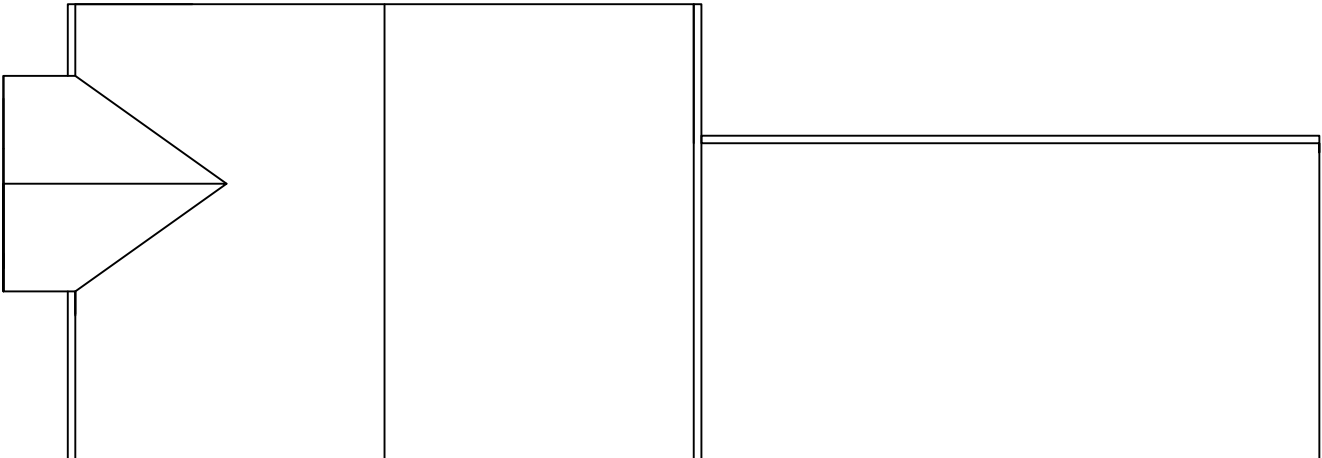

Loft



NOTES The contractors are to check all the dimensions, levels, drain runs and general condition of the site before works commence a. immediately of any error omissions or discrepancies. All works are to be carried out in accordance with current Building Regulations, British Standards, Code of Practice and Local Authority Requirements. Do not scale of from this drawing.			
Project: 318b Mount Placent London, N17 6HA			
Title: EXISTING Floor Plans			
Date: 02.11.22	Scale: 1:100 @ A3		
Dwg. No. MP.318b.EX.01.	Rev: <table><tr><td> </td><td> </td></tr></table>		