




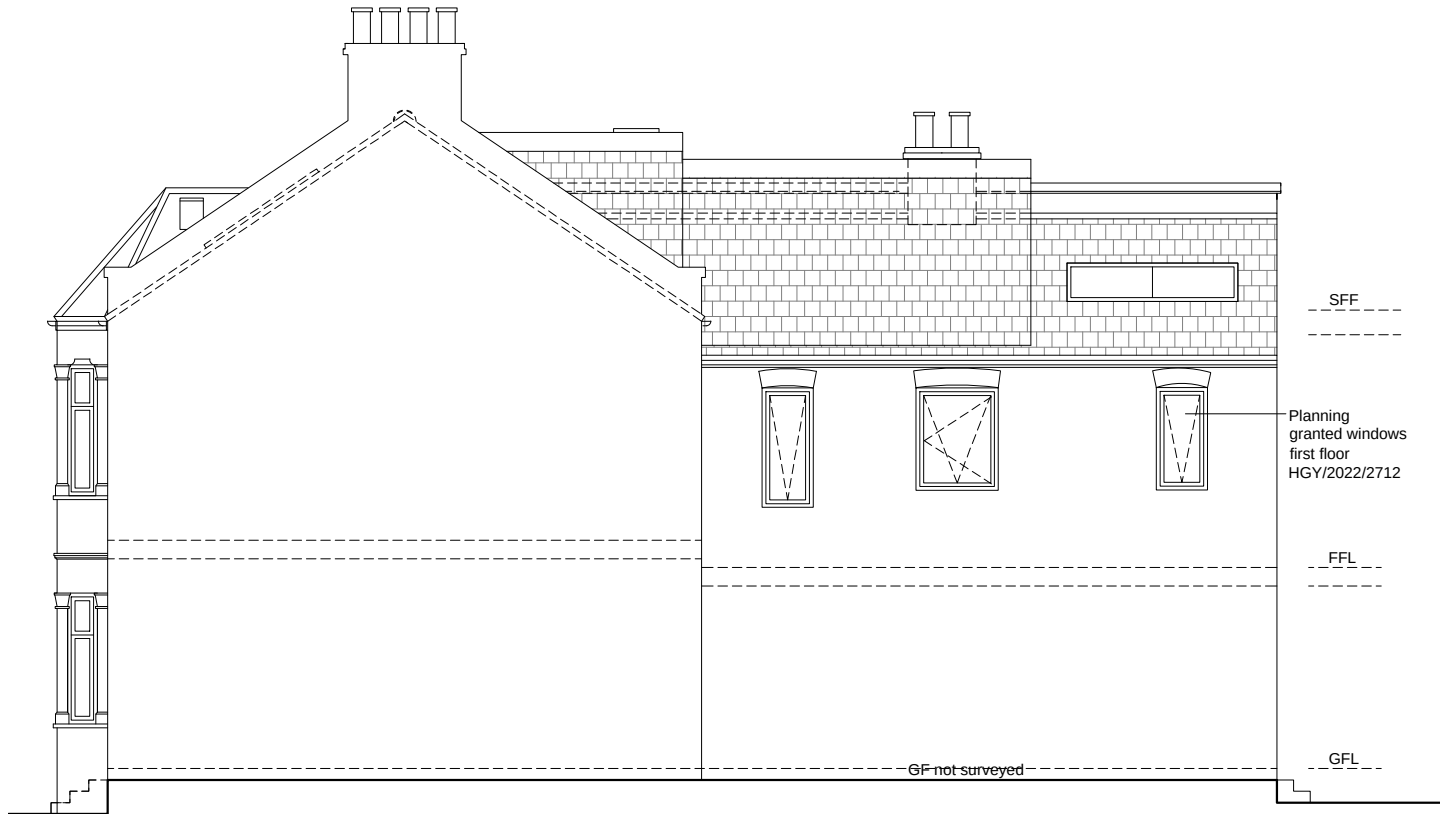

SIDE ELEVATION

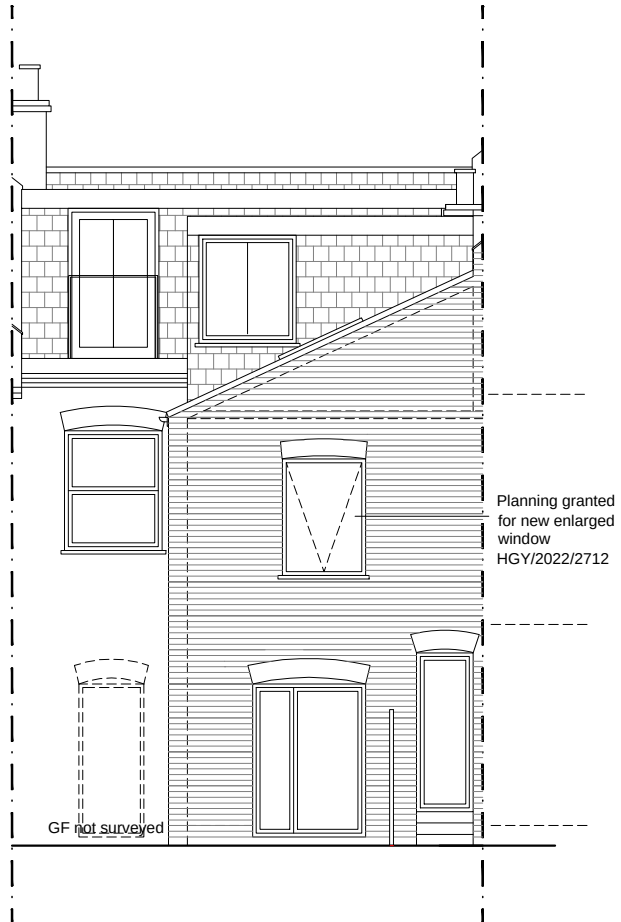

REAR ELEVATION

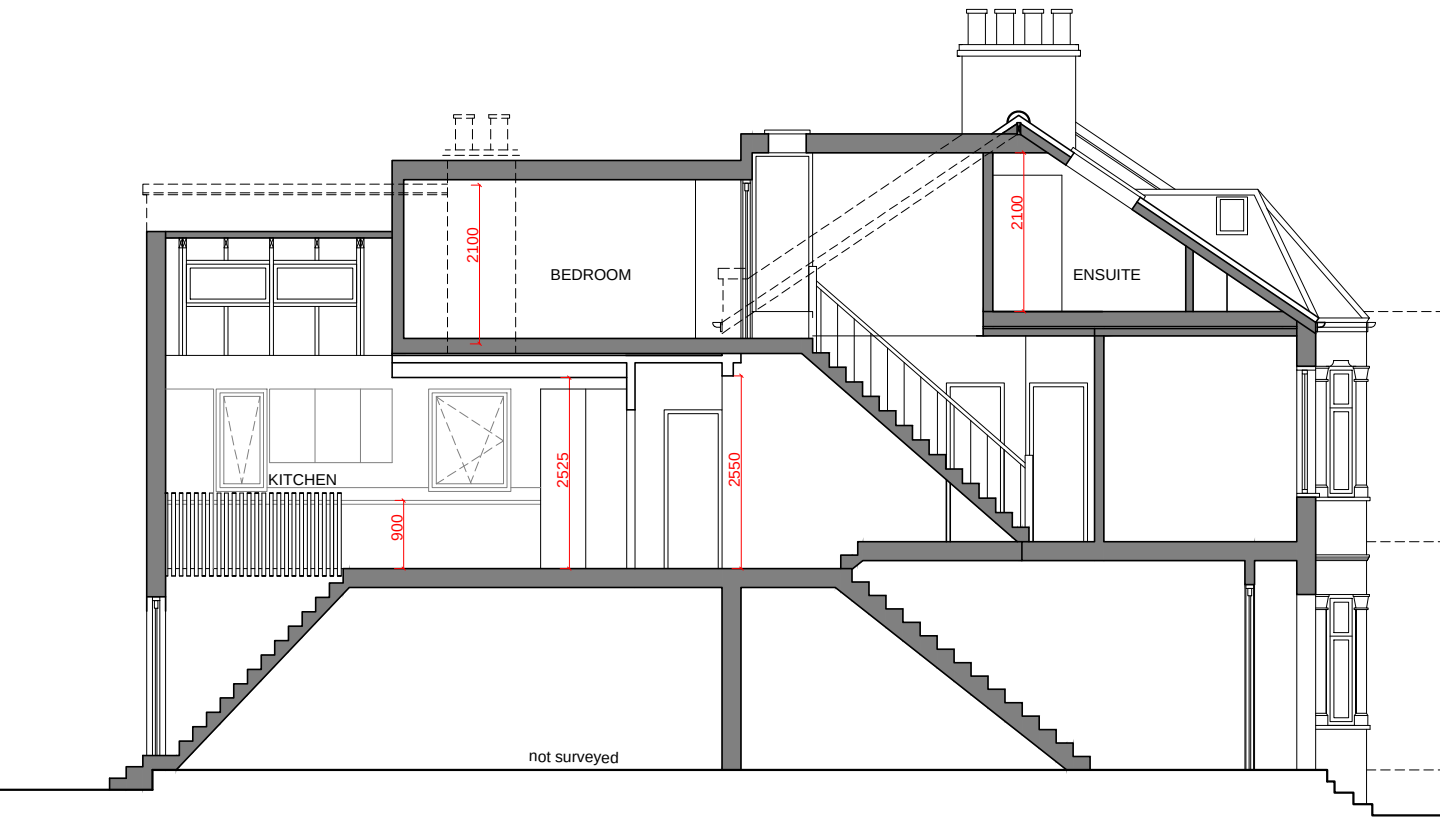

SECTION AA



FRONT ELEVATION




revision

date

FOR PLANNING

55 Albert Road

As proposed loft

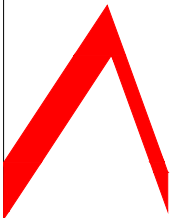

ana alonso architect
Dipl Arch ARB
T 1 07754888138
E 1 anatron@yahoo.com
facebook.com/ana.alonso.architect

ana alonso architect | muswell hill

Scale	1:100@A3	Job No	Dwg No	Rev
Date	July 22	2021/110	AP(00)05	.
Drawn	AAT			
Checked	AAT	© COPYRIGHT	This drawing is the copyright of Ana Alonso.	