




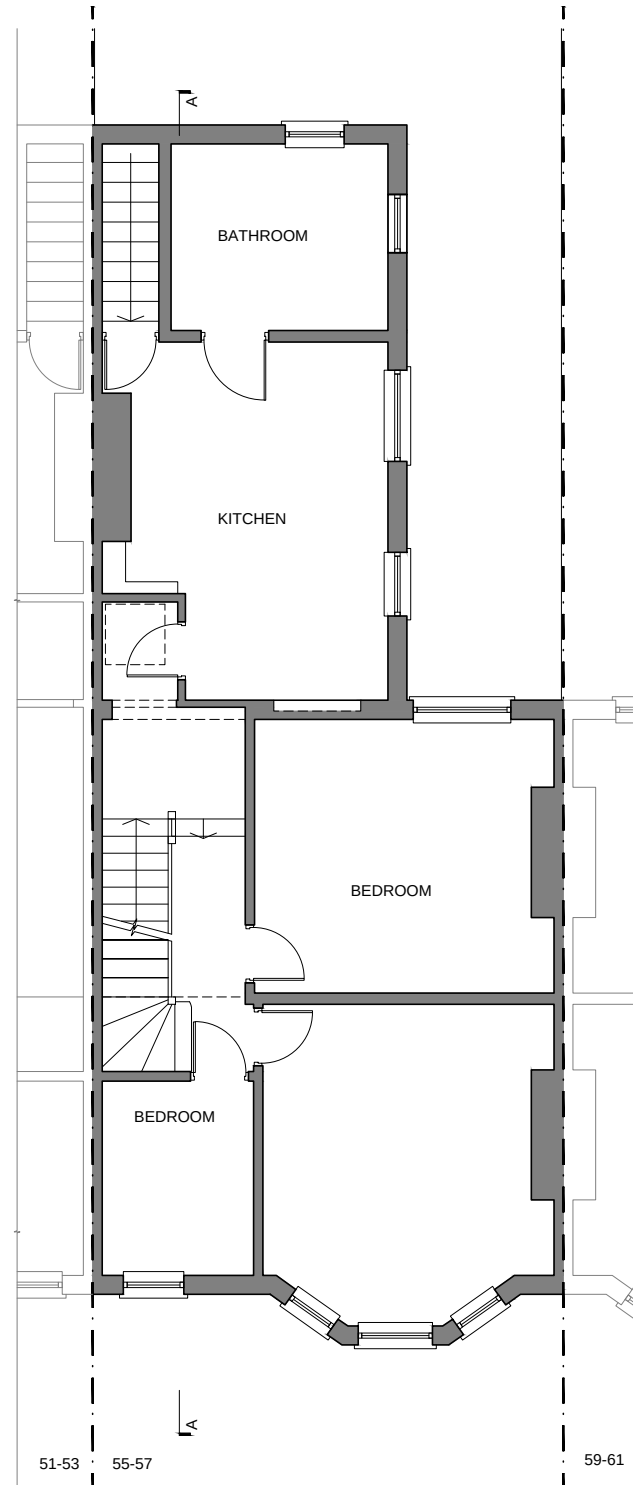


FIRST FLOOR PLAN

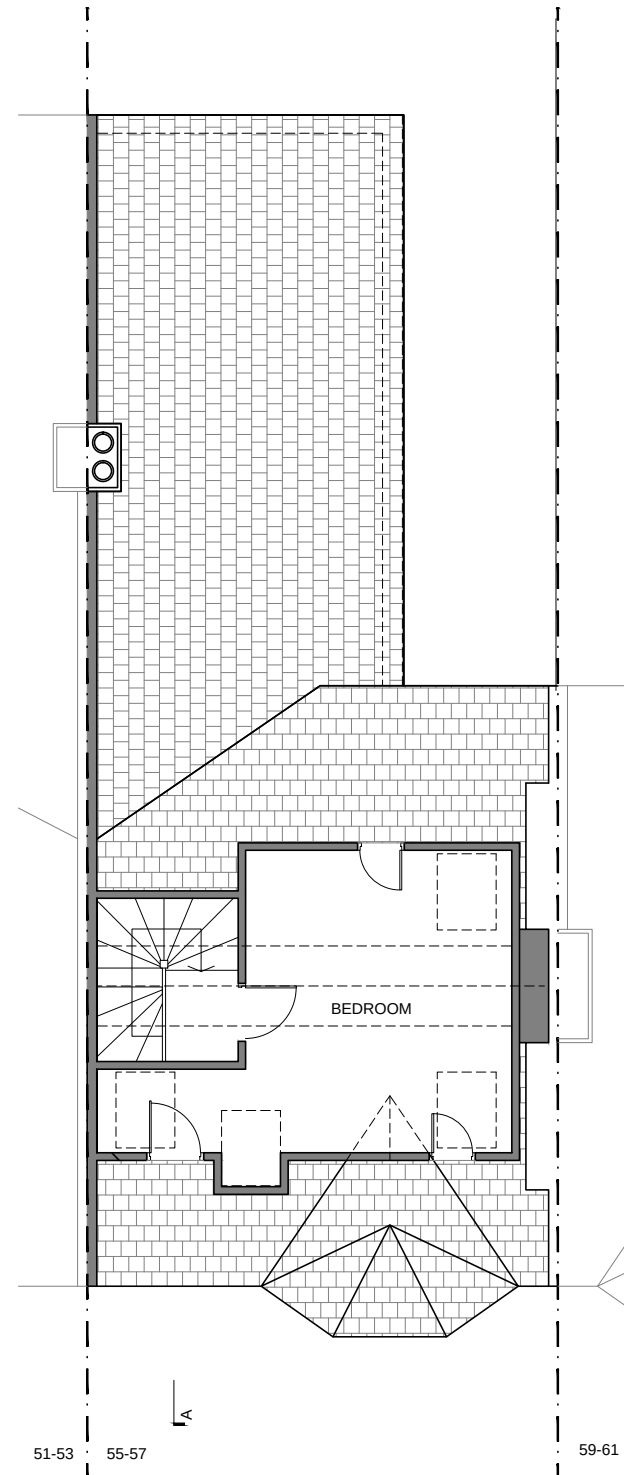

LOFT FLOOR PLAN

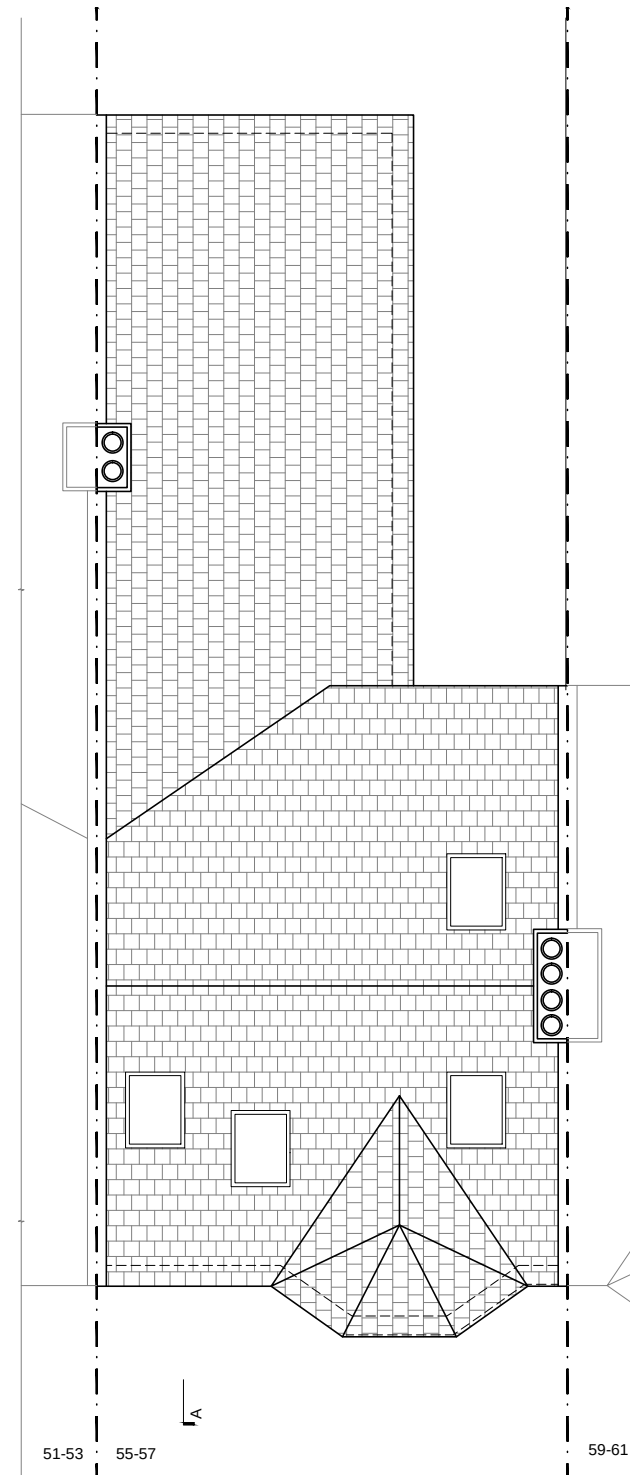

ROOF FLOOR PLAN

 


revision

date

FOR PLANNING

55 Albert Road

As existing loft

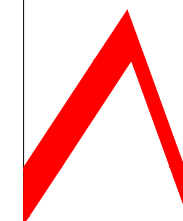

ana alonso architect
Dipl Arch ARB
T 1 07754888138
E 1 anatruan@yahoo.com
facebook.com/ana.alonso.architect

ana alonso architect | muswell hill

Scale	1:100@A3	Job No	Dwg No	Rev
Date	July 22	2021/110	AP(00)02	.
Drawn	AAT			
Checked	AAT	© COPYRIGHT This drawing is the copyright of Ana Alonso.		