

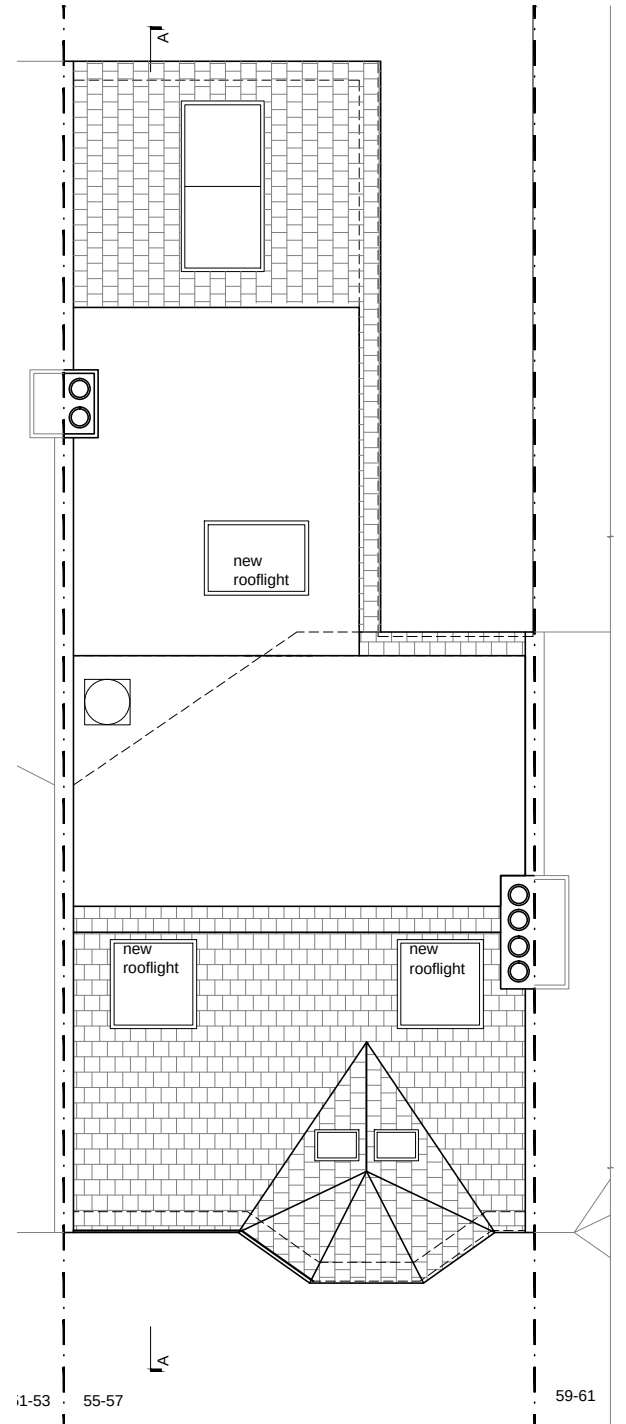
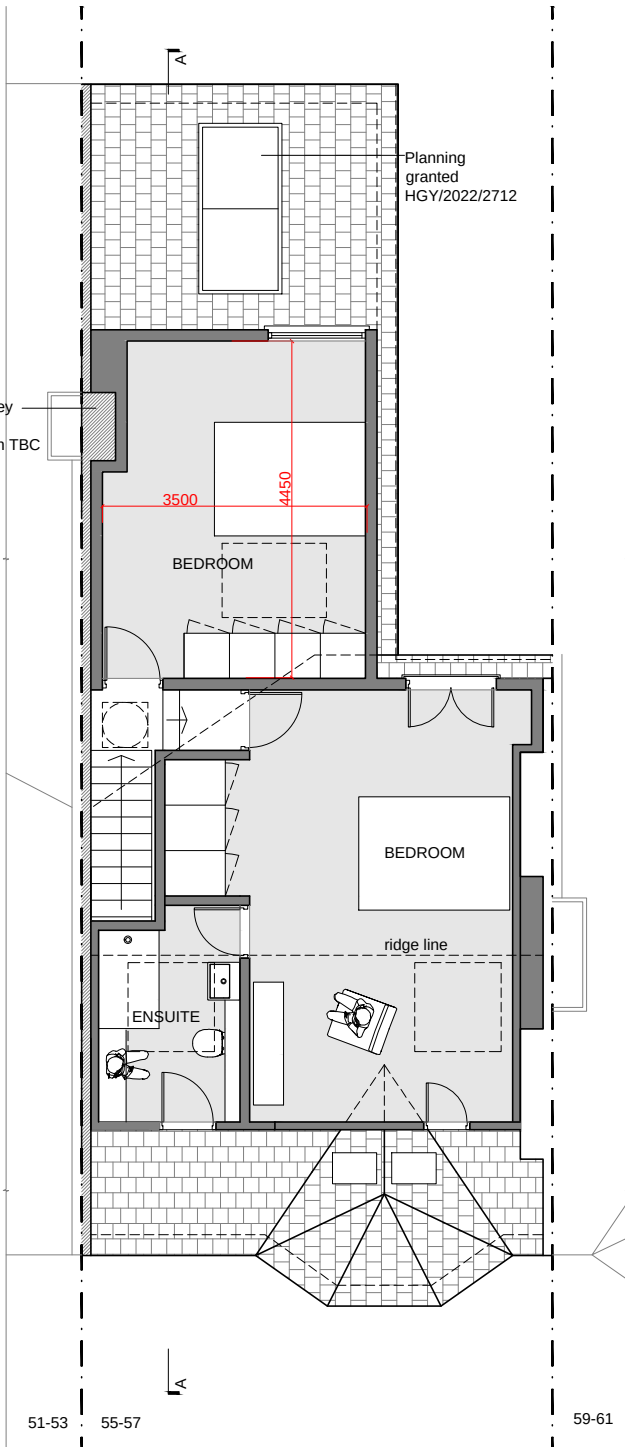
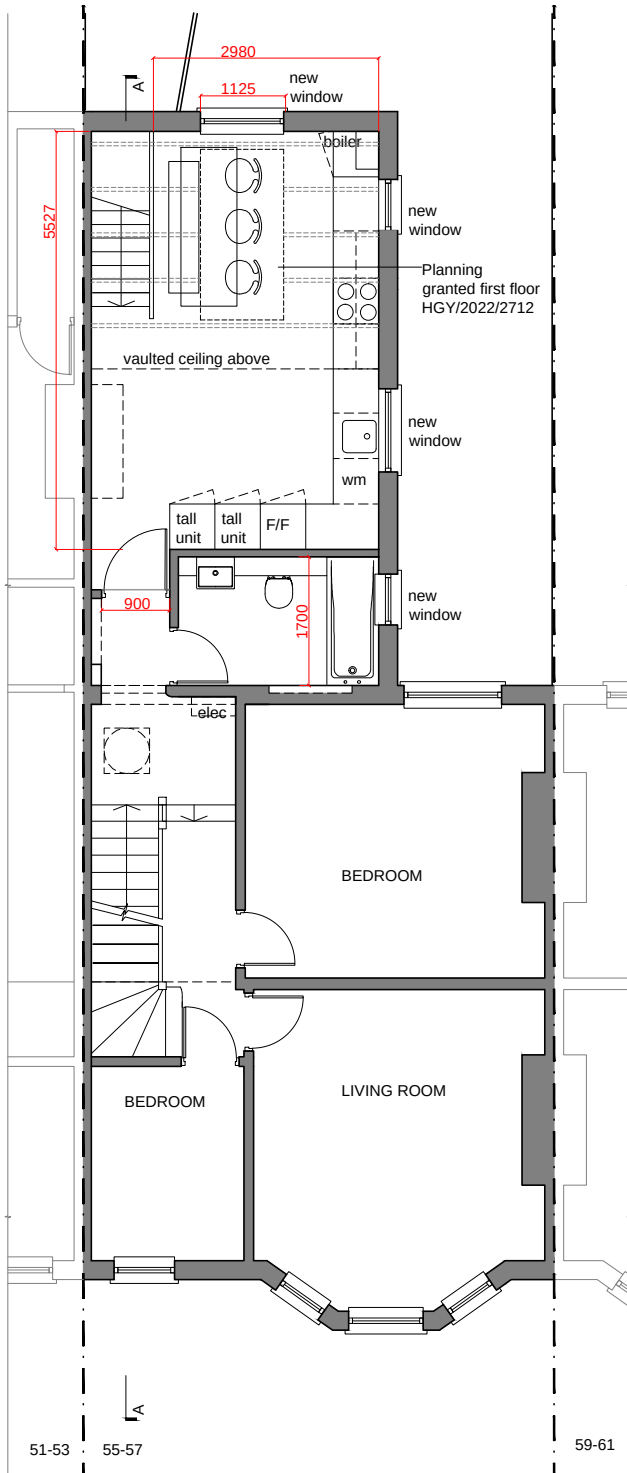


 

LOFT FLOOR PLAN

ROOF FLOOR PLAN

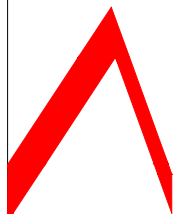

	revision		date	
FOR PLANNING				
55 Albert Road				
As proposed loft				
 ana alonso architect Dipl Arch ARB T 1 07754888138 E 1 anatruan@yahoo.com facebook.com/ana.alonso.architect ana alonso architect muswell hill				
Scale	1:100@A3	Job No	Dwg No	Rev
Date	July 22	2021/110	AP(00)04	.
Drawn	AAT			
Checked	AAT	© COPYRIGHT This drawing is the copyright of Ana Alonso.		