


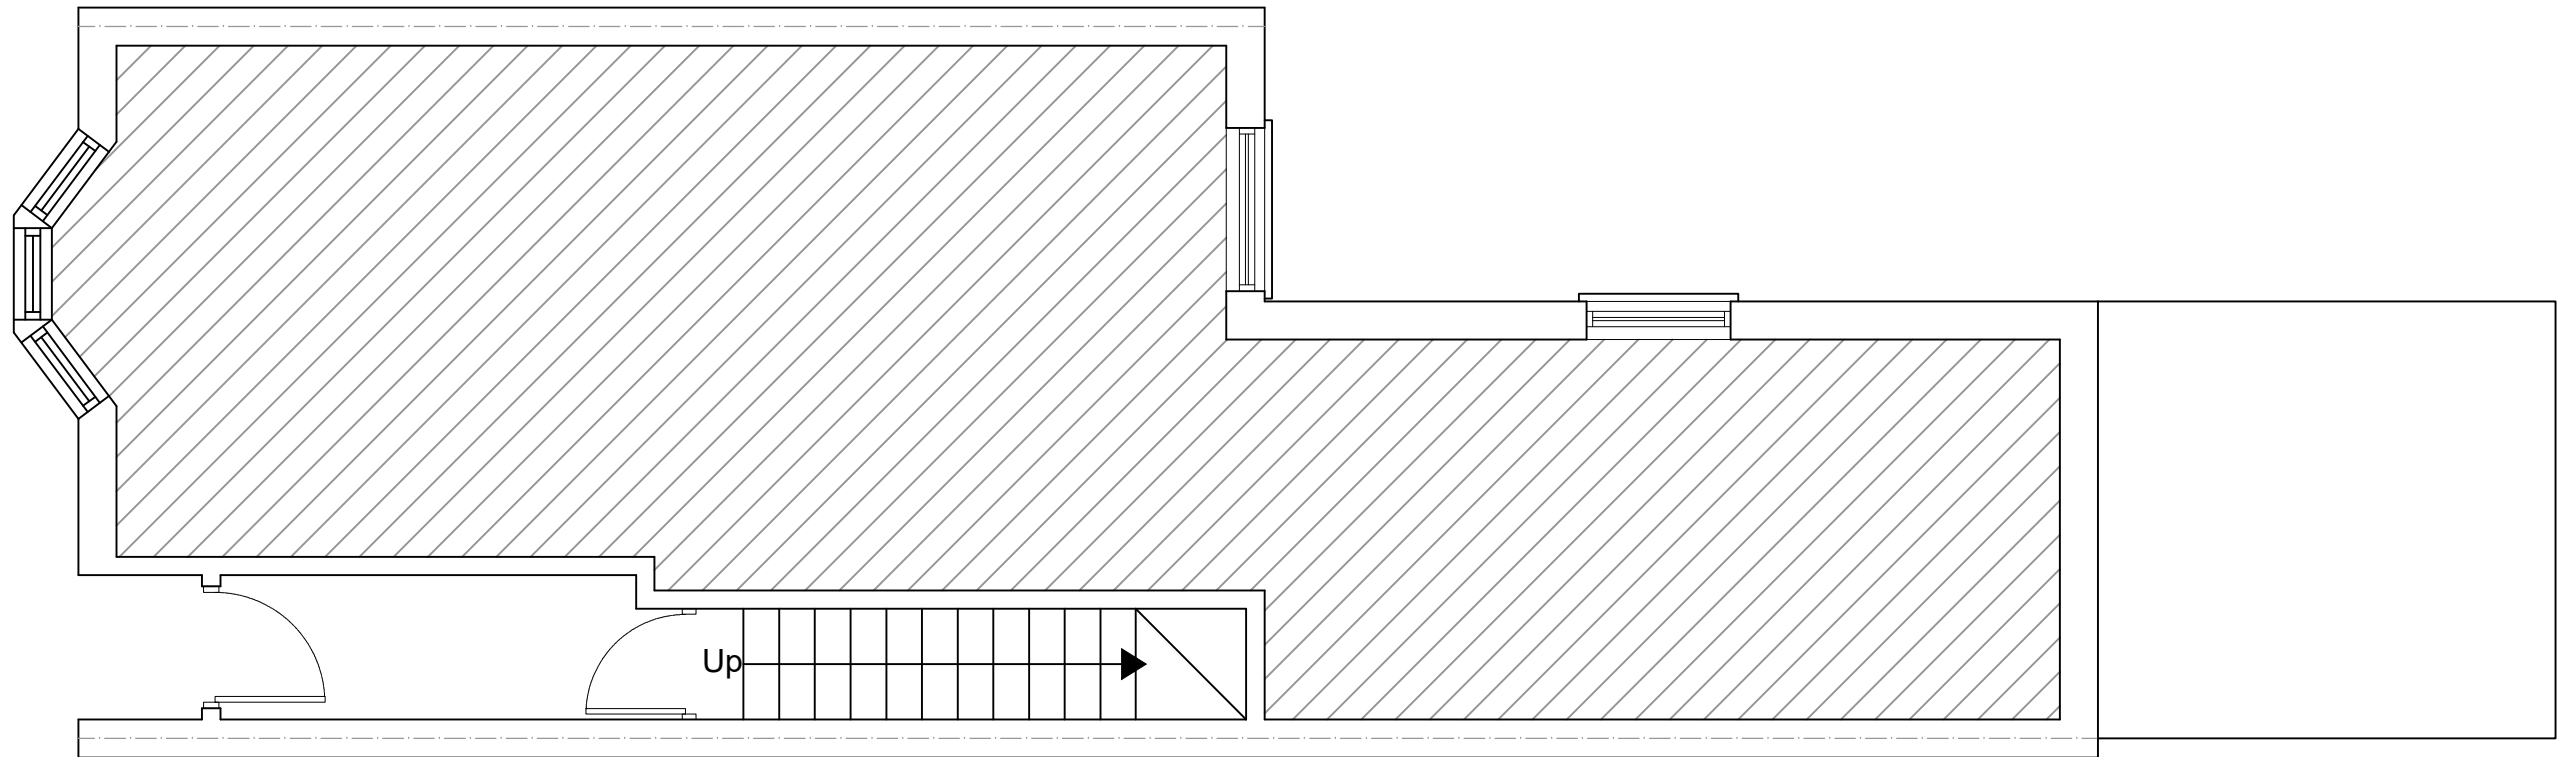

EXISTING GROUND FLOOR PLAN
SCALE 1:50



www.FastPlansUK.co.uk

Project: Loft Conversion with
Dormer to Rear.


Address:
60 HORNSEY PARK ROAD N8 0JY


Scale: 1:50 @ A3	Dwg. no: A01
---------------------	-----------------

Drawn by: O.B.S	Date Drawn: 15-DEC-2022
--------------------	----------------------------

For Drawings Tel: 020 3542 1777

E-mail: plans@FastPlansUK.co.uk

 

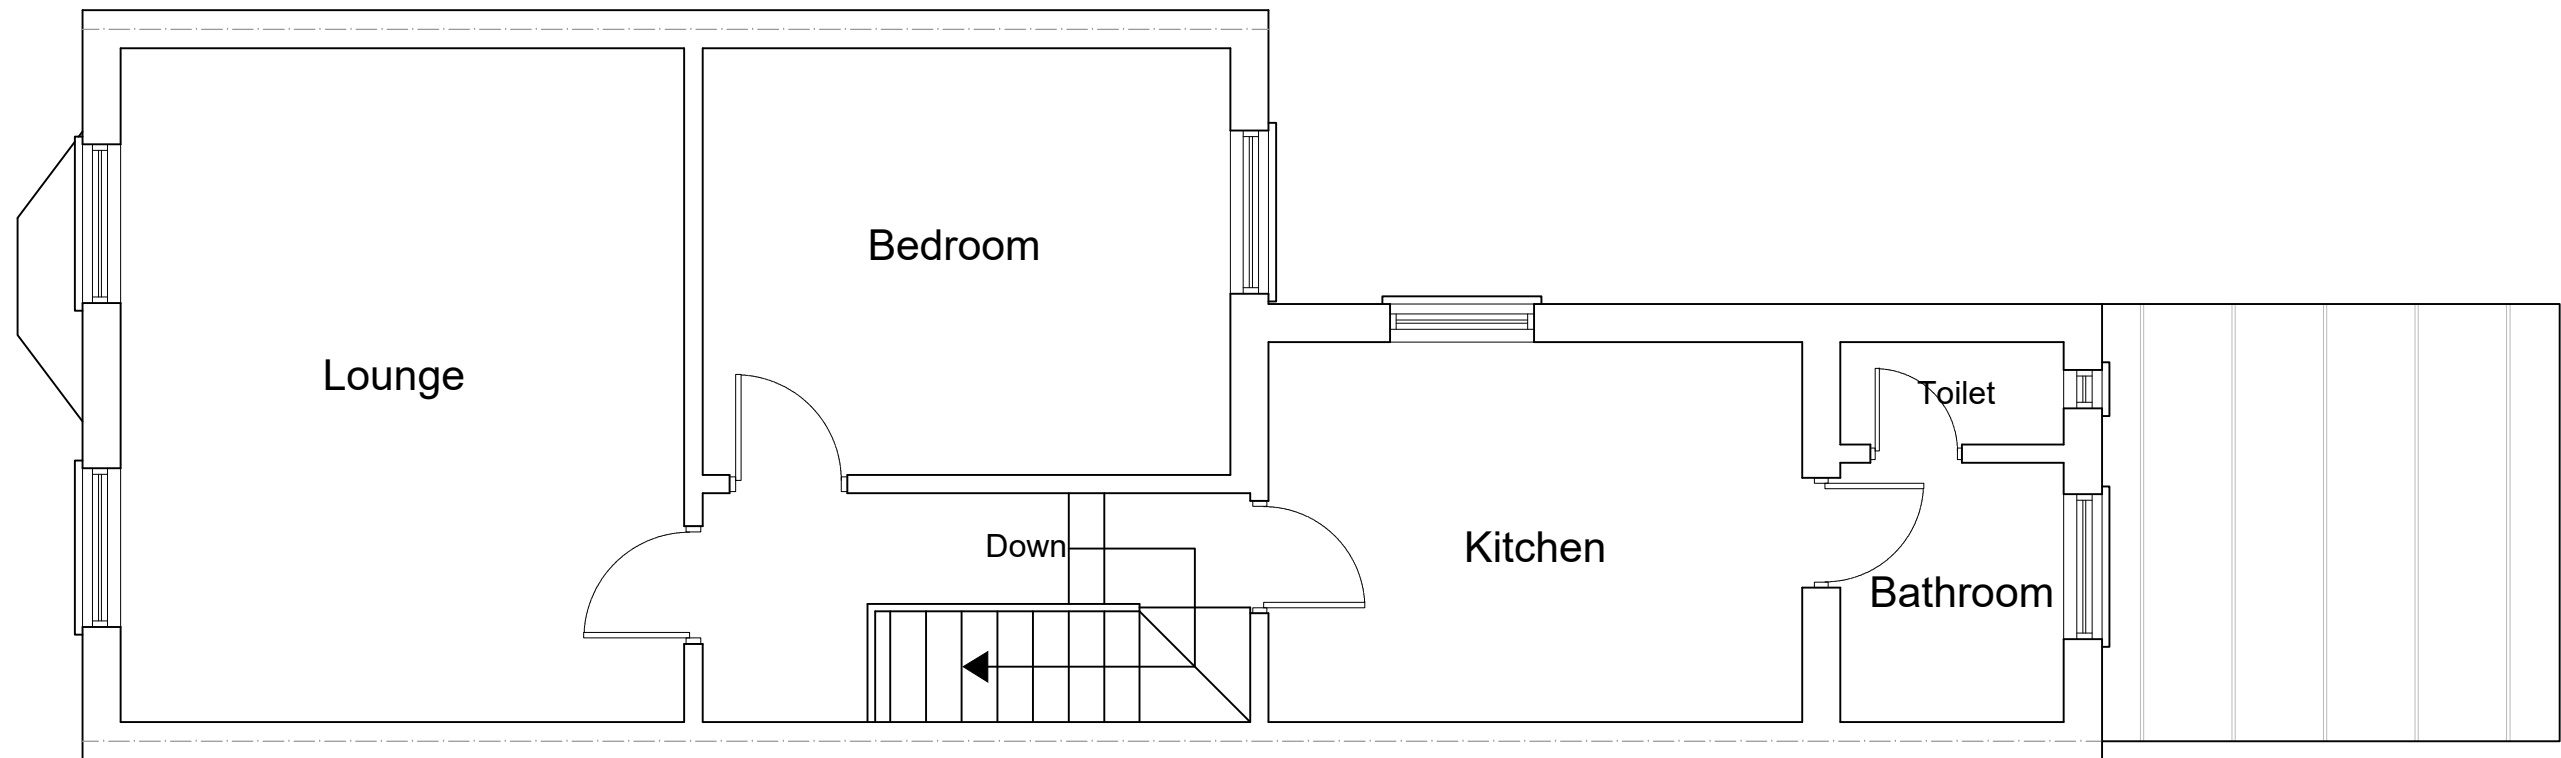

EXISTING FIRST FLOOR PLAN
SCALE 1:50



www.FastPlansUK.co.uk

Project: Loft Conversion with
Dormer to Rear.


Address:
60 HORNSEY PARK ROAD N8 0JY


Scale: 1:50 @ A3	Dwg. no: A02
---------------------	-----------------

Drawn by: O.B.S	Date Drawn: 15-DEC-2022
--------------------	----------------------------


For Drawings Tel: 020 3542 1777

E-mail: plans@FastPlansUK.co.uk

 

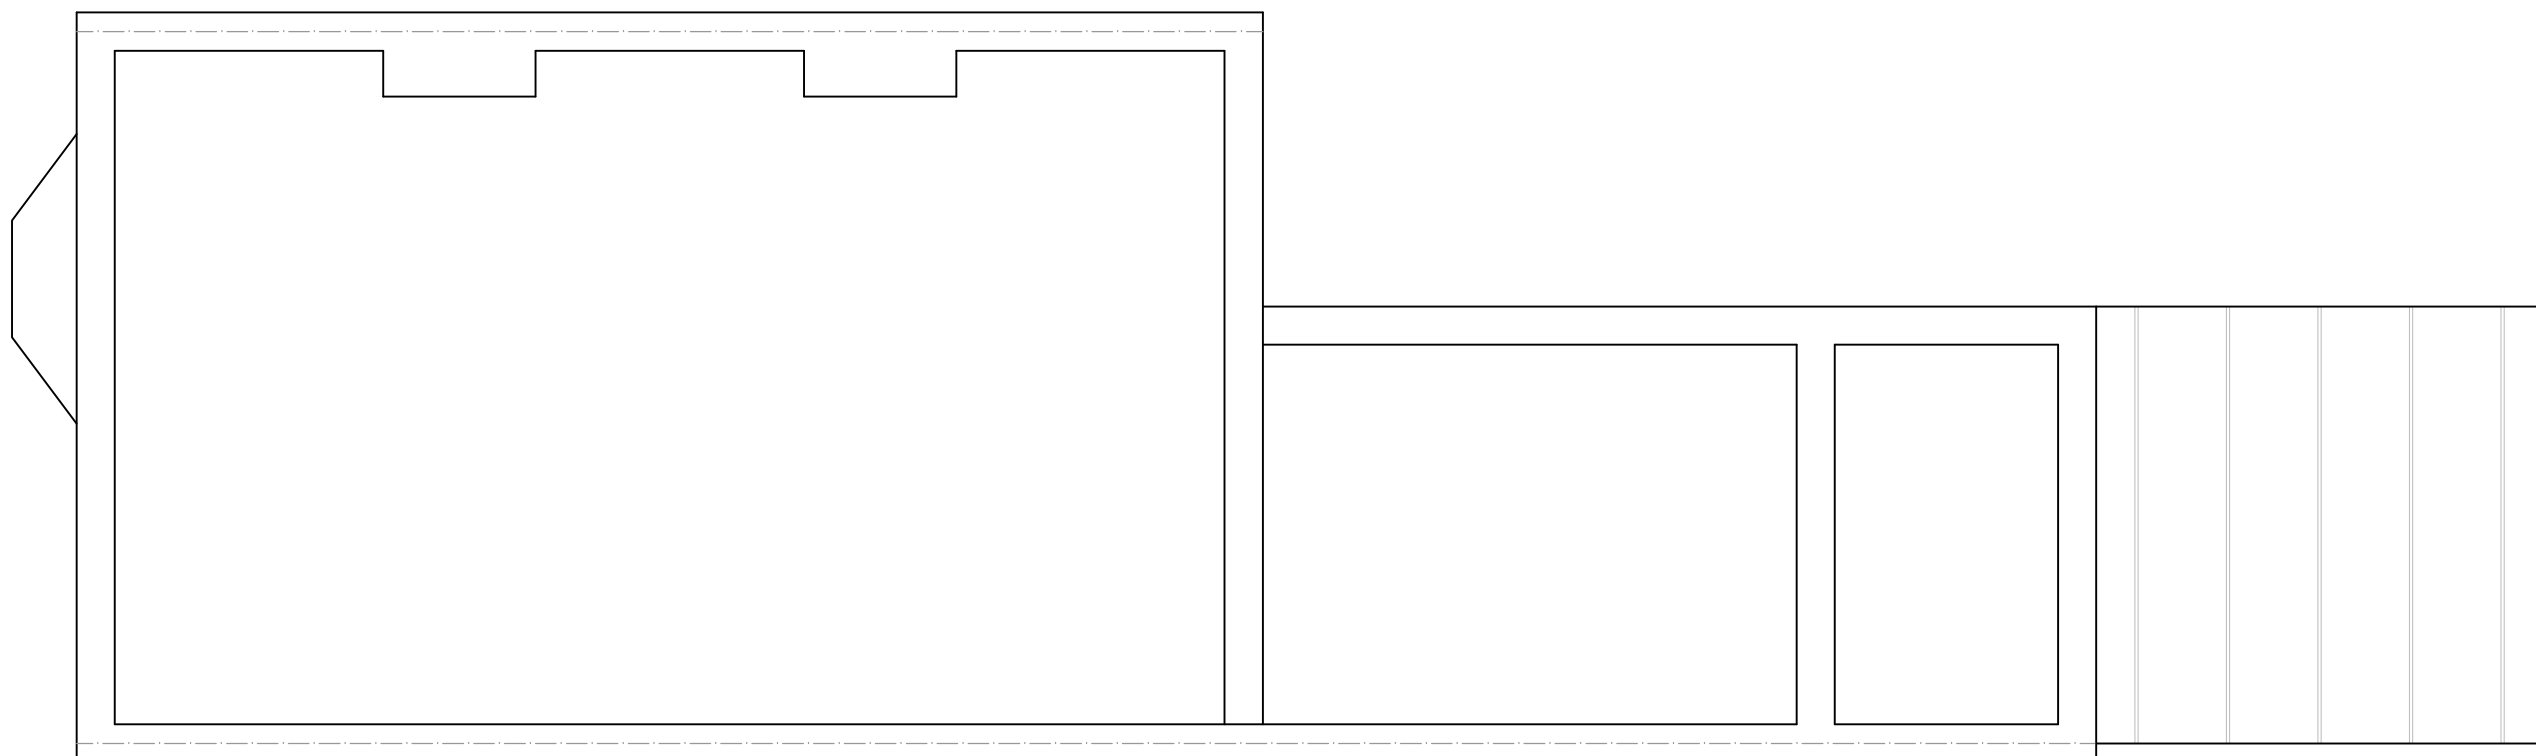

EXISTING LOFT PLAN
SCALE 1:50

 

www.FastPlansUK.co.uk

Project: Loft Conversion with
Dormer to Rear.


Address:
60 HORNSEY PARK ROAD N8 0JY

Scale: 1:50 @ A3 Dwg. no: A03


Drawn by: O.B.S. Date Drawn: 15-DEC-2022

For Drawings Tel: 020 3542 1777

E-mail: plans@FastPlansUK.co.uk

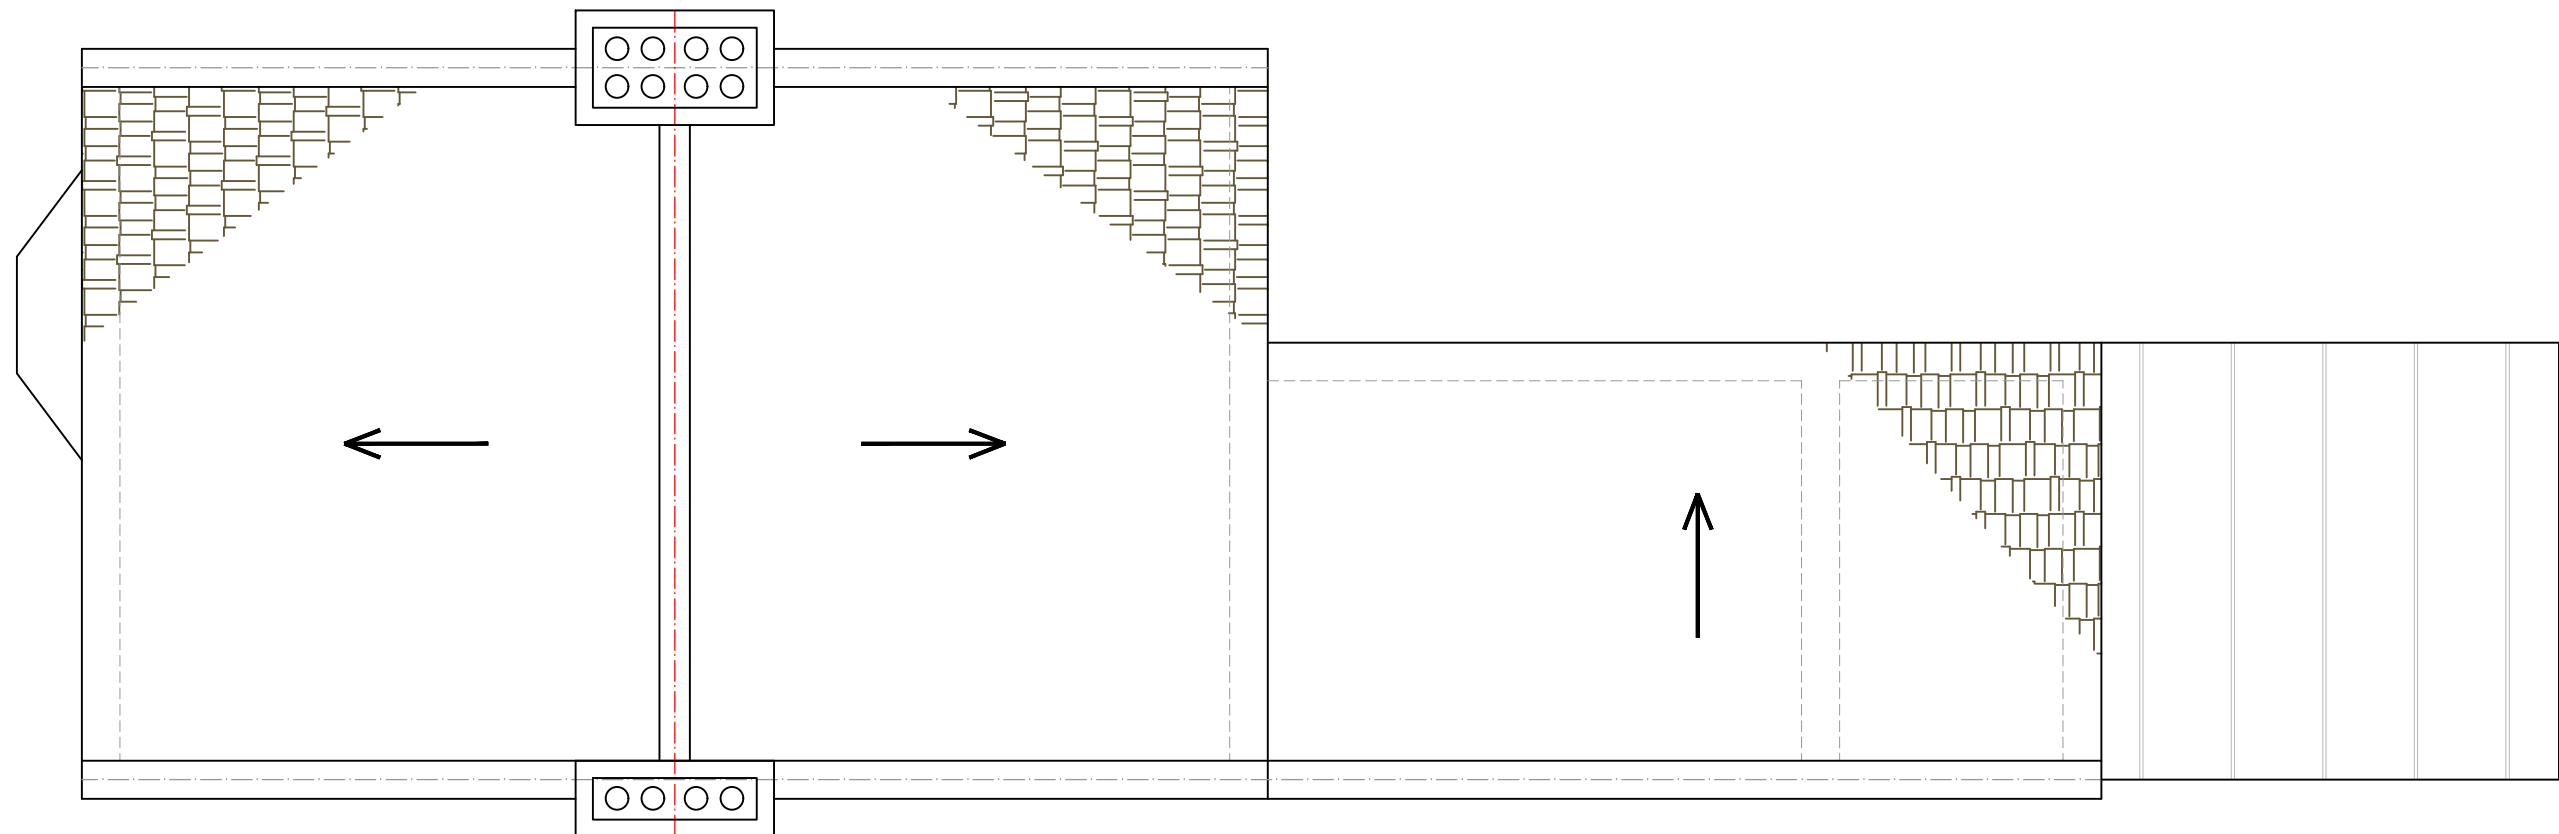

EXISTING ROOF PLAN
SCALE 1:50

 

www.FastPlansUK.co.uk

Project: Loft Conversion with
Dormer to Rear.


Address:
60 HORNSEY PARK ROAD N8 0JY

Scale: 1:50 @ A3 Dwg. no: A04

Drawn by: O.B.S Date Drawn: 15-DEC-2022

For Drawings Tel: 020 3542 1777

E-mail: plans@FastPlansUK.co.uk

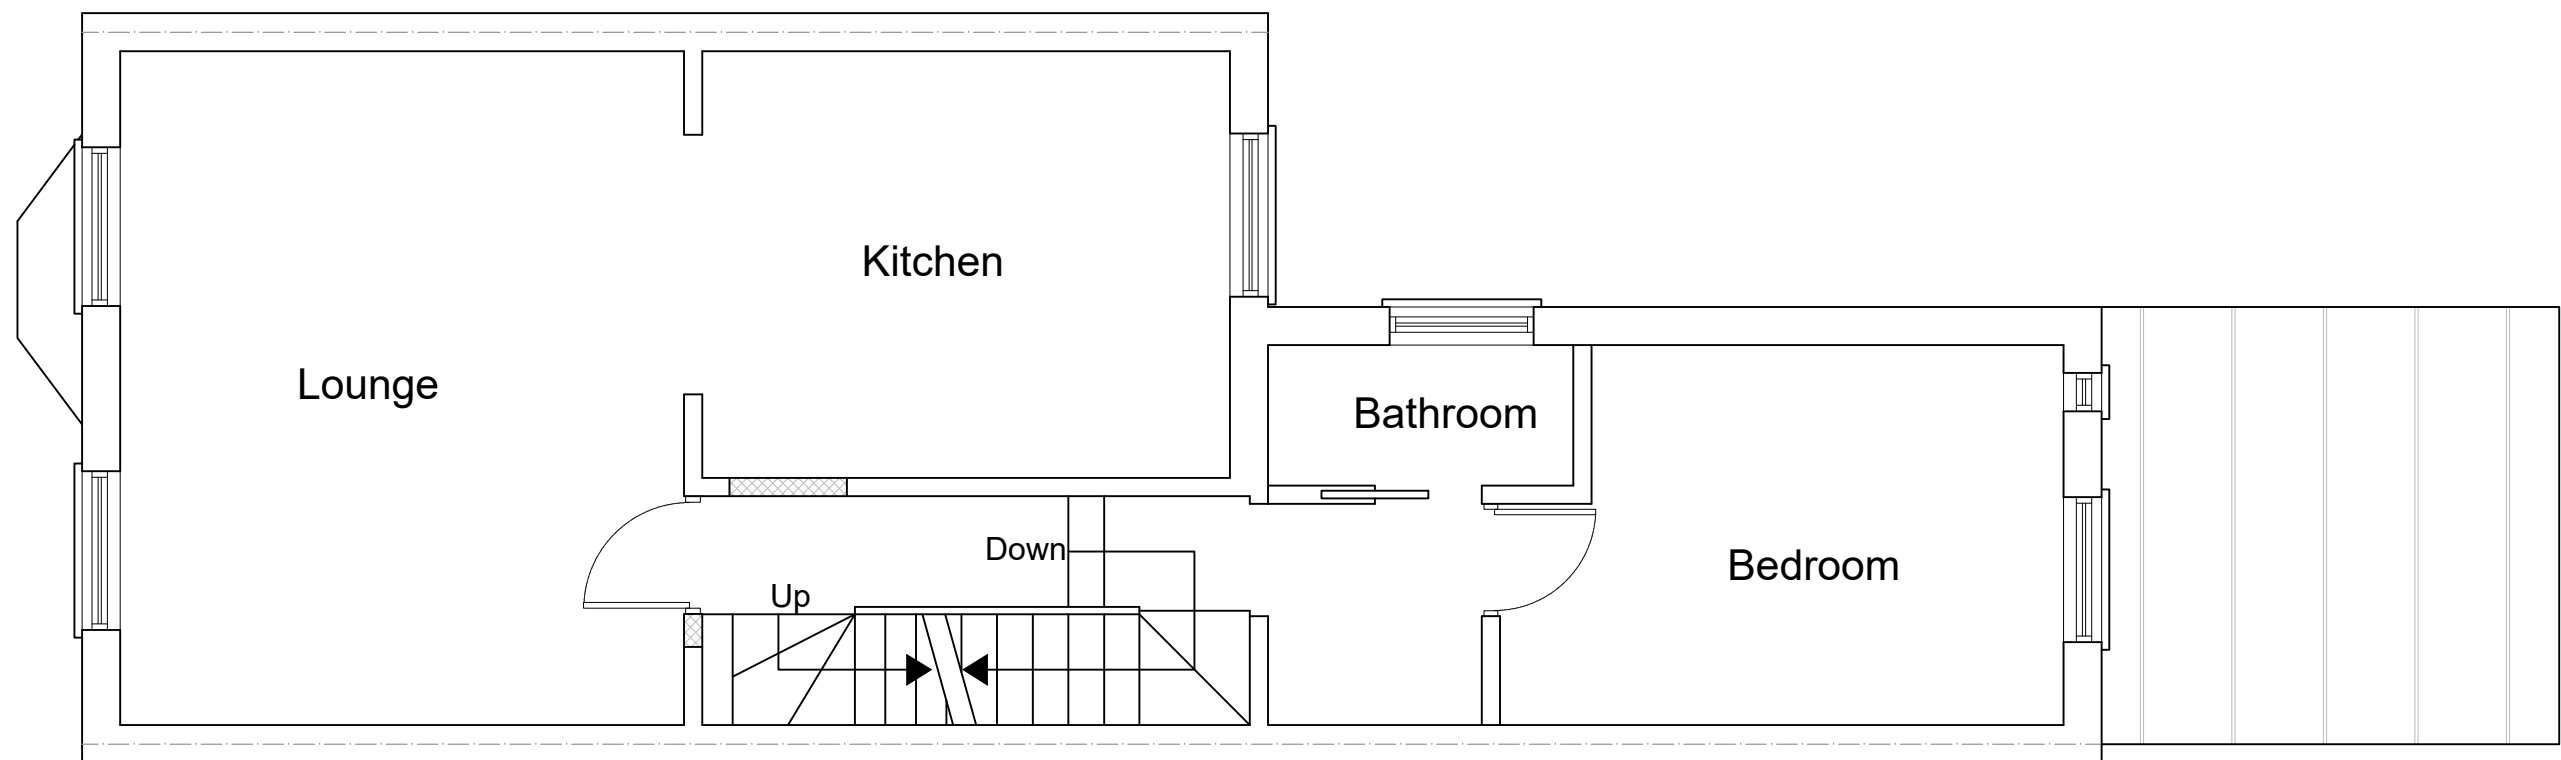

PROPOSED FIRST FLOOR PLAN
SCALE 1:50



www.FastPlansUK.co.uk

Project: Loft Conversion with
Dormer to Rear.


Address:
60 HORNSEY PARK ROAD N8 0JY


Scale: 1:50 @ A3	Dwg. no: A05
---------------------	-----------------

Drawn by: O.B.S	Date Drawn: 15-DEC-2022
--------------------	----------------------------


For Drawings Tel: 020 3542 1777

E-mail: plans@FastPlansUK.co.uk

 

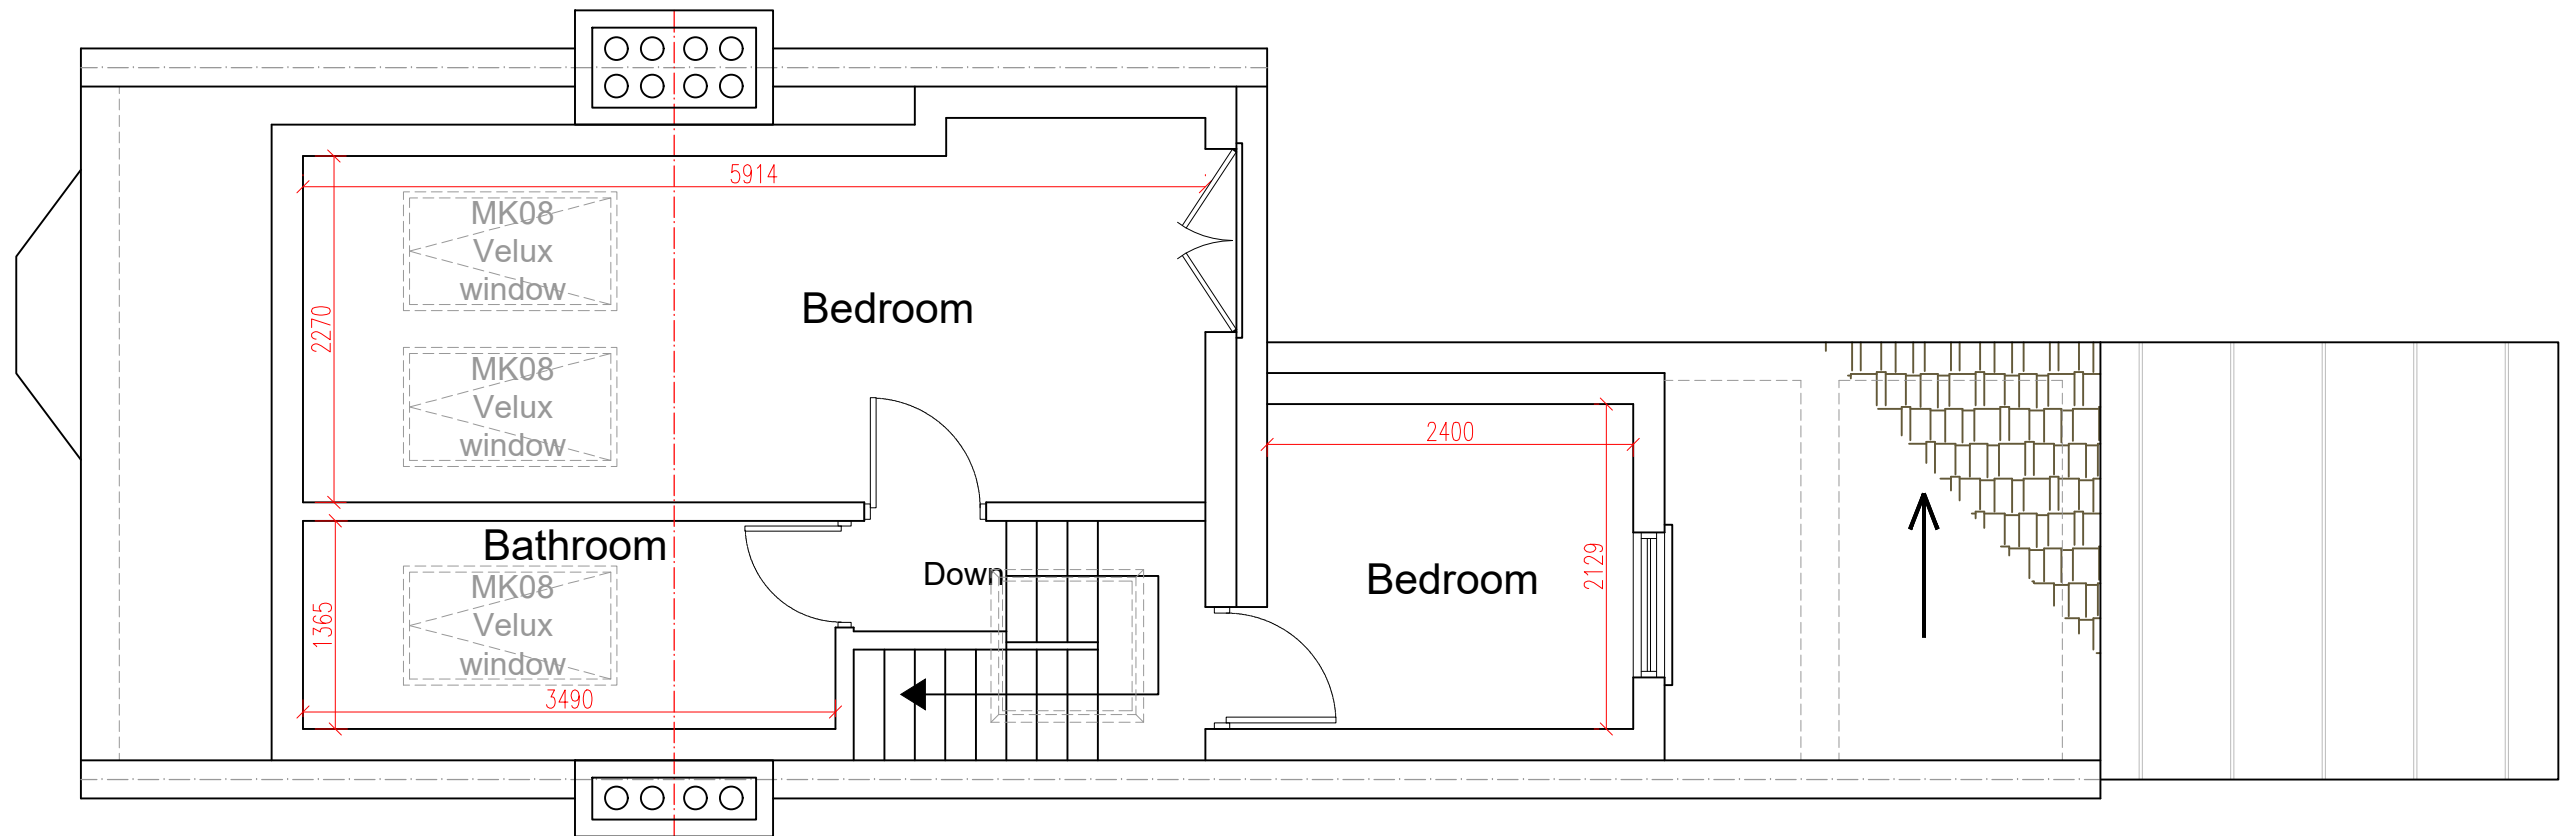

PROPOSED LOFT PLAN
SCALE 1:50

 

www.FastPlansUK.co.uk

Project: Loft Conversion with
Dormer to Rear.


Address: 60 HORNSEY PARK ROAD N8 0JY

Scale: 1:50 @ A3 Dwg. no: A06


Drawn by: O.B.S Date Drawn: 15-DEC-2022

For Drawings Tel: 020 3542 1777

E-mail: plans@FastPlansUK.co.uk

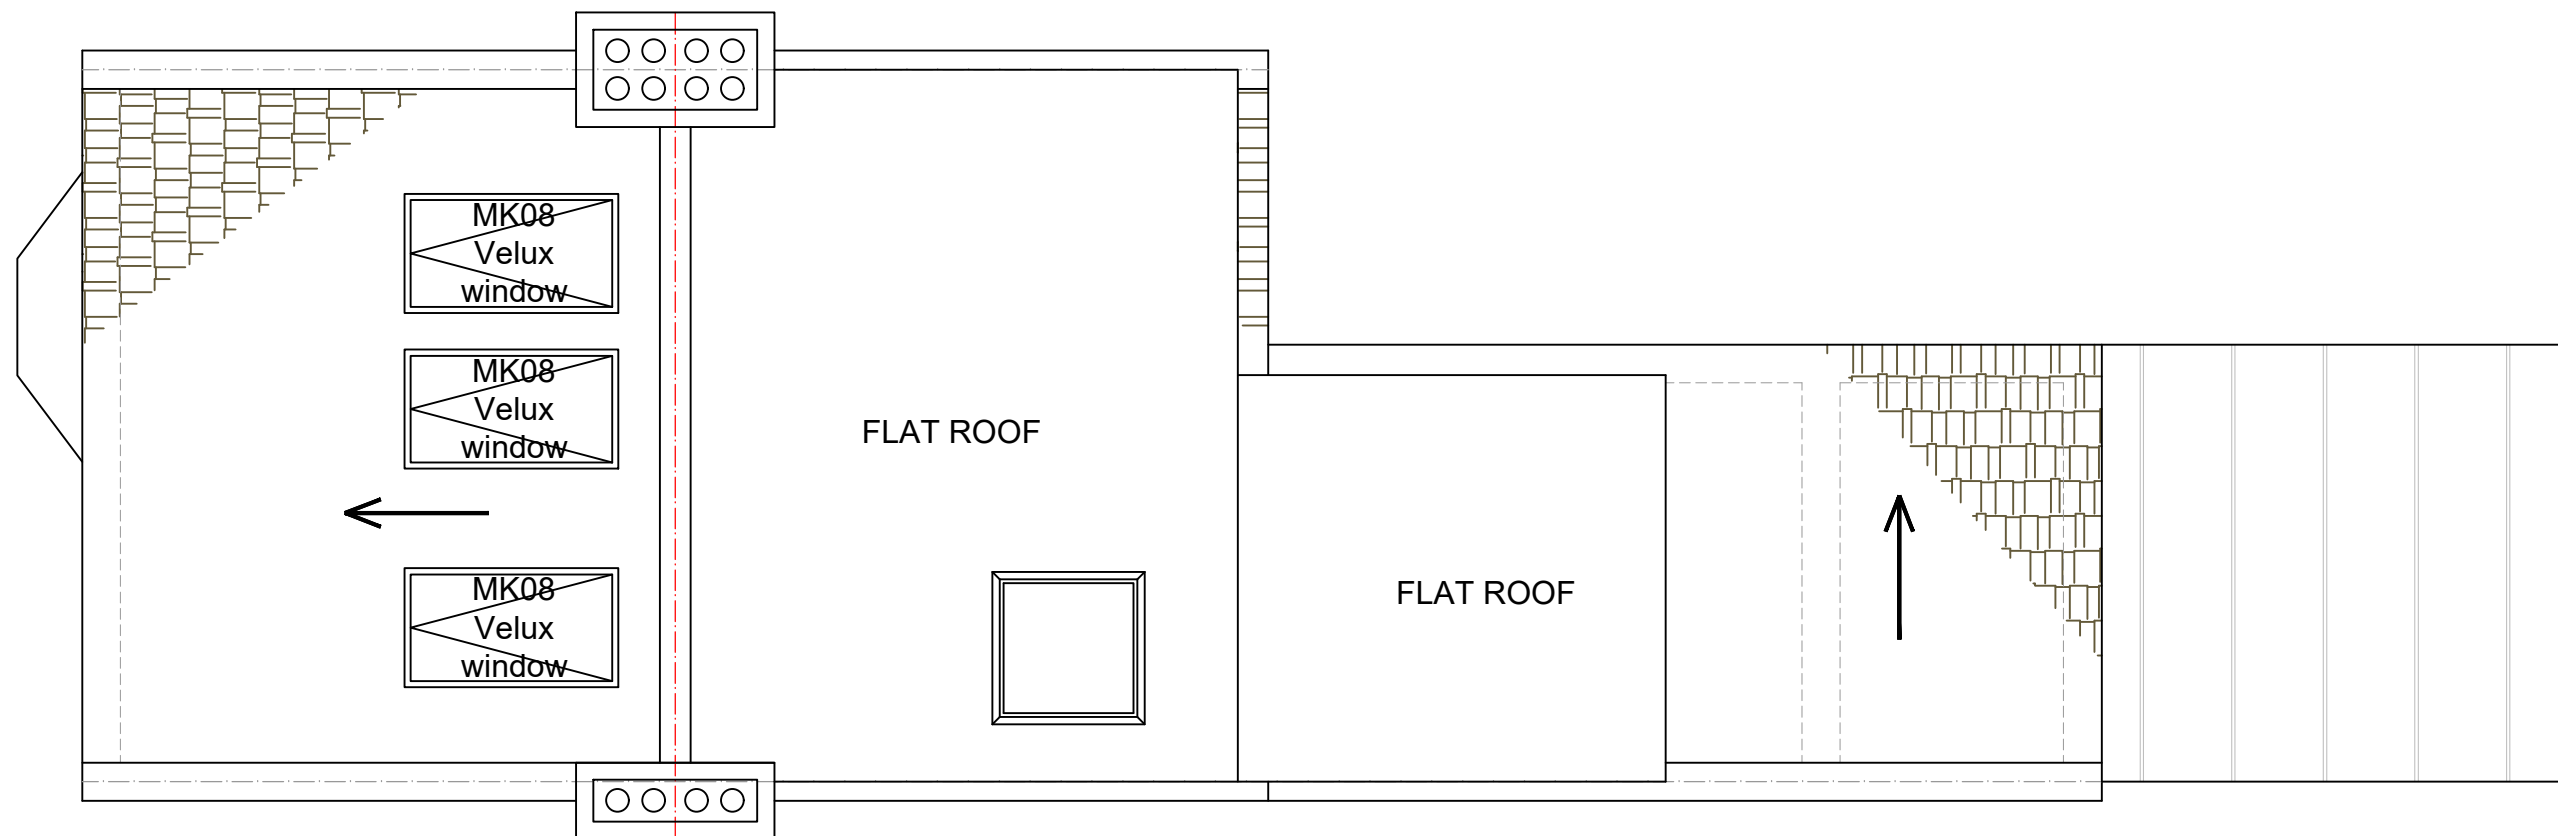

PROPOSED ROOF PLAN
SCALE 1:50

 

www.FastPlansUK.co.uk


Project: Loft Conversion with
Dormer to Rear.

Address:
60 HORNSEY PARK ROAD N8 0JY


Scale: 1:50 @ A3	Dwg. no: A07
Drawn by: O.B.S	Date Drawn: 15-DEC-2022

For Drawings Tel: 020 3542 1777


E-mail: plans@FastPlansUK.co.uk

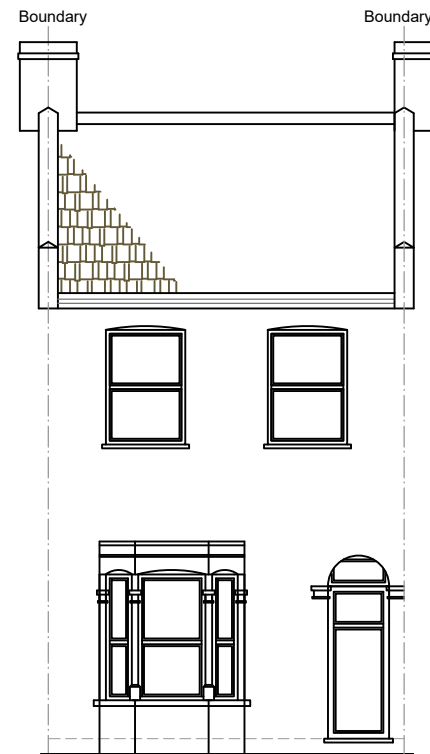


EXISTING FRONT ELEVATION
SCALE 1:100

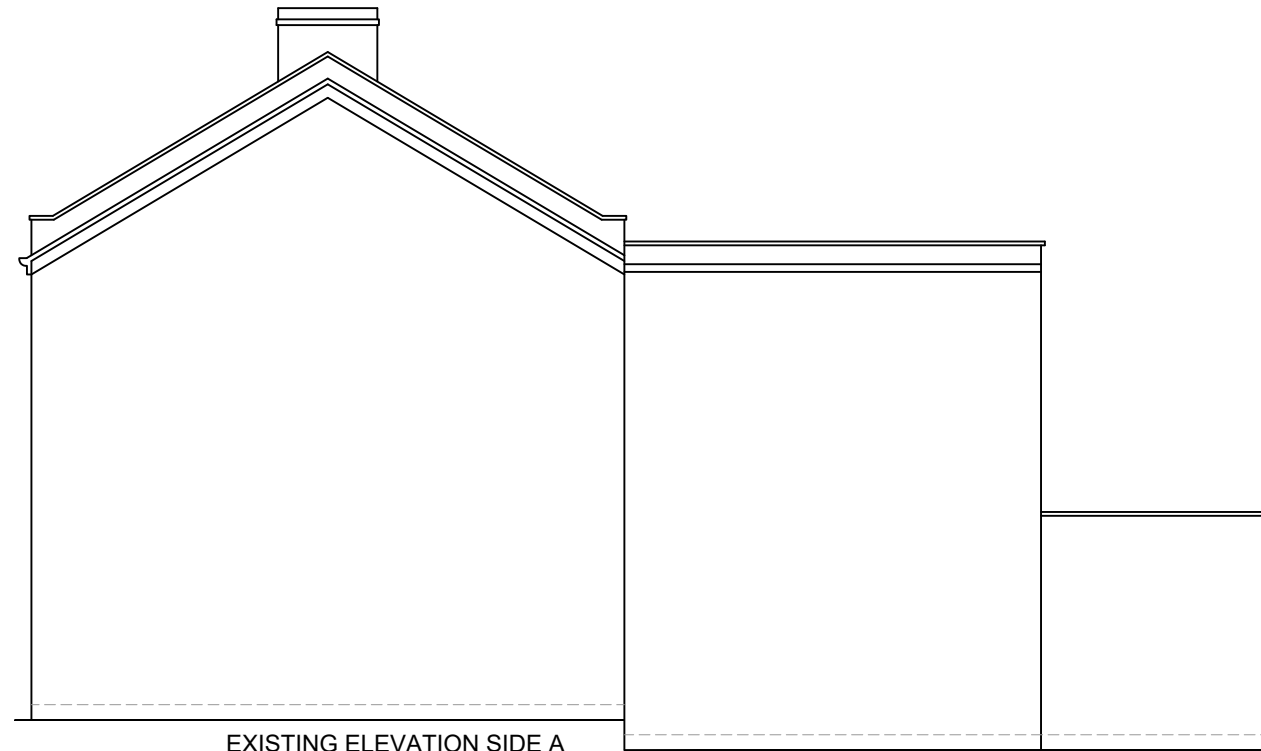

EXISTING ELEVATION SIDE A
SCALE 1:100

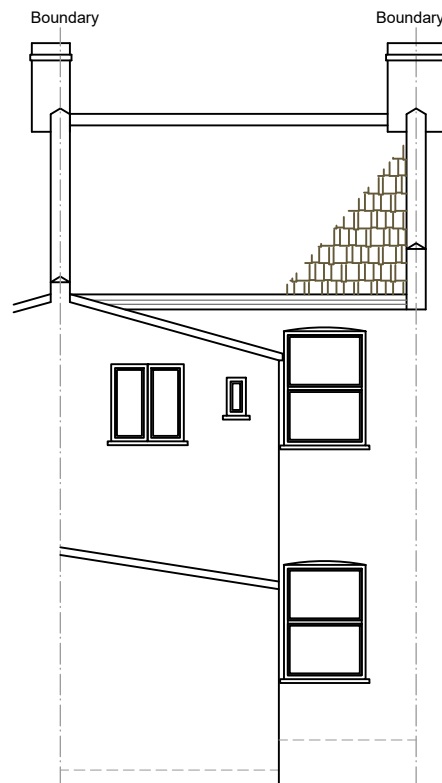

EXISTING REAR ELEVATION
SCALE 1:100

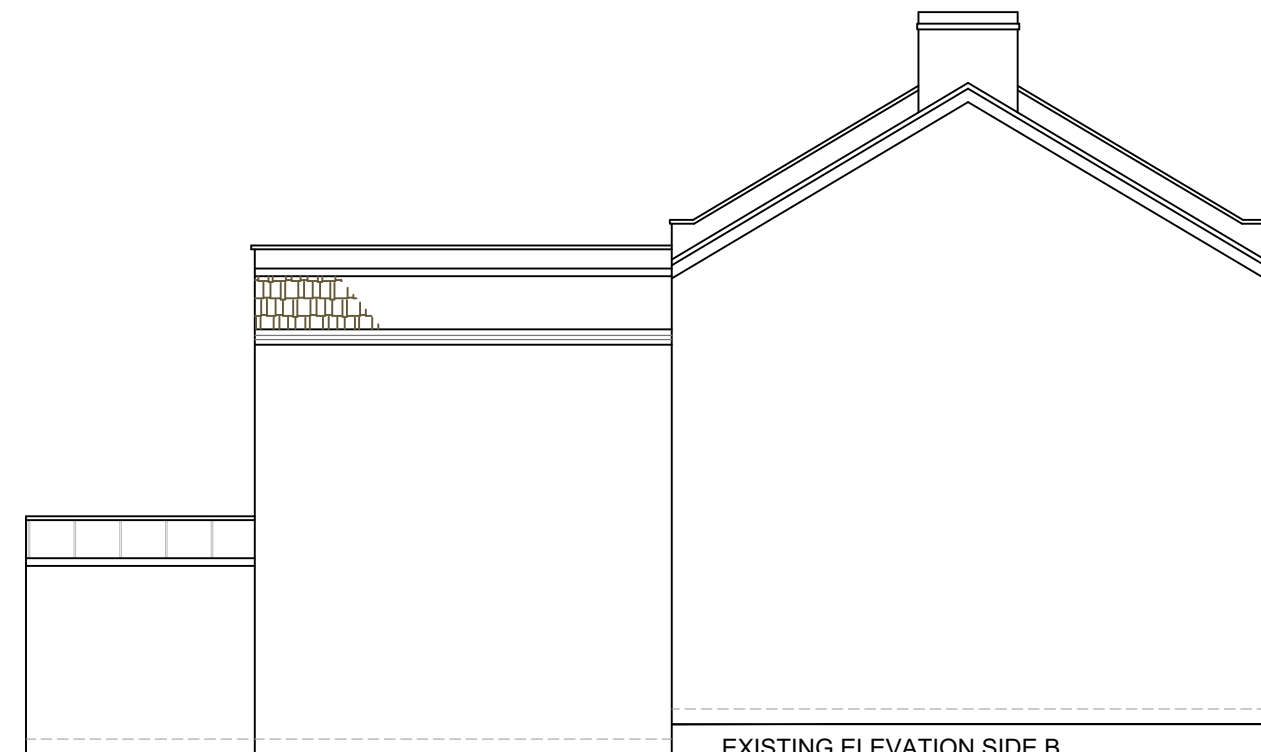

EXISTING ELEVATION SIDE B
SCALE 1:100



www.FastPlansUK.co.uk

Project: Loft Conversion with
Dormer to Rear.


Address: 60 HORNSEY PARK ROAD N8 0JY

Scale: 1:100 @ A3 Dwg. no: A08


Drawn by: O.B.S Date Drawn: 15-DEC-2022

For Drawings Tel: 020 3542 1777


E-mail: plans@FastPlansUK.co.uk

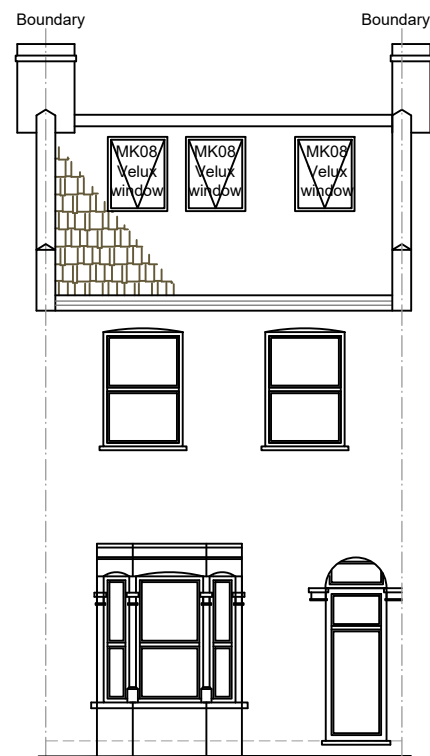

PROPOSED FRONT ELEVATION
SCALE 1:100

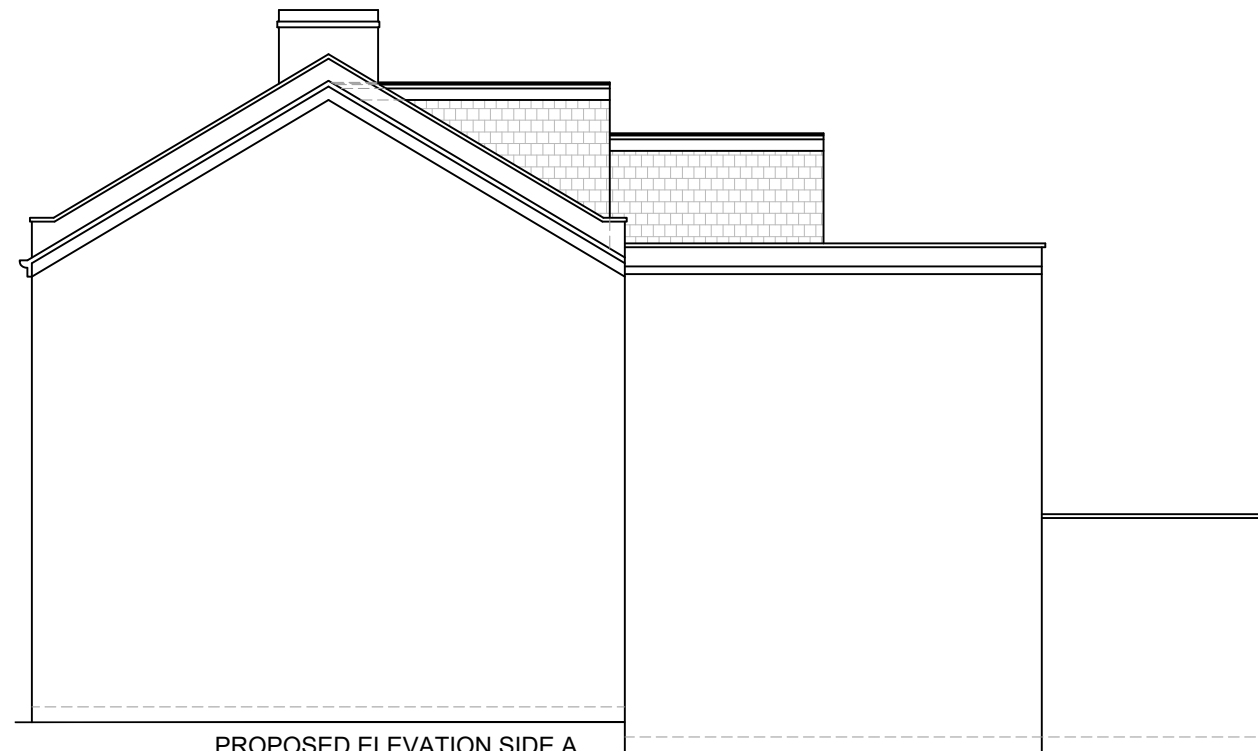


PROPOSED ELEVATION SIDE A
SCALE 1:100

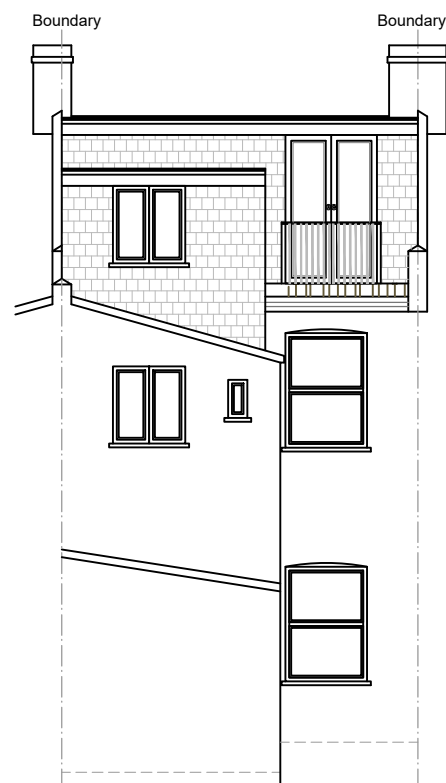


PROPOSED REAR ELEVATION
SCALE 1:100

ALL PROPOSED MATERIALS
TO MATCH THOSE OF
EXISTING PROPERTY

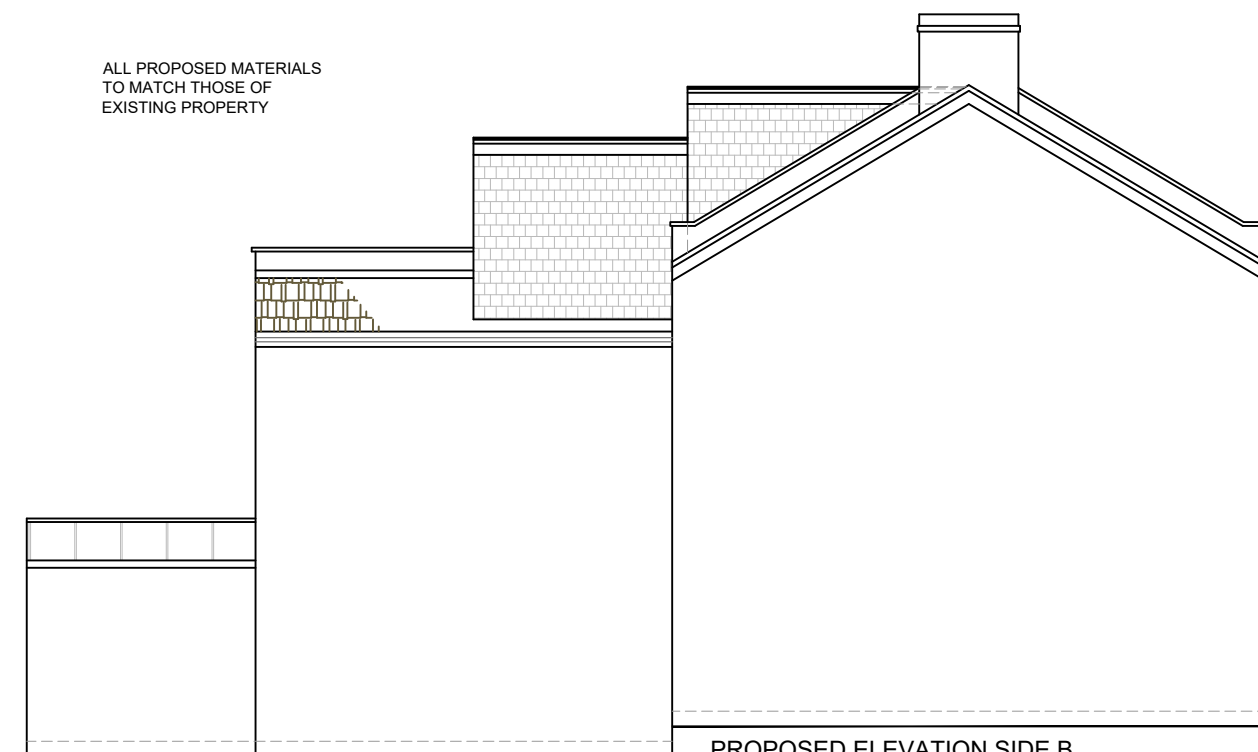

PROPOSED ELEVATION SIDE B
SCALE 1:100

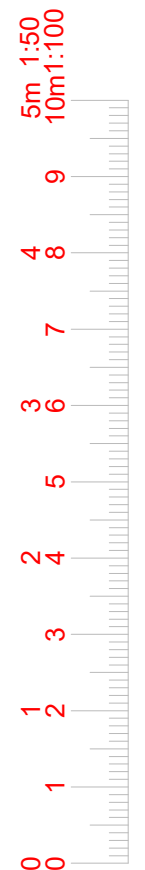

www.FastPlansUK.co.uk

Project: Loft Conversion with
Dormer to Rear.


Address: 60 HORNSEY PARK ROAD N8 0JY

Scale: 1:100 @ A3 Dwg. no: A09


Drawn by: O.B.S Date Drawn: 15-DEC-2022

For Drawings Tel: 020 3542 1777

E-mail: plans@FastPlansUK.co.uk

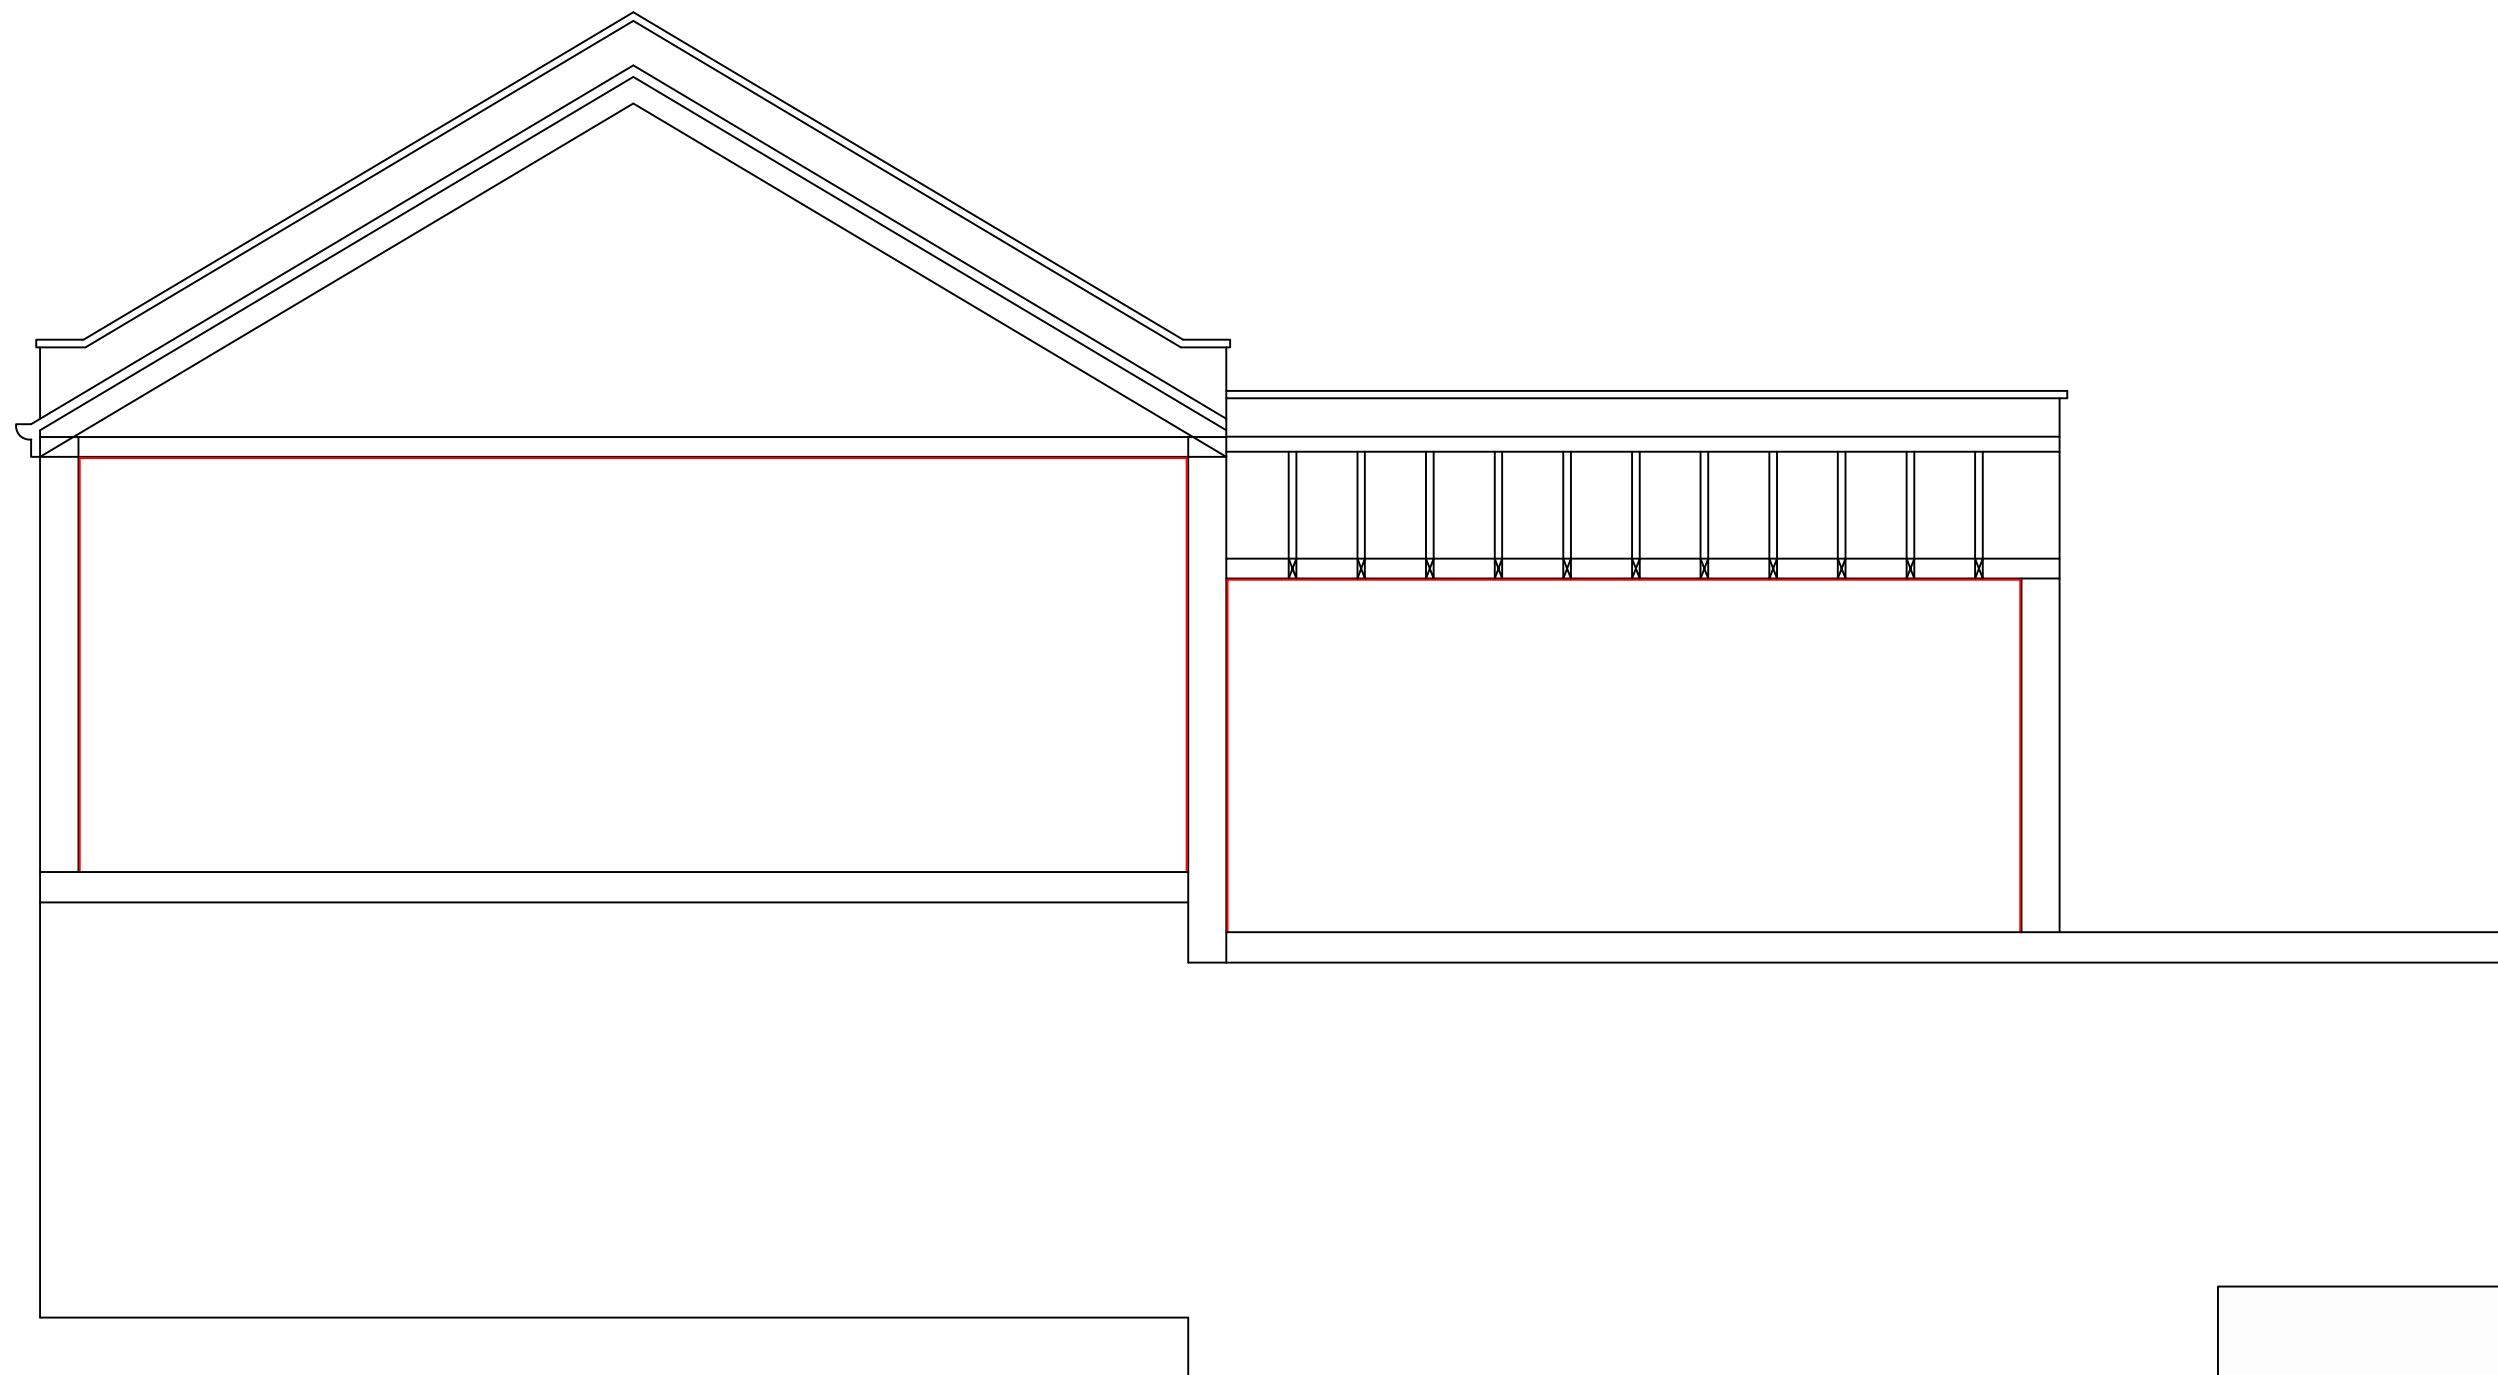

EXISTING SECTION AA
SCALE 1:50

 

www.FastPlansUK.co.uk

Project: Loft Conversion with
Dormer to Rear.


Address:
60 HORNSEY PARK ROAD N8 0JY

Scale: 1:50 @ A3	Dwg. no: A10
---------------------	-----------------

Drawn by: O.B.S	Date Drawn: 15-DEC-2022
--------------------	----------------------------

For Drawings Tel: 020 3542 1777

E-mail: plans@FastPlansUK.co.uk

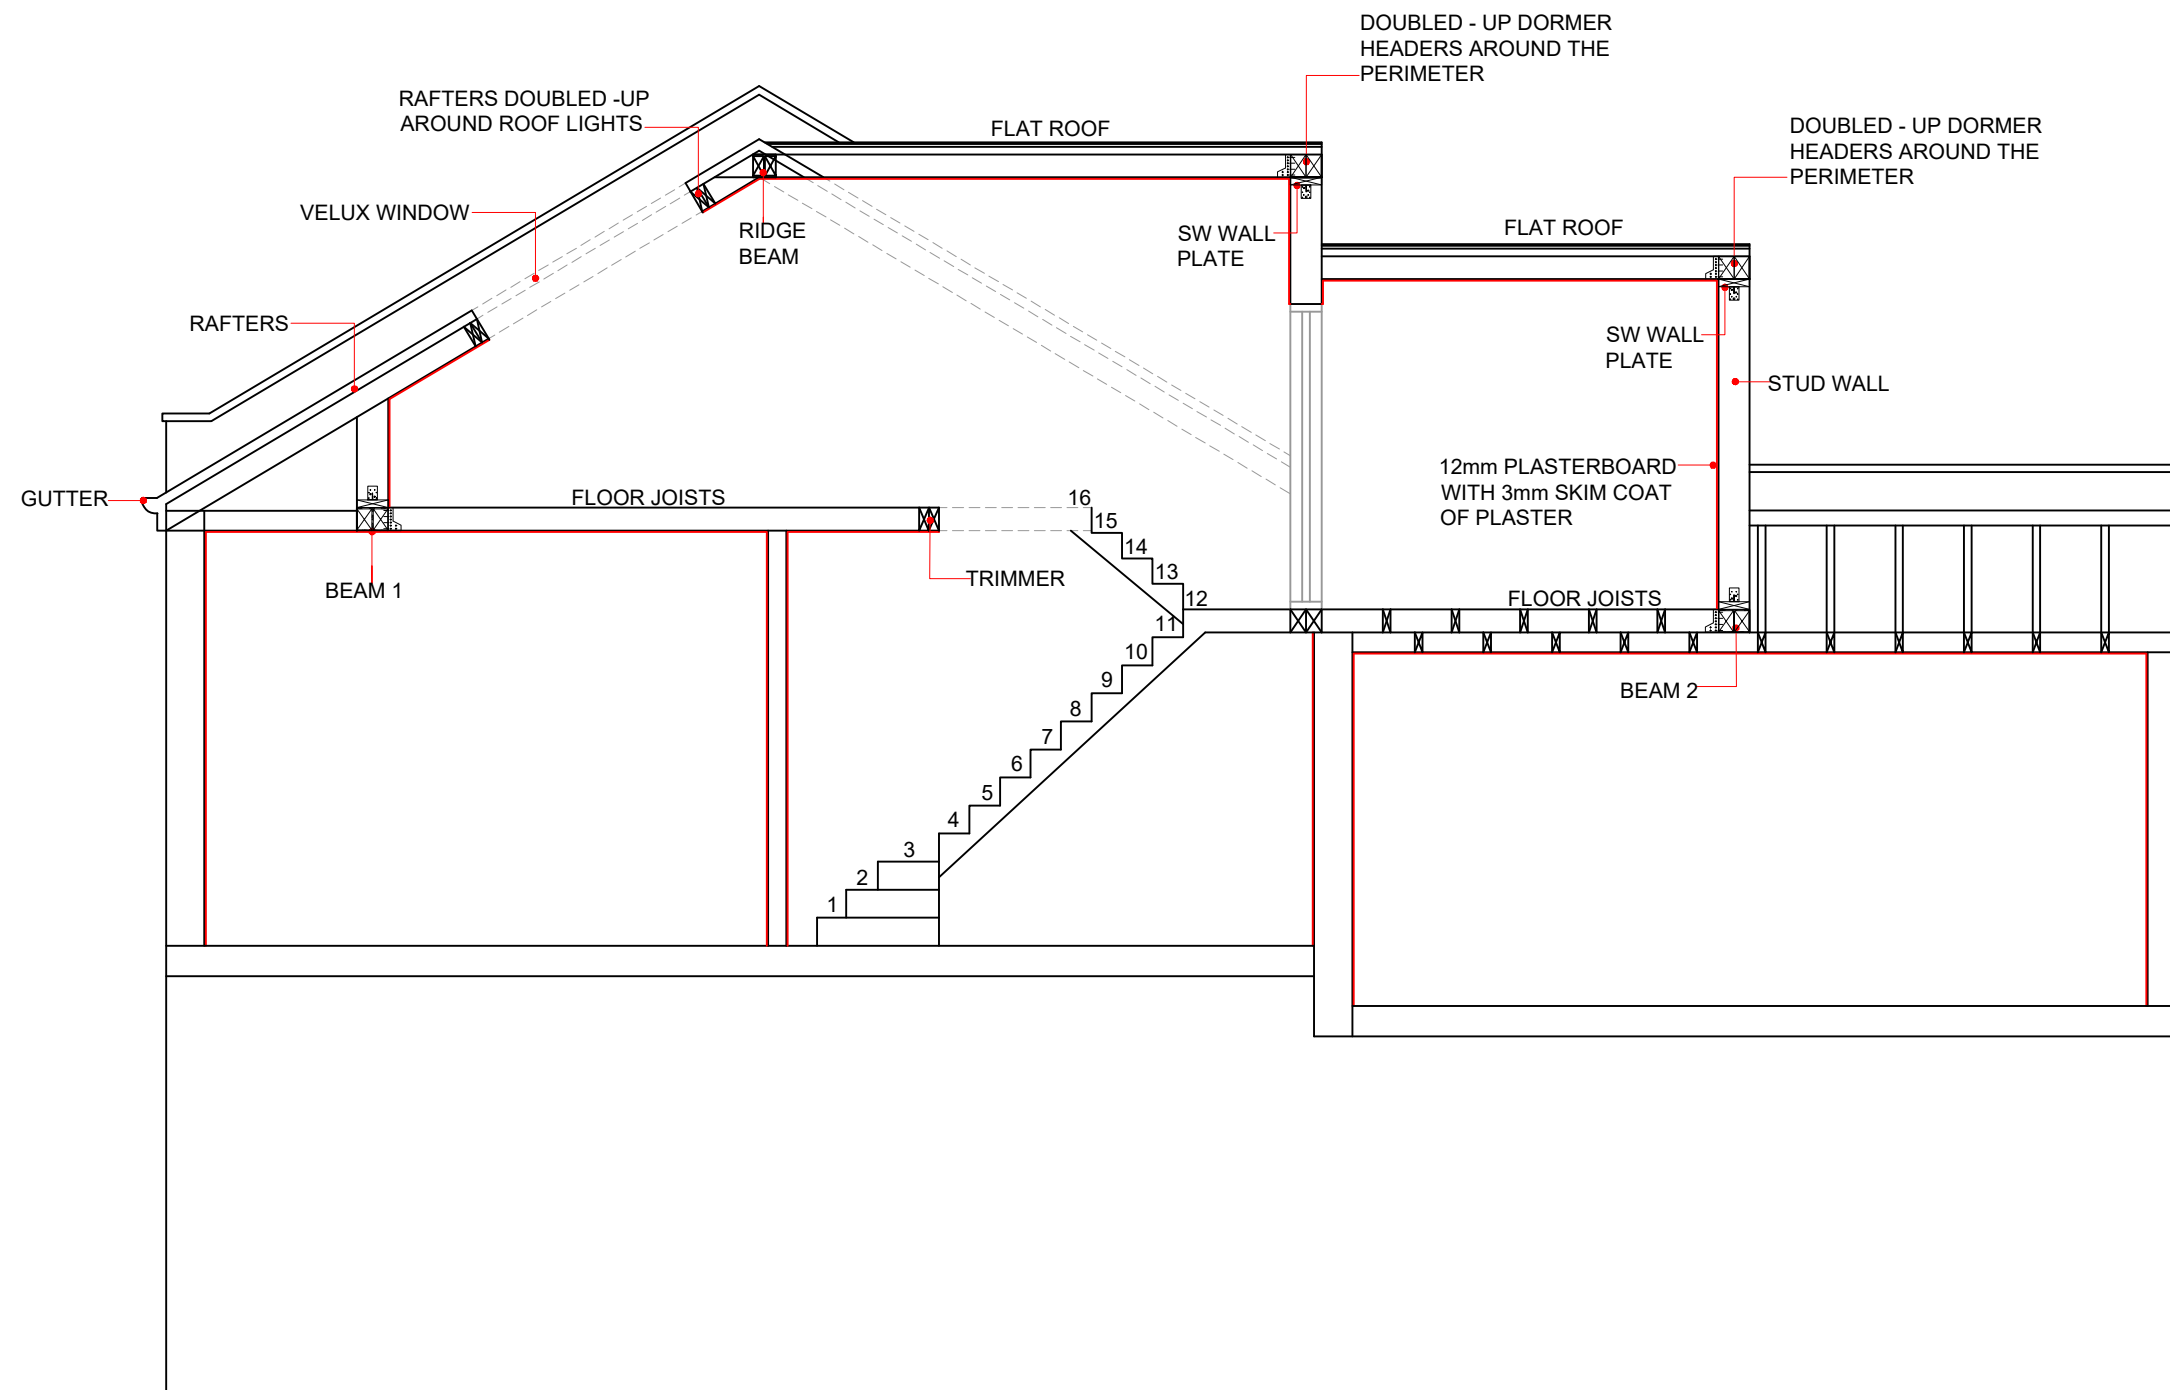

PROPOSED SECTION AA
SCALE 1:50



www.FastPlansUK.co.uk

Project: Loft Conversion with
Dormer to Rear.

Address: 60 HORNSEY PARK ROAD N8 0JY

Scale: 1:50 @ A3


Dwg. no: A11

Drawn by: O.B.S

Date Drawn: 15-DEC-2022


For Drawings Tel: 020 3542 1777

E-mail: plans@FastPlansUK.co.uk

 




BLOCK PLAN
SCALE 1:500

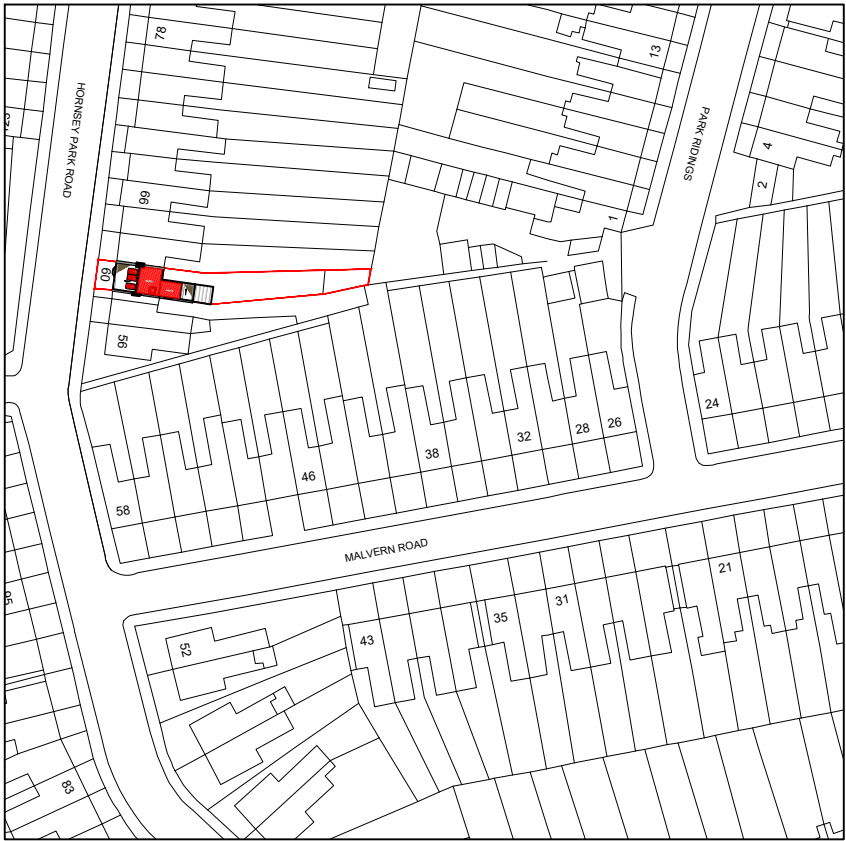

LOCATION PLAN
SCALE 1:1250

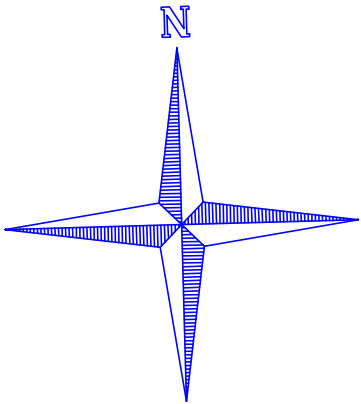

www.FastPlansUK.co.uk

Project: Loft Conversion with
Dormer to Rear.

Address:
60 HORNSEY PARK ROAD N8 0JY

Scale: 1:500 @ A3 Dwg. no: A12

Drawn by: O.B.S Date Drawn: 15-DEC-2022

For Drawings Tel: 020 3542 1777

E-mail: plans@FastPlansUK.co.uk