






**1** Front  
1 : 100

**2** Rear  
1 : 100

 

|   |     |             |      |                                               |                |                |                                  |          |                                                                                       |
|---|-----|-------------|------|-----------------------------------------------|----------------|----------------|----------------------------------|----------|---------------------------------------------------------------------------------------|
| <div>NOTES.</div> <div>CONTRACTORS MUST VERIFY ALL DIMENSIONS AT THE SITE BEFORE COMENCING ANY WORK.</div> <div>NO CONSTRUCTION WORK BEFORE BUILDING CONTROL APPROVEL AND STRUCTURAL ENGINEER CONFIRMATION.</div> <div>ANY DISCREPANCIES TO BE REPORTED TO GRIDKUNE.</div> <div>ALL DRAWINGS ARE TO BE READ IN CONJUNCTION WITH ALL RELEVANT DRAWINGS AND SPECIFICATIONS.</div> | Rev | Description | Date | PROJECT TITLE                                 |                |                | DRAWING TITLE                    |          |  |
|   |     |             |      | 70, Beechfield Road, Haringey, London, N4 1PE |                |                | Proposed Front & Rear Elevations |          |                                                                                       |
|   |     |             |      |                                               |                |                | CLIENT                           |          |                                                                                       |
|   |     |             |      |                                               |                |                | Mr Avigdor Junger                |          |                                                                                       |
|   |     |             |      | Date                                          | Project number | DRWAING NUMBER | Scale (@ A3)                     | Drawn by |                                                                                       |
|   |     |             |      | Nov 22                                        | 6339           | PR - E001      | 1 : 100                          | Sara     |                                                                                       |
|   |     |             |      |                                               |                |                |                                  |          |                                                                                       |
 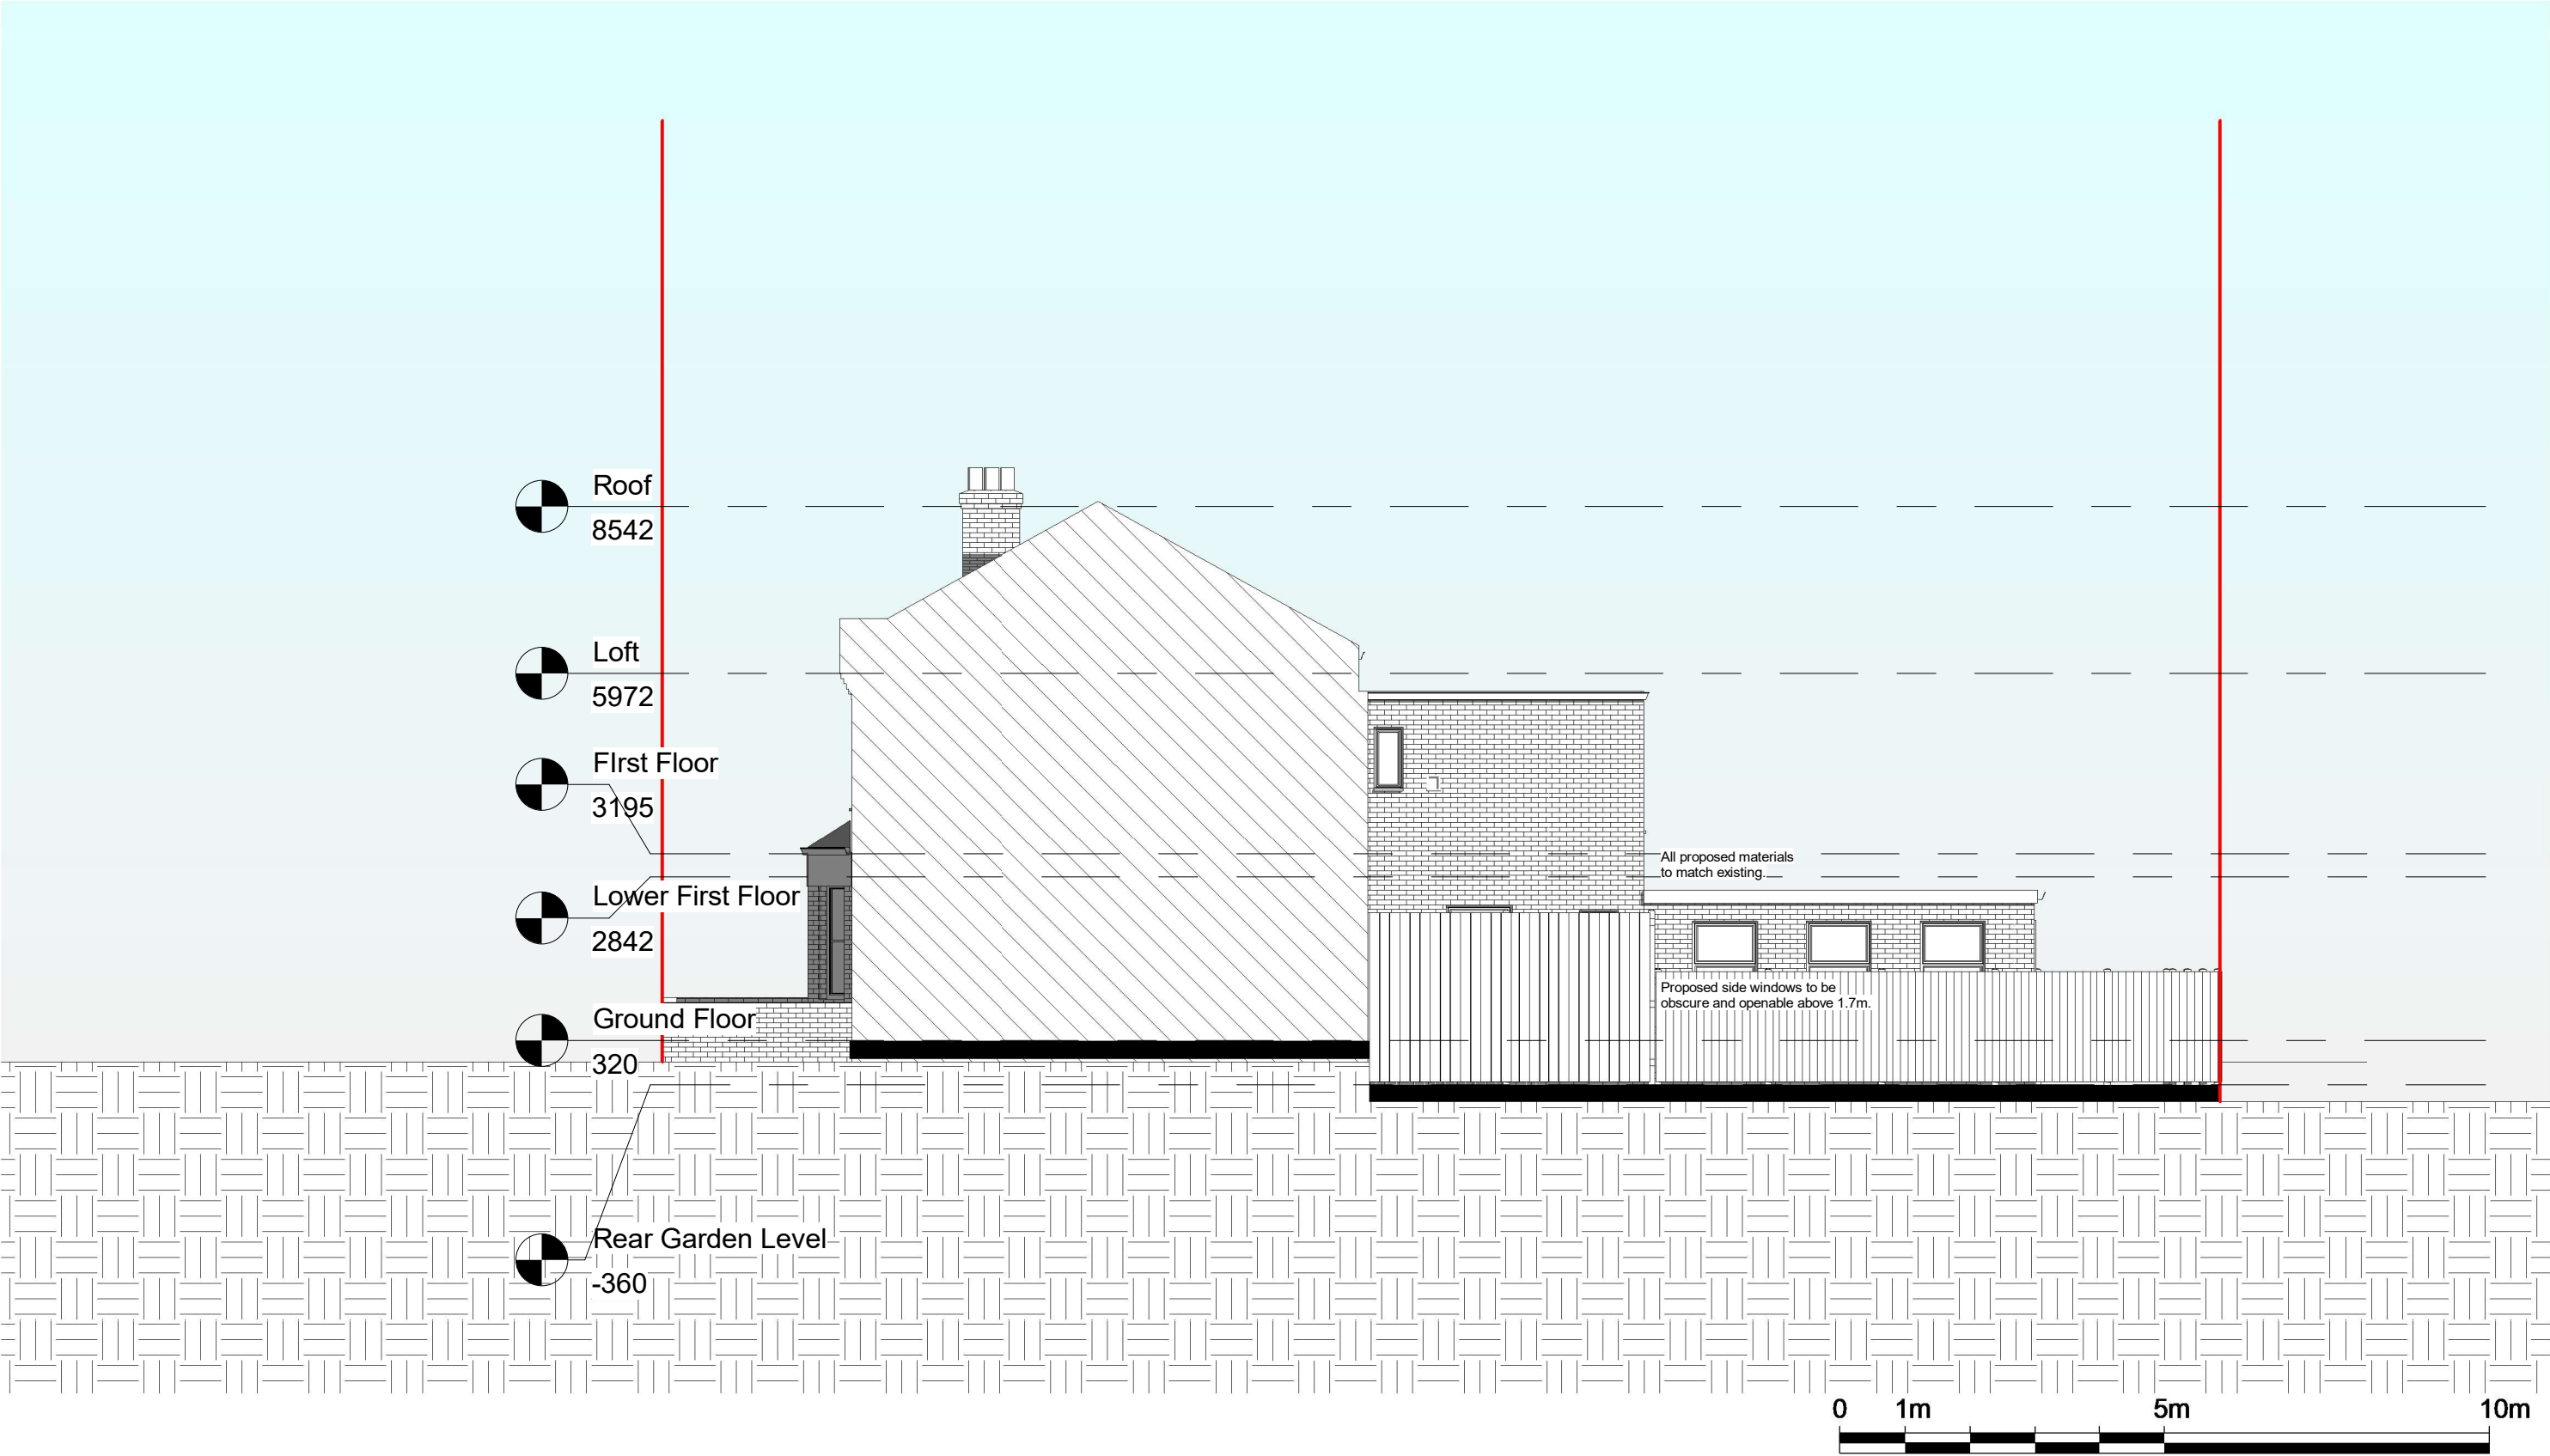

NOTES:  
CONTRACTORS MUST VERIFY ALL DIMENSIONS AT THE SITE BEFORE COMMENCING ANY WORK.  
NO CONSTRUCTION WORK BEFORE BUILDING CONTROL APPROVAL AND STRUCTURAL ENGINEER CONFIRMATION.  
ANY DISCREPANCIES TO BE REPORTED TO GRIDKUNE.  
ALL DRAWINGS ARE TO BE READ IN CONJUNCTION WITH ALL RELEVANT DRAWINGS AND SPECIFICATIONS.

| Rev | Description | Date |
|-----|-------------|------|
|     |             |      |
|     |             |      |
|     |             |      |
|     |             |      |
|     |             |      |

|                                               |                |                |
|-----------------------------------------------|----------------|----------------|
| PROJECT TITLE                                 |                |                |
| 70, Beechfield Road, Haringey, London, N4 1PE |                |                |
| Date                                          | Project number | DRWAING NUMBER |
| Nov 22                                        | 6339           | PR - E002      |

|                         |          |
|-------------------------|----------|
| DRAWING TITLE           |          |
| Proposed Side Elevation |          |
| CLIENT                  |          |
| Mr Avigdor Junger       |          |
| Scale (@ A3)            | Drawn by |
| 1 : 100                 | Sara     |







**2 OS Map**  
1 : 1250



 Propoerty Boundry




**1 Location Plan**  
1 : 200

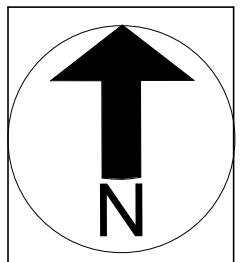 

NOTES:  
CONTRACTORS MUST VERIFY ALL DIMENSIONS  
AT THE  
SITE BEFORE COMENCING ANY WORK.  
  
NO CONSTRUCTION WORK BEFORE BUILDING  
CONTROL  
APPROVAL AND STRUCTURAL ENGINEER  
CONFIRMATION.  
  
ANY DISCREPANCIES TO BE REPORTED TO  
GRIDKUNE.  
ALL DRAWINGS ARE TO BE READ IN  
CONJUNCTION WITH  
ALL RELEVANT DRAWINGS AND  
SPECIFICATIONS.

| Rev | Description | Date |
|-----|-------------|------|
|     |             |      |
|     |             |      |
|                                                                    |                        |                                 |                                                      |                  |                                                                                       |
|--------------------------------------------------------------------|------------------------|---------------------------------|------------------------------------------------------|------------------|---------------------------------------------------------------------------------------|
| PROJECT TITLE<br><br>70, Beechfield Road, Haringey, London, N4 1PE |                        |                                 | DRAWING TITLE<br><br>Proposed Location Plan & OS Map |                  |  |
|                                                                    |                        |                                 | CLIENT<br><br>Mr Avigdor Junger                      |                  |                                                                                       |
| Date<br>Nov 22                                                     | Project number<br>6339 | DRWAING NUMBER<br><br>PR - L001 | Scale (@ A3)<br>As indicated                         | Drawn by<br>Sara |                                                                                       |

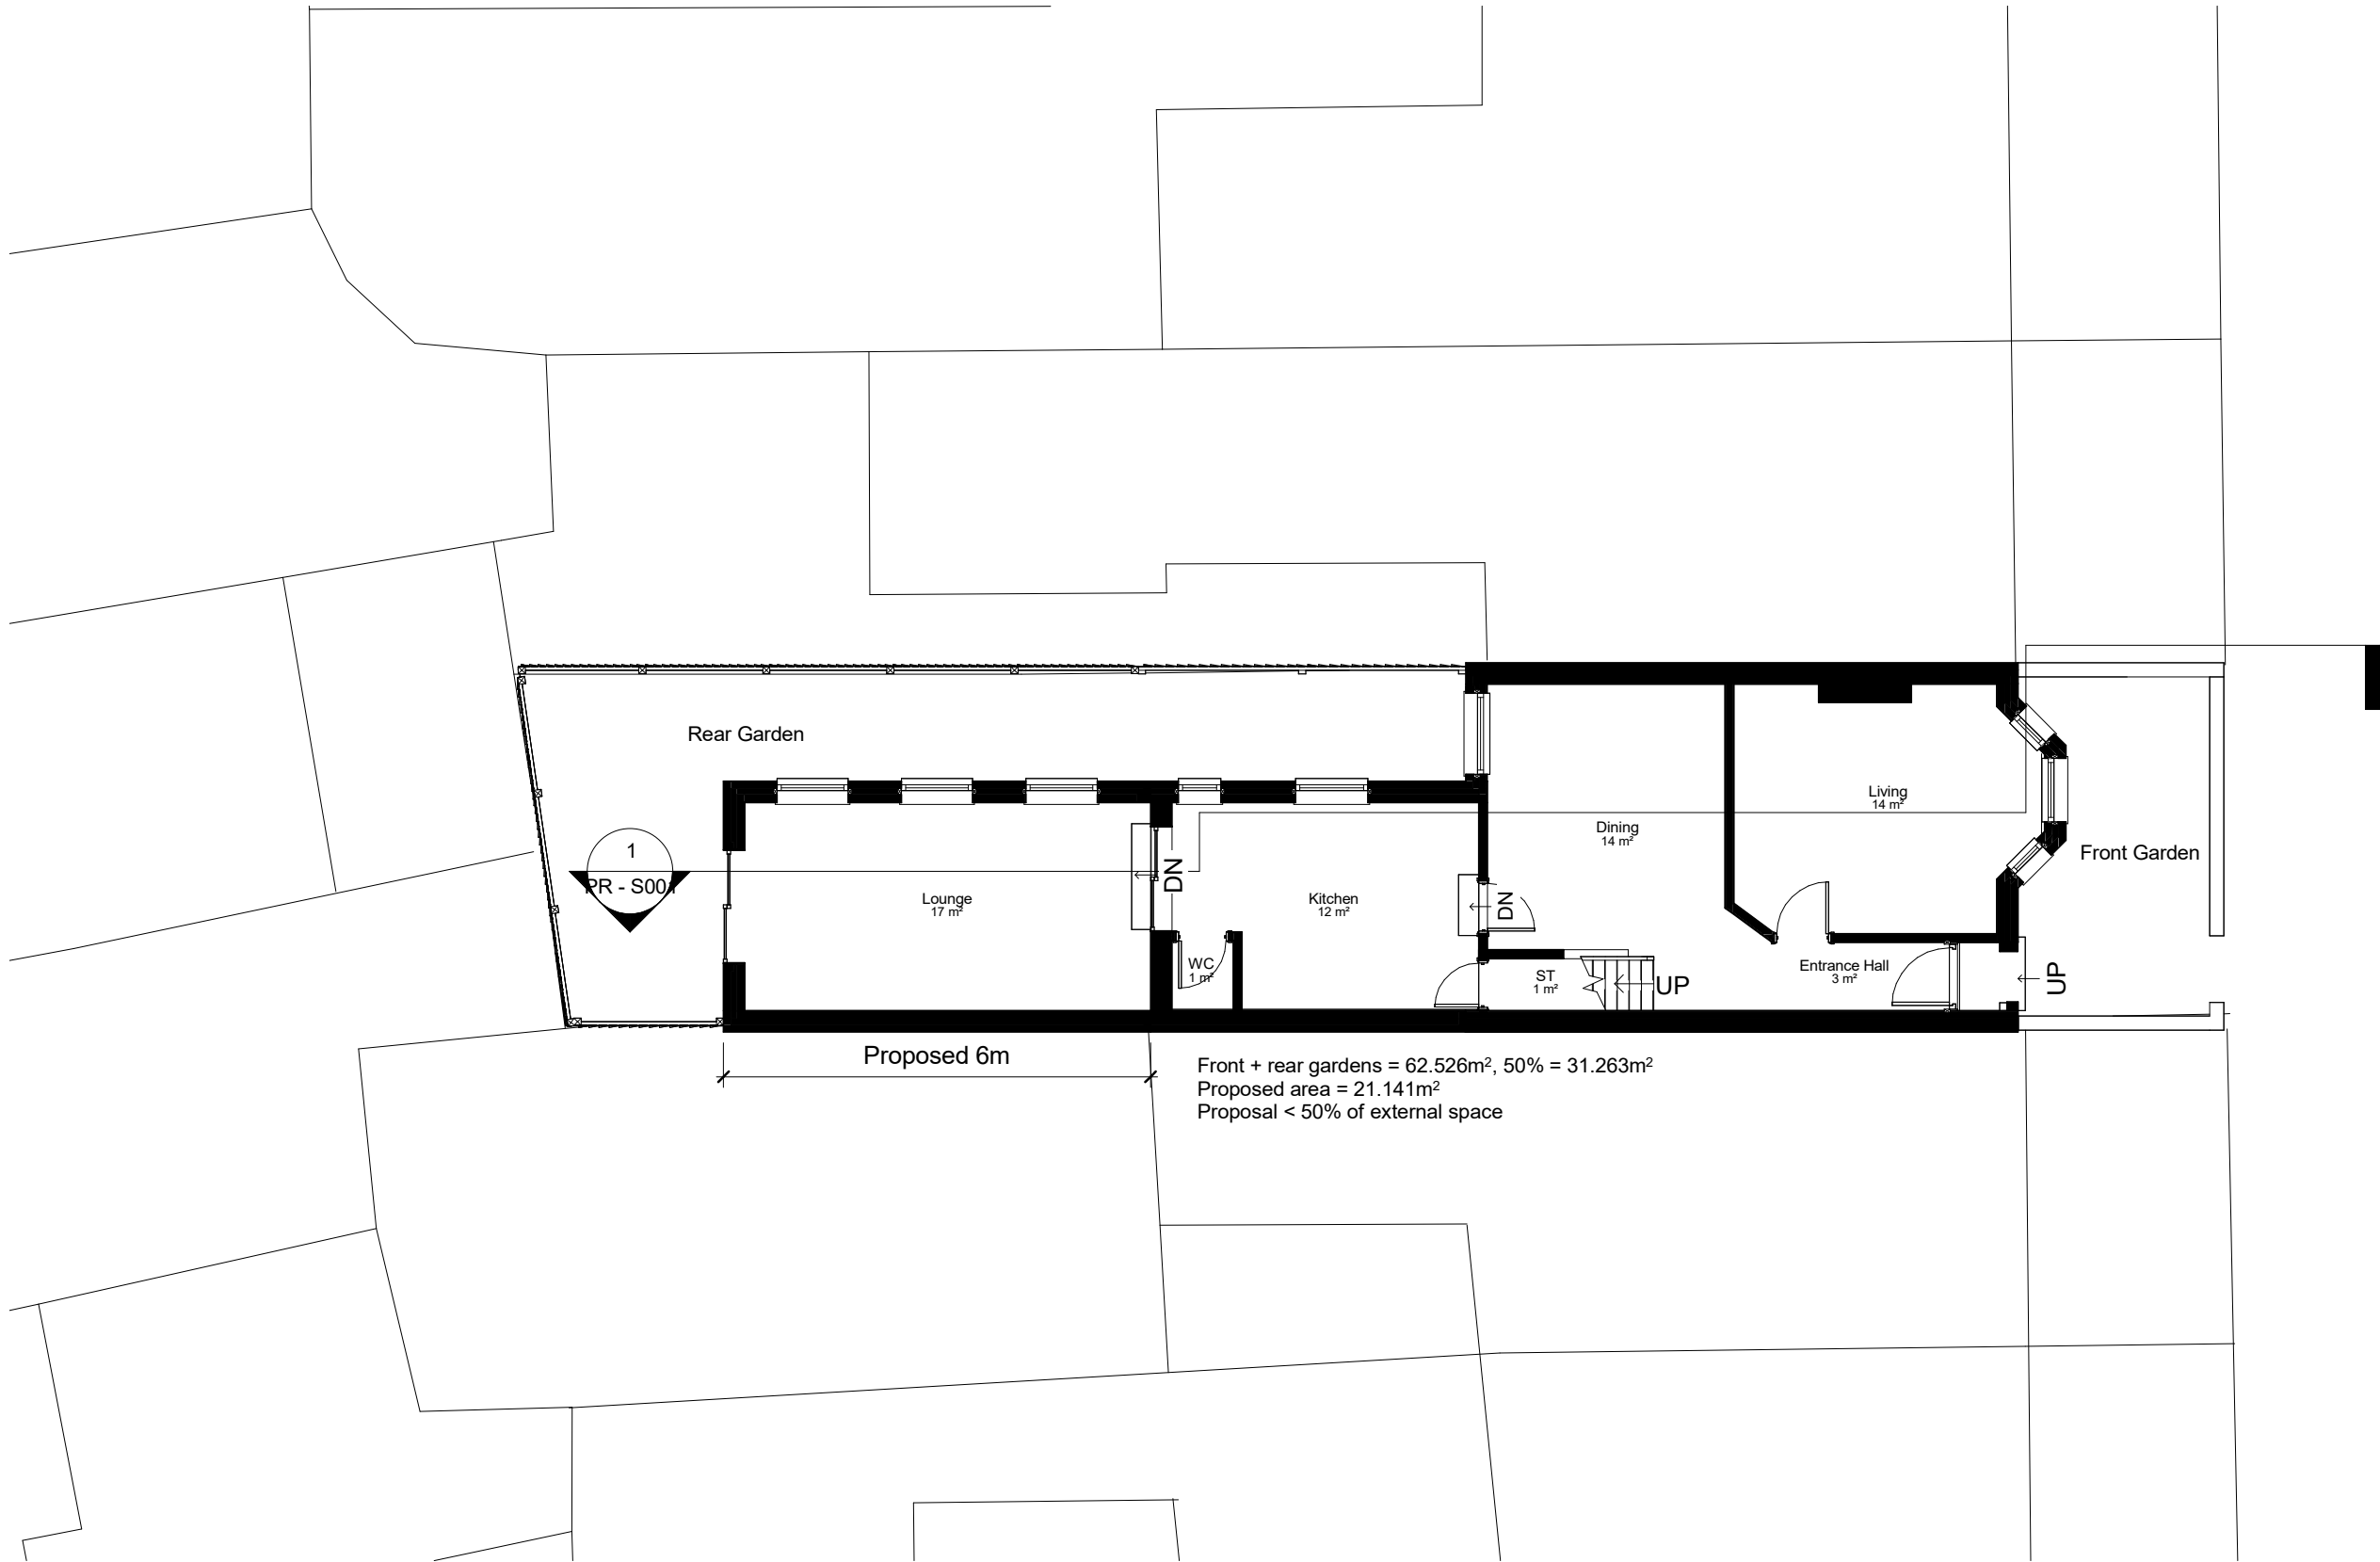

Front + rear gardens = 62.526m², 50% = 31.263m²  
Proposed area = 21.141m²  
Proposal < 50% of external space



Beechfield Road

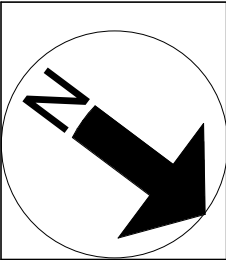



NOTES:  
CONTRACTORS MUST VERIFY ALL DIMENSIONS AT THE SITE BEFORE COMENCING ANY WORK.  
  
NO CONSTRUCTION WORK BEFORE BUILDING CONTROL APPROVAL AND STRUCTURAL ENGINEER CONFIRMATION.  
  
ANY DISCREPANCIES TO BE REPORTED TO GRIDKUNE.  
ALL DRAWINGS ARE TO BE READ IN CONJUNCTION WITH ALL RELEVANT DRAWINGS AND SPECIFICATIONS.

| Rev | Description | Date |
|-----|-------------|------|
|     |             |      |
|     |             |      |
|                                               |                |                |
|-----------------------------------------------|----------------|----------------|
| PROJECT TITLE                                 |                |                |
| 70, Beechfield Road, Haringey, London, N4 1PE |                |                |
| Date                                          | Project number | DRWAING NUMBER |
| Nov 22                                        | 6339           | PR - P001      |

|                       |          |
|-----------------------|----------|
| DRAWING TITLE         |          |
| Proposed Ground Floor |          |
| CLIENT                |          |
| Mr Avigdor Junger     |          |
| Scale (@ A3)          | Drawn by |
| 1 : 100               | Sara     |



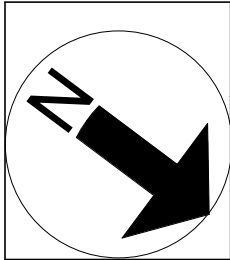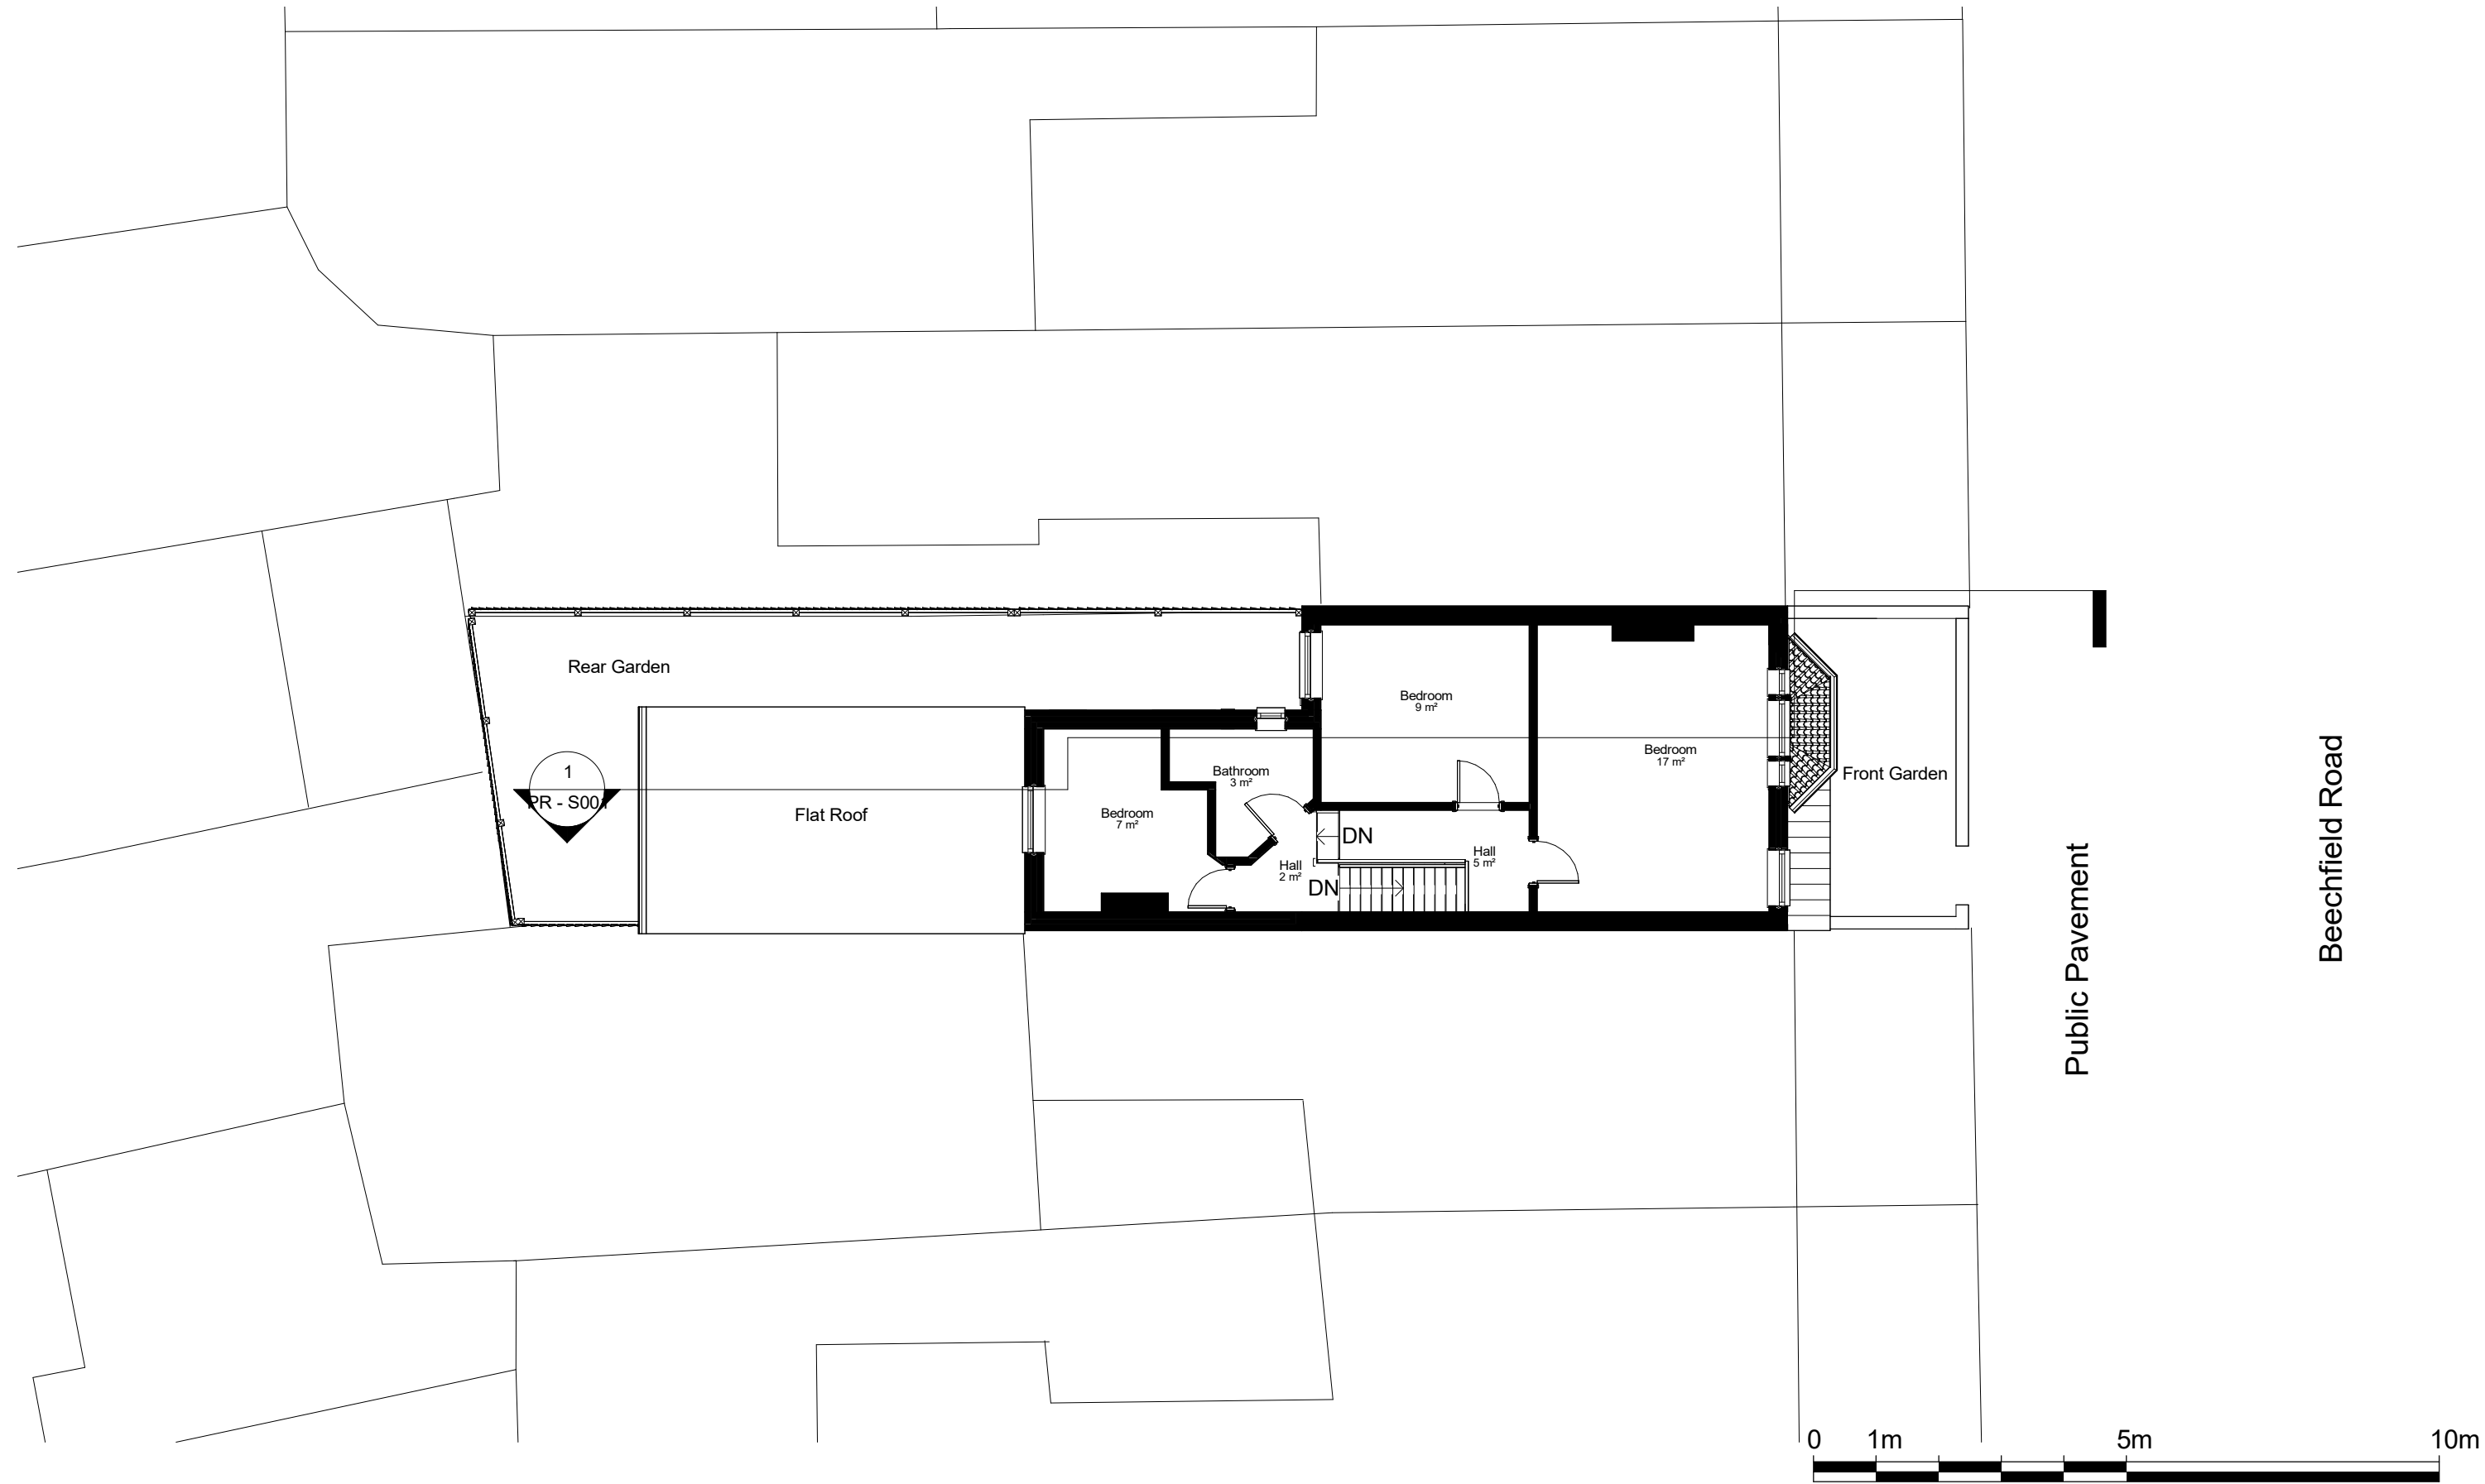

NOTES:  
CONTRACTORS MUST VERIFY ALL DIMENSIONS  
AT THE  
SITE BEFORE COMENCING ANY WORK.  
  
NO CONSTRUCTION WORK BEFORE BUILDING  
CONTROL APPROVAL AND STRUCTURAL ENGINEER  
CONFIRMATION.  
  
ANY DISCREPANCIES TO BE REPORTED TO  
GRIDKUNE.  
ALL DRAWINGS ARE TO BE READ IN  
CONJUNCTION WITH  
ALL RELEVANT DRAWINGS AND  
SPECIFICATIONS.


| Rev | Description | Date |
|-----|-------------|------|
|     |             |      |
|     |             |      |
PROJECT TITLE  
  
70, Beechfield Road, Haringey, London, N4 1PE


|                |                        |                             |
|----------------|------------------------|-----------------------------|
| Date<br>Nov 22 | Project number<br>6339 | DRWAING NUMBER<br>PR - P002 |
|----------------|------------------------|-----------------------------|

|                                       |                  |
|---------------------------------------|------------------|
| DRAWING TITLE<br>Proposed First Floor |                  |
| CLIENT<br>Mr Avigdor Junger           |                  |
| Scale (@ A3)<br>1 : 100               | Drawn by<br>Sara |



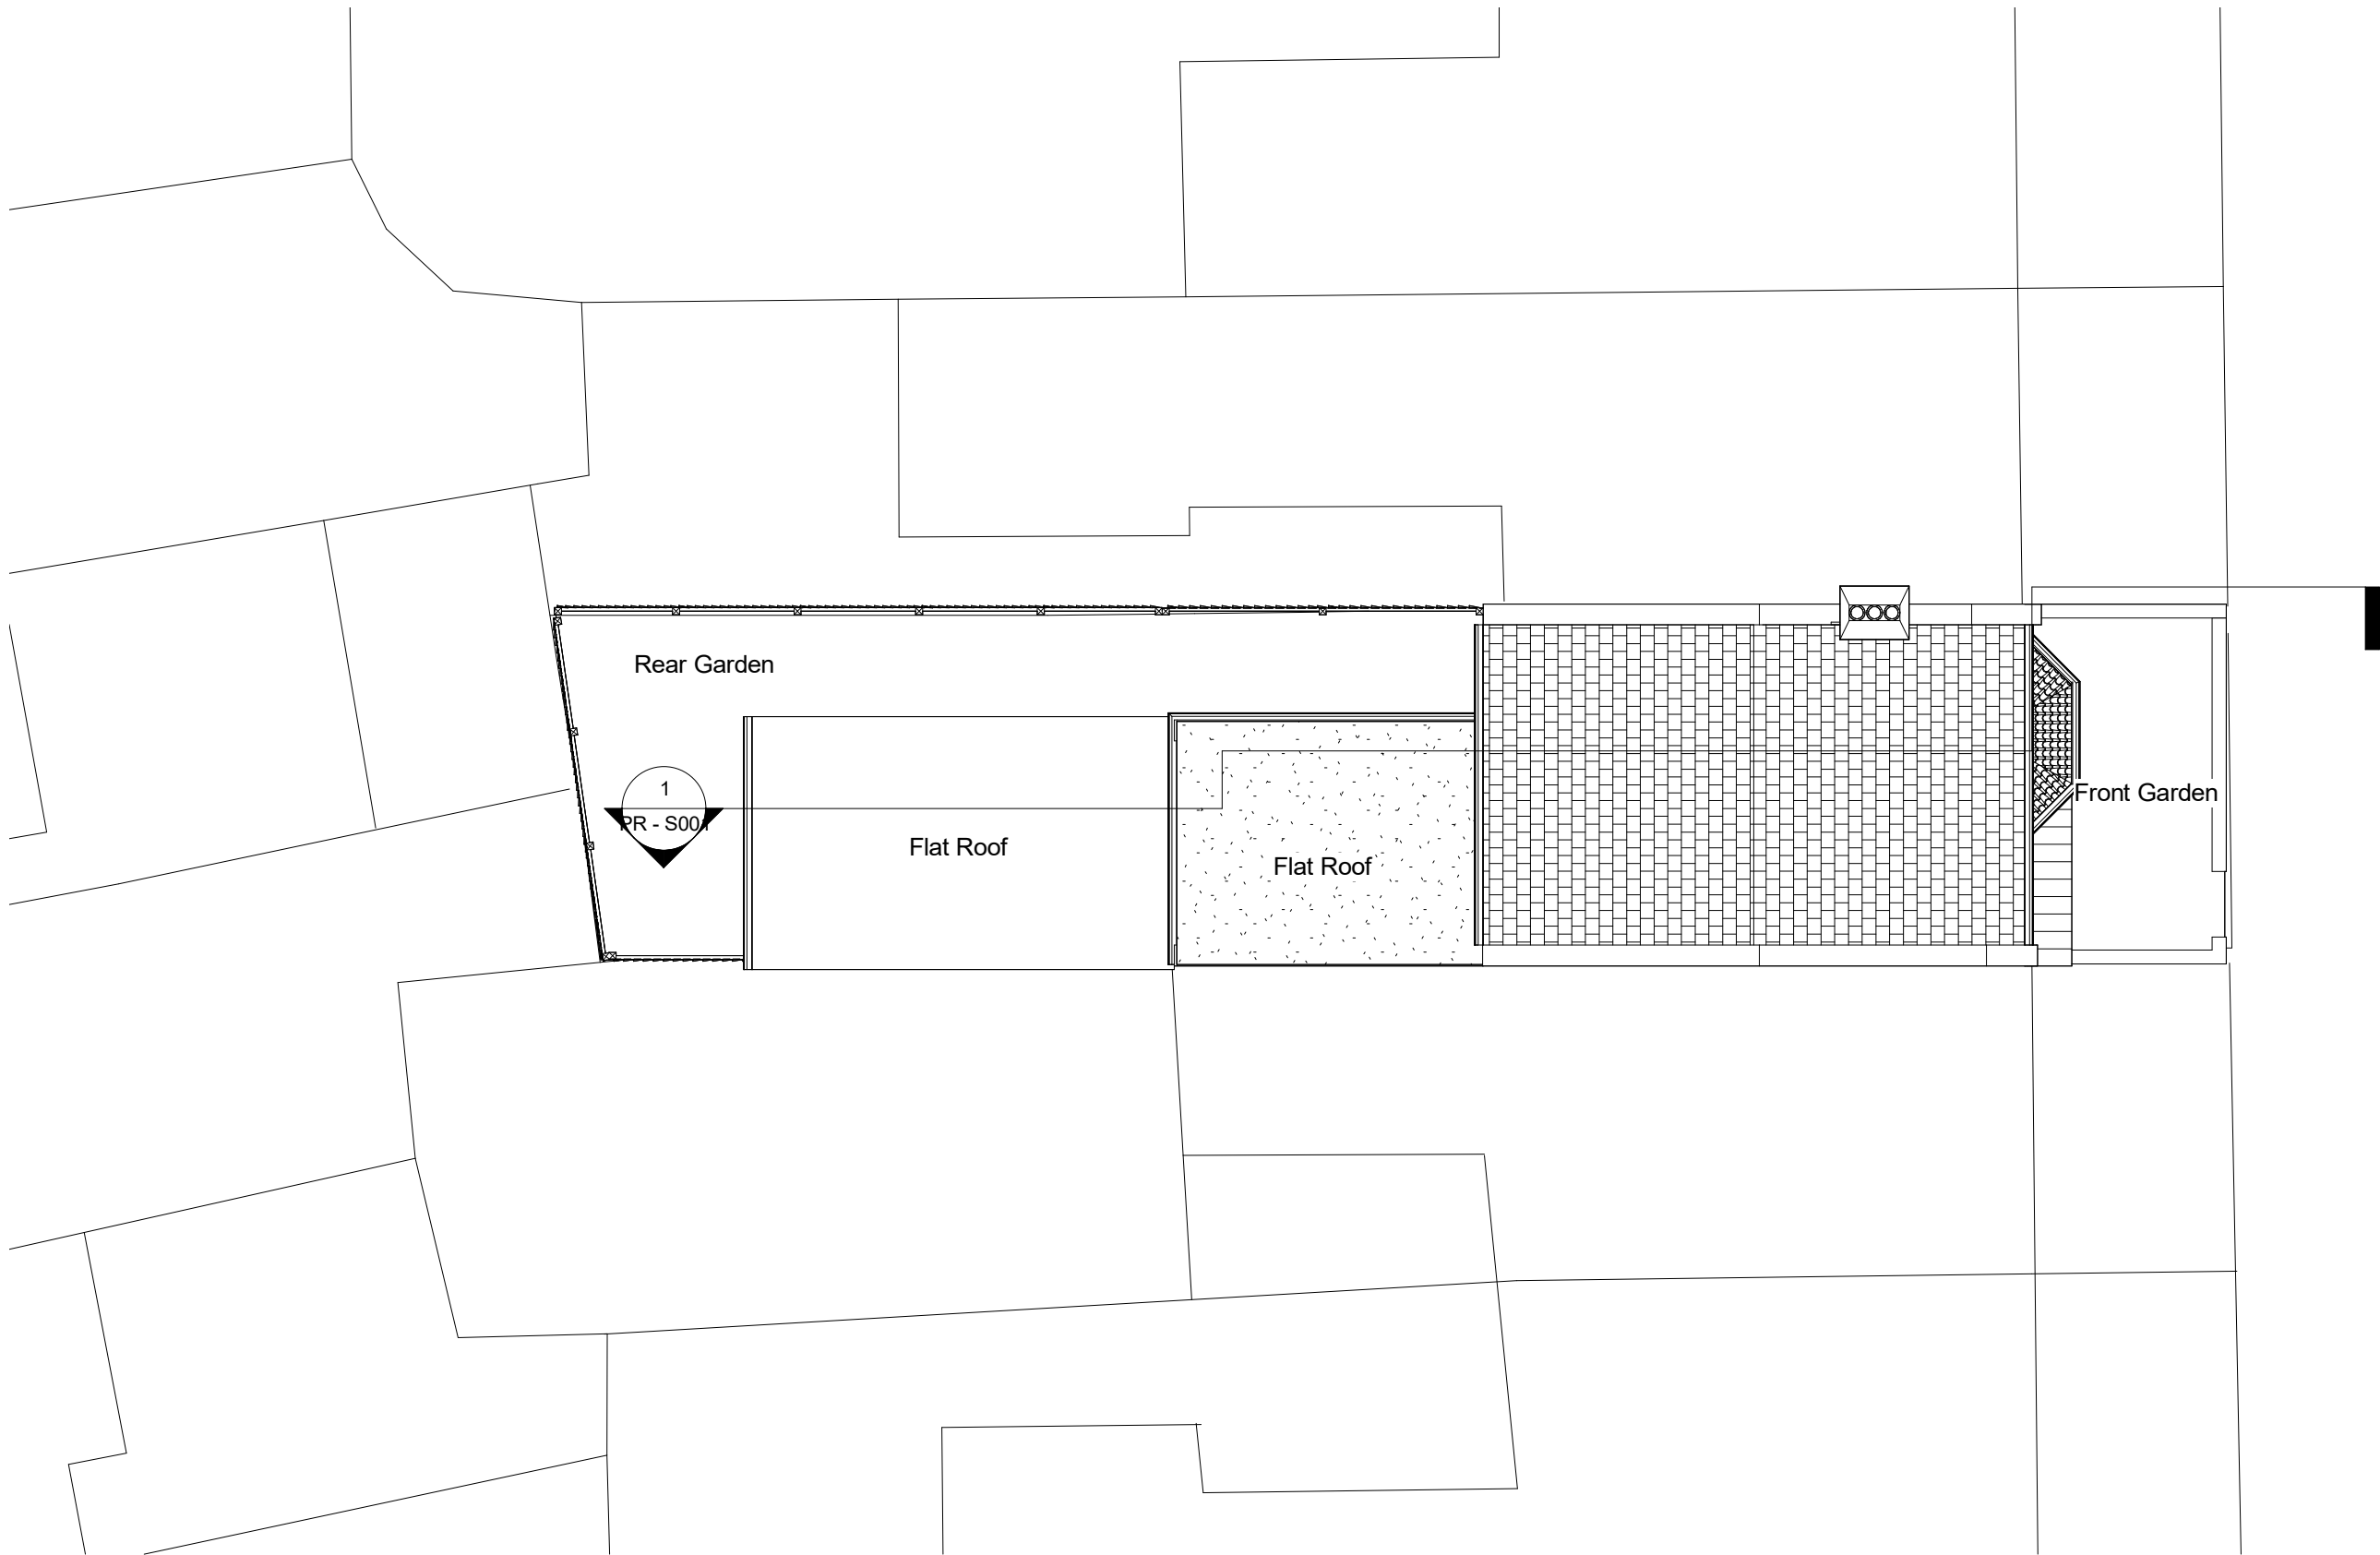

Beechfield Road

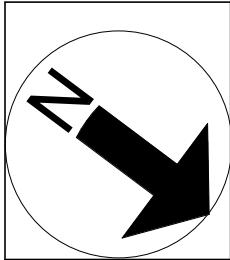


NOTES:  
CONTRACTORS MUST VERIFY ALL DIMENSIONS  
AT THE  
SITE BEFORE COMENCING ANY WORK.  
  
NO CONSTRUCTION WORK BEFORE BUILDING  
CONTROL  
APPROVAL AND STRUCTURAL ENGINEER  
CONFIRMATION.  
  
ANY DISCREPANCIES TO BE REPORTED TO  
GRIDKUNE.  
ALL DRAWINGS ARE TO BE READ IN  
CONJUNCTION WITH  
ALL RELEVANT DRAWINGS AND  
SPECIFICATIONS.

| Rev | Description | Date |
|-----|-------------|------|
|     |             |      |
|     |             |      |
|                                               |                |                |
|-----------------------------------------------|----------------|----------------|
| PROJECT TITLE                                 |                |                |
| 70, Beechfield Road, Haringey, London, N4 1PE |                |                |
| Date                                          | Project number | DRWAING NUMBER |
| Nov 22                                        | 6339           | PR - P003      |

|                    |          |
|--------------------|----------|
| DRAWING TITLE      |          |
| Proposed Roof Plan |          |
| CLIENT             |          |
| Mr Avigdor Junger  |          |
| Scale (@ A3)       | Drawn by |
| 1 : 100            | Sara     |



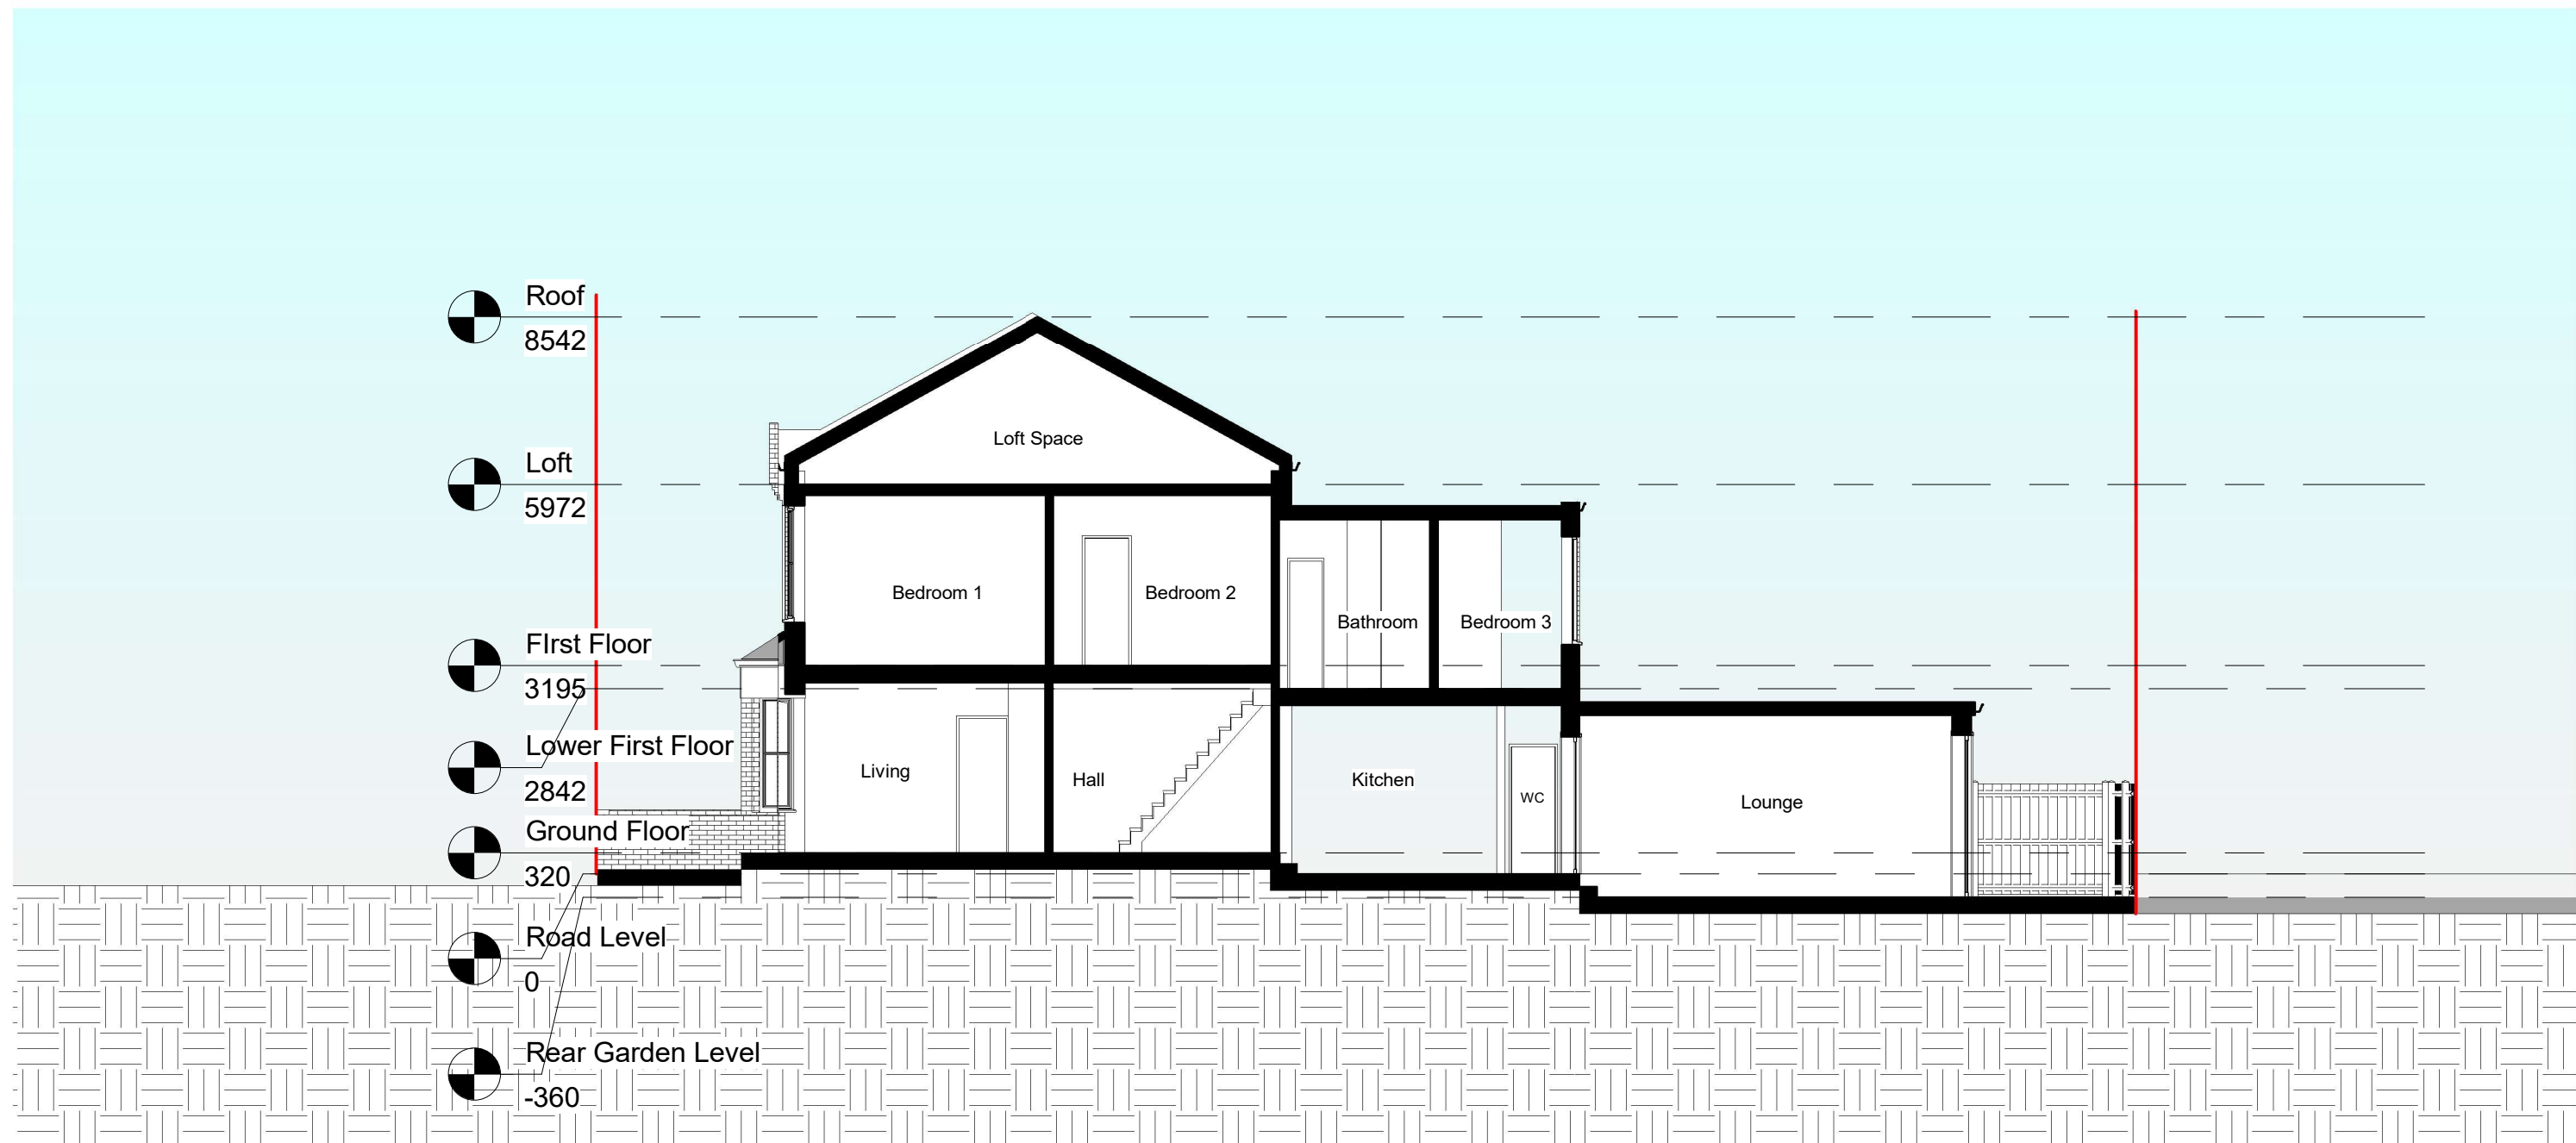

NOTES:  
CONTRACTORS MUST VERIFY ALL DIMENSIONS  
AT THE  
SITE BEFORE COMMENCING ANY WORK.  
  
NO CONSTRUCTION WORK BEFORE BUILDING  
CONTROL  
APPROVAL AND STRUCTURAL ENGINEER  
CONFIRMATION.  
  
ANY DISCREPANCIES TO BE REPORTED TO  
GRIDKUNE.  
ALL DRAWINGS ARE TO BE READ IN  
CONJUNCTION WITH  
ALL RELEVANT DRAWINGS AND  
SPECIFICATIONS.

| Rev | Description | Date |
|-----|-------------|------|
|     |             |      |
|     |             |      |
|     |             |      |
|     |             |      |
|     |             |      |

|                                               |                |                |
|-----------------------------------------------|----------------|----------------|
| PROJECT TITLE                                 |                |                |
| 70, Beechfield Road, Haringey, London, N4 1PE |                |                |
| Date                                          | Project number | DRWAING NUMBER |
| Nov 22                                        | 6339           | PR - S001      |

|                     |          |
|---------------------|----------|
| DRAWING TITLE       |          |
| Proposed Section AA |          |
| CLIENT              |          |
| Mr Avigdor Junger   |          |
| Scale (@ A3)        | Drawn by |
| 1 : 100             | Sara     |

