




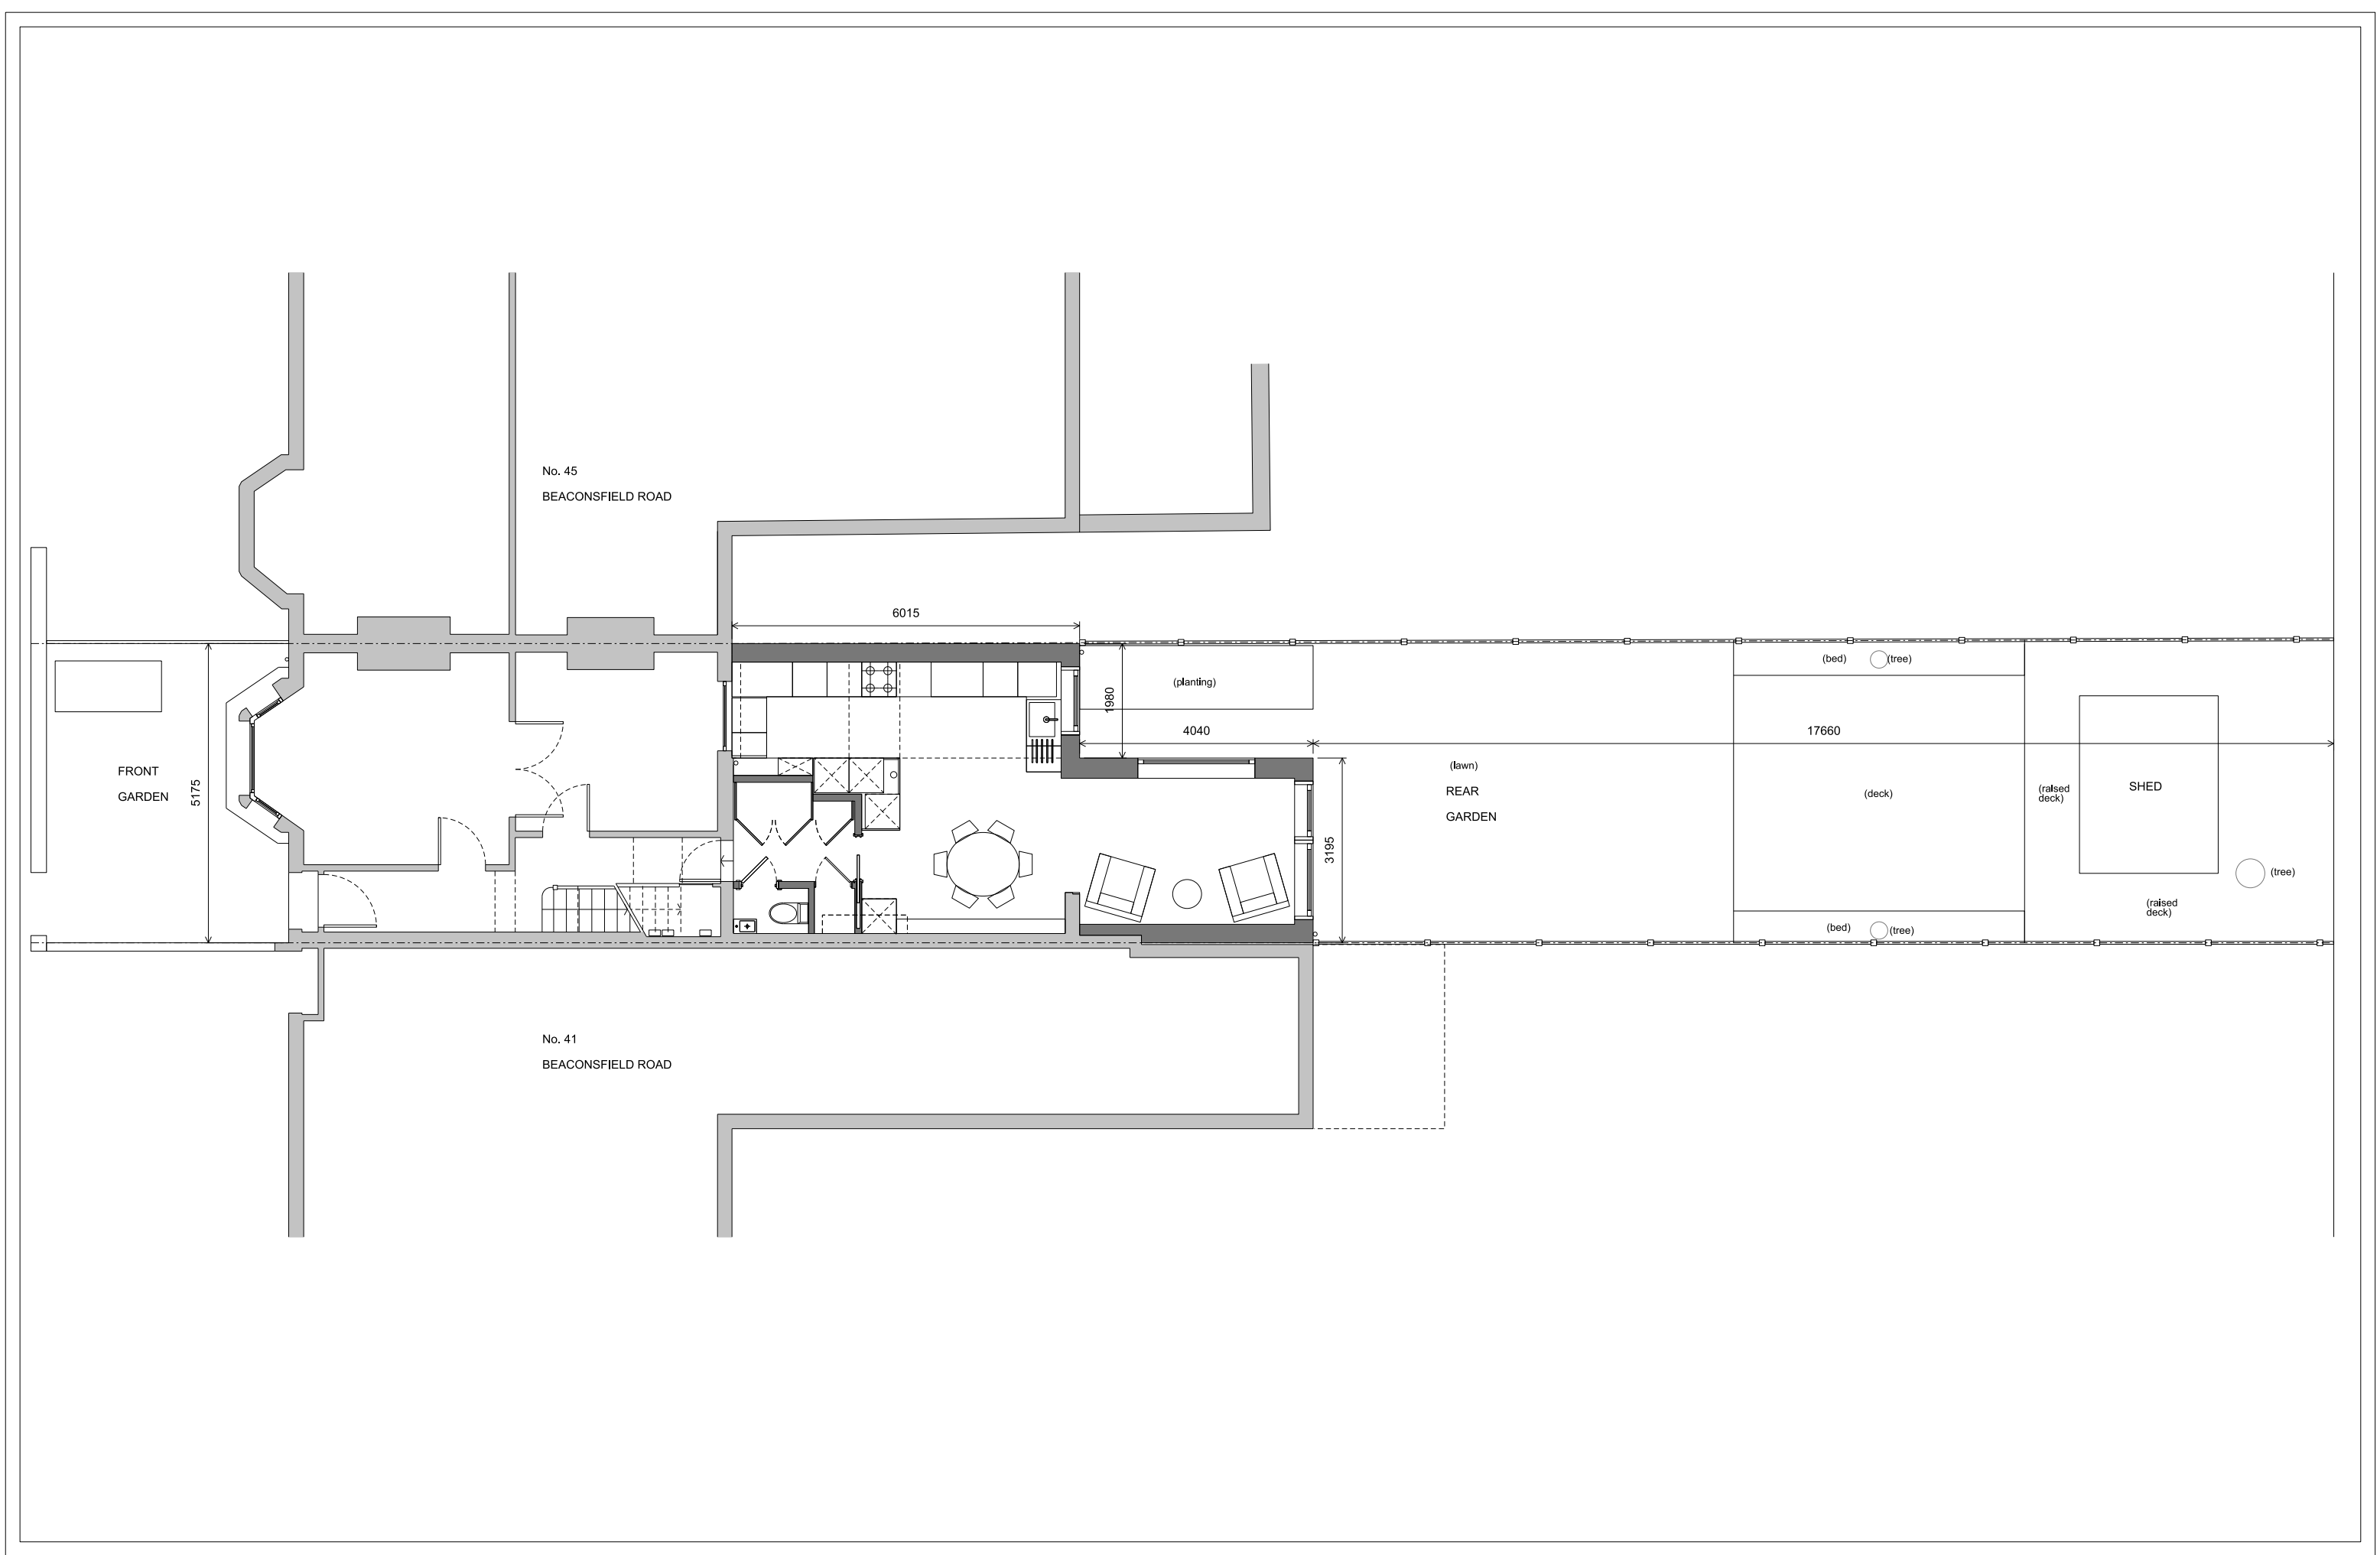


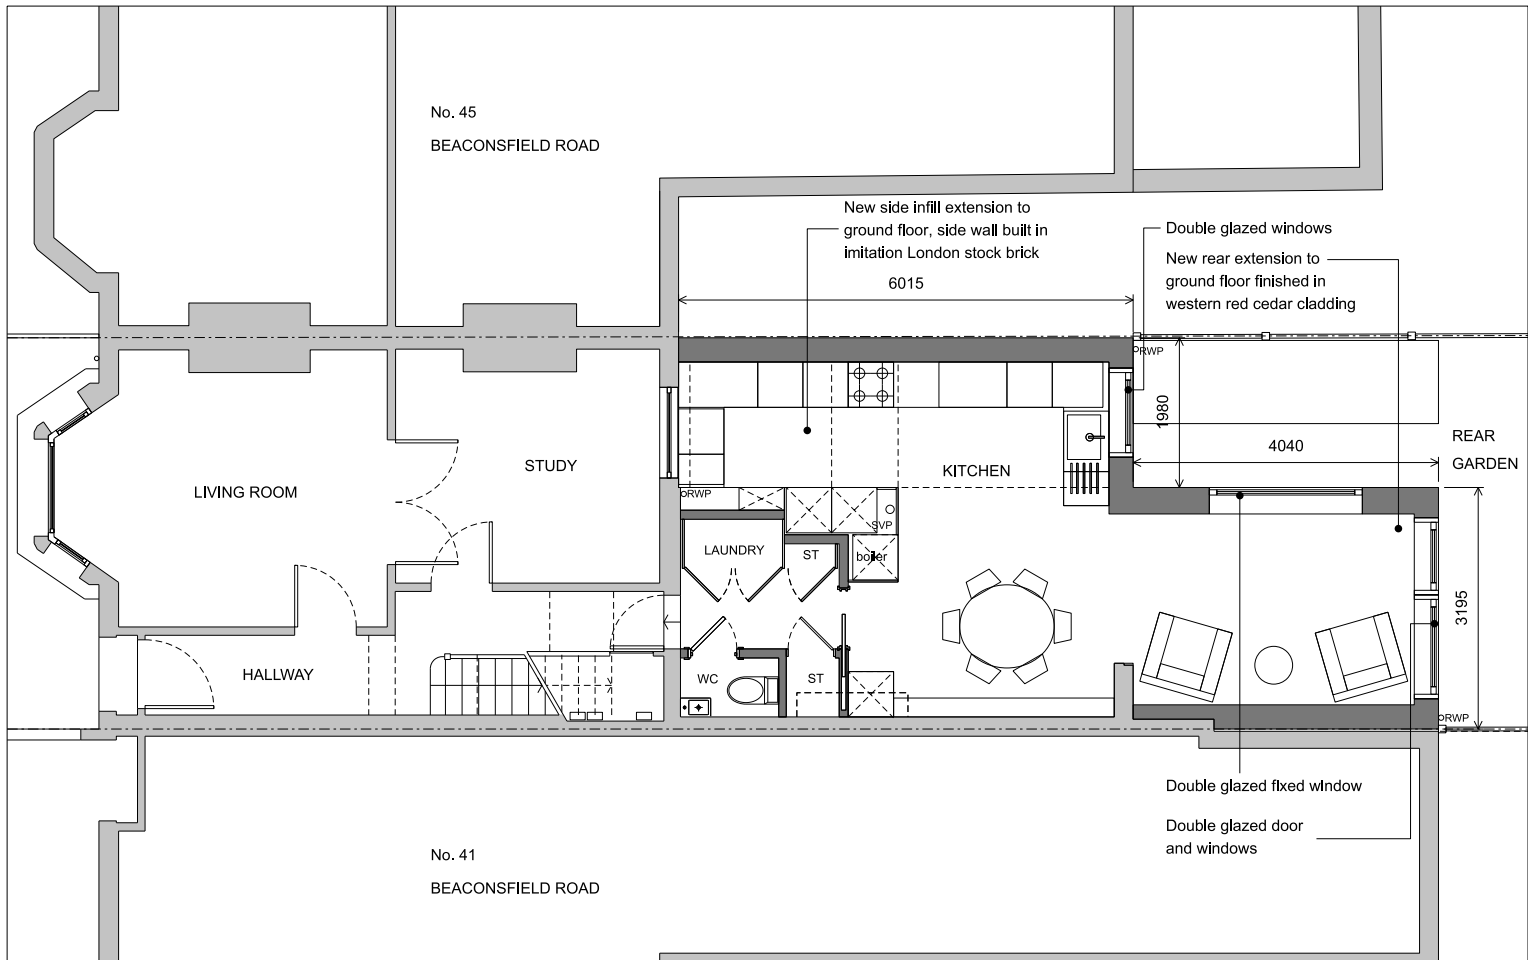


GROUND FLOOR PLAN

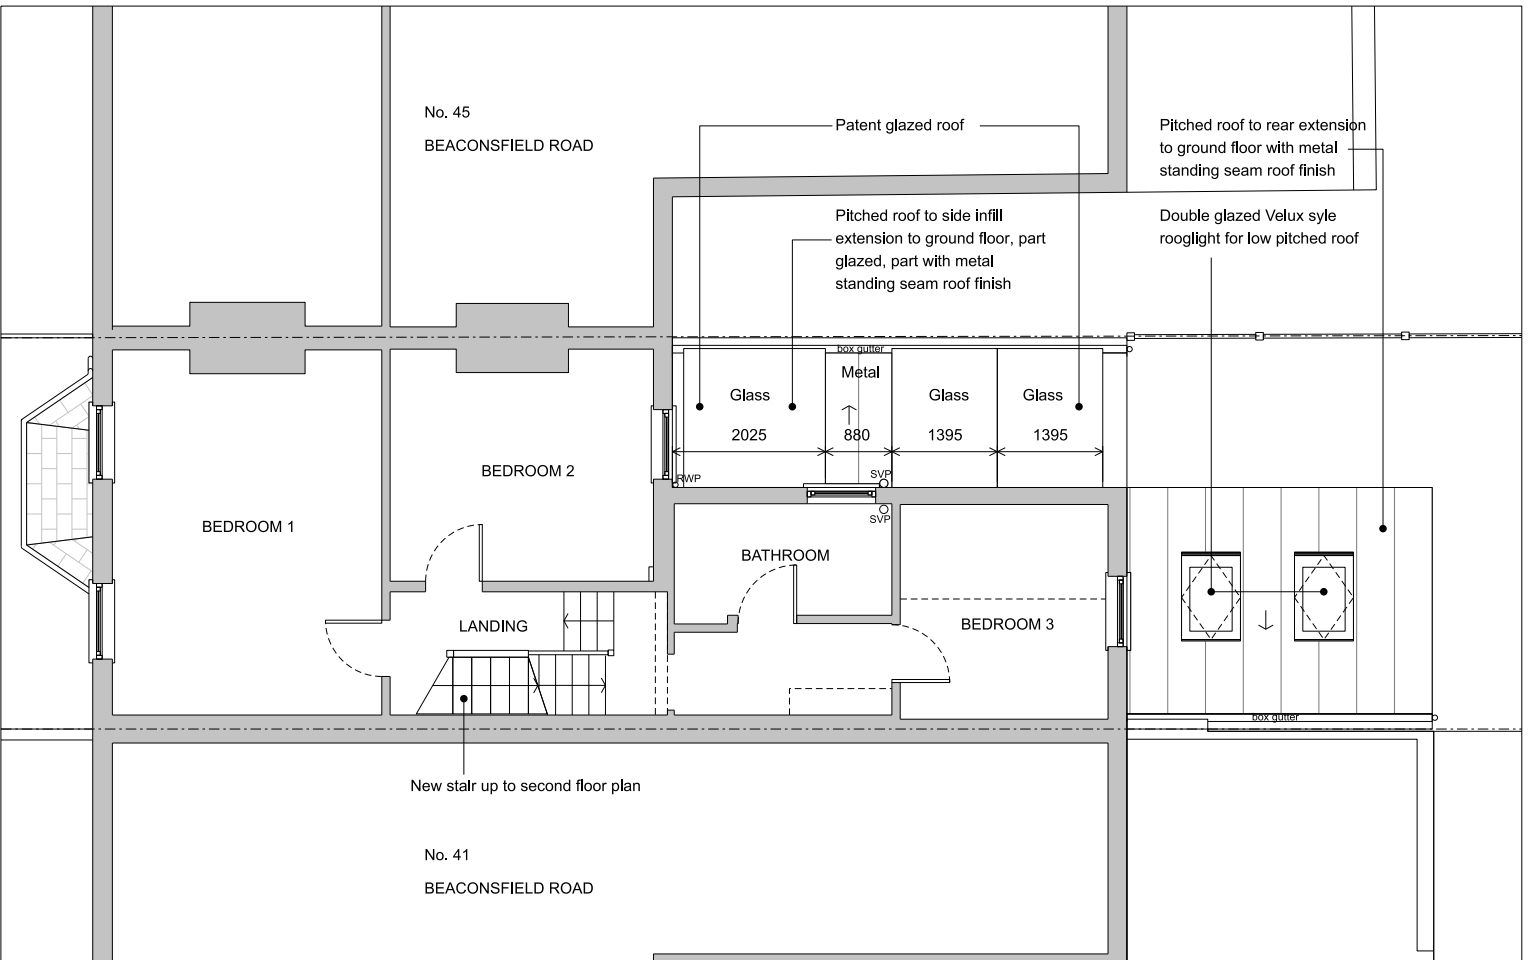

FIRST FLOOR PLAN

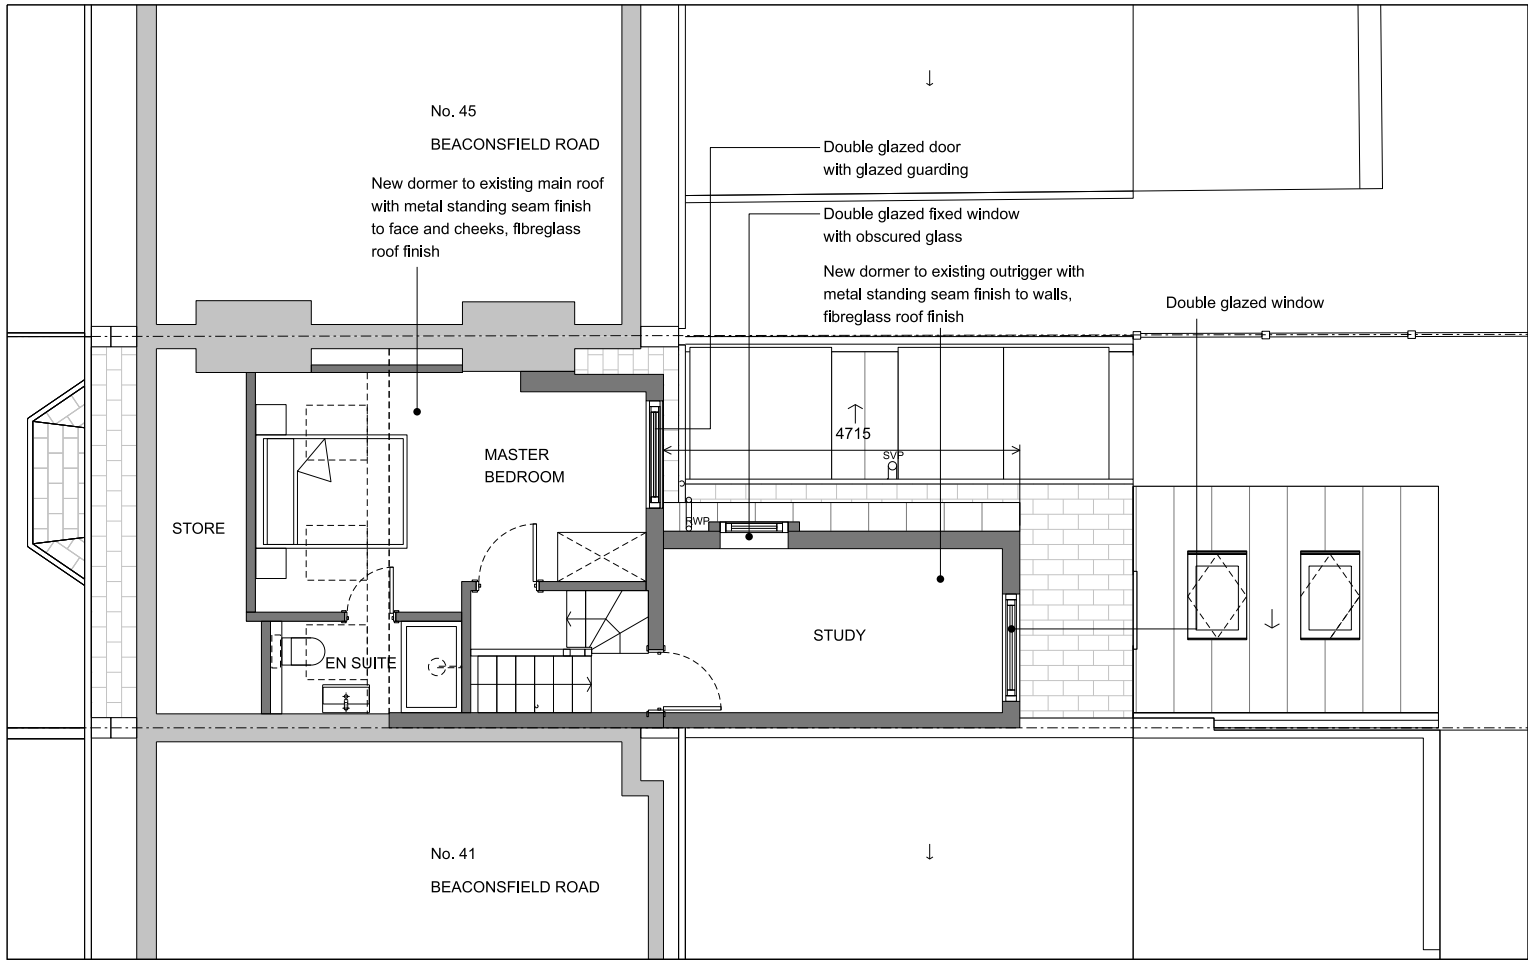


SECOND FLOOR PLAN

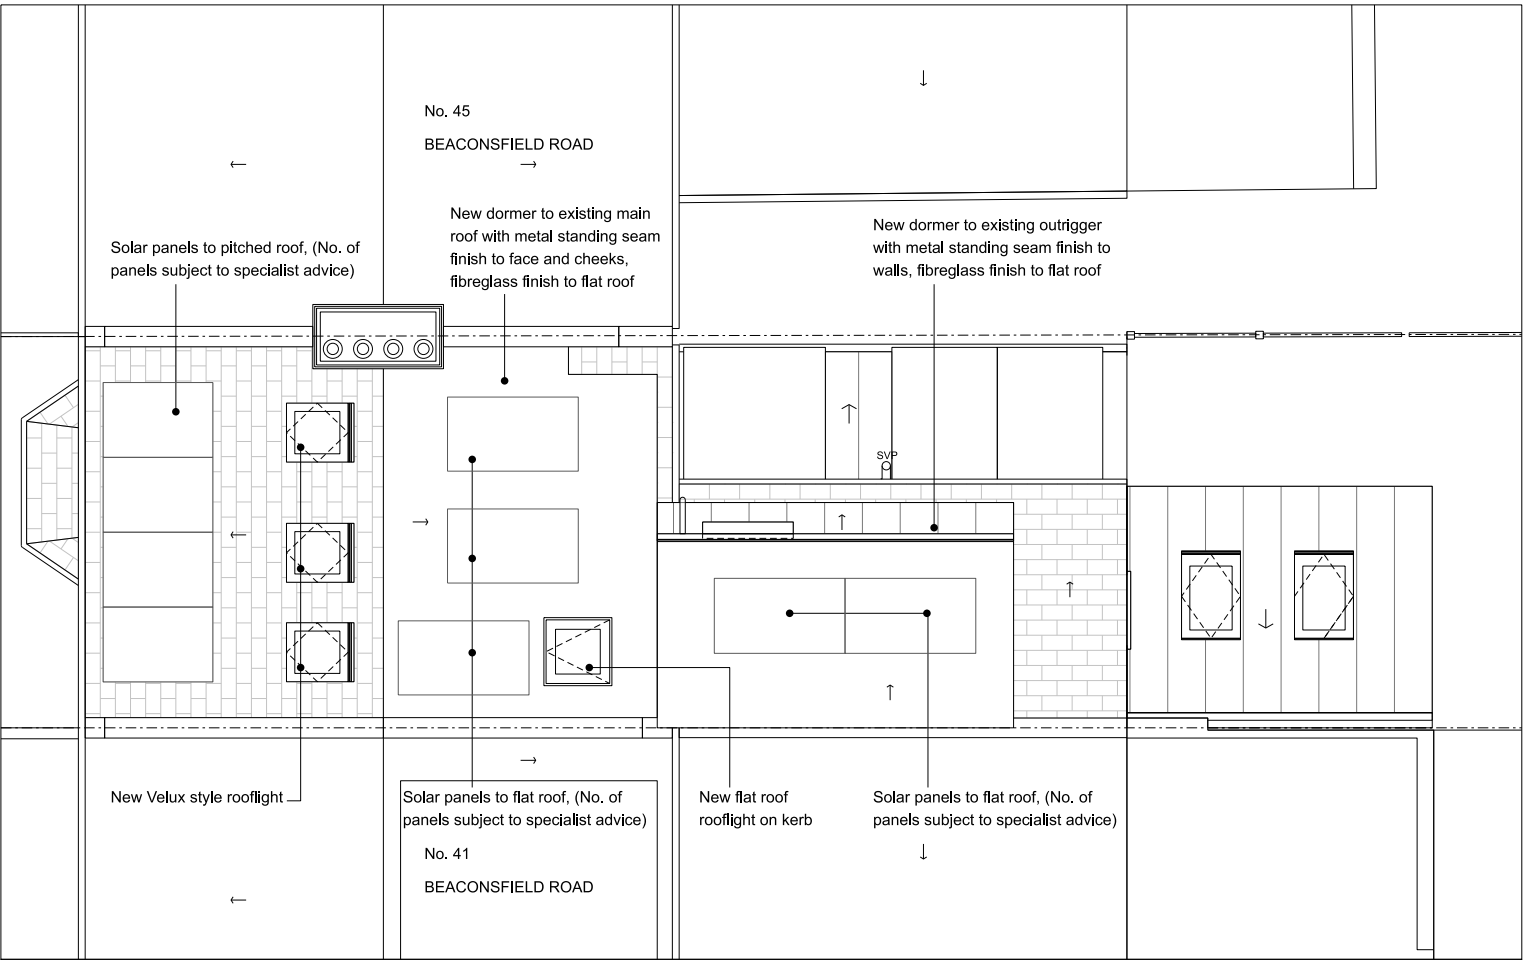

ROOF PLAN

Rev:

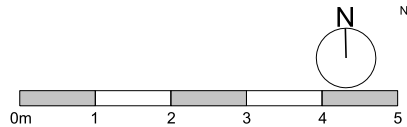

Notes:

Unless stated otherwise, all dimensions are in millimetres. All dimensions to be checked and confirmed on site by contractor and as such are to be his responsibility. Any errors, omissions or discrepancies on this drawing are to be reported to the architect.

JOE WRIGHT ARCHITECTS

t: www.joewrightarchitects.co.uk e: info@joewrightarchitects.co.uk

Project: 43 Beaconsfield Road, N15 4SH

Extension and refurbishment

Drawing: Proposed Drawings

Title: Plans

Scale: 1:100 @ A3


Drwg No: 2208-03_PL_102

Date: 22.12.2022


Rev: D




01 FRONT ELEVATION

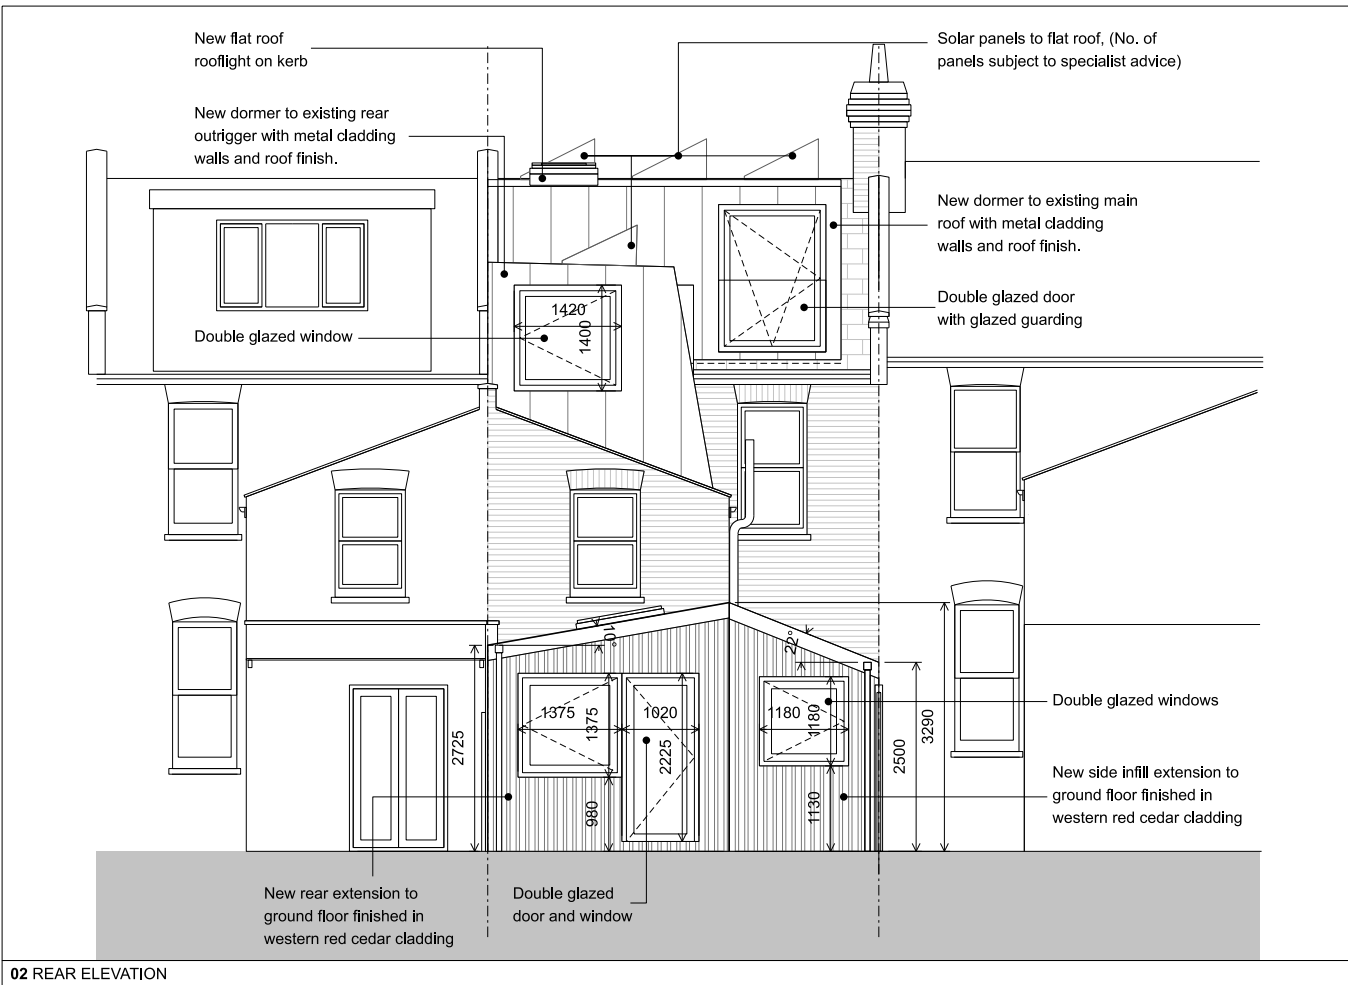

02 REAR ELEVATION

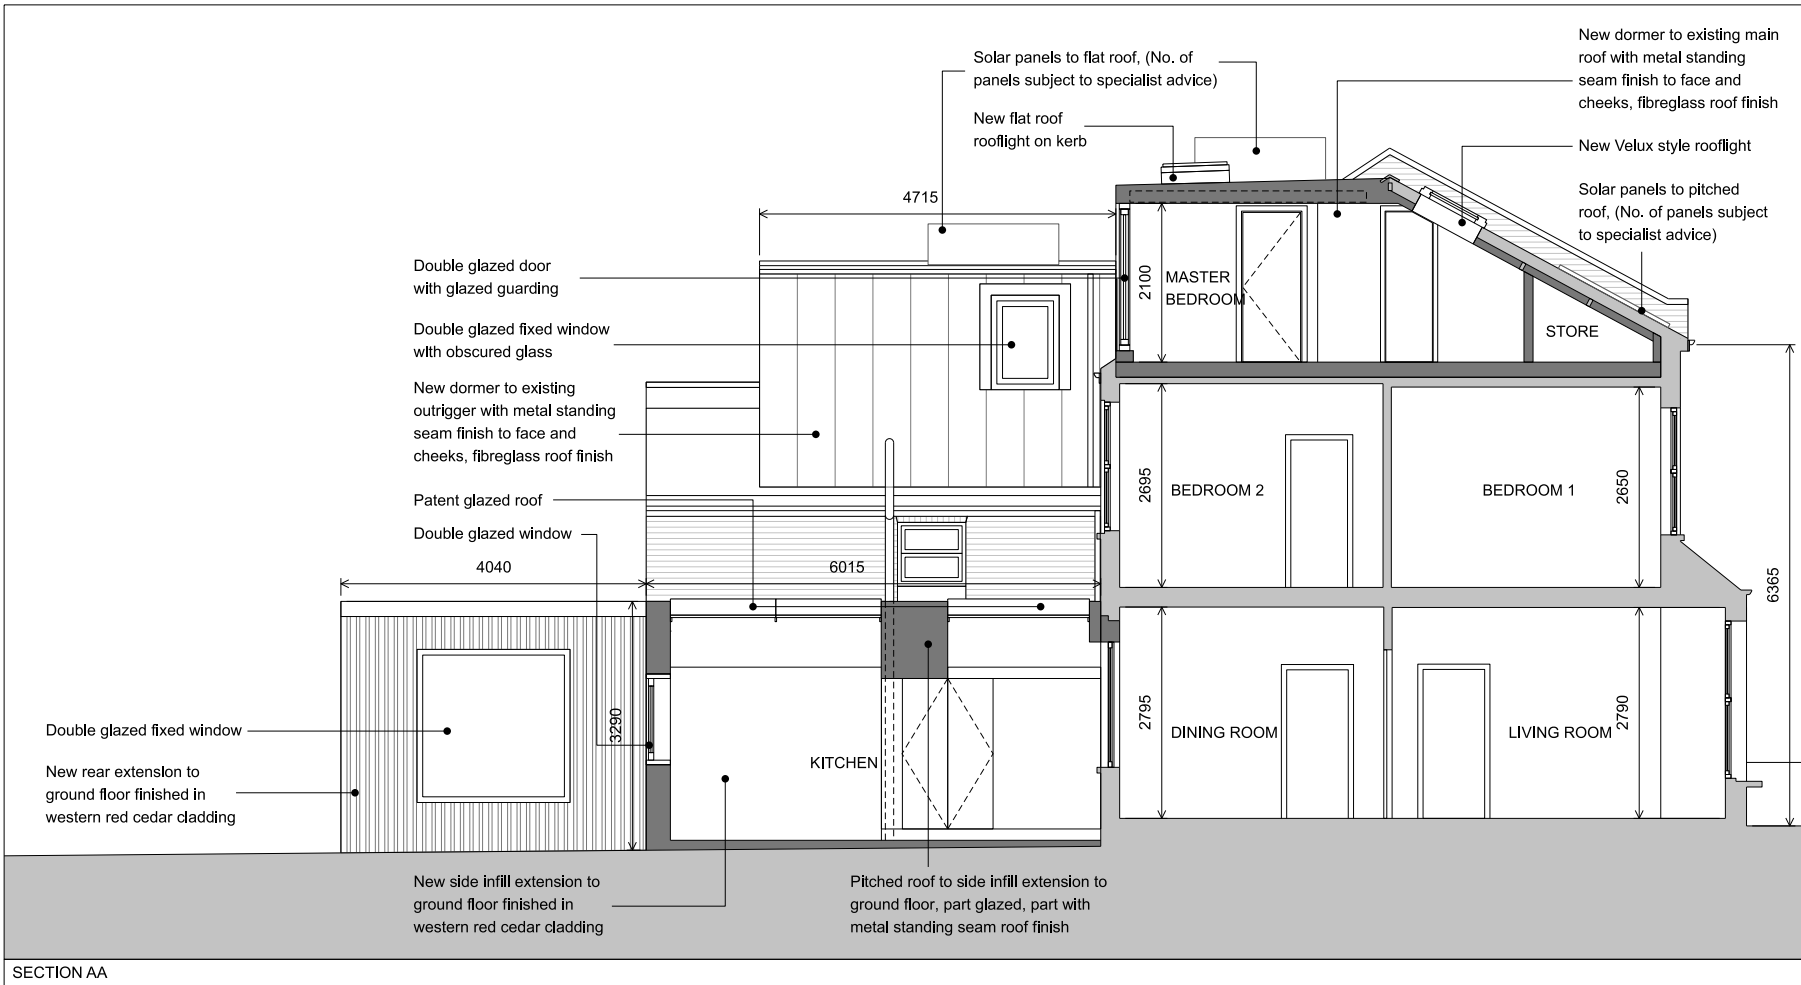

SECTION AA

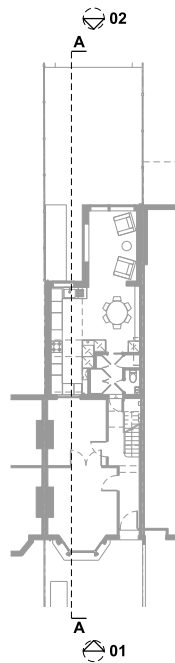

BEACONSFIELD ROAD

KEY PLAN



Rev:

Notes:

Unless stated otherwise, all dimensions are in millimetres. All dimensions to be checked and confirmed on site by contractor and as such are to be his responsibility. Any errors, omissions or discrepancies on this drawing are to be reported to the architect.



JOE WRIGHT ARCHITECTS

t: www.joewrightarchitects.co.uk e: info@joewrightarchitects.co.uk

Project: 43 Beaconsfield Road, N15 4SH

Extension and refurbishment

Scale: 1:100 @ A3




Date: 04.01.2023

Drawing: Proposed Drawings

Title: Elevations and Section

Drwg No: 2208-03_PL_103

Rev: E

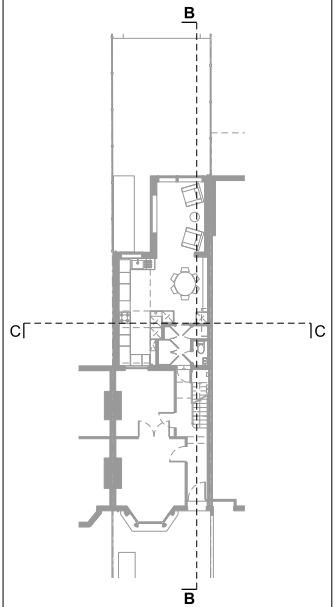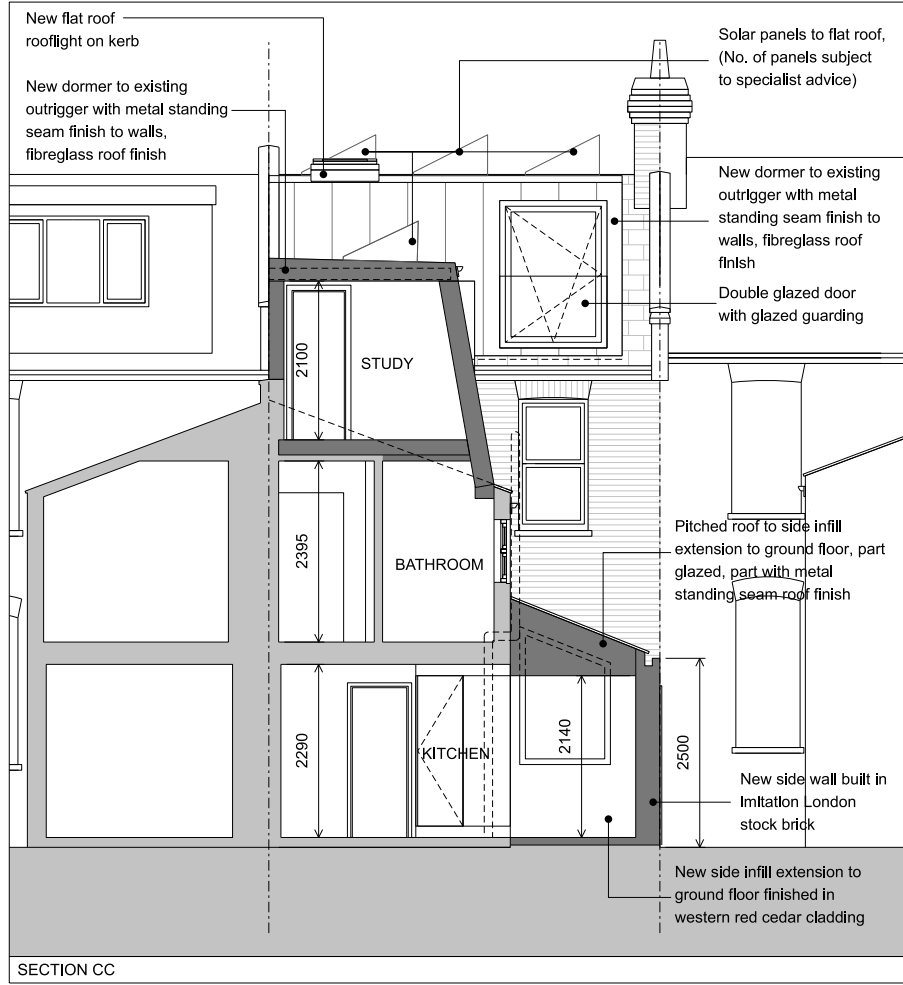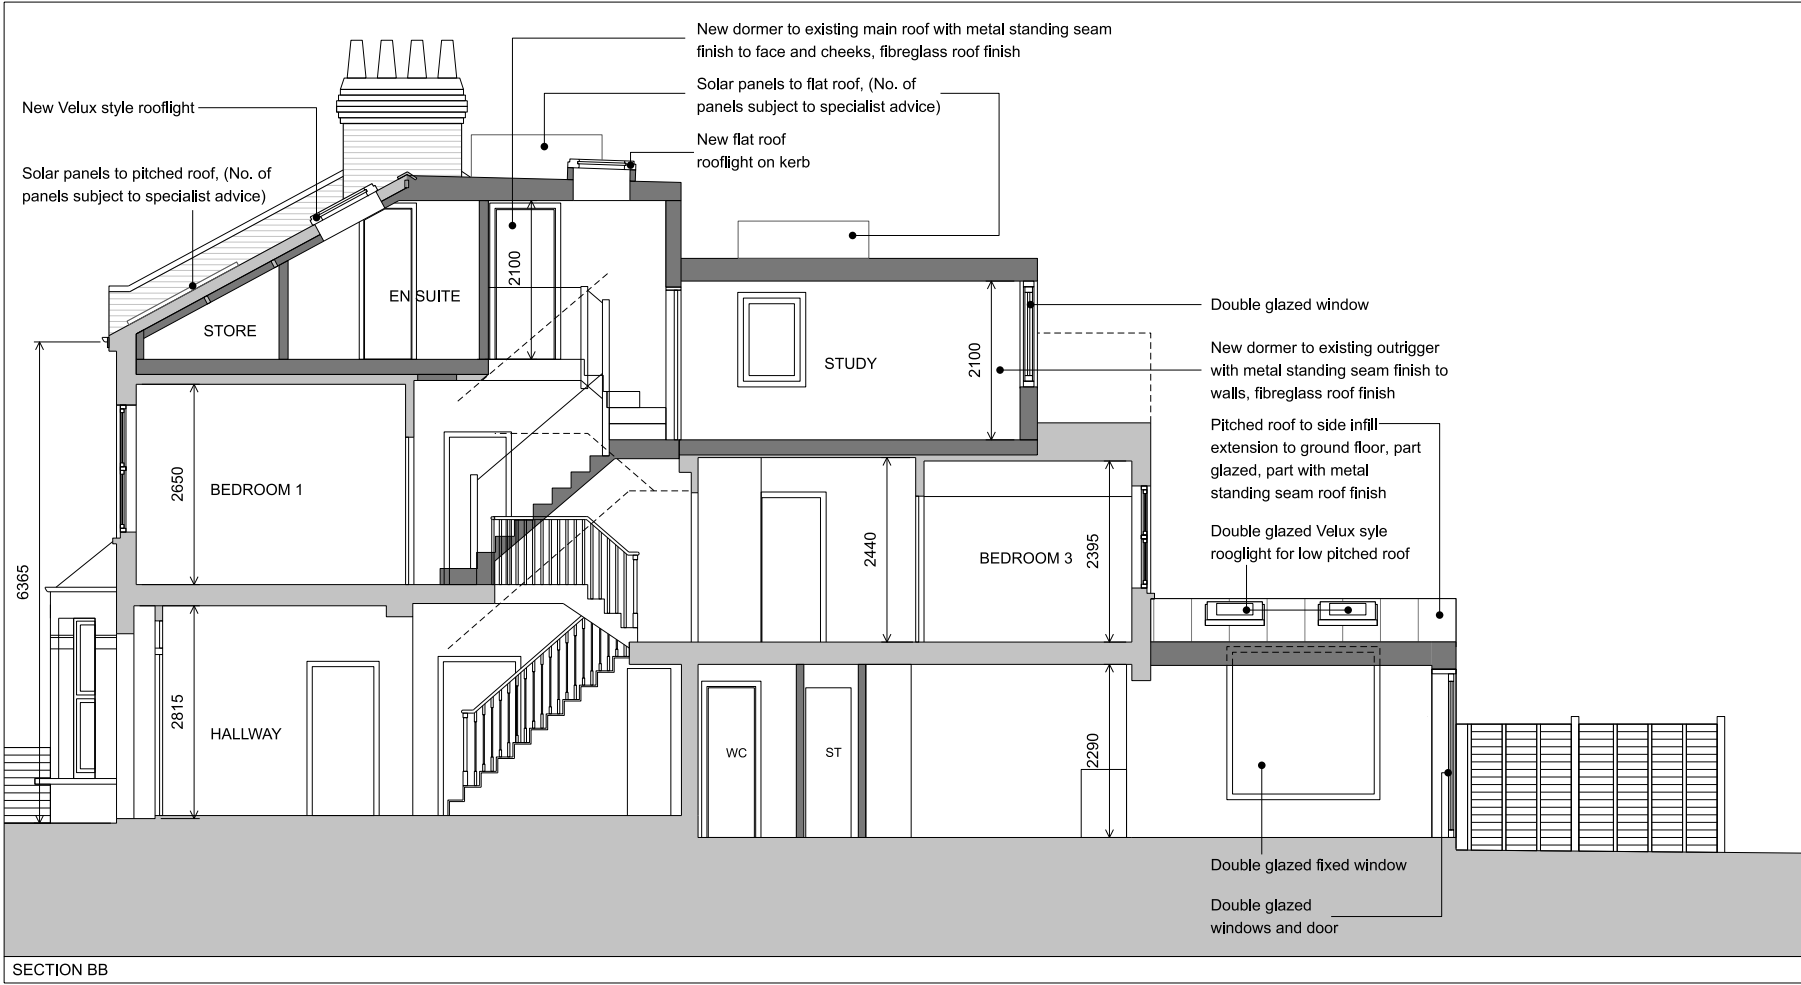

Rev:

Notes:

Unless stated otherwise, all dimensions are in millimetres. All dimensions to be checked and confirmed on site by contractor and as such are to be his responsibility. Any errors, omissions or discrepancies on this drawing are to be reported to the architect.



JOE WRIGHT ARCHITECTS

t: www.joewrightarchitects.co.uk e: info@joewrightarchitects.co.uk

Project: 43 Beaconsfield Road, N15 4SH

Extension and refurbishment

Scale: 1:100 @ A3

Date: 22.12.2022

Drawing: Proposed Drawings

Title: Sections

Drwg No: 2208-03_PL_104

Rev: D