




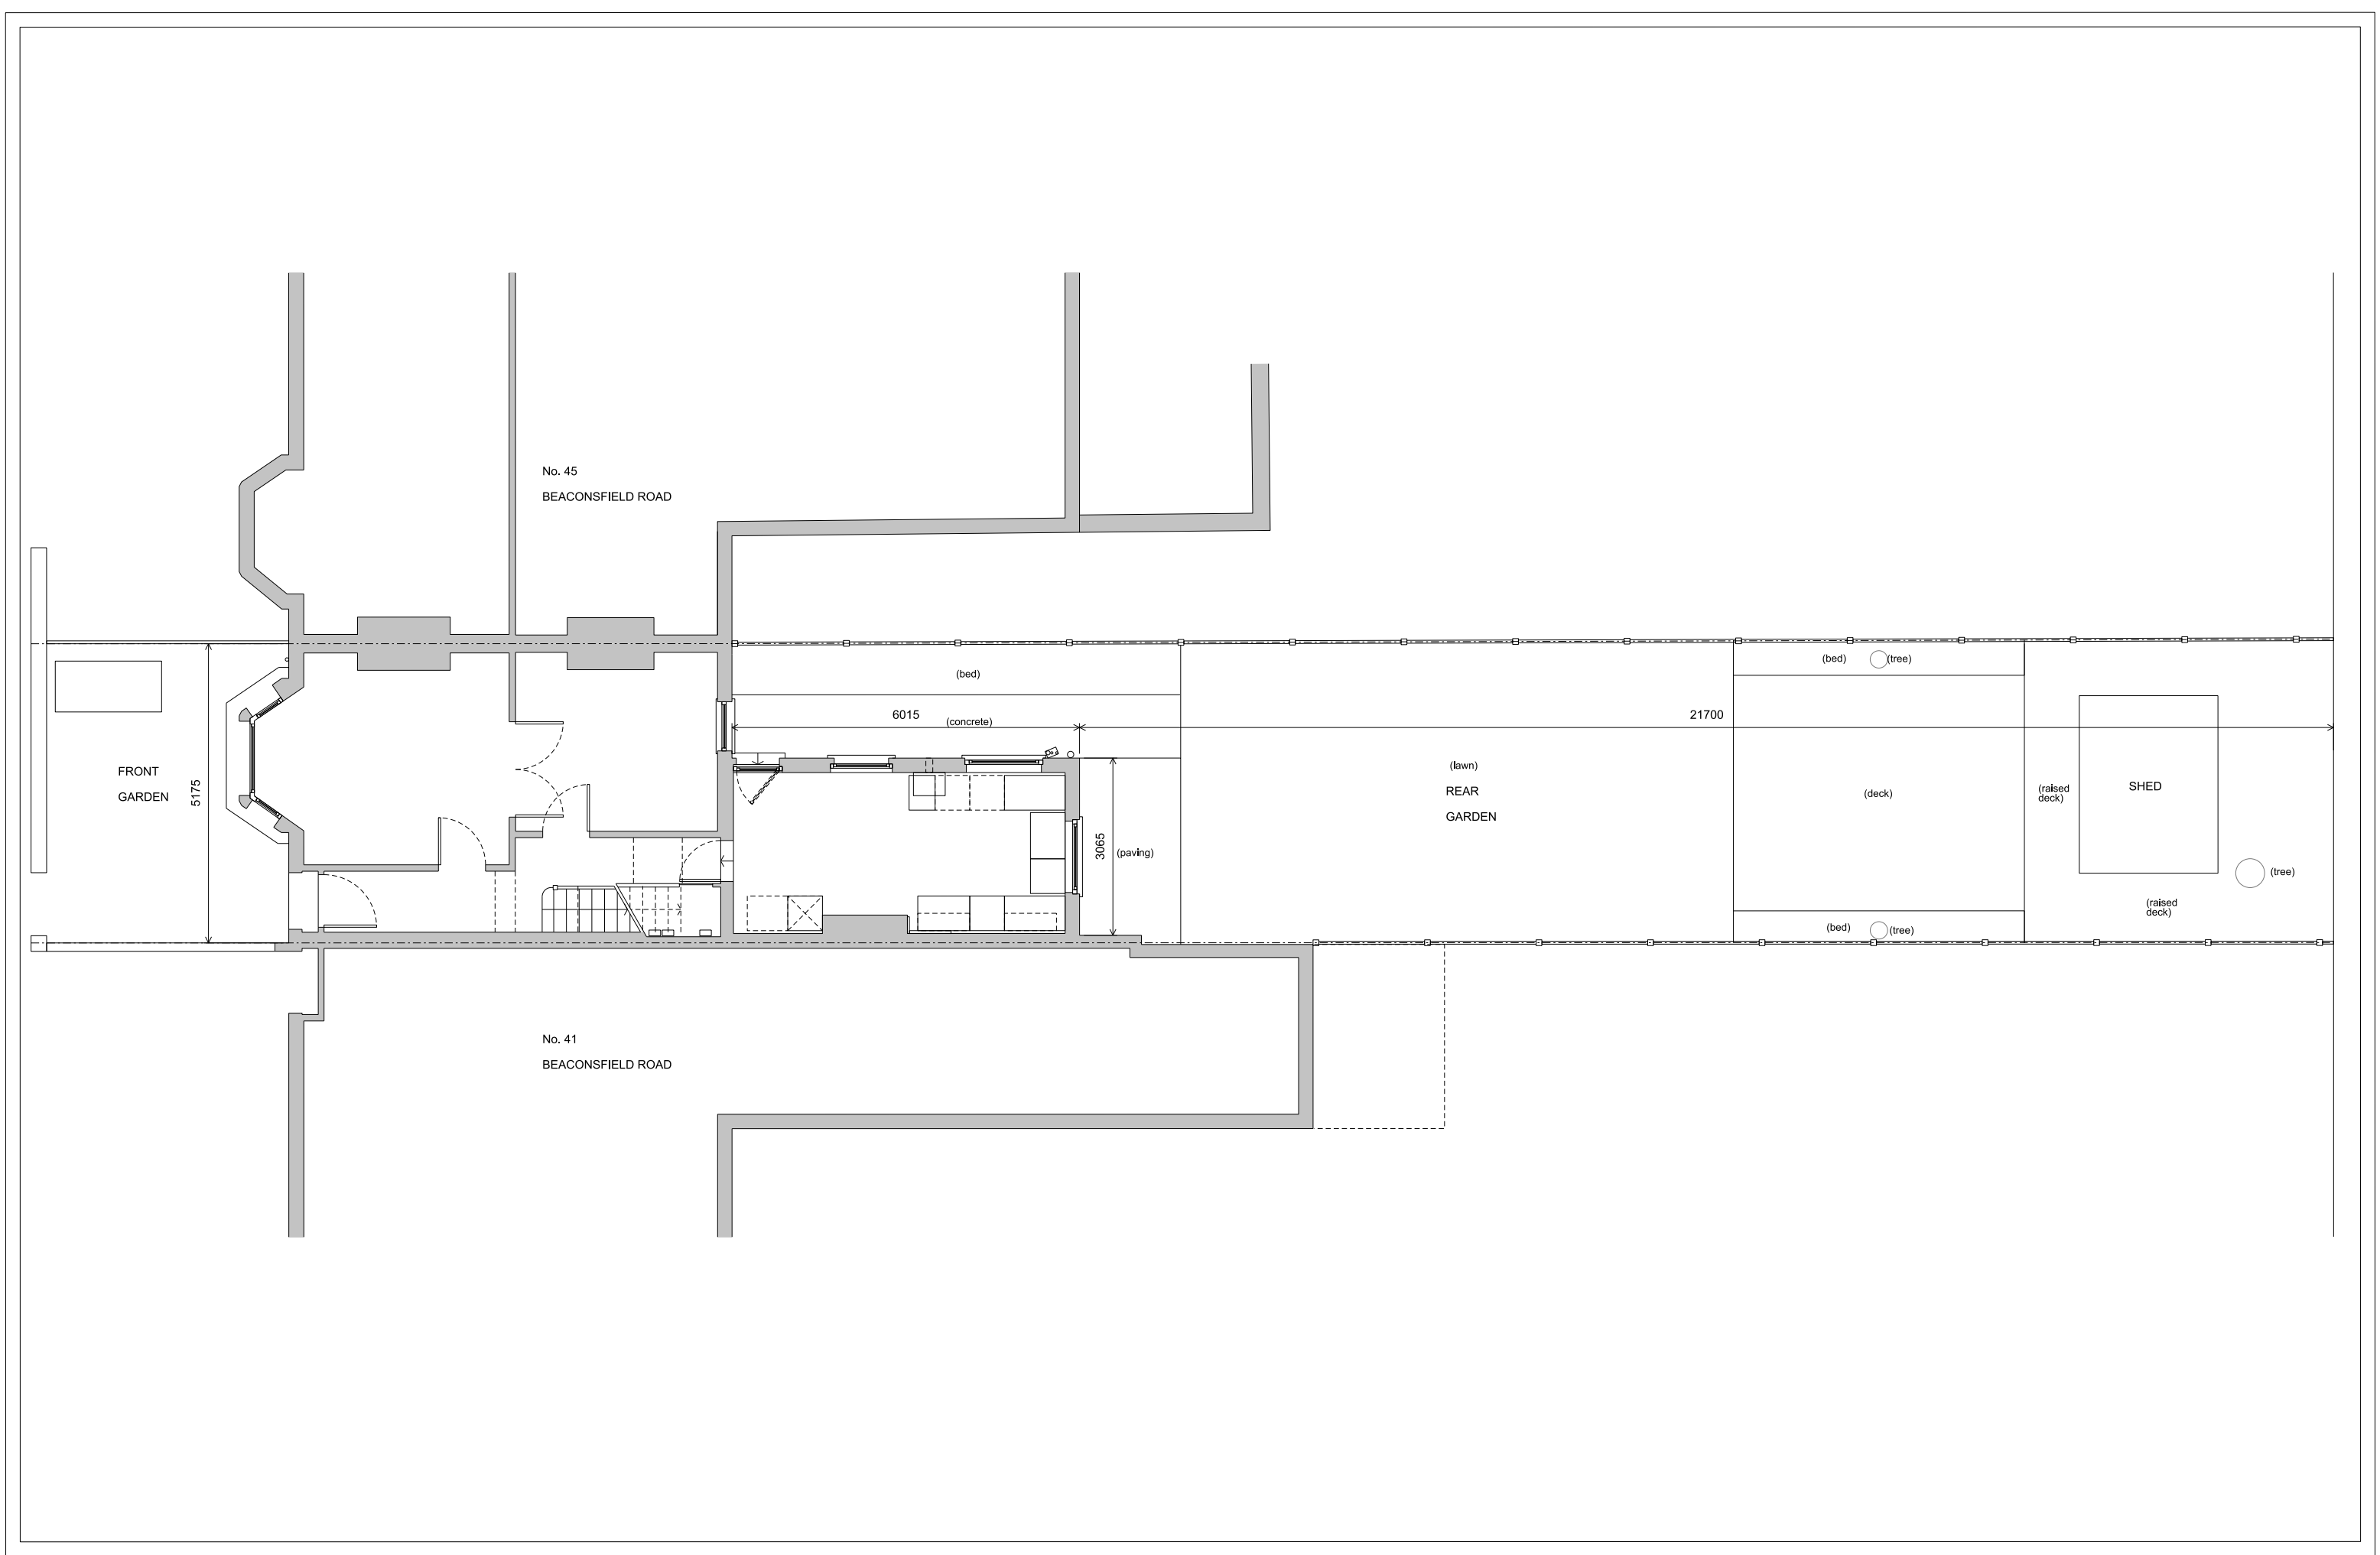


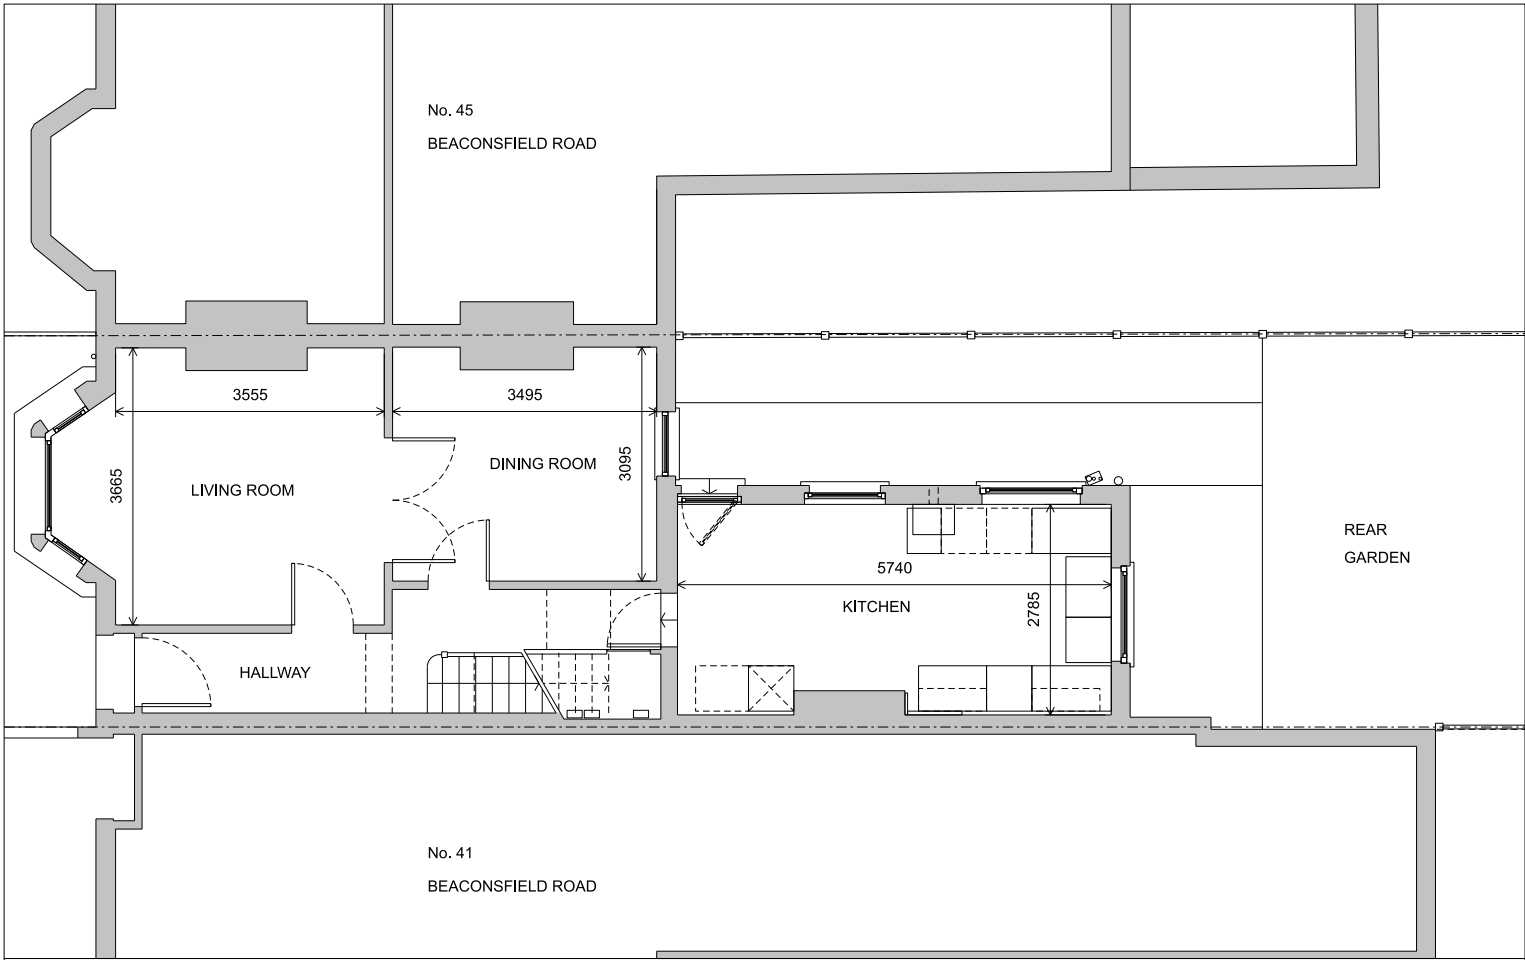


GROUND FLOOR PLAN

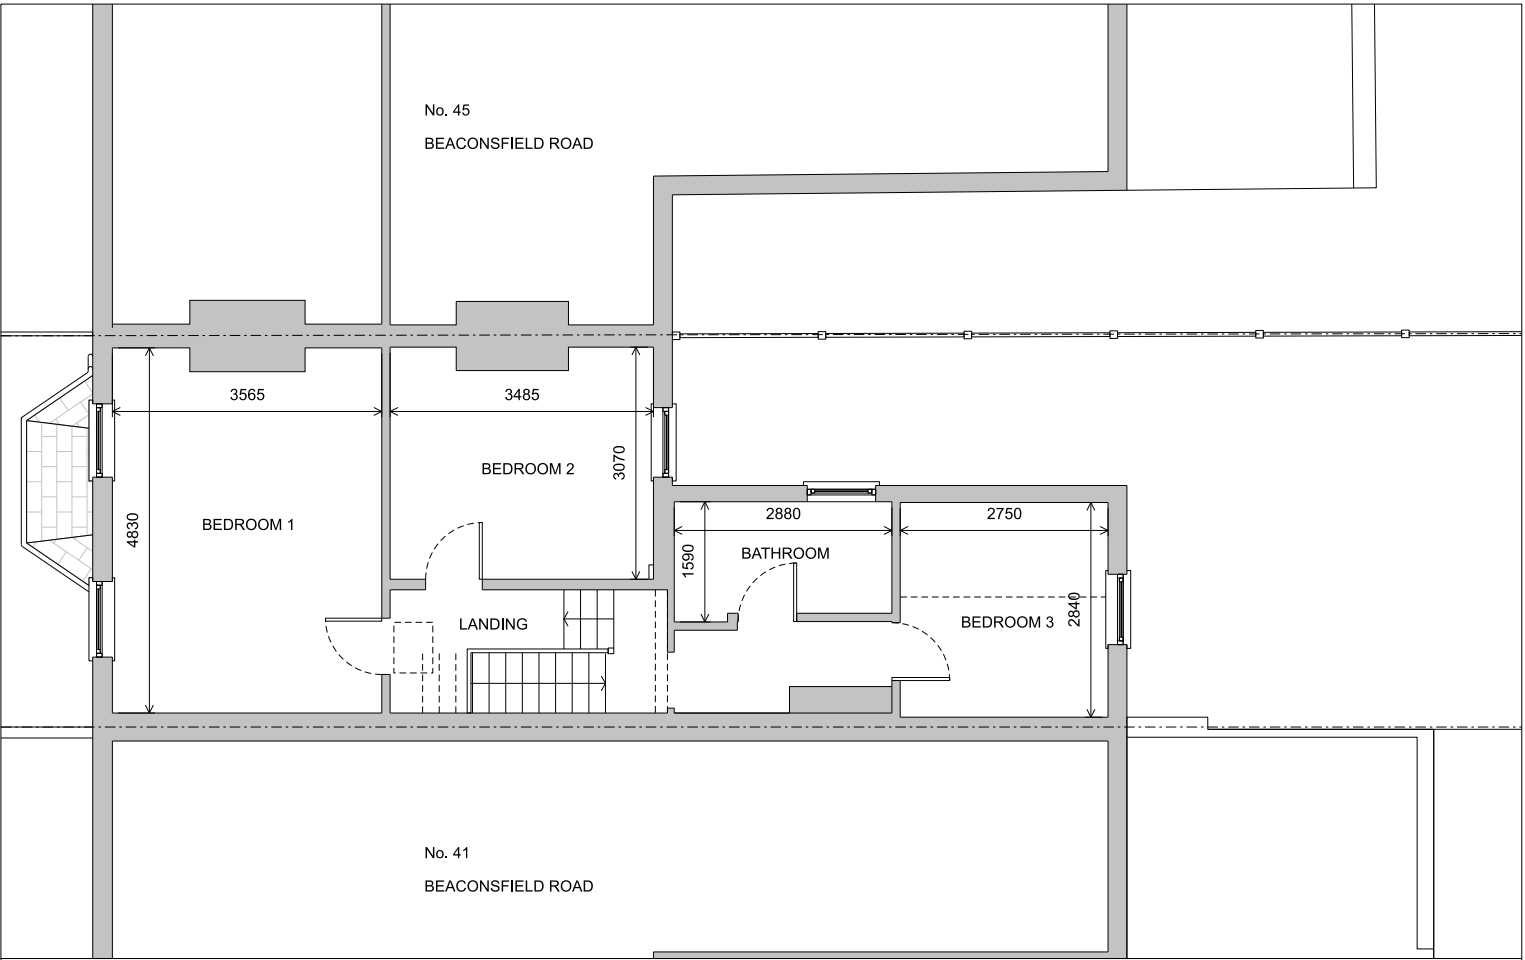

FIRST FLOOR PLAN

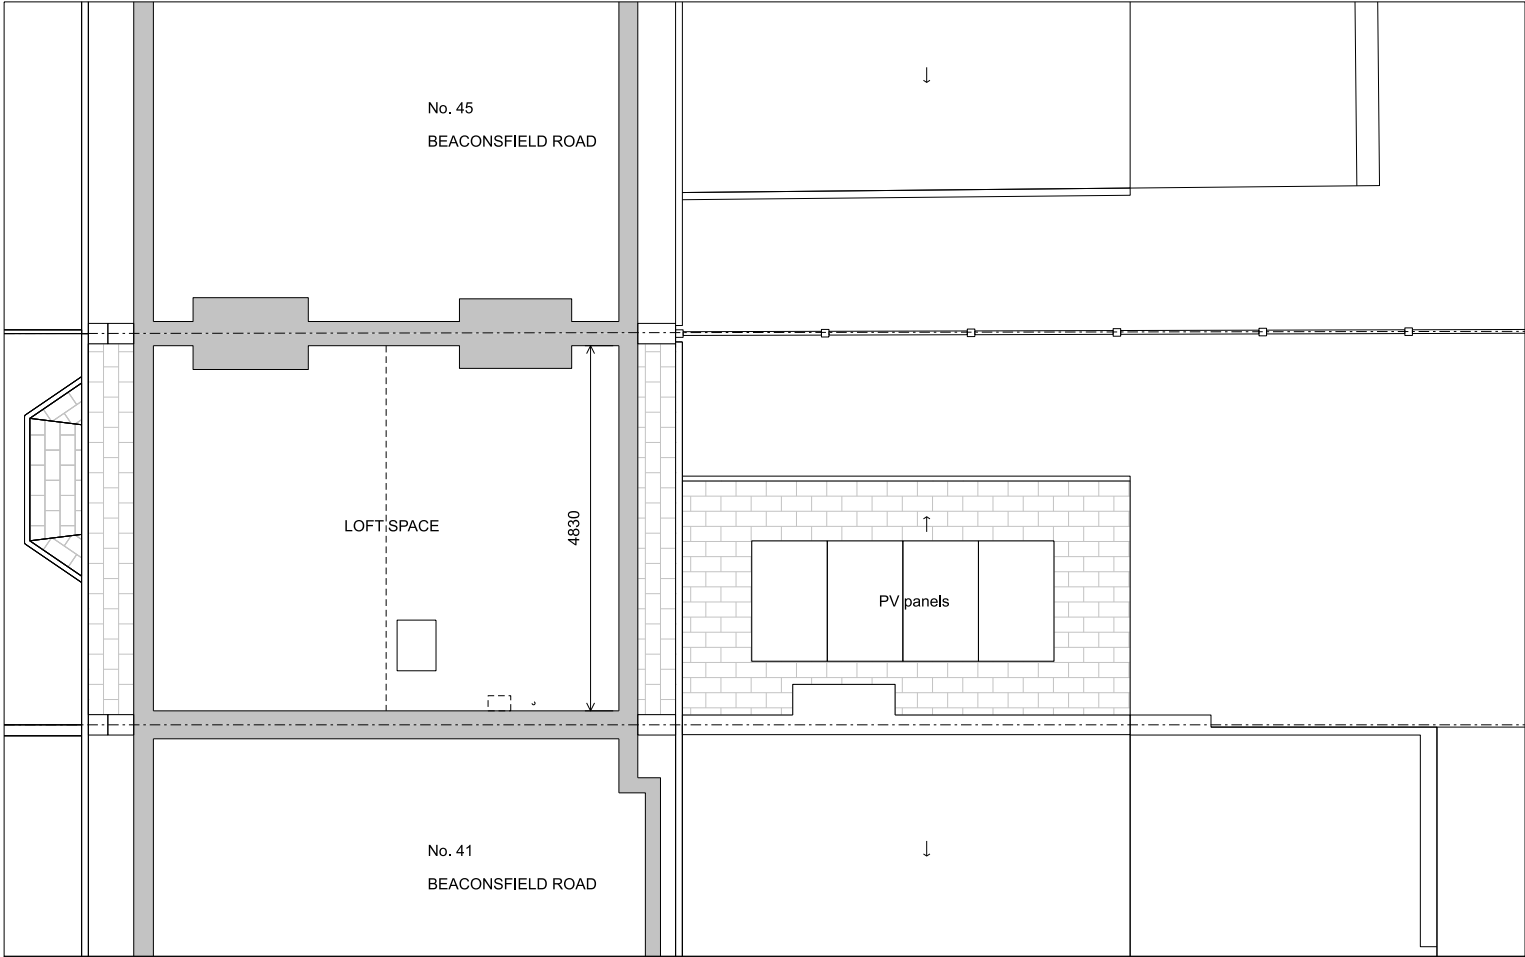

LOFT PLAN

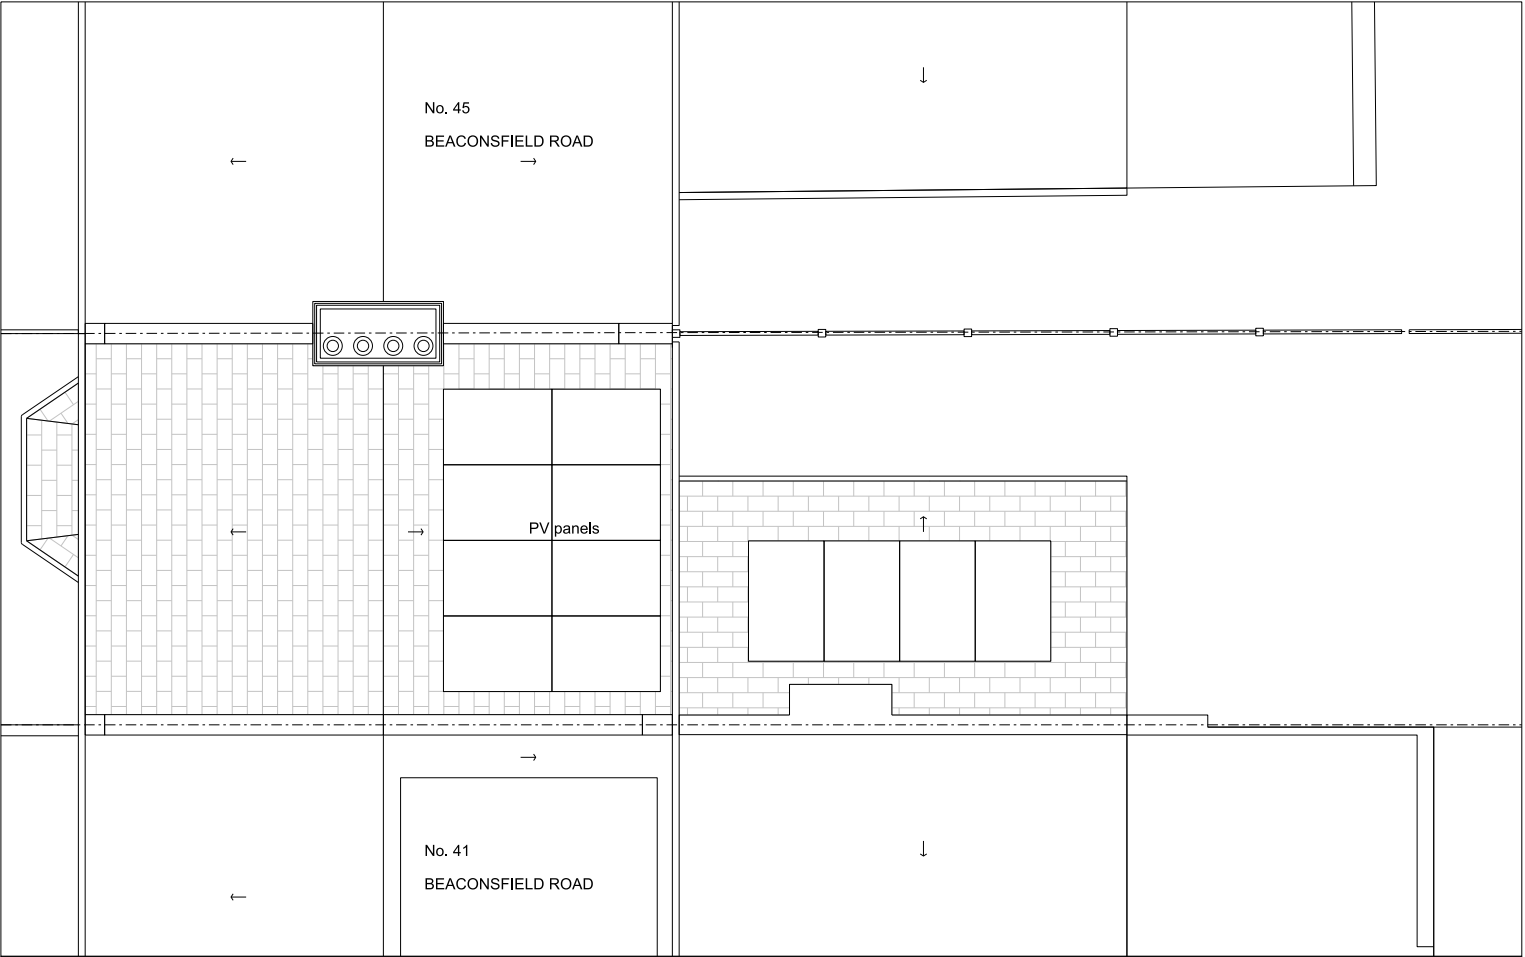

ROOF PLAN

Rev:

Notes:

Unless stated otherwise, all dimensions are in millimetres. All dimensions to be checked and confirmed on site by contractor and as such are to be his responsibility. Any errors, omissions or discrepancies on this drawing are to be reported to the architect.

JOE WRIGHT ARCHITECTS

t: www.joewrightarchitects.co.uk e: info@joewrightarchitects.co.uk

Project: 43 Beaconsfield Road, N15 4SH

Extension and refurbishment

Drawing Existing Drawings


Title: Plans

Scale: 1:100 @ A3

Drwg No: 2208-03\_PL\_002

Date: 22.12.2022

Rev: B

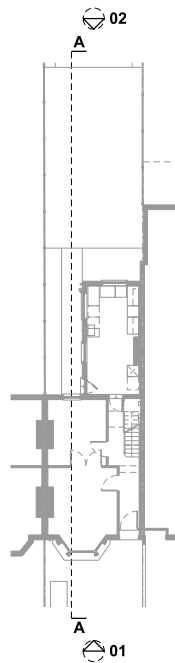

BEACONSFIELD ROAD

KEY PLAN

N

Rev:

Notes:

Unless stated otherwise, all dimensions are in millimetres. All dimensions to be checked and confirmed on site by contractor and as such are to be his responsibility. Any errors, omissions or discrepancies on this drawing are to be reported to the architect.



JOE WRIGHT ARCHITECTS

t: www.joewrightarchitects.co.uk e: info@joewrightarchitects.co.uk

Project: 43 Beaconsfield Road, N15 4SH

Extension and refurbishment

Scale: 1:100 @ A3



Date: 22.12.2022

Drawing Existing Drawings

Title: Elevations and Section

Drwg No: 2208-03\_PL\_003

Rev: B

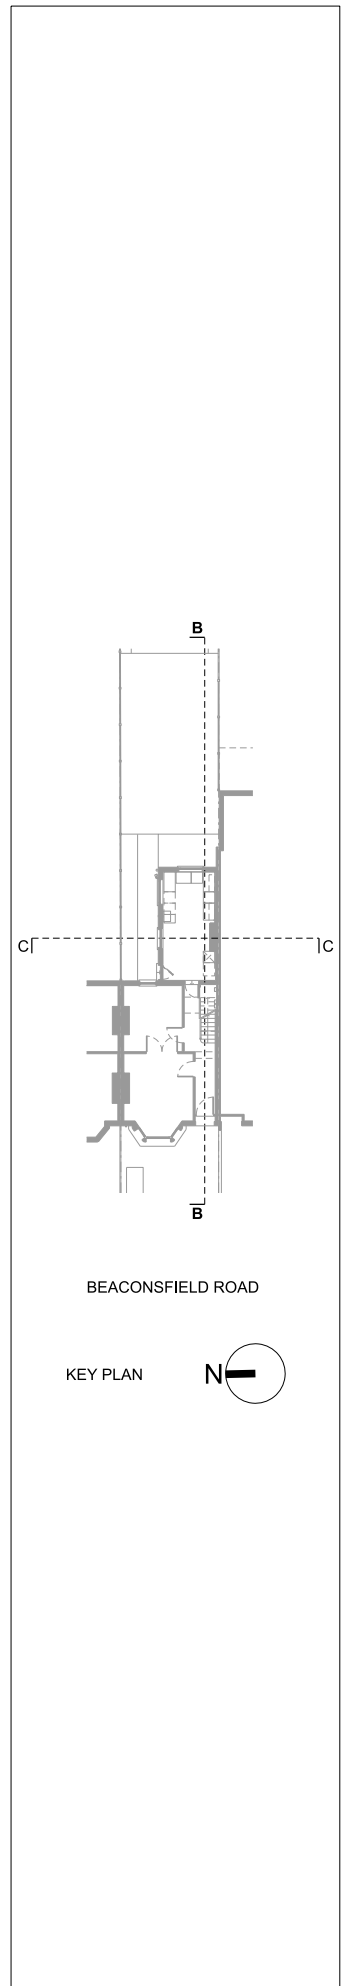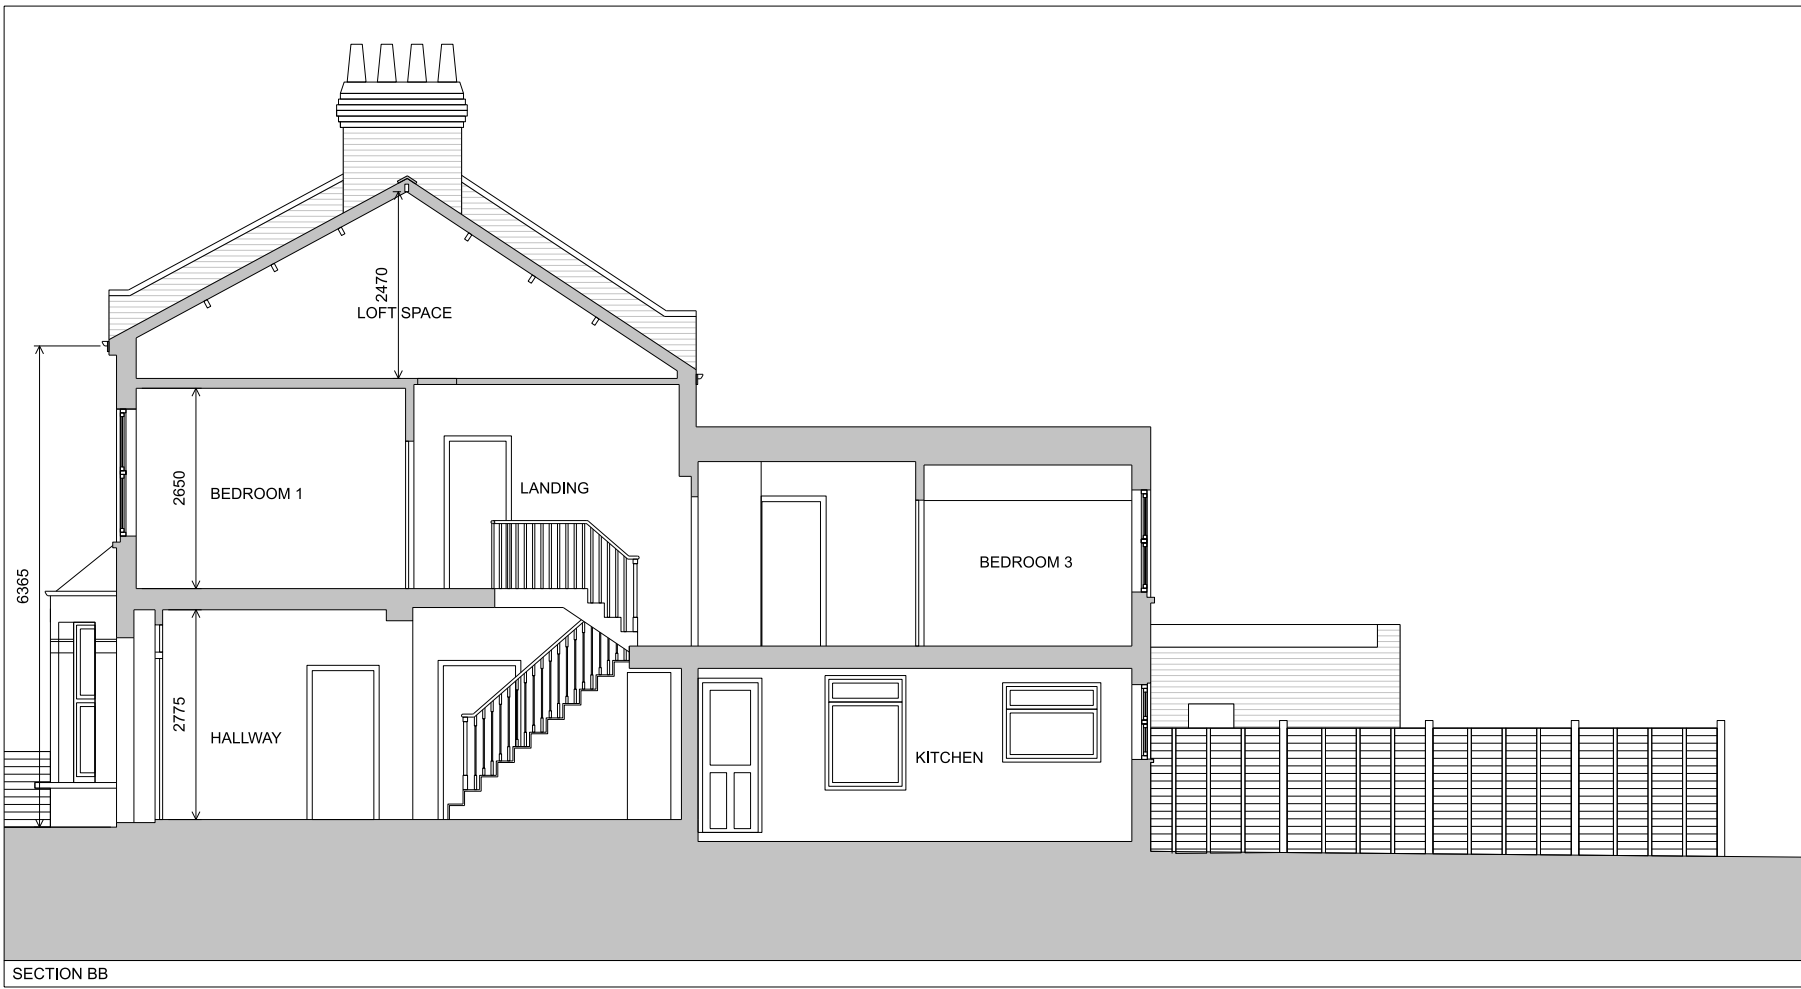

Rev:

Notes:

Unless stated otherwise, all dimensions are in millimetres.  
All dimensions to be checked and confirmed on site by contractor and as such are to be his responsibility.  
Any errors, omissions or discrepancies on this drawing are to be reported to the architect.

JOE WRIGHT ARCHITECTS

t: www.joewrightarchitects.co.uk e: info@joewrightarchitects.co.uk

Project: 43 Beaconsfield Road, N15 4SH

Extension and refurbishment

Drawing Existing Drawings

Title: Sections

Scale: 1:100 @ A3

Drwg No: 2208-03\_PL\_004

Date: 22.12.2022

Rev: B

