



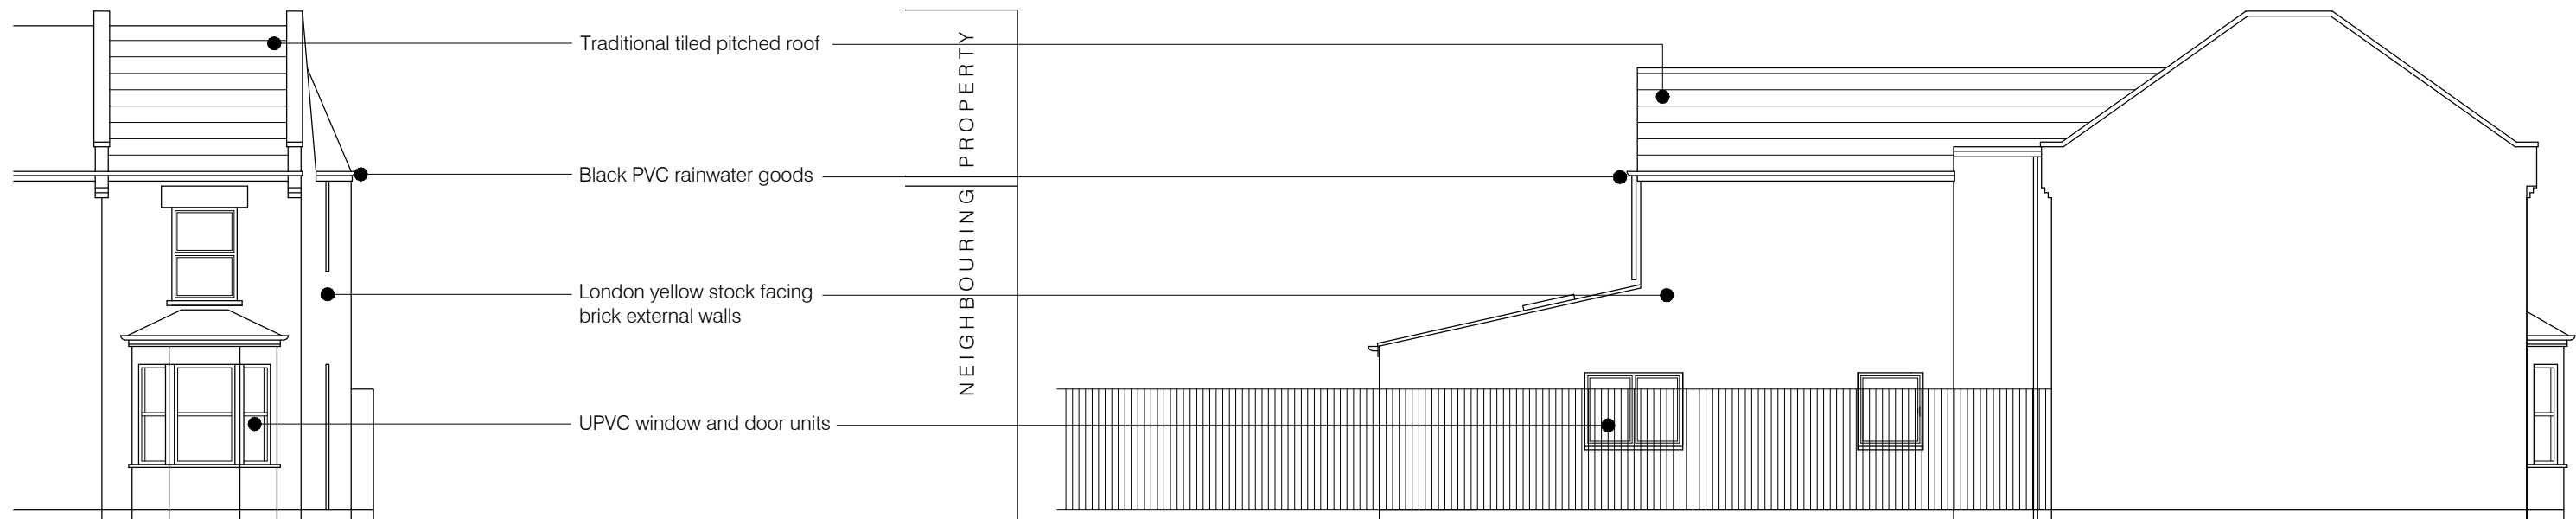


Front Elevation - scale 1:100

Side Elevation - scale 1:100

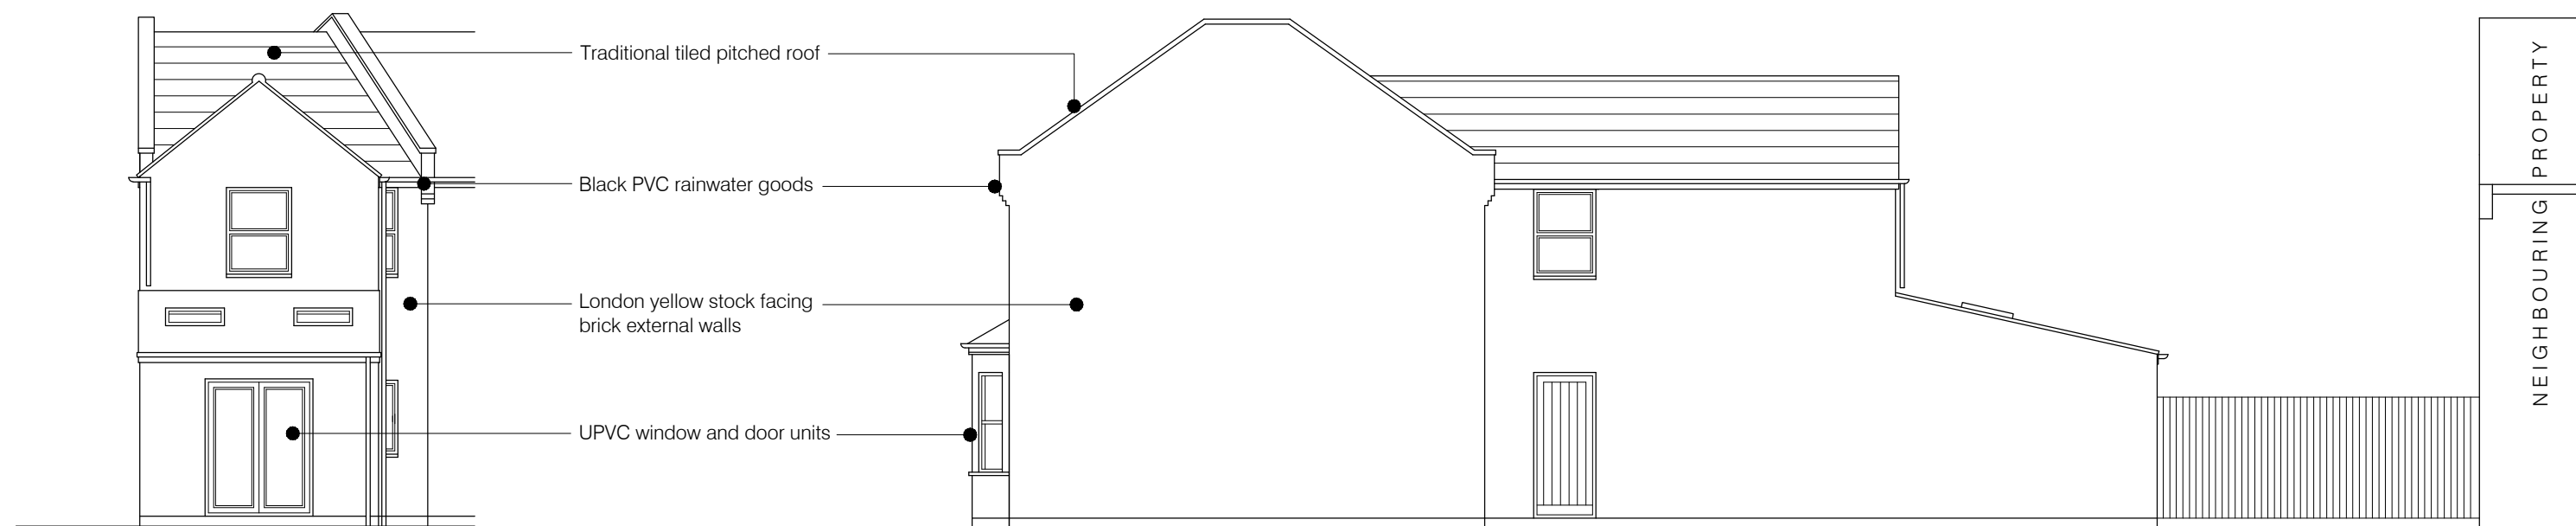

Rear Elevation - scale 1:100

Side Elevation - scale 1:100

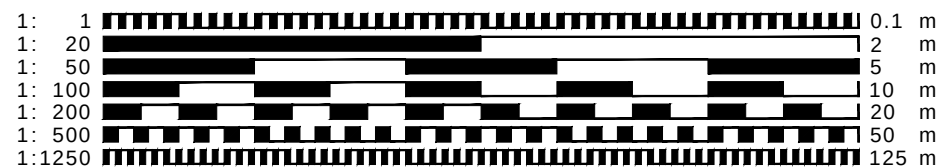

- CLIENT MUST SEEK SEPARATE SPECIALIST ADVICE ON PARTY WALL MATTERS IN SUFFICIENT TIME TO SERVE ALL NOTICES IF REQUIRED
- ALL STRUCTURAL ELEMENTS ARE INDICATIVE ONLY AND SUBJECT TO FULL STRUCTURAL DESIGN BY STRUCTURAL ENGINEER - ALL DESIGN IS SUBJECT TO STRUCTURAL DESIGN TO BE PROVIDED BY OTHERS
- THIS DRAWING IS FOR PLANNING APPROVAL ONLY AND SUBJECT TO ALL OTHER RELEVANT STATUTORY APPROVALS. SUBJECT TO FULL TOPOGRAPHICAL & MEASURED SURVEY OF LAND AND ANY OTHER SERVICES THAT MIGHT BE PRESENT ON THE SITE.

for approval



CONTRACT			
Proposed Residential Development 67a Scales Road, Park View Road, Tottenham, N17			
DRAWING TITLE			
Proposed Elevations			
SCALE	1:100@A3	DRAWING NUMBER	REVISION
DATE	Jan 2022	PO3	B
DRAWN	JEI		
JOB NUMBER	JZ-04	CHECKED BY	
redshed design 47 Hoo Road Meppershall Bedfordshire sg17 5lp		telephone: 01462 807175, 07884008970 fax: 01462 807175 e-mail: james/karen@redsheddesign.co.uk www.redsheddesign.co.uk	