



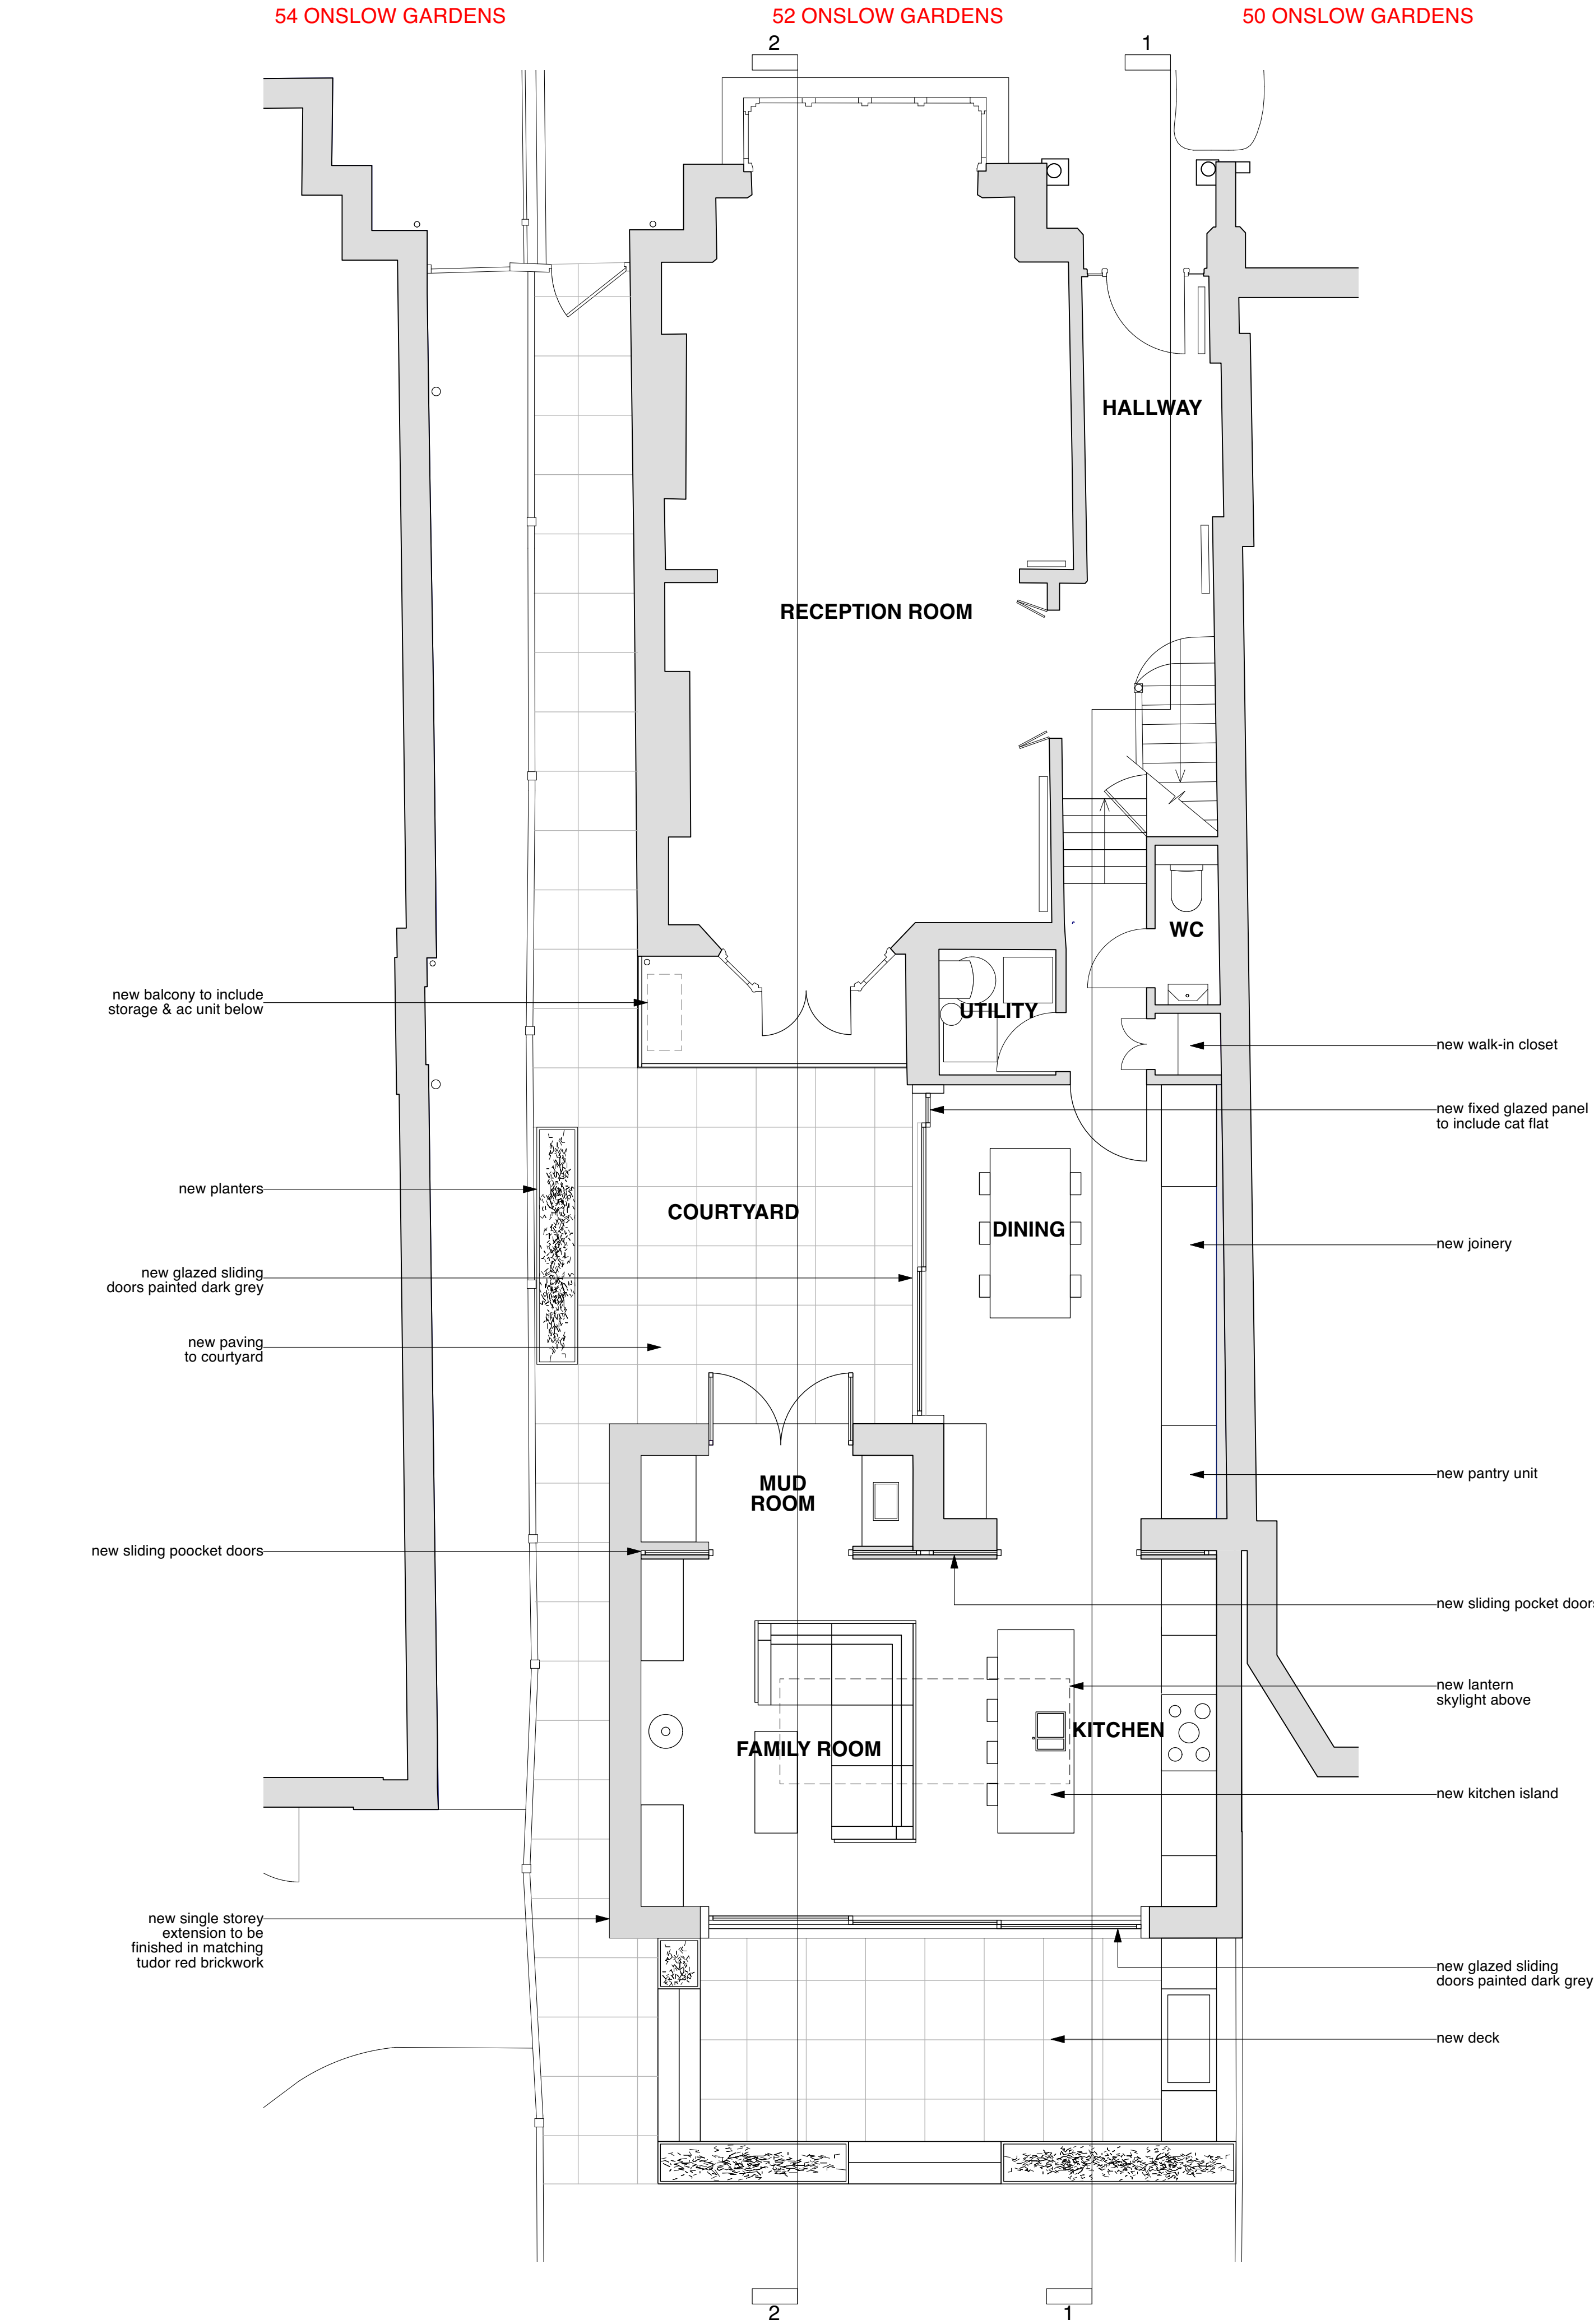

GROUND FLOOR PLAN AS PROPOSED

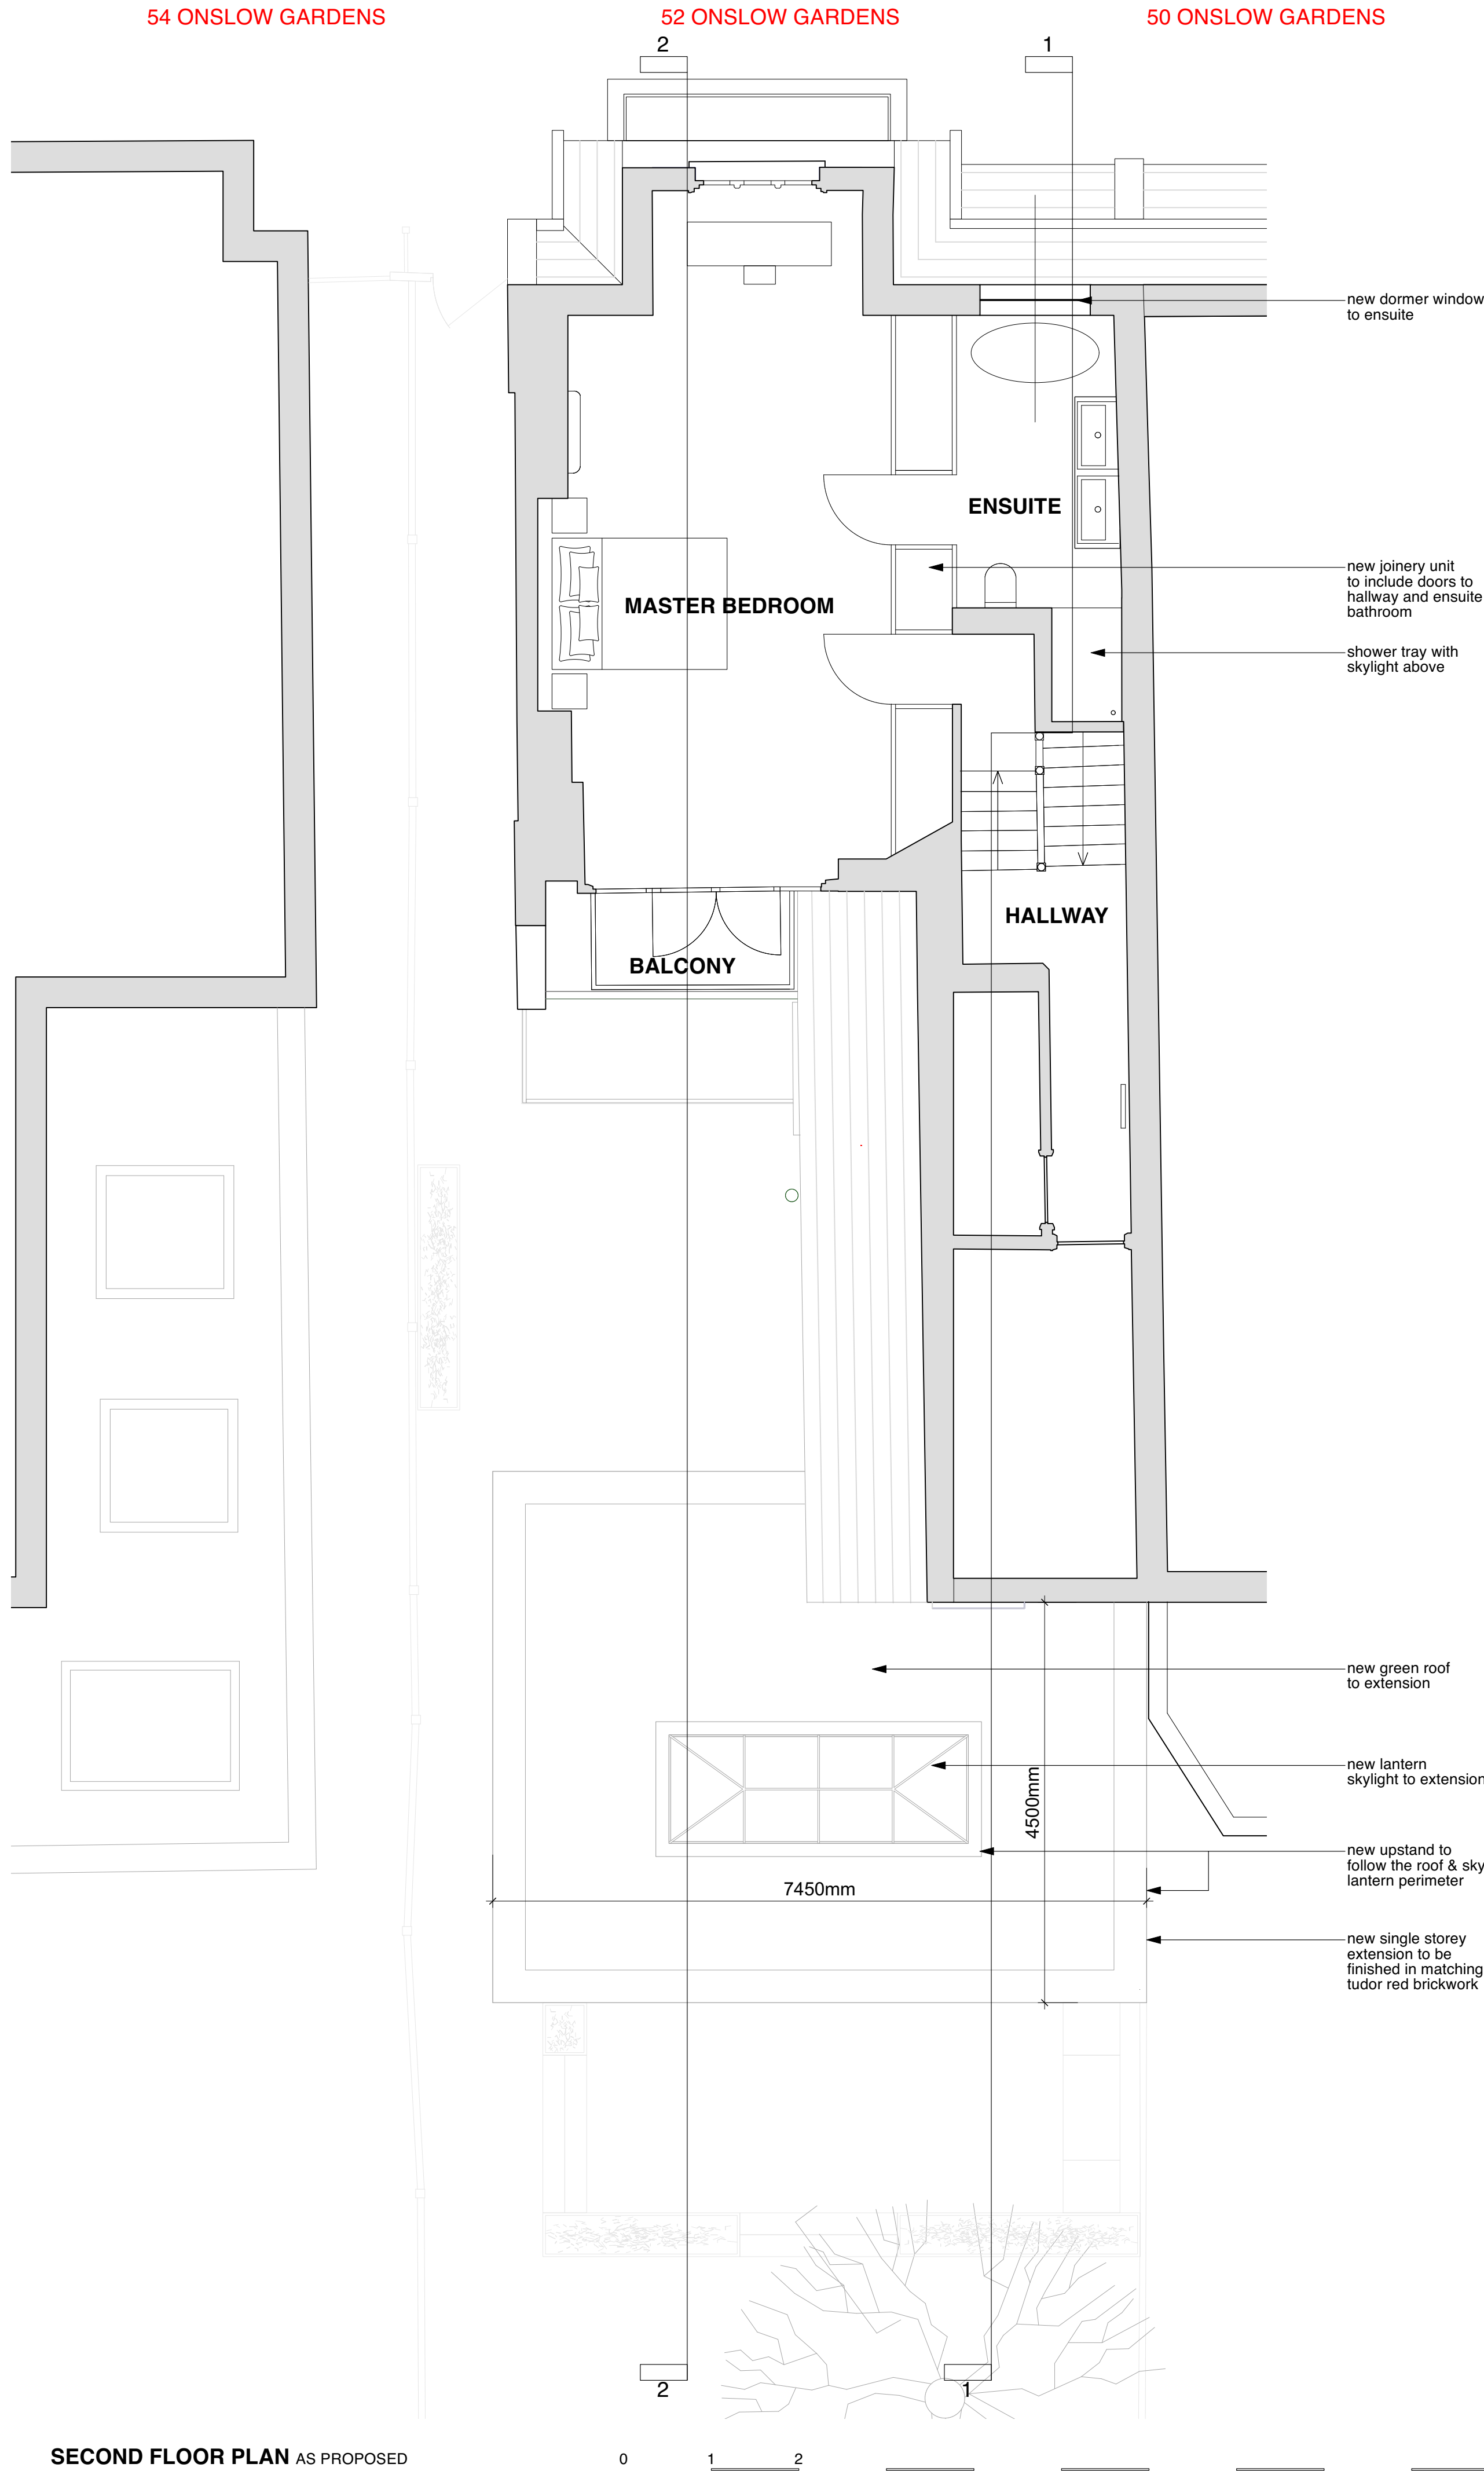

SECOND FLOOR PLAN AS PROPOSED

© 2022 Syte Architects Limited

drawings to copyright

use figures dimensions - do not scale dimensions from drawings

if you require drawings for planning or any other use, you must refer to the architect's drawings and specifications

PLANNING

revision notes

P1 12/10/2022 First Issue

P2 04/01/2023 Updated to Planning Officer's comments

client

Helena & Roger Neill

project

52 Onslow Gardens
London
N10 3JX

drawing title

Ground Floor & Second Floor Plan
as proposed

date	drawn by	revision
OCT 22	AK	P2
scale	checked by	drawing
1:50@A1	OB	328.200

syte

100% ARCHITECTS

Ten Olden Square London W1P 6AA T 020 7734 8100 www.sytearchitects.com